




42.0m ZONING HEIGHT

Key Plan Level 12 3
A3-26

GENERAL NOTES LEGEND

GENERAL TYPICAL FLOOR NOTES

General Notes Legend 2
A3-26

General Typical Floor Notes 1
A3-26

4

Level 12 - Twelfth Floor - Partial Plan - Part 1

Scale: 1 : 50

A3-26

Contractor Must Check And Verify All Dimensions On The Job.

On-Draw Scale The Drawing.

All Drawings, Specifications And Related Documents Are The Copyright Of KIRKOR ARCHITECTS + PLANNERS.

Representative Of Drawing, Specifications And Related Documents.

This Drawing Is Not To Be Used For Construction Without The Written Permission Of KIRKOR ARCHITECTS + PLANNERS.

Date: October 15, 2015

KIRKOR ARCHITECTS + PLANNERS

20 Martin Road Avenue, Toronto, Ontario, M3J 2K6

Tel: 416-593-0500, Fax: 416-593-1234, www.kirkorarchitects.com

No.: Revision Date:

As Indicated

Drawn by: C.A.

Checked by: 13148

Project No.: 13148

Date: October 15, 2015

Drawing No.: A3-26

AQUAVISTA

AT BAYSIDE TORONTO

Drawing Title: Partial Floor Plan

Level 12 - Twelfth Floor - Partial Plan - Part 1

Project: Hines TRIDEL AQUAVISTA Block 3 - R3 & R4 263 Queens Quay East Toronto, ON

As Indicated

Drawn by: C.A.

Checked by: 13148

Project No.: 13148

Date: October 15, 2015

Drawing No.: A3-26