


EXTERIOR RAILING TYPE LEGEND			
13148 - AQUAVISTA UPDATED: JANUARY 14, 2016			
R1	ALUMINUM BALCONY RAILING WITH SLAB COVER - PROFILE 150x420mm	R3A	ALUMINUM BALCONY RAILING WITH SLAB COVER - PROFILE 150x420mm
METAL ALUMINUM GLASS COLOUR: PPG UC107034F, DURANAR XL STEEL CITY SILVER GLASS: CLEAR HEAT SOAKED TEMPERED GLASS REFER TO DETAIL: 1 / A7-13	METAL ALUMINUM GLASS COLOUR: PPG UC107034F, DURANAR XL STEEL CITY SILVER GLASS: CLEAR HEAT SOAKED TEMPERED GLASS REFER TO DETAIL: 1 / A7-13	METAL ALUMINUM GLASS COLOUR: PPG UC107034F, DURANAR XL STEEL CITY SILVER GLASS: CLEAR HEAT SOAKED TEMPERED GLASS REFER TO DETAIL: 1 / A7-13	METAL ALUMINUM GLASS COLOUR: PPG UC107034F, DURANAR XL STEEL CITY SILVER GLASS: CLEAR HEAT SOAKED TEMPERED GLASS REFER TO DETAIL: 1 / A7-13
R1A	ALUMINUM BALCONY RAILING WITH SLAB COVER - PROFILE 150x420mm	R4	ALUMINUM BALCONY RAILING WITH SLAB COVER - PROFILE 265x420mm
METAL ALUMINUM GLASS COLOUR: PPG UC107034F, DURANAR XL STEEL CITY SILVER GLASS: CLEAR HEAT SOAKED TEMPERED GLASS REFER TO DETAIL: 1 / A7-13	METAL ALUMINUM GLASS COLOUR: PPG UC107034F, DURANAR XL STEEL CITY SILVER GLASS: CLEAR HEAT SOAKED TEMPERED GLASS REFER TO DETAIL: 1 / A7-13	METAL ALUMINUM GLASS COLOUR: PPG UC107034F, DURANAR XL STEEL CITY SILVER GLASS: CLEAR HEAT SOAKED TEMPERED GLASS REFER TO DETAIL: 1 / A7-13	METAL ALUMINUM GLASS COLOUR: PPG UC107034F, DURANAR XL STEEL CITY SILVER GLASS: CLEAR HEAT SOAKED TEMPERED GLASS REFER TO DETAIL: 1 / A7-13
R2	ALUMINUM BALCONY RAILING WITH SLAB COVER - PROFILE 200x420mm	R5	ALUMINUM BALCONY RAILING WITH SLAB COVER - PROFILE 150x420mm
METAL ALUMINUM GLASS COLOUR: PPG UC107034F, DURANAR XL STEEL CITY SILVER GLASS: CLEAR HEAT SOAKED TEMPERED GLASS REFER TO DETAIL: 1 / A7-13	METAL ALUMINUM GLASS COLOUR: PPG UC107034F, DURANAR XL STEEL CITY SILVER GLASS: CLEAR HEAT SOAKED TEMPERED GLASS REFER TO DETAIL: 1 / A7-13	METAL ALUMINUM GLASS COLOUR: PPG UC107034F, DURANAR XL STEEL CITY SILVER GLASS: CLEAR HEAT SOAKED TEMPERED GLASS REFER TO DETAIL: 1 / A7-13	METAL ALUMINUM GLASS COLOUR: PPG UC107034F, DURANAR XL STEEL CITY SILVER GLASS: CLEAR HEAT SOAKED TEMPERED GLASS REFER TO DETAIL: 1 / A7-13
R3	ALUMINUM BALCONY RAILING WITH SLAB COVER - PROFILE 85x420mm	RS4	ALUMINUM BALCONY RAILING WITH SLAB COVER - PROFILE 150x420mm
METAL ALUMINUM GLASS COLOUR: PPG UC107034F, DURANAR XL STEEL CITY SILVER GLASS: CLEAR HEAT SOAKED TEMPERED GLASS REFER TO DETAIL: 1 / A7-13	METAL ALUMINUM GLASS COLOUR: PPG UC107034F, DURANAR XL STEEL CITY SILVER GLASS: CLEAR HEAT SOAKED TEMPERED GLASS REFER TO DETAIL: 1 / A7-13	METAL ALUMINUM GLASS COLOUR: PPG UC107034F, DURANAR XL STEEL CITY SILVER GLASS: CLEAR HEAT SOAKED TEMPERED GLASS REFER TO DETAIL: 1 / A7-13	METAL ALUMINUM GLASS COLOUR: PPG UC107034F, DURANAR XL STEEL CITY SILVER GLASS: CLEAR HEAT SOAKED TEMPERED GLASS REFER TO DETAIL: 1 / A7-13
R6	ALUMINUM TERRACE RAILING WITH SLAB COVER - PROFILE 200x420mm	R7	ALUMINUM TERRACE RAILING WITH SLAB COVER - PROFILE 265x420mm
METAL ALUMINUM GLASS COLOUR: PPG UC107034F, DURANAR XL STEEL CITY SILVER GLASS: CLEAR HEAT SOAKED TEMPERED GLASS REFER TO DETAIL: 1 / A7-13	METAL ALUMINUM GLASS COLOUR: PPG UC107034F, DURANAR XL STEEL CITY SILVER GLASS: CLEAR HEAT SOAKED TEMPERED GLASS REFER TO DETAIL: 1 / A7-13	METAL ALUMINUM GLASS COLOUR: PPG UC107034F, DURANAR XL STEEL CITY SILVER GLASS: CLEAR HEAT SOAKED TEMPERED GLASS REFER TO DETAIL: 1 / A7-13	METAL ALUMINUM GLASS COLOUR: PPG UC107034F, DURANAR XL STEEL CITY SILVER GLASS: CLEAR HEAT SOAKED TEMPERED GLASS REFER TO DETAIL: 1 / A7-13
R8	ALUMINUM TERRACE RAILING WITH SLAB COVER - PROFILE 100x420mm	R12	ALUMINUM TERRACE RAILING WITH SLAB COVER - PROFILE 100x420mm
METAL ALUMINUM GLASS COLOUR: PPG UC107034F, DURANAR XL STEEL CITY SILVER GLASS: CLEAR HEAT SOAKED TEMPERED GLASS REFER TO DETAIL: 1 / A7-13	METAL ALUMINUM GLASS COLOUR: PPG UC107034F, DURANAR XL STEEL CITY SILVER GLASS: CLEAR HEAT SOAKED TEMPERED GLASS REFER TO DETAIL: 1 / A7-13	METAL ALUMINUM GLASS COLOUR: PPG UC107034F, DURANAR XL STEEL CITY SILVER GLASS: CLEAR HEAT SOAKED TEMPERED GLASS REFER TO DETAIL: 1 / A7-13	METAL ALUMINUM GLASS COLOUR: PPG UC107034F, DURANAR XL STEEL CITY SILVER GLASS: CLEAR HEAT SOAKED TEMPERED GLASS REFER TO DETAIL: 1 / A7-13
R9	ALUMINUM BALCONY RAILING WITH SLAB COVER - PROFILE 150x420mm	R10	ALUMINUM BALCONY RAILING WITH SLAB COVER - PROFILE 150x420mm
METAL ALUMINUM GLASS COLOUR: PPG UC107034F, DURANAR XL STEEL CITY SILVER GLASS: CLEAR HEAT SOAKED TEMPERED GLASS REFER TO DETAIL: 1 / A7-13	METAL ALUMINUM GLASS COLOUR: PPG UC107034F, DURANAR XL STEEL CITY SILVER GLASS: CLEAR HEAT SOAKED TEMPERED GLASS REFER TO DETAIL: 1 / A7-13	METAL ALUMINUM GLASS COLOUR: PPG UC107034F, DURANAR XL STEEL CITY SILVER GLASS: CLEAR HEAT SOAKED TEMPERED GLASS REFER TO DETAIL: 1 / A7-13	METAL ALUMINUM GLASS COLOUR: PPG UC107034F, DURANAR XL STEEL CITY SILVER GLASS: CLEAR HEAT SOAKED TEMPERED GLASS REFER TO DETAIL: 1 / A7-13
R11	ALUMINUM BALCONY RAILING WITH SLAB COVER - PROFILE 150x420mm	R13	ALUMINUM TERRACE RAILING WITH SLAB COVER - PROFILE 100x420mm
METAL ALUMINUM GLASS COLOUR: PPG UC107034F, DURANAR XL STEEL CITY SILVER GLASS: CLEAR HEAT SOAKED TEMPERED GLASS REFER TO DETAIL: 1 / A7-13	METAL ALUMINUM GLASS COLOUR: PPG UC107034F, DURANAR XL STEEL CITY SILVER GLASS: CLEAR HEAT SOAKED TEMPERED GLASS REFER TO DETAIL: 1 / A7-13	METAL ALUMINUM GLASS COLOUR: PPG UC107034F, DURANAR XL STEEL CITY SILVER GLASS: CLEAR HEAT SOAKED TEMPERED GLASS REFER TO DETAIL: 1 / A7-13	METAL ALUMINUM GLASS COLOUR: PPG UC107034F, DURANAR XL STEEL CITY SILVER GLASS: CLEAR HEAT SOAKED TEMPERED GLASS REFER TO DETAIL: 1 / A7-13
R12A	ALUMINUM TERRACE RAILING WITH SLAB COVER - PROFILE 100x420mm	R13A	ALUMINUM TERRACE RAILING WITH SLAB COVER - PROFILE 100x420mm
METAL ALUMINUM GLASS COLOUR: PPG UC107034F, DURANAR XL STEEL CITY SILVER GLASS: CLEAR HEAT SOAKED TEMPERED GLASS REFER TO DETAIL: 1 / A7-13	METAL ALUMINUM GLASS COLOUR: PPG UC107034F, DURANAR XL STEEL CITY SILVER GLASS: CLEAR HEAT SOAKED TEMPERED GLASS REFER TO DETAIL: 1 / A7-13	METAL ALUMINUM GLASS COLOUR: PPG UC107034F, DURANAR XL STEEL CITY SILVER GLASS: CLEAR HEAT SOAKED TEMPERED GLASS REFER TO DETAIL: 1 / A7-13	METAL ALUMINUM GLASS COLOUR: PPG UC107034F, DURANAR XL STEEL CITY SILVER GLASS: CLEAR HEAT SOAKED TEMPERED GLASS REFER TO DETAIL: 1 / A7-13
R14	ALUMINUM BALCONY OR TERRACE DIVIDER - ON CONCRETE		
METAL ALUMINUM GLASS COLOUR: PPG UC107034F, DURANAR XL STEEL CITY SILVER GLASS: CLEAR HEAT SOAKED TEMPERED GLASS REFER TO DETAIL: 1 / A7-13			


Exterior Railing Type Legend 4
A4-02

EXTERIOR FINISH LEGEND			
13148 - AQUAVISTA UPDATED: FEBRUARY 5, 2016			
1	BRICK	3E	PREFINISHED ALUMINUM WINDOW WALL - METAL SPANDREL PANEL
MATERIAL: MANGANESE ROMPOT - LEHIGH BRICKS NORTH COLOUR: BRICK PATTERN: ROMPOT REFER TO DETAIL: 1 / A7-13	
2A	GRANITE CURTAIN WALL BASE	3F	PREFINISHED ALUMINUM WINDOW WALL - METAL LOUVER
MATERIAL: VENEZIA MET COLOUR: PINK PATTERN: VENEZIA MET REFER TO DETAIL: 1 / A7-13	
2B	GRANITE - BRICK BASE	3G1	PREFINISHED ALUMINUM WINDOW WALL - METAL SLAB COVER - PROFILE 40x420mm
MATERIAL: ABSOLUTE BLACK COLOUR: PINK PATTERN: ABSOLUTE BLACK REFER TO DETAIL: 1 / A7-13	
3	PREFINISHED ALUMINUM WINDOW WALL - VISION PANEL	3G2	PREFINISHED ALUMINUM WINDOW WALL - METAL SLAB COVER - PROFILE 105x420mm
MATERIAL: ALUMINUM COLOUR: EXTERIOR: PPG UC107034F, DURANAR XL STEEL CITY SILVER GLASS: CLEAR HEAT SOAKED TEMPERED GLASS GLASS TYPE: CLEAR HEAT SOAKED TEMPERED GLASS REFER TO DETAIL: 1 / A7-13	
3A	PREFINISHED ALUMINUM WINDOW WALL - VISION PANEL FRIT PATTERN	3G3	PREFINISHED ALUMINUM WINDOW WALL - METAL SLAB COVER - PROFILE 220x420mm
MATERIAL: ALUMINUM COLOUR: EXTERIOR: PPG UC107034F, DURANAR XL STEEL CITY SILVER GLASS: CLEAR HEAT SOAKED TEMPERED GLASS GLASS TYPE: CLEAR HEAT SOAKED TEMPERED GLASS REFER TO DETAIL: 1 / A7-13	
3B	PREFINISHED ALUMINUM WINDOW WALL - OPERABLE AWNING	3H	PREFINISHED ALUMINUM WINDOW WALL - OPERABLE WINDOW - VISION PANEL
MATERIAL: ALUMINUM COLOUR: EXTERIOR: PPG UC107034F, DURANAR XL STEEL CITY SILVER GLASS: CLEAR HEAT SOAKED TEMPERED GLASS GLASS TYPE: CLEAR HEAT SOAKED TEMPERED GLASS REFER TO DETAIL: 1 / A7-13	
3C	PREFINISHED ALUMINUM WINDOW WALL - OPERABLE AWNING FRIT PATTERN	3J	PREFINISHED ALUMINUM WINDOW WALL - OPERABLE WINDOW - GLASS SPANDREL PANEL
MATERIAL: ALUMINUM COLOUR: EXTERIOR: PPG UC107034F, DURANAR XL STEEL CITY SILVER GLASS: CLEAR HEAT SOAKED TEMPERED GLASS GLASS TYPE: CLEAR HEAT SOAKED TEMPERED GLASS REFER TO DETAIL: 1 / A7-13	
3D	PREFINISHED ALUMINUM WINDOW WALL - GLASS SPANDREL PANEL	3K	PREFINISHED ALUMINUM WINDOW WALL - OPERABLE WINDOW - METAL LOUVER
MATERIAL: ALUMINUM COLOUR: EXTERIOR: PPG UC107034F, DURANAR XL STEEL CITY SILVER GLASS: CLEAR HEAT SOAKED TEMPERED GLASS GLASS TYPE: CLEAR HEAT SOAKED TEMPERED GLASS REFER TO DETAIL: 1 / A7-13	
4	PREFINISHED STOREFRONT CURTAINWALL - VISION PANEL (GROUND FLOOR)	4A	PREFINISHED STOREFRONT CURTAINWALL - VISION PANEL FRIT PATTERN (GROUND FLOOR)
MATERIAL: ALUMINUM COLOUR: EXTERIOR: PPG UC107034F, DURANAR XL STEEL CITY SILVER GLASS: CLEAR HEAT SOAKED TEMPERED GLASS GLASS TYPE: CLEAR HEAT SOAKED TEMPERED GLASS REFER TO DETAIL: 1 / A7-13	
6	PREFINISHED ALUMINUM METAL CANOPY	7	ARCHITECTURAL METAL LOUVER
MATERIAL: ALUMINUM COLOUR: EXTERIOR: PPG UC107034F, DURANAR XL STEEL CITY SILVER GLASS: CLEAR HEAT SOAKED TEMPERED GLASS GLASS TYPE: CLEAR HEAT SOAKED TEMPERED GLASS REFER TO DETAIL: 1 / A7-13	
8	EXTERIOR INSULATED FINISH SYSTEM (EIFS)	9	PIN MOUNTED METAL SIGNAGE - GROUND FLOOR (DETAIL)
MATERIAL: EIFS COLOUR: TO BE DETERMINED REFER TO DETAIL: 1 / A7-13	
10	BANKER - WIRE METAL MESH - GROUND FLOOR (FRESH AIR PLenum)	11	EXTERIOR SURFACE MOUNTED LIGHT FIXTURE
MATERIAL: BANKER - WIRE METAL MESH COLOUR: TO BE DETERMINED REFER TO DETAIL: 1 / A7-13	

Exterior Finish Legend 3
A4-02

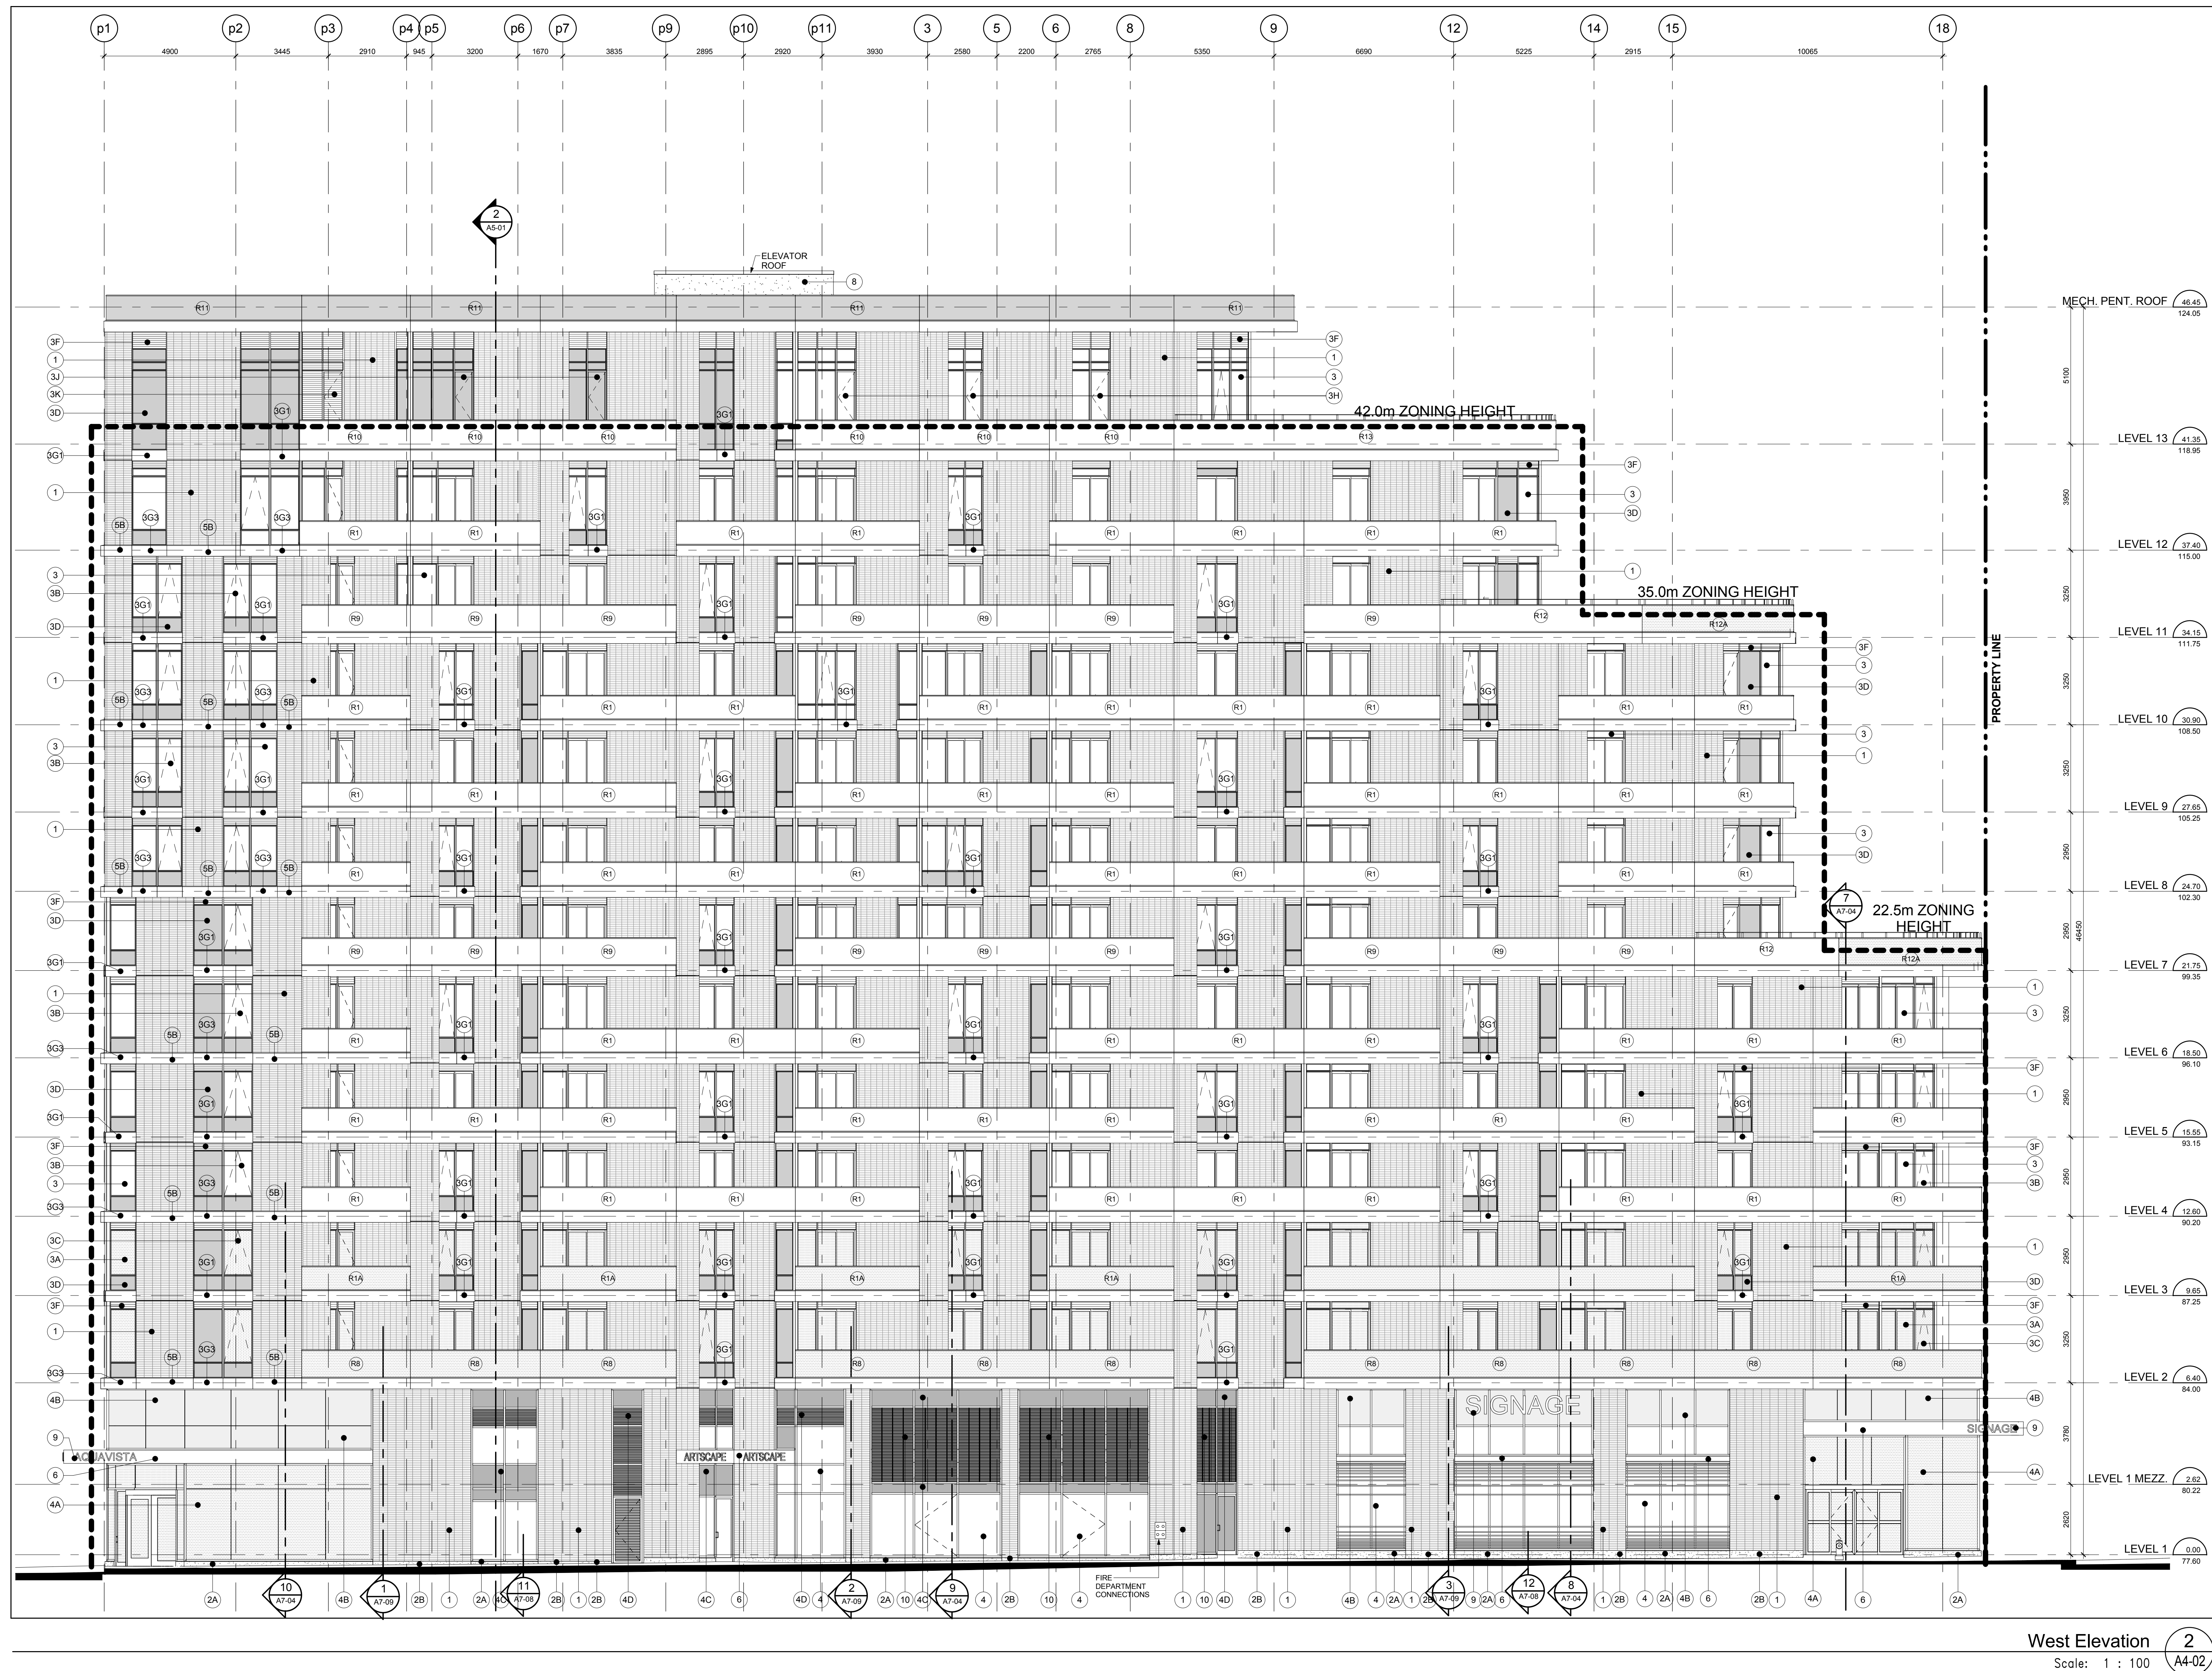

West Elevation 2
Scale: 1 : 100
A4-02

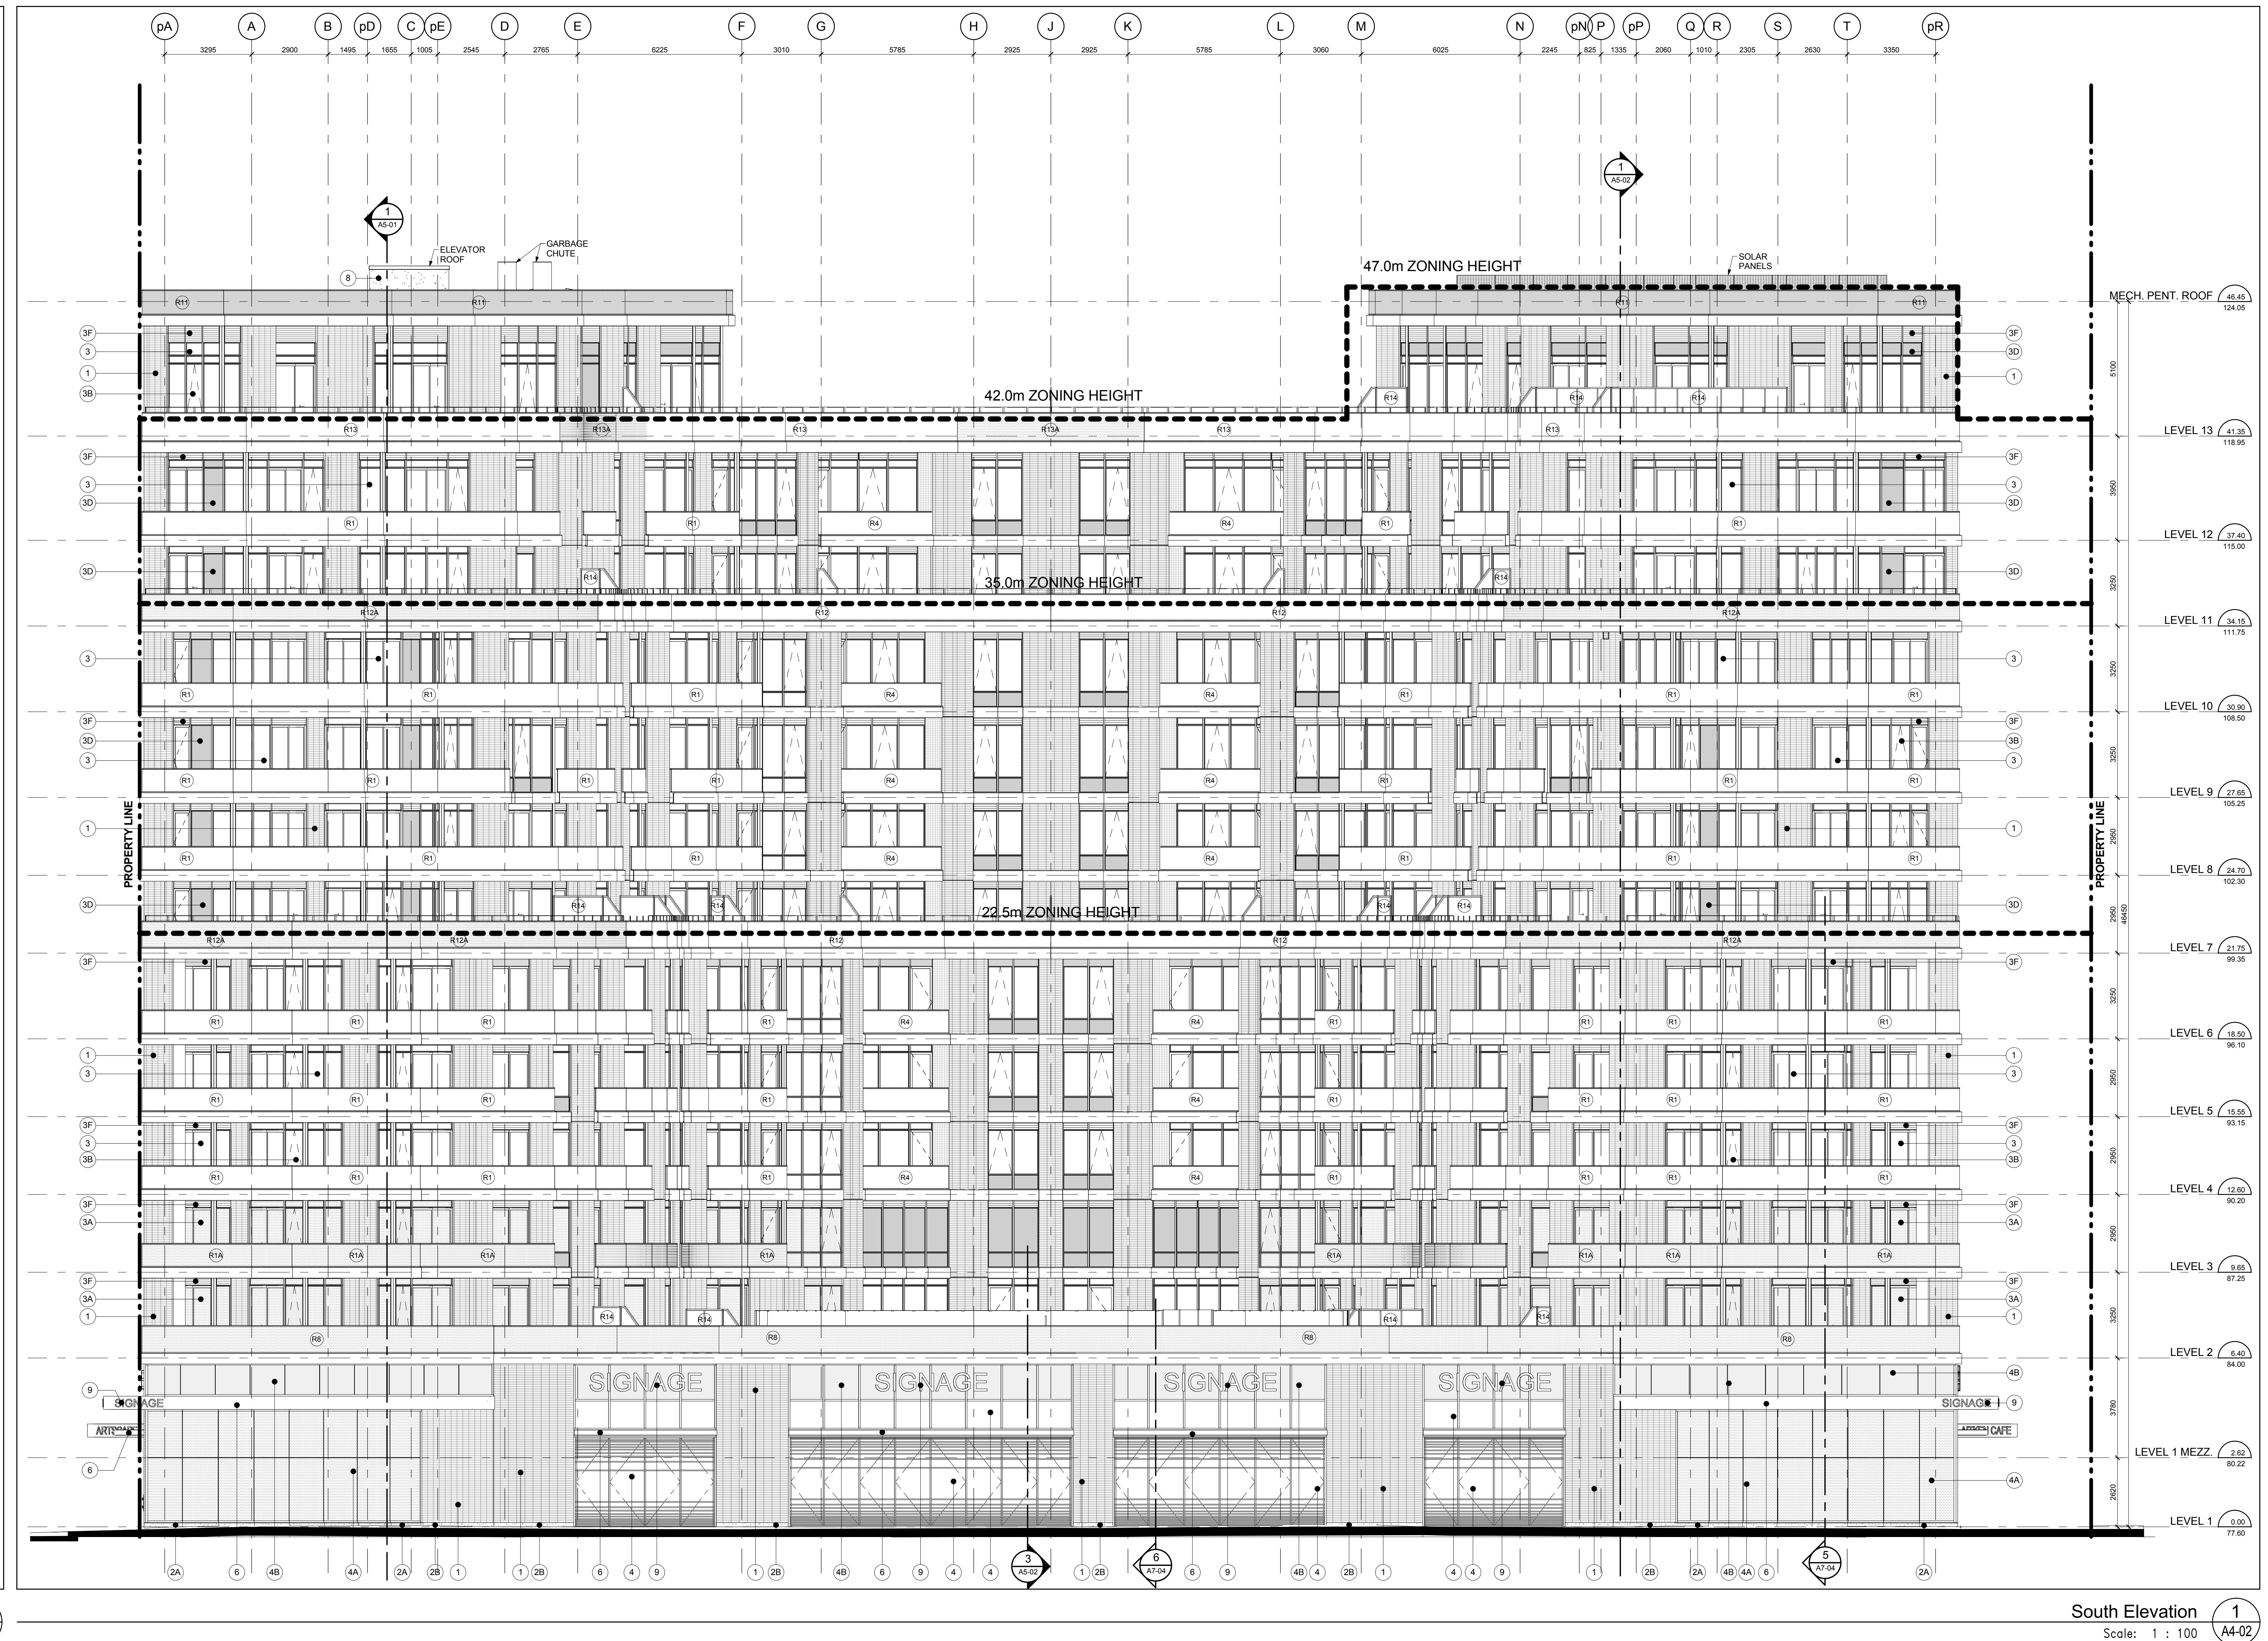

South Elevation 1
Scale: 1 : 100
A4-02

Contractor Must Check And Verify All Dimensions On The Job.
 Do Not Scale The Drawing.
 All Drawings, Specifications And Related Documents Are The Copyright Of
 The Architect And Shall Be Returned Upon Request.
 No Drawing Is To Be Used For Construction Unless Signed By The Architect.
 Date: February 8, 2016

KIRKOR ARCHITECTS + PLANNERS
 20 Martin Ross Avenue, Toronto, Ontario, M3J 2K6
 TEL: 646-6500, TEL: 646-6501, www.kirkorarchitects.com

No.:	Revision	Date
1	Antiscape Change Notice	Aug. 25, 2015

5. Roofing Tender Feb. 8, 2016
 4. Tender Oct. 15, 2015
 3. Antiscape Change Notice Aug. 25, 2015
 2. Building Permit June 12, 2015
 1. Watermark Toronto Review May 1, 2015

No. Issued For: _____ Date: _____

AQUAVISTA
 AT BAYSIDE TORONTO

Drawing Title:
South & West Elevation

Project:
Hines TRIDEL AQUAVISTA
 Block 3 - R3 & R4
 263 Queens Quay East
 Toronto, ON

Scale:
 1 : 100
 Drawn by:
 E.V./M.N.
 Checked by:
 C.A.
 Project No.:
 13148
 Date:
 February 8, 2016
 Drawing No.:

A4-02