



MCW Consultants Ltd.

Addendum

Date: Jan. 26, 2016

Queen's Quay Terminal
207 Queen's Quay West, Suite 615
Toronto, Ontario M5J 1A7

Phone (416) 598-2920
Fax (416) 598-5394
www.mcw.com

Project Name: AQUAVISTA - Bayside
Client: TRIDEL Corporation
To: TRIDEL Corporation
Attention: Chadi Loza
Fax number: -

Project No.: 8489D
ADD No.: E 003
Page No.: 1 of 3 + 36 Attached
Office: Toronto
From: Sunanda Perera
Tao Li

Distribution: Vince Mirarchi –TRIDEL
Solvera Gomes TRIDEL
Christina Lee -KIRKOR
Al Medeiros –MCW
Michael Hunter-MCW
Mark Furtado-MCW
Sarfraz H. Jaffrey-MCW

In accordance with the drawings and specifications, provide in the tender all costs required to complete the work including items as listed below:

Title: Various Electrical Changes.

Specification:

Spec	Issued	Items
<u>Panel (Condo)</u> P-2COMM P-2EP1RCP2 P-2P1RCPE P-2EP1RCP3 P-2RRCPE P-2P4RCM P-2P1RCME <u>Panel (Artscpae)</u> P-2P1MRAM P-2RRAAM P-2EP1MRAP2 <u>Panel (Park)</u> P-2P1PSL	Yes	Revised panel schedules are issued with this addendum.

Electrical:

Drawing No.	Drawing Issued	Items
E0-01	Yes	- Legend has been updated for the security electric strike. - Add 'addressable module' & 'supervisor contact' symbols as shown.
E0-02	Yes	Communication room layouts have been updated as shown.

E1-01	Yes	- Add electrical devices to Filtration System Room (P418) as shown. - Relocate sump pump controllers on P4 level as shown. - Add power connections for motorized damper in mechanical room on P4 level as shown. - Add fire alarm speaker/strobe in Mechanical Room (P311) on P3 level as shown.
E1-02	Yes	- Revise and add electrical devices to match architectural layout in CCU room area on P2 level as shown. - Revise electrical devices on retail shower area to match architectural layout on P1 level as shown. - Add power connections for AC units on P1 level as shown.
E2-01A	Yes	Revise security devices on stair exterior doors as shown.
E2-01B	Yes	- Add remote fire alarm annunciator in commercial elevator lobby as shown. - Revise security devices on stair exterior doors as shown.
E2-14A	Yes	- Revise lighting fixture type in Storage Room (1316) as shown. - Add power connections for motorized damper in mechanical rooms as shown. - Communication room layout has been updated as shown.
E3-01-RC	Yes	Distribution riser has been updated showing the correct location of panel 'P-2EP1RCP3'.
E4-03	Yes	Add remote fire alarm annunciator on retail fire alarm raiser as shown.
E4-04	Yes	Add fire alarm zones as shown.
E4-05	Yes	- Revise communication panel circuit number as shown. - Revise communication riser as shown.
E5-01	Yes	- Park electrical room layout has been updated. - Add emergency lighting battery unit in park electrical room as shown. - Add fire alarm smoke detectors and speaks to east electrical room and commercial room as shown. - Relocate panel 'P-2EP1RCP3' from main electrical room to east electrical room as shown. - Relocate panel 'P-2COMM' from main electrical room to lofty CCU room as shown. - Add new detail drawing for CCU rooms and Beanfiled entrance room as shown.

ME SCHEDULE:

Drawing No.	Drawing Issued	Items
ME-15	Yes	Update ME schedule as shown. Contractor to coordinate with mechanical drawings for the exact location of the units.



MCW Consultants Ltd.

Project Name: Aquavista
To: TRIDEL Corporation

Project No.: 8489D
ADD No.: E 003
Page No.: 3 of 3

Reason for Issue-Design complete.

End of ADD E-003

PANEL SCHEDULE

120/208			VOLTS			JOB NUMBER: 8489D								
3	PHASE	4	WIRE			JOB NAME: Aquavista								
100			AMP MAINS											
MLO			MAIN BREAKER											
DESCRIPTION	# OF REC.	# OF FIXT.	WATT / FIX.	BRKR SIZE	CCT. NO.	2P1PSL			CCT. NO.	BRKR SIZE	WATT / FIXT.	# OF FIXT.	# OF REC.	DESCRIPTION
						LOAD PER PHASE								
						a	b	c						
LTG PARKS ELEC RM P2				20	1a				2a	15				REC PARKS ELEC RM P2
				20	3b				4b	20				
				20	5c				6c	20				
				20	7a				8a	20				
				20	9b				10b	20				
				20	11c				12c	20				
				20	13a				14a	20				
				20	15b				16b	20				
				20	17c				18c	20				
				20	19a				20a	20				
				20	21b				22b	20				
				20	23c				24c	20				
				20	25a				26a	20				
				20	27b				28b	20				
				20	29c				30c	20				
				20	31a				32a	20				
				20	33b				34b	20				
				20	35c				36c	20				
									38a	20				

				20	37a				38a	20				
				20	39b				40b	20				
				20	41c				42c	20				



TOTAL WATT

TOTAL AMP

0	0	0
0		
0		

PANEL TYPE: TYPE 1 SPRINKLER PROOF

LOCATION: P1 LEVEL

MOUNTING: SURFACE

PANEL SCHEDULE

120/208 VOLTS
 3 PHASE 4 WIRE
 100 AMP MAINS
 MLO MAIN BREAKER

JOB NUMBER: 8489D

JOB NAME: Aquavista

100		AMP MAINS				2P1MRAM			JOB NAME:					Aquavista
MLO		MAIN BREAKER												
DESCRIPTION	# OF REC.	# OF FIXT.	WATT / FIX.	BRKR SIZE	CCT. NO.	LOAD PER PHASE			CCT. NO.	BRKR SIZE	WATT / FIXT.	# OF FIXT.	# OF REC.	DESCRIPTION
						a	b	c						
Exhaust Fan EFA-04,05				15	1a	0			2a	15				For Metering
						500			4b					
Exhaust Fan EFA-06,07				15	3b		0							
							500							
Entance Heater EHA-01,02				15	5c			0						
								690	8a	15				VFCA-01 OFFICE L1M
Entance Heater EHA-03,04				15	7a	1160								VFCA-02 OFFICE L1M
						690			10b	15				VFCA-03 OFFICE L1M
Unit Heater UHA-06				15	9b		1160							VFCA-03 OFFICE L1M
							230		12c	15				
Unit Heater UHA-07				15	11c			1160						AUTO FAUCET B.F. W.C. LEVEL 1M
								230	14a	15				
SPARE				20	13a	200								MOTORIZED DAMPER BOILER/CHILLER RM P4
									16b	15	100		4	
SPARE				20	15b		400							
									18c	15				Spare
					17c									
									20a	15				Spare
					19a									
									22b	15				Spare
					21b									
									24c					
					23c									
									26a					
					25a									
									28b					
					27b									
									30c					
					29c									
									32a					
					31a									
									34b					
					33b									
									36c					
					35c									
									38a					
					37a									
									40b					
					39b									
									42c					



TOTAL AMP

MOUNTING: _____ SURFACE _____

PANEL SCHEDULE

120/208 VOLTS
 3 PHASE 4 WIRE
 100 AMP MAINS
 MLO MAIN BREAKER

JOB NUMBER: 8489D

JOB NAME: Aquavista

100		AMP MAINS				2RRAAM			JOB NAME: Aquavista					
MLO		MAIN BREAKER				LOAD PER PHASE			CCT. NO.	BRKR SIZE	WATT / FIXT.	# OF FIXT.	# OF REC.	DESCRIPTION
DESCRIPTION	# OF REC.	# OF FIXT.	WATT / FIX.	BRKR SIZE	CCT. NO.	a	b	c						
ENERGY RECOVERY UNIT ERVA-E				15	1a	0			2a	15				For Metering
						660			4b					
ENERGY RECOVERY UNIT ERVA-F				15	3b		0		6c					
							660							
Chimney Vent Exhaust Fan VENTA-01				15	5c			0						
								350	8a	15	100		5	MOTORIZED DAMPER MECH RM L13
Chimney Vent Exhaust Fan VENTA-02				15	7a	500								
						350			10b	20				Spare
Exhaust Fan EFA-09				15	9b									
							300		12c	20				Spare
Unit Heater UHA-08,09				15	11c									
								460	14a	15				Spare
Unit Heater UHA-10				15	13a									
						230			16b	15				Spare
AUTO FAUCET UNIVETSAL W/C L13				15	15b									
							200		18c					
					17c									
									20a					
					19a									
									22b					
					21b									
									24c					
					23c									
									26a					
					25a									
									28b					
					27b									
									30c					
					29c									
									32a					
					31a									
									34b					
					33b									
									36c					
					35c									
									38a					
					37a									
									40b					
					39b									
									42c					



TOTAL AMP

MOUNTING: _____ SURFACE _____

PANEL SCHEDULE

120/208 VOLTS
 3 PHASE 4 WIRE
 100 AMP MAINS
 MAIN BREAKER

JOB NUMBER: 8489D

JOB NAME: Aquavista

100		AMP MAINS				2EP1MRAP2			JOB NAME: Aquavista						
MAIN BREAKER						LOAD PER PHASE									
DESCRIPTION	# OF REC.	# OF FIXT.	WATT / FIX.	BRKR SIZE	CCT. NO.	a	b	c	CCT. NO.	BRKR SIZE	WATT / FIXT.	# OF FIXT.	# OF REC.	DESCRIPTION	
O/H DOOR GARAGE P2				20	1a	180			2a	15	180		1	REC SECURITY DESK L1M	
						500			4b	15	180		1	REC SECURITY DESK L1M	
					3b		180		6c	15	180		1	REC SECURITY DESK L1M	
							500								REC SECURITY DESK L1M
					5c			180							REC SECURITY DESK L1M
DOOR OPENER L1	2		500	15	7a	180			8a	15	180		1	REC SECURITY DESK L1M	
						1000			10b	15	180		1	REC SECURITY DESK L1M	
REC COMM PANEL	2		180	15	9b		180							REC SECURITY DESK L1M	
REC COMM PANEL	1		180	15	11c			180	12c	15	180		1	REC SECURITY DESK L1M	
							180	14a	15	180		1	REC SECURITY DESK L1M		
REC COMM PANEL P1M ELEC RM				20	13a	180								REC SECURITY DESK L1M	
REC COMM PANEL P1M ELEC RM				20	15b	0			16b	15	180		1	REC SECURITY DESK L1M	
						180									REC SECURITY DESK L1M
REC COMM PANEL	1		180	15	17c			200	18c	15	200		1	PWR ENTER PHONE	
							180	20a	20	180		1	REC SECURITY PANEL P1M ELEC RM		
SPARE				20	19a	180			22b	20	180		1	REC SECURITY PANEL P1M ELEC RM	
						0									REC SECURITY PANEL P1M ELEC RM
SPARE				20	21b		180								
SPARE				15	23c			0	24c	20				SPARE	
							0	26a	20					SPARE	
SPARE				15	25a				28b	15				SPARE	
														SPARE	
					27b				30c	15				SPARE	
					29c				32a	15				For Metering	
								31a							
					33b				34b						
								36c							
					35c										
					37a				38a						
					39b				40b						



TOTAL AMP

MOUNTING: _____ SURFACE _____

PANEL SCHEDULE

120/208 VOLTS

3 PHASE 4 WIRE

100 AMP MAINS

MLO MAIN BREAKER

JOB NUMBER: 8489D

JOB NAME: Aquavista

100		AMP MAINS				2COMM			JOB NAME: Aquavista					
MLO		MAIN BREAKER												
DESCRIPTION	# OF REC.	# OF FIXT.	WATT / FIX.	BRKR SIZE	CCT. NO.	LOAD PER PHASE			CCT. NO.	BRKR SIZE	WATT / FIXT.	# OF FIXT.	# OF REC.	DESCRIPTION
						a	b	c						
REC LOFTY CCU ROOM P2				15	1a	0			2a					SPARE
SPARE				20	3b		0		4b					SPARE
SPARE				20	5c			0	6c					SPARE
SPARE				20	7a	0			8a					SPARE
SPARE				20	9b		0		10b					SPARE
SPARE				20	11c			0	12c	15				SPARE
					13a				14a	15				SPARE
					15b				16b	15				SPARE
					17c				18c	15				SPARE
					19a				20a	15				For Metering
					21b				22b					
					23c				24c					
						0	0	0	PANEL TYPE: TYPE1-SPRINKLER PROOF					
						0			LOCATION: CCU RM					
						0								



PANEL SCHEDULE

120/208 VOLTS

3 PHASE 4 WIRE

100 AMP MAINS

MLO MAIN BREAKER

JOB NUMBER: 8489D

JOB NAME: Aquavista

100 AMP MAINS						2EP1RCP2			JOB NAME: Aquavista					
MLO MAIN BREAKER						LOAD PER PHASE			CCT. NO.	BRKR SIZE	WATT / FIXT.	# OF FIXT.	# OF REC.	DESCRIPTION
DESCRIPTION	# OF REC.	# OF FIXT.	WATT / FIX.	BRKR SIZE	CCT. NO.	a	b	c						
Excess Pressure Pump PC-46				15	1a	180			2a	15	180		1	REC CONCIERGE DESK L1
						200			4b	15	180		1	REC CONCIERGE DESK L1
SPARE				15	3b		180							
DOOR OPNER W ENTRANCE VEST L1	2		500	15	5c			180	6c	15	180		1	REC CONCIERGE DESK L1
								1000	8a	15	180		1	REC CONCIERGE DESK L1
SPARE				15	7a	180								
REC SECURITY RM P1	2		180	20	9b		180		10b	15	180		1	REC CONCIERGE DESK L1
							360		12c	15	180		1	REC CONCIERGE DESK L1
REC SECURITY RM P1	2		180	20	11c			180						
								360	14a	15	180		1	REC CONCIERGE DESK L1
PWR ENTER PHONE CONTROL DETAIL DWG				15	13a	180								
						500			16b	15	180		1	REC CONCIERGE DESK L1
Low Heating Boiler HBC-01				20	15b									
							1560		18c					
SPARE				15	17c									
									20a	15				For Metering
SPARE				15	19a									
									22b					
SPARE				15	21b									
									24c	15	180		2	COMM PANEL W CLOSET
					23c									
									26a	15	180		2	COMM PANEL W CLOSET
					25a									
									28b	15	180		2	COMM PANEL W CLOSET
					27b									
									30c	15	180		2	COMM PANEL W CLOSET
					29c									
									32a					
					31a									
									34b					
					33b									
									36c					
					35c									
									38a					

	TOTAL WATT	1240	2280	1720	PANEL TYPE: TYPE1-SPRINKLER PROOF	
	TOTAL AMP	5240				LOCATION: LEVEL P1 MAIN ELEC RM
		15				

LOCATION: LEVEL P1 MAIN ELEC RM

MOUNTING: SURFACE

PANEL SCHEDULE

120/208 VOLTS

3 PHASE 4 WIRE

200 AMP MAINS

200 MB MAIN BREAKER

JOB NUMBER: 8489D

JOB NAME: Aquavista

Feed Through Panel

200		AMP MAINS				2P1RCPE			JOB NAME: Aquavista					
200 MB		MAIN BREAKER							Feed Through Panel					
DESCRIPTION	# OF REC.	# OF FIXT.	WATT / FIX.	BRKR SIZE	CCT. NO.	LOAD PER PHASE			CCT. NO.	BRKR SIZE	WATT / FIXT.	# OF FIXT.	# OF REC.	DESCRIPTION
						a	b	c						
REC RCE1 CORRIDOR L2~L7	6		180	20	1a	540			2a	15	180		3	REC STAIR B
						1080			4b	15	180		4	REC STAIR J
REC RCE2 CORRIDOR L2~L7	6		180	20	3b		720							
							1080		6c	15	180		4	REC STAIR EJ/Jx
REC RCE3 CORRIDOR L2~L7	6		180	20	5c			720						
								1080	8a	15	180		3	REC STAIR C
REC RCE4 CORRIDOR L2~L7	6		180	20	7a	540								
						1080			10b	15	180		7	REC STAIR K/Kx/Ky
REC RCE5 CORRIDOR L2~L7	6		180	20	9b		1260							
							1080		12c	15				SPARE
REC RCE6 CORRIDOR L2~L7	6		180	20	11c			0						
								1080	14a	15	180		4	REC ELEV SHAFT / PIT L1 MEZZ
SPARE				20	13a	720								
						0			16b	15	180		2	REC ELEV MACH RM L1
REC RCE2 CORRIDOR L8~L12	2		180	20	15b		360							
							360		18c	20	180		5	REC CORRIDOR L1 MEZZ
REC RCE3 CORRIDOR L8~L12	5		180	20	17c			900						
								900	20a	15				SPARE
REC RCE4 CORRIDOR L8~L12	5		180	20	19a	0								
						900			22b	20	180		3	REC SERVICE CORRIDOR L1
REC RCE5 CORRIDOR L8~L12	5		180	20	21b		540							
							900		24c	15	180		6	REC E GARBAGE RM L1
REC RCE6 CORRIDOR L8~L12	5		180	20	23c			1080						
								900	26a	15	180		6	COMPACTOR CONTROL E GARBAGE RM L1
REC RCE7/8 CORRIDOR L10~L12	4		180	20	25a	1080								
						720			28b	15	180		3	REC EAST CACF RM L1
REC RCE9/10 CORRIDOR L2	2		180	20	27b		540							
							360		30c	15	1000		1	FIRE PLACE EAST MAIN LOBBY L1
SPARE				20	29c			1000						
								0	32a	20	180		4	REC EAST MAIN LOBBY L1
REC E ELEV LOBBY P1 ~ P4	4		180	15	31a	720								
						720			34b	20	180		2	REC BIKE/DOG WASH RM L1
DOOR OPNER E ELEV LOBBY P1	2		500	15	33b		360							
							1000		36c	20	180		3	EF-B JANITOR/LAUNDRY LEVEL 2
REC ELEC RM P1	2		180	15	35c			540						
								360	38a	15	500		2	DOOR OPNER E ELEV LOBBY P3
DOOR OPNER E ELEV LOBBY P2	2		500	15	37a	1000								
						1000			40b	15	180		3	REC BICYCLE RM P3
REC IRRIGATION RM/MECH RM P2	3		180	15	39b		540							
							540		42c	15				SPARE

REC BICYCLE RM P2	4		180	15	41c		0								
				15	43a	1000		720	44a	15	500		2	DOOR OPNER E ELEV LOBBY P4	
SPARE				15	43a	0									
REC IRRIGATION CONTROLLER SOUTH OUTSIDE	1		500	15	45b		900		46b	15	180		5	REC BICYCLE RM P4	
REC IRRIGATION CONTROLLER NORTH OUTSIDE	1		500	15	47c		500		48c	15	180		6	REC BOILER RM P4	
REC IRRIGATION CONTROLLER L2 ROOF SOUTH	1		180	15	49a	1080		500	50a	15	180		6	REC CHILLER RM P4	
O/H DOOR LOADING (CONDO) L1				20	51b		360		52b	15	180		2	REC ELEV #3/#4 PIT P4	
					53c		500		54c	15	180		1	REC ELEV #12 PIT P4	
					55a	540		500	56a	15	180		3	REC ELEV #12 MACH RM P4	
					58b	15	180		1	REC Filtration System Rm P4					
					57b		180		1000	60c	15				SPARE
CAR WASH P4				15	59c			1000	62a	15				SPARE	
					61a								SPARE		
					63b								SPARE		
					64b	15					SPARE				
DOOR OPNER CORRIDOR (220) L2	1		500	15	63b		500	66c					For Metering		
SPARE				15	65c			68a	15						
REC CONDO CCU RM (P221) LEVEL P2	2		180	15	67a		360	70b							
REC CONDO CCU RM (P221) LEVEL P2	2		180	15	69b		360	72c	15					METER CONTROL ELEC CLOSET EAST L2	
REC CONDO CCU RM (P221) LEVEL P2	2		180	15	71c		200	360	74a	15				SPARE	
					73a				76b						
					75b				78c						
					77c				80a						
					79a				82b						
					81b				84c						
					83c										



TOTAL WATT
TOTAL AMP

14760	13940	13100
41800		
116		

PANEL TYPE: TYPE1-SPRINKLER PROOF

LOCATION: LEVEL P1 EAST ELEC RM

MOUNTING: SURFACE

PANEL SCHEDULE

120/208		VOLTS				JOB NUMBER: 8489D										
3	PHASE	4	WIRE				JOB NAME: Aquavista									
100		AMP MAINS				2EP1RCP3										
100N/A		MAIN BREAKER				LOAD PER PHASE										
DESCRIPTION	# OF REC.	# OF FIXT.	WATT / FIX.	BRKR SIZE	CCT. NO.	a	b	c	CCT. NO.	BRKR SIZE	WATT / FIXT.	# OF FIXT.	# OF REC.	DESCRIPTION		
REC SECURITY TV E ENTRANCE VEST L1	500		1	15	1a	500			2a	20				O/H DOOR GARAGE P2 LEVEL		
						500			4b							
DOOR OPERNER E ENTRANCE VEST L1	500		2	15	3b		500		6c							
							1000									
SPARE				15	5c			500								
								0	8a	20				O/H DOOR GARAGE L1		
Low Heating Boiler HBC-01 P4 LEVEL				20	7a	500										
						1560			10b							
SPARE				20	9b		500									
							0		12c							
COMM PANEL E CLOSET	180		2	15	11c			500	14a	15				For Metering		
								360								
COMM PANEL E CLOSET	180		2	15	13a	0			16b							
						360										
COMM PANEL E CLOSET	180		2	15	15b		0		18c							
							360									
BEAMFIELD EQUIP BEANFIELD ENTRANCE ROOM (P222) LEVEL P2				15	17c			0								
								0	20a	15	180		2	Metering Pump Filtration System Rm P4		
					19a	360										
						0			22b	15	180		1	Control Box Filtration System Rm P4		
					21b		180									
							0		24c	30			1	REC TYPE '5-30R' Filtration System Rm P4		
REC BEANFIELD ENTRANCE RM (P222) LEVEL P2	180		1	15	23c			2880								
								180	26a	15	180		1	REC Filtration System Rm P4		
REC BEANFIELD ENTRANCE RM (P222) LEVEL P2	180		1	15	25a	180										
						180			28b	15	180		1	COMM PANEL N/E CLOSET		
REC BEANFIELD ENTRANCE RM (1323) LEVEL 13	180		2	15	27b		180									
							360		30c	15	180		1	COMM PANEL N/E CLOSET		
REC BEANFIELD ENTRANCE RM (1323) LEVEL 13	180		2	15	29c			180								
								360	32a	15	180		1	COMM PANEL N/E CLOSET		
REC LOFTY CCU RM (1323) LEVEL 13	180		2	15	31a											
									34b	15	180		1	COMM PANEL N/E CLOSET		
REC LOFTY CCU RM (1323) LEVEL 13	180		2	15	33b											
									36c							
					35c											
									38a							

[illegible]

4140	3080	4960
12180		
34		

PANEL SCHEDULE

120/208		VOLTS				JOB NUMBER: 8489D										
3	PHASE	4	WIRE				JOB NAME: Aquavista									
125		AMP MAINS				2RRCPE										
MLO		MAIN BREAKER				LOAD PER PHASE										
DESCRIPTION	# OF REC.	# OF FIXT.	WATT / FIX.	BRKR SIZE	CCT. NO.	a	b	c	CCT. NO.	BRKR SIZE	WATT / FIXT.	# OF FIXT.	# OF REC.	DESCRIPTION		
Chimney Exhaust Fan VENTC-02				15	1a	900			2a	15	180		5	REC MECH RM (1316) L13		
Chimney Exhaust Fan VENTC-02				15	3b	350	1080		4b	15	180		6	REC GEN RM L13		
Hot Water Unit Heater UHC-14, UHC-17				20	5c		350	720	6c	15	180		4	REC ELEV MACH RM L13		
Hot Water Unit Heater UHC-15, UHC-16				20	7a			480	8a	15	180		2	REC ELEV SHAFT L13		
SPARE				20	9b	360	180		10b	20	180		1	REC COOLING TOWER L13		
SPARE				20	11c	480		0	12c	15				SPARE		
REC WINDOW WASHING ROOF (E)				30	13a	180			14a	20	180		1	REC ROOF L14		
REC WINDOW WASHING ROOF (E)				15	17c	480	180		16b	15	180		1	REC (IRRIGATION) ROOF L13		
REC WINDOW WASHING ROOF (E) /L13				30	21b				18c	15	180		2	REC (IRRIGATION) ROOF L11/L7		
REC WINDOW WASHING ROOF (E) /L13				15	23c			360	20a	15				SPARE		
REC WINDOW WASHING L7				30	25a	0			22b	15				SPARE		
MOTORIZED DAMPER MECH ROOM L13				15	31a		0		24c					For Metering		
ACUC-17 ROOF				15	33b				26a	15						
				15	35c				28b							
				15					30c	15	180		1		REC MECH RM (1316) L13	
				15		180			32a	15	180		1	REC MECH RM (1316) L13		
				15			360		34b	20	180		2	REC CONDO CCU RM L13		
				15			960		36c	20	180		2	REC CONDO CCU RM L13		
				15				960	38a	20	180		2	REC CONDO CCU RM L13		

ACUC-18 ROOF				15	37a	360			38a	20	100		2	CONDO 000 RM L13
						960			40b					
					39b									
ACUC-19 ROOF				15	41c				42c					
						960			44a					
					43a									
						960			46b					
					45b				48c					
					47c									
									50a					
					49a									
									52b					
					51b									
									54c					
					53c									
									56a					
					55a									
									58b					
					57b									
									60c					
					59c									



TOTAL WATT
TOTAL AMP

5210	4070	4020
13300		
37		

PANEL TYPE: TYPE1 SPRINKLER PROOF

LOCATION: MECH PENTHOUSE-EAST

MOUNTING: SURFACE

PANEL SCHEDULE

120/208 VOLTS

3 PHASE 4 WIRE

125 AMP MAINS

MLO MAIN BREAKER

JOB NUMBER: 8489D

JOB NAME: Aquavista

125 AMP MAINS						2P4RCM			JOB NAME: Aquavista					
MLO MAIN BREAKER						LOAD PER PHASE			CCT. NO.	BRKR SIZE	WATT / FIXT.	# OF FIXT.	# OF REC.	DESCRIPTION
DESCRIPTION	# OF REC.	# OF FIXT.	WATT / FIX.	BRKR SIZE	CCT. NO.	a	b	c						
Low Heating Boiler HBC-02				20	1a	1560			2a	15				For Metering
Low Heating Boiler HBC-03				20	3b		1560		4b					
Low Heating Boiler HBC-04				20	5c			1560	6c					
Low Heating Boiler HBC-05				20	7a	1560			8a	20				Low Heating Boiler HBC-08
Low Heating Boiler HBC-06				20	9b		400		10b	15	100		4	MOTORIZED DAMPER CHILLER ROOM P4
Low Heating Boiler HBC-07				20	11c			400	12c	15	100		4	MOTORIZED DAMPER BOILER ROOM P4
Exhaust Fan 09,11				20	13a	320			14a	20				Spare
Exhaust Fan 12,13,14				20	15b		550		16b	15				Spare
Exhaust Fan 15, 16				20	17c			220	18c	15				Spare
Exhaust Fan 17,18				20	19a	220			20a					
Exhaust Fan 19,20,21				20	21b				22b					
Force Flow Cabinet Heater EHC-01,02				20	23c			690	24c					
Force Flow Cabinet Heater EHC-03,04				20	25a	690			26a					
Hot Water Unit Heater UHC-01, UHC-02				20	27b		480		28b					
Hot Water Unit Heater UHC-03, UHC-04				20	29c			480	30c					
Air Cooled Condenser Unit ACUC-07				15	31a	1080			32a					
					33b		1080		34b					
					35c			240	36c					
Unitary DX Unit				15					38a					

ACC-07					37a	240			40b					
					39b				42c					
					41c									



TOTAL WATT

TOTAL AMP

5670	5630	5150
16450		
46		

PANEL TYPE: NEMA TYPE 3

LOCATION: LEVEL 1 MEZZ

MOUNTING: SURFACE

PANEL SCHEDULE

120/208 VOLTS

3 PHASE 4 WIRE

125 AMP MAINS

MLO MAIN BREAKER

JOB NUMBER: 8489D

JOB NAME: Aquavista

125 AMP MAINS						2P1RCME			JOB NAME: Aquavista					
MLO MAIN BREAKER						LOAD PER PHASE			CCT. NO.	BRKR SIZE	WATT / FIXT.	# OF FIXT.	# OF REC.	DESCRIPTION
DESCRIPTION	# OF REC.	# OF FIXT.	WATT / FIXT.	BRKR SIZE	CCT. NO.	a	b	c						
Exhaust Fan 22,23,24				20	1a	540			2a	15				For Metering
Exhaust Fan 25,26,27				20	3b		360		4b					
Exhaust Fan 30				20	5c			300	6c					
Exhaust Fan 34,35				20	7a	1716			8a	20				Air Cooled Condenser Unit ACUC-11
						600			10b					
Exhaust Fan 36				20	9b		1716		12c					Air Cooled Condenser Unit ACUC-12
							300		14a					
Force Flow Cabinet Heater EHC-09, EHC-10				20	11c			1716	16b	15				Air Cooled Condenser Unit ACUC-13
Force Flow Cabinet Heater EHC-11				20	13a	1716		690	18c					
Force Flow Cabinet Heater EHC-13,16				20	15b		936		20a	15				Unitary DX Unit ACC-11
							345		22b					
Force Flow Cabinet Heater EHC-17, EHC-18				20	17c			936	24c	15				Unitary DX Unit ACC-12
								345	26a					
Force Flow Cabinet Heater EHC-20				20	19a	135.2			28b	15				Unitary DX Unit ACC-13
Force Flow Cabinet Heater EHC-21				20	21b		135.2		30c					
Hot Water Unit Heater UHC-05, UHC-06				20	23c			135.2	32a	15				Spare
								480	34b					
Hot Water Unit Heater UHC-09				20	25a	135.2			36c	15				Spare
						240								
Hot Water Unit Heater UHC-10, UHC-11				20	27b		104							Spare
							480							
ACUC-14 P2				15	29c			104		15				Spare
					31a	960								
ACUC-15				15	33b		960			15				Spare


P2				15	35c			960	38a	15				Spare			
ACUC-16 P2				15	37a			960	40b					Spare			
					39b			960	42c								
					41c				44a								
					43a				46b								
					45b				48c								
					47c				50a								
					49a				52b								
					51b				54c								
					53c				56a								
					55a				58b								
					57b				60c								
					59c												
					7692.4			6641.2	6626.2			PANEL TYPE: TYPE1-SPRINKLER PROOF					
					TOTAL WATT			20960			LOCATION: P1						
					TOTAL AMP			58									




TOTAL WATT

TOTAL AMP




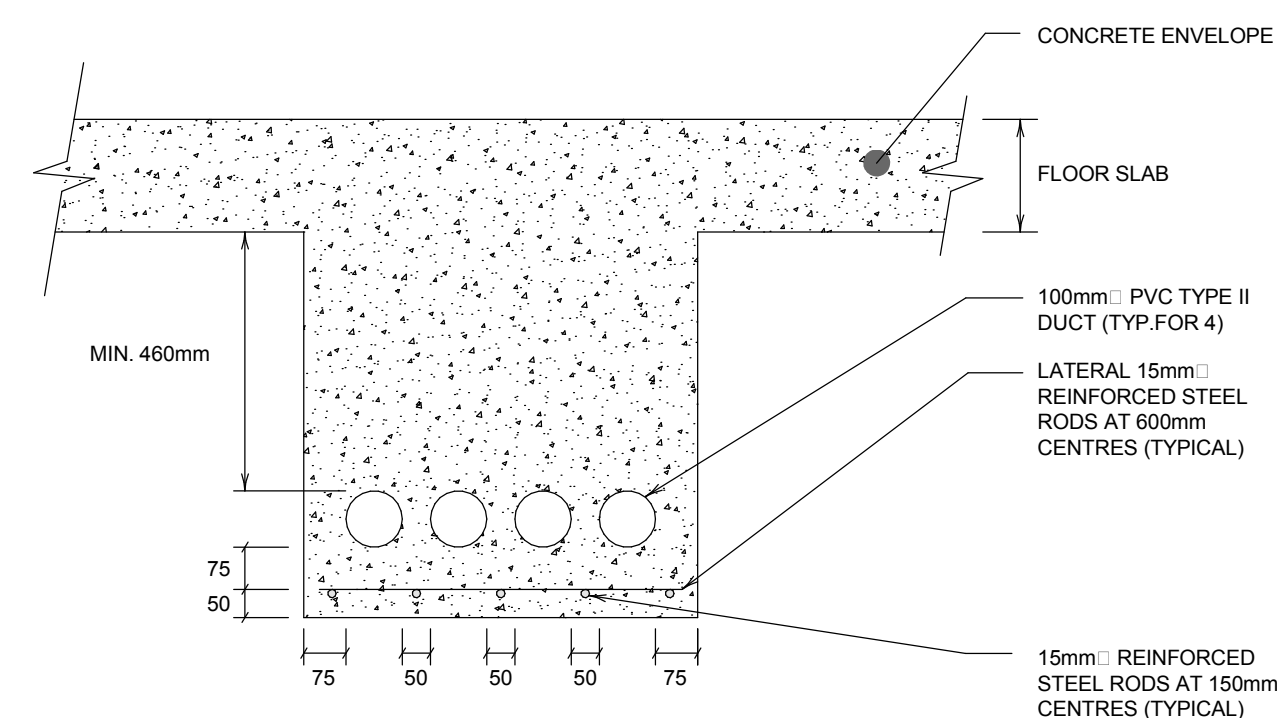

3 DUCTBANK SECTION
N.T.S.

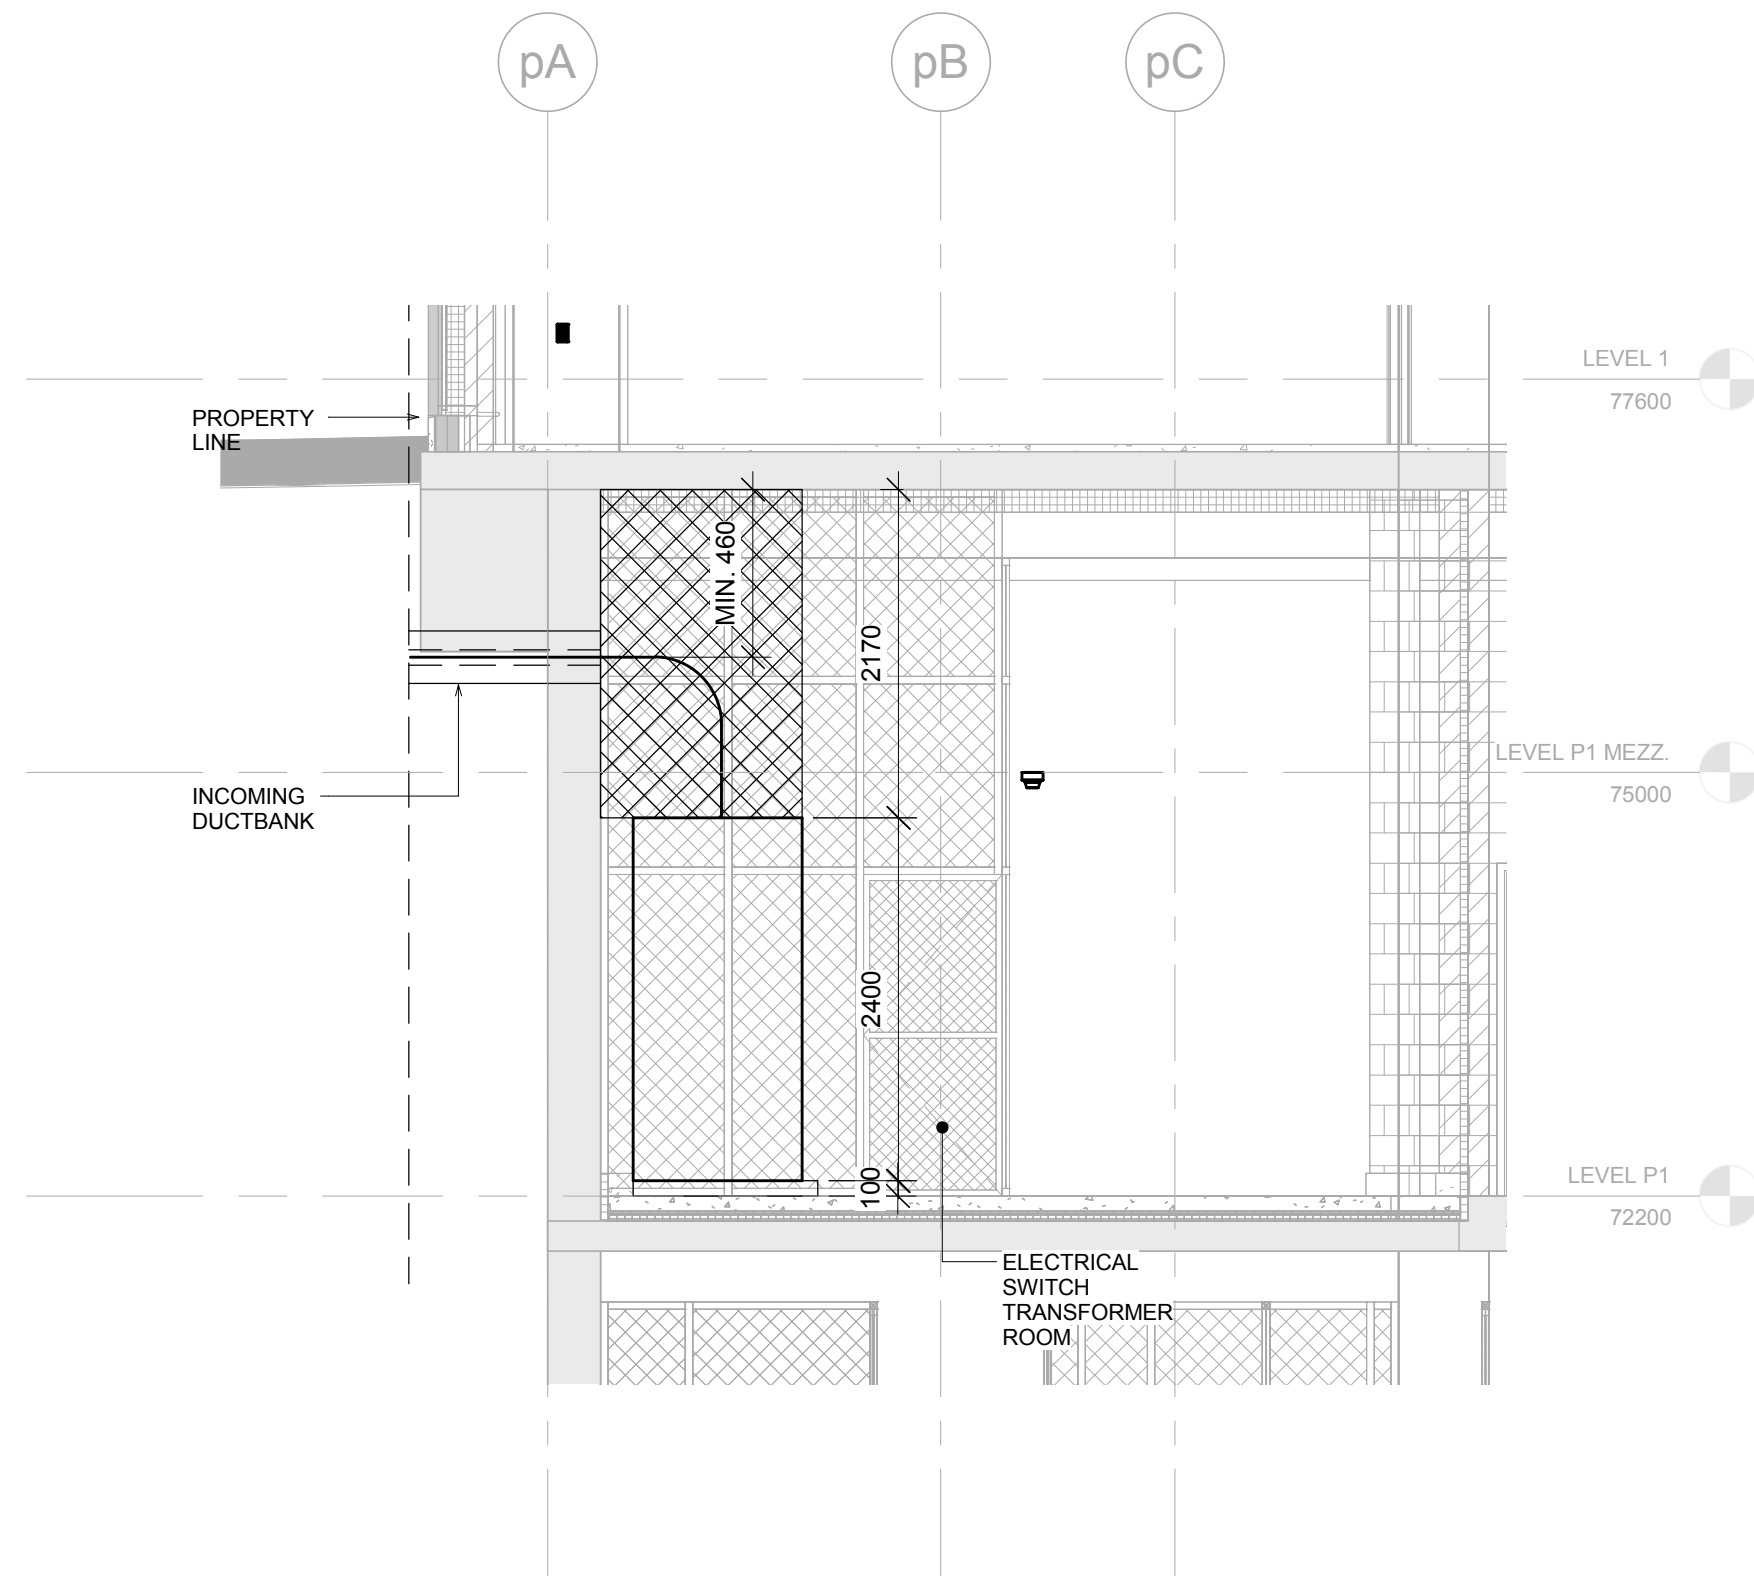

2 ELECTRICAL SWITCH TRANSFORMER ROOM SECTION
1:50

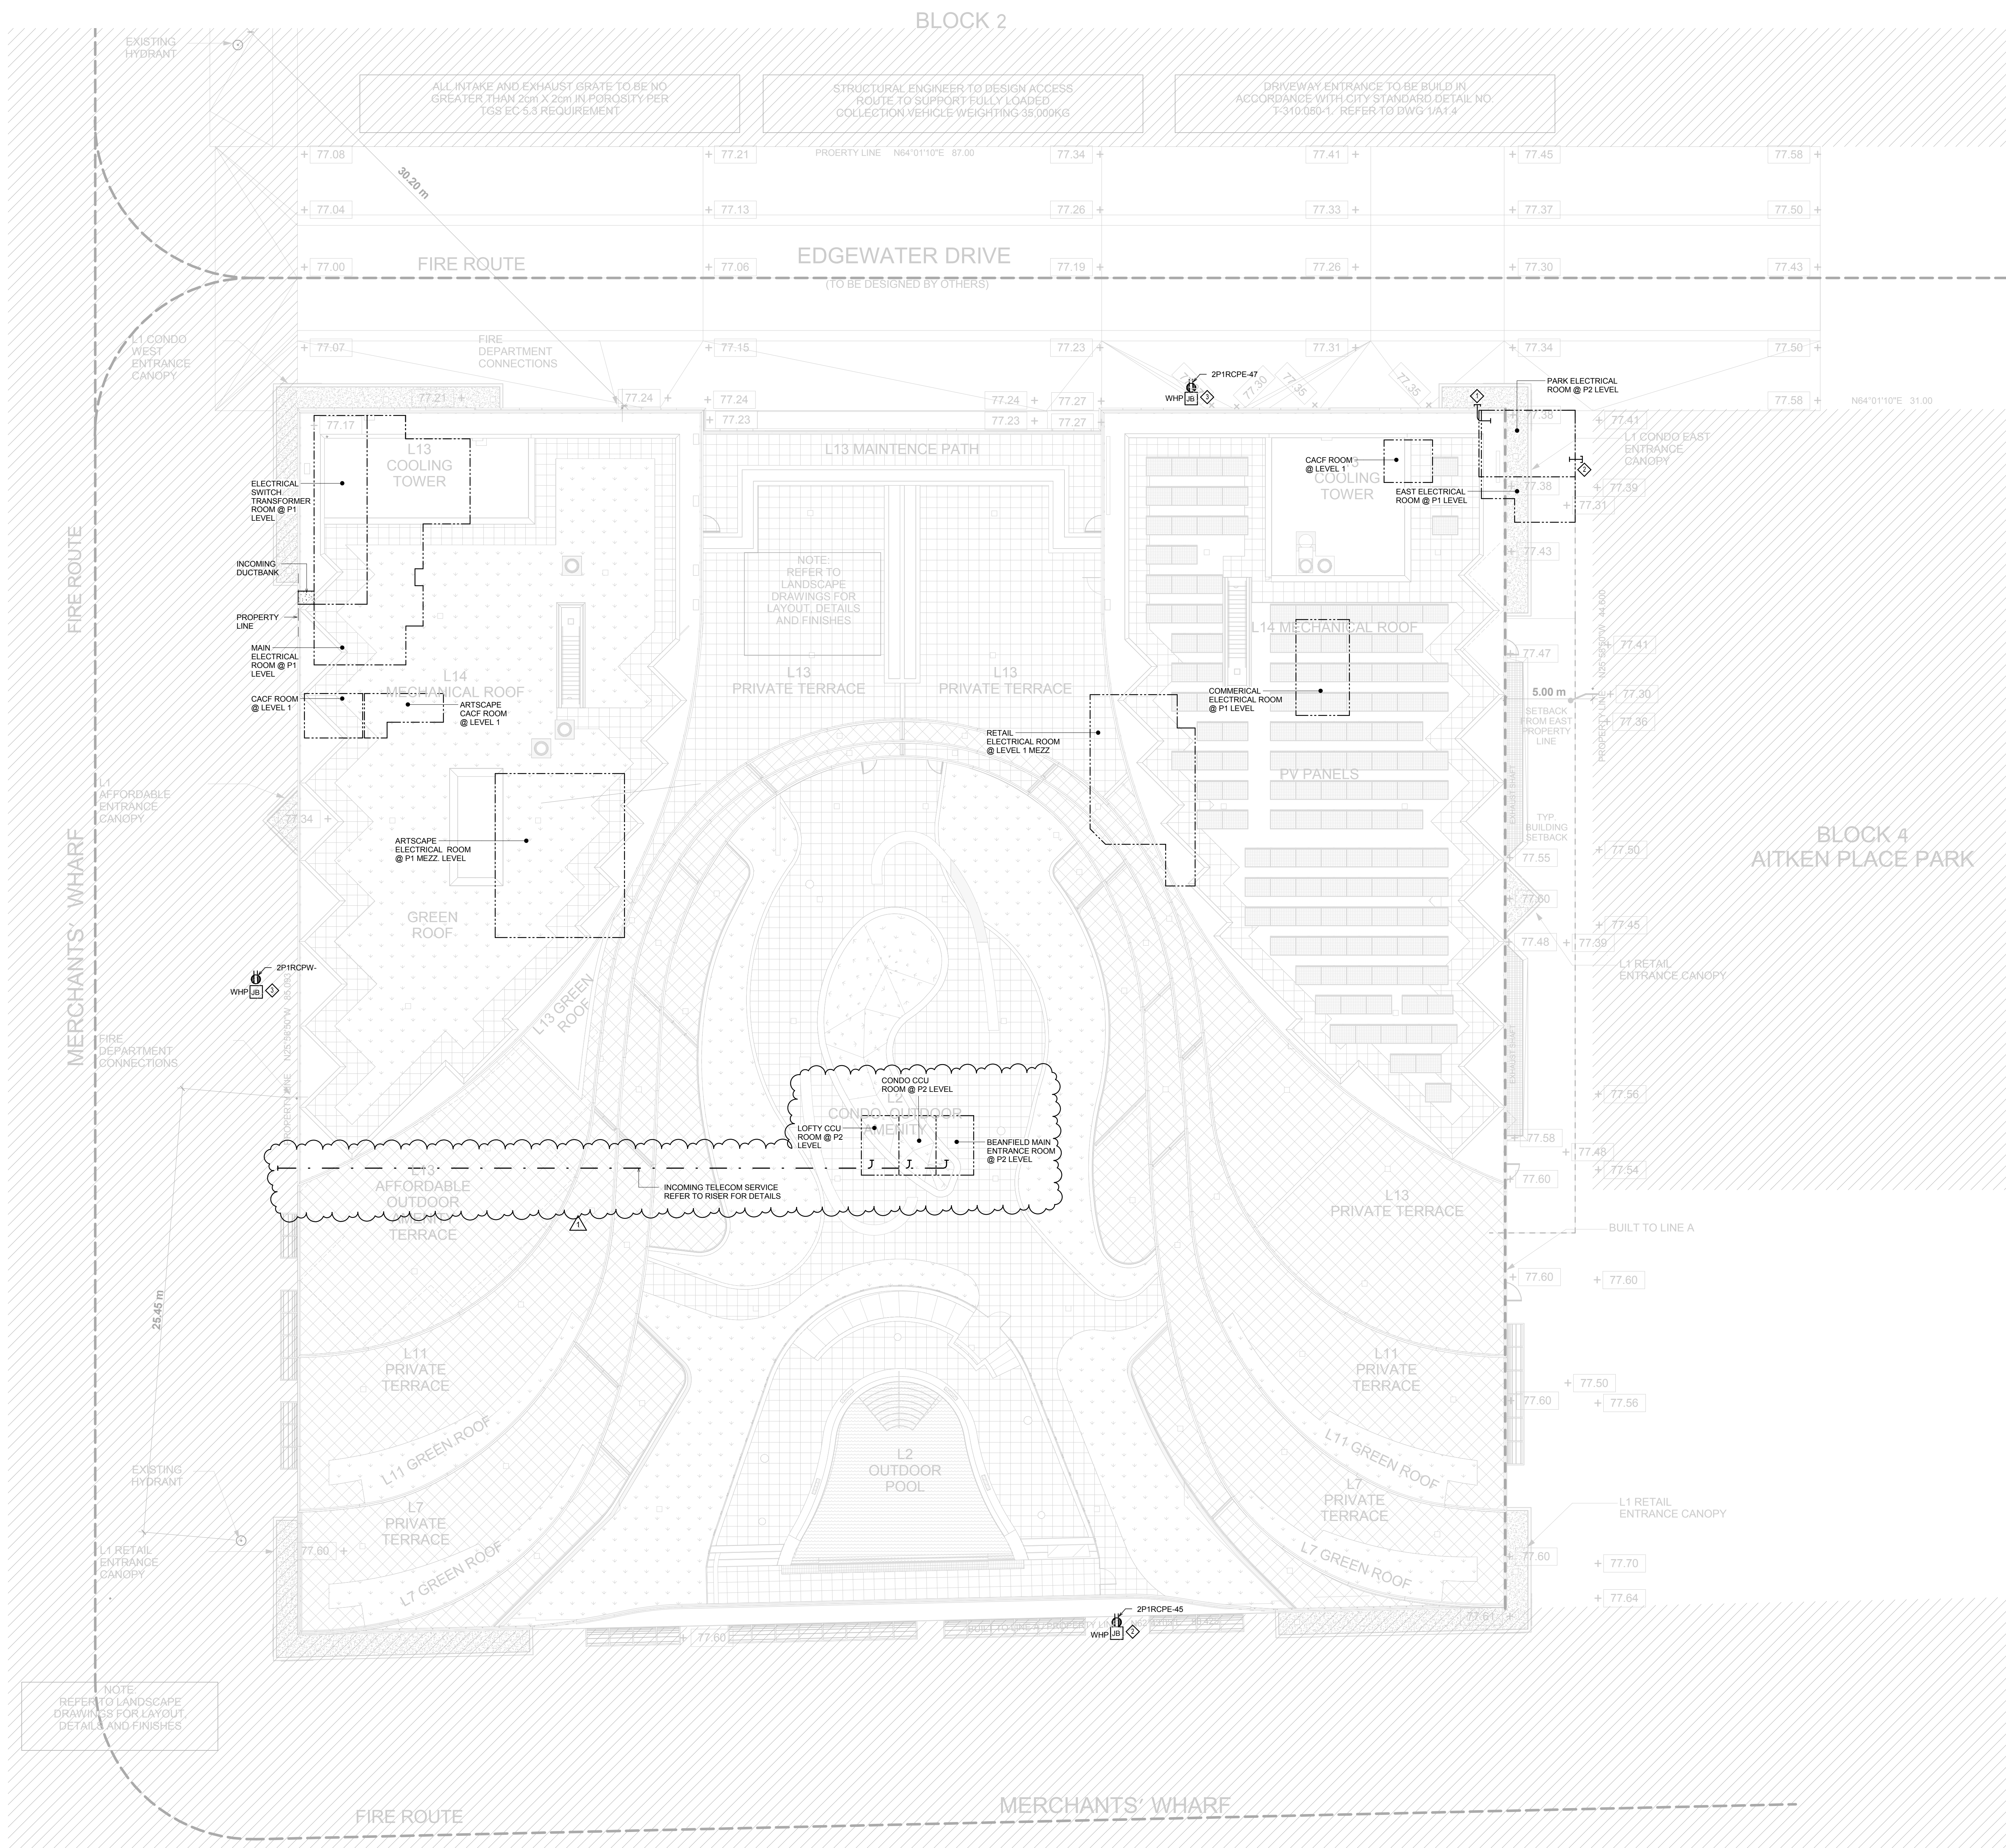

1 ELECTRICAL SITE PLAN
1:150

- NOTES:
- 6.27mm CONCRETE STUB-OUT FOR PRIVATE STREET LIGHTING FROM EAST ELECTRICAL ROOM.
 - 6.27mm CONCRETE STUB-OUT FOR FUTURE PARK LIGHTING FROM PARK ELECTRICAL ROOM.
 - WEATHER PROOF JUNCTION BOX FOR IRRIGATION CONTROL SYSTEM PROVIDE 1.27mm CONCRETE TO IRRIGATION ROOM ON P1 LEVEL. EXACT LOCATION AND JUNCTION BOX SIZE TO BE COORDINATED WITH IRRIGATION SHOP DRAWING.

Contractor Must Check And Verify All Dimensions On The Job.
Do Not Scale This Drawing.
All Drawings, Specifications And Related Documents Are The Copyright Of The Architect And Must Be Returned Upon Request.
Reproduction Of Drawings, Specifications And Related Documents Without Written Permission Of The Architect Is Prohibited.
This Drawing Is Not To Be Used For Construction Until Signed By The Architect.
Date: 02/25/14



MCW Consultants Ltd.
207 Queen's Quay West, Suite 615, Toronto, ON, M5J 1A7
Tel: 416-598-2500 Fax: 416-598-0384
Toronto Vancouver Winnipeg Montreal Ottawa Halifax
Dauphin Kelowna Trail Saint John

No.	Revision	Date
1	ISSUED FOR ADD E-001	2016/02/25

3	ISSUED FOR TENDER	2015-10-30
2	BUILDING PERMIT SUBMISSION	2015-06-12
1	ISSUED FOR BUILDING PERMIT	2015-05-24

No.	Issued For	Date
-----	------------	------

AQUAVISTA
AT BAYSIDE TORONTO


Drawing Title

SITE PLAN - ELECTRICAL

Project
Hines TRIDEL
AQUAVISTA
Block 3 - R3 & R4
Queen's Quay East
Toronto, ON

As Indicated	Drawn by
Author	Checked by
Checker	Project No.
84890	Date
02/25/14	Drawing No.

E0-02

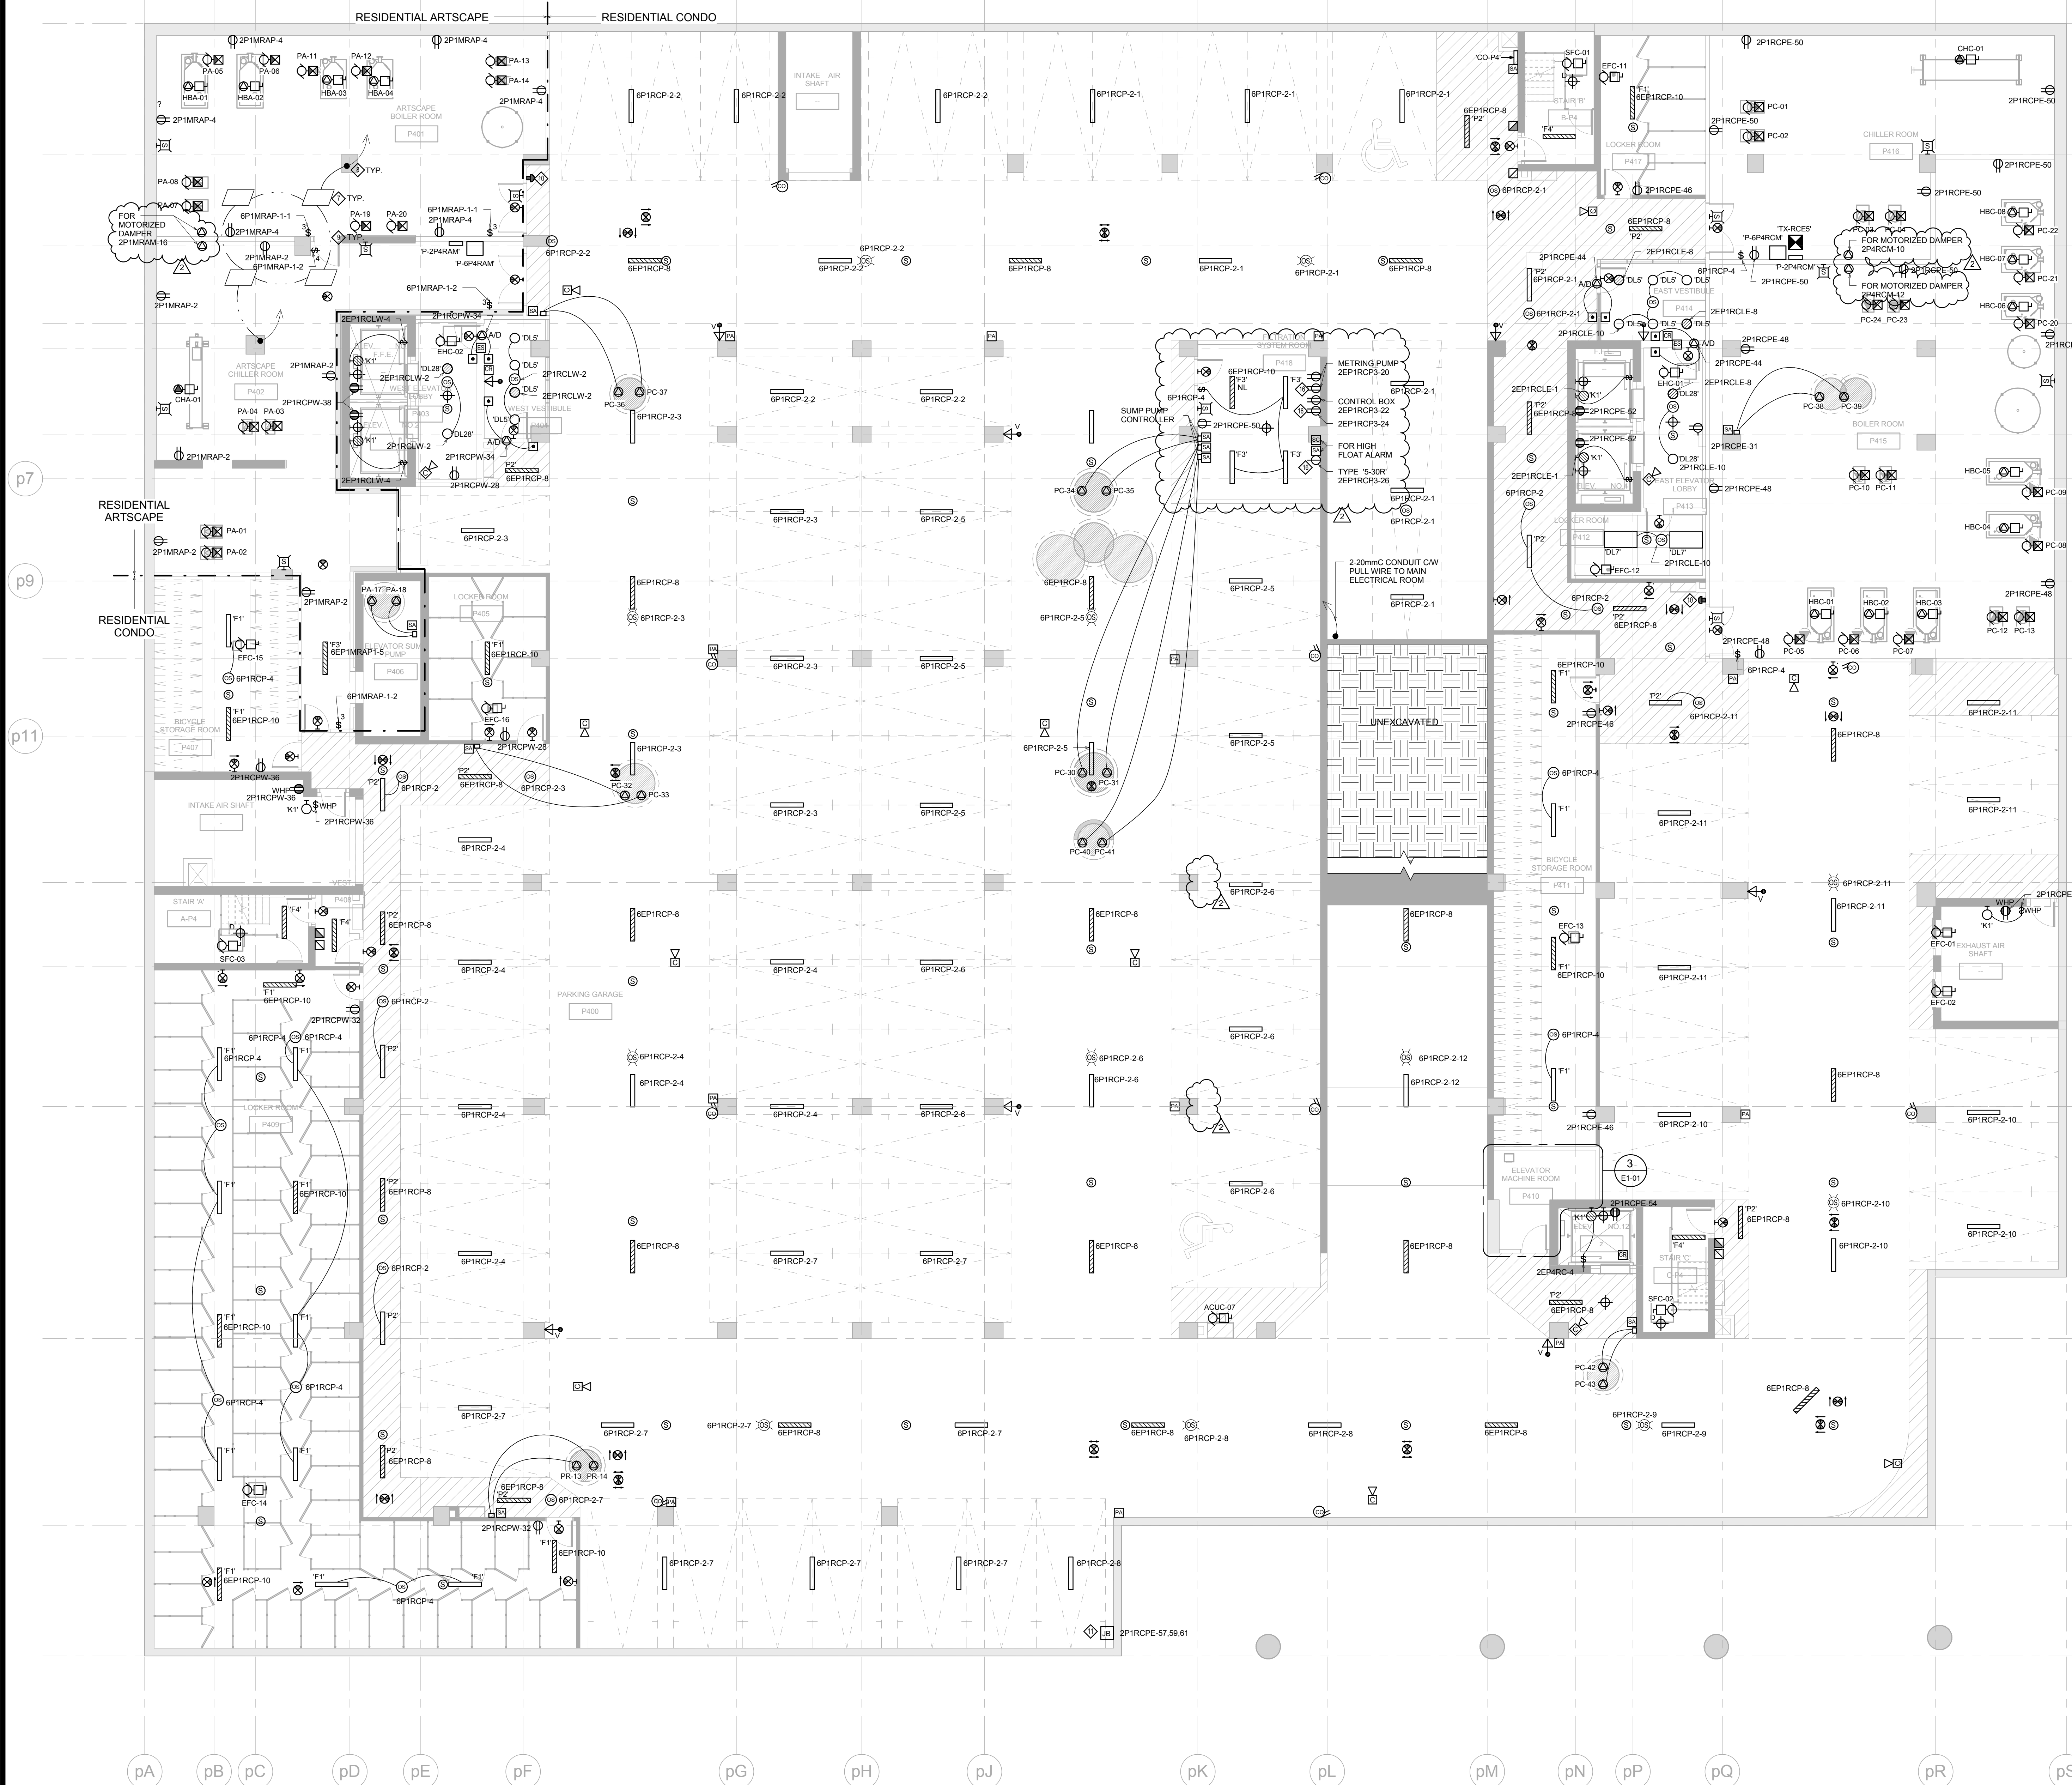


ELEVATOR MACHINE ROOM NOTES:

- PROVIDE DISCONNECT SWITCHES FOR ELEVATOR MOTOR, CW AUXILIARY CONTACT WITH WIRING TO THE CONTROLLER. REFER TO SINGLE DIAGRAM FOR REEER SIZE. FUSE TO BE PROVIDED AT THE ELEVATOR SHOP.
- RELOCATE (IF RECEPTACLE NEXT TO CONTROL CABINET. COORDINATE EXACT LOCATION WITH ELEVATOR CONTRACTOR ON SITE.
- ELECTRICAL CONTRACTOR SHALL PROVIDE AND INSTALL EMPTY CONDUIT COW PULL WIRE FROM MAIN TELECOMMUNICATION ROOM FOR A DESIGNATE TELEPHONE LINE TERMINATING AT THE PRIMARY ELEVATOR SIGNAL CONTROL CABINET FOR EMERGENCY CALL SYSTEM.
- CONDUIT TO PLYWOOD BACKBOARD FOR SECURITY SERVICE.

NOTES:

- ALL GARAGE LIGHT FIXTURES SHALL BE TYPE "TYP" UNLESS OTHERWISE NOTED.
- REFER TO RISER FOR STAIRS AND COMMON AREA CIRCUITS. (DWG. E-4.01)
- PROVIDE MINIMUM AWG WIRING FOR ALL LIGHT FIXTURES IN STAIRS AND IN CORRIDORS.
- ALL LIGHTING FIXTURES FED FROM NORMAL POWER WITHIN THE PARKING GARAGE SHALL BE CONTROLLED BY OCCUPANCY SENSORS. ALL LIGHTING FIXTURES FED FROM EMERGENCY POWER WITHIN THIS PARKING GARAGE SHALL BE:
- ALL EXIT SIGNS ON THIS DRAWING SHALL BE TYPE "ET", REFER TO DWG. E-4.01 FOR CIRCUIT NUMBER.
- SWIMMER SYSTEM LOW SWITCH AND SUPERVISORY VALVE. REFER TO MPPENDA INCORPORATED DRAWING FOR QUANTITY AND DESCRIPTION.
- PROVIDE 610mm x 610mm x 3mm (THICK) COPPER GROUND FLUSH PLATES. REFER TO SPECIFICATION FOR DETAILS.
- 30 AWG COPPER GROUND WIRE UP TO GROUND BUS IN MAIN ELECTRICAL ROOM (P1 LEVEL). REFER TO DWG. E-3.01 FOR DETAILS.
- 30 AWG COPPER GROUNDING CONDUIT.
- EMERGENCY CALL SWITCHES FOR HEATING COILS. PROVIDE LAMINATED IDENTIFICATION PLATE LOCATED SWITCHES AT 1100MM AFF. PROVIDE SEE THROUGH TAMPER PROOF TYPE ENCLOSURE WITH LAMINATED IDENTIFICATION MARKING PLATE.

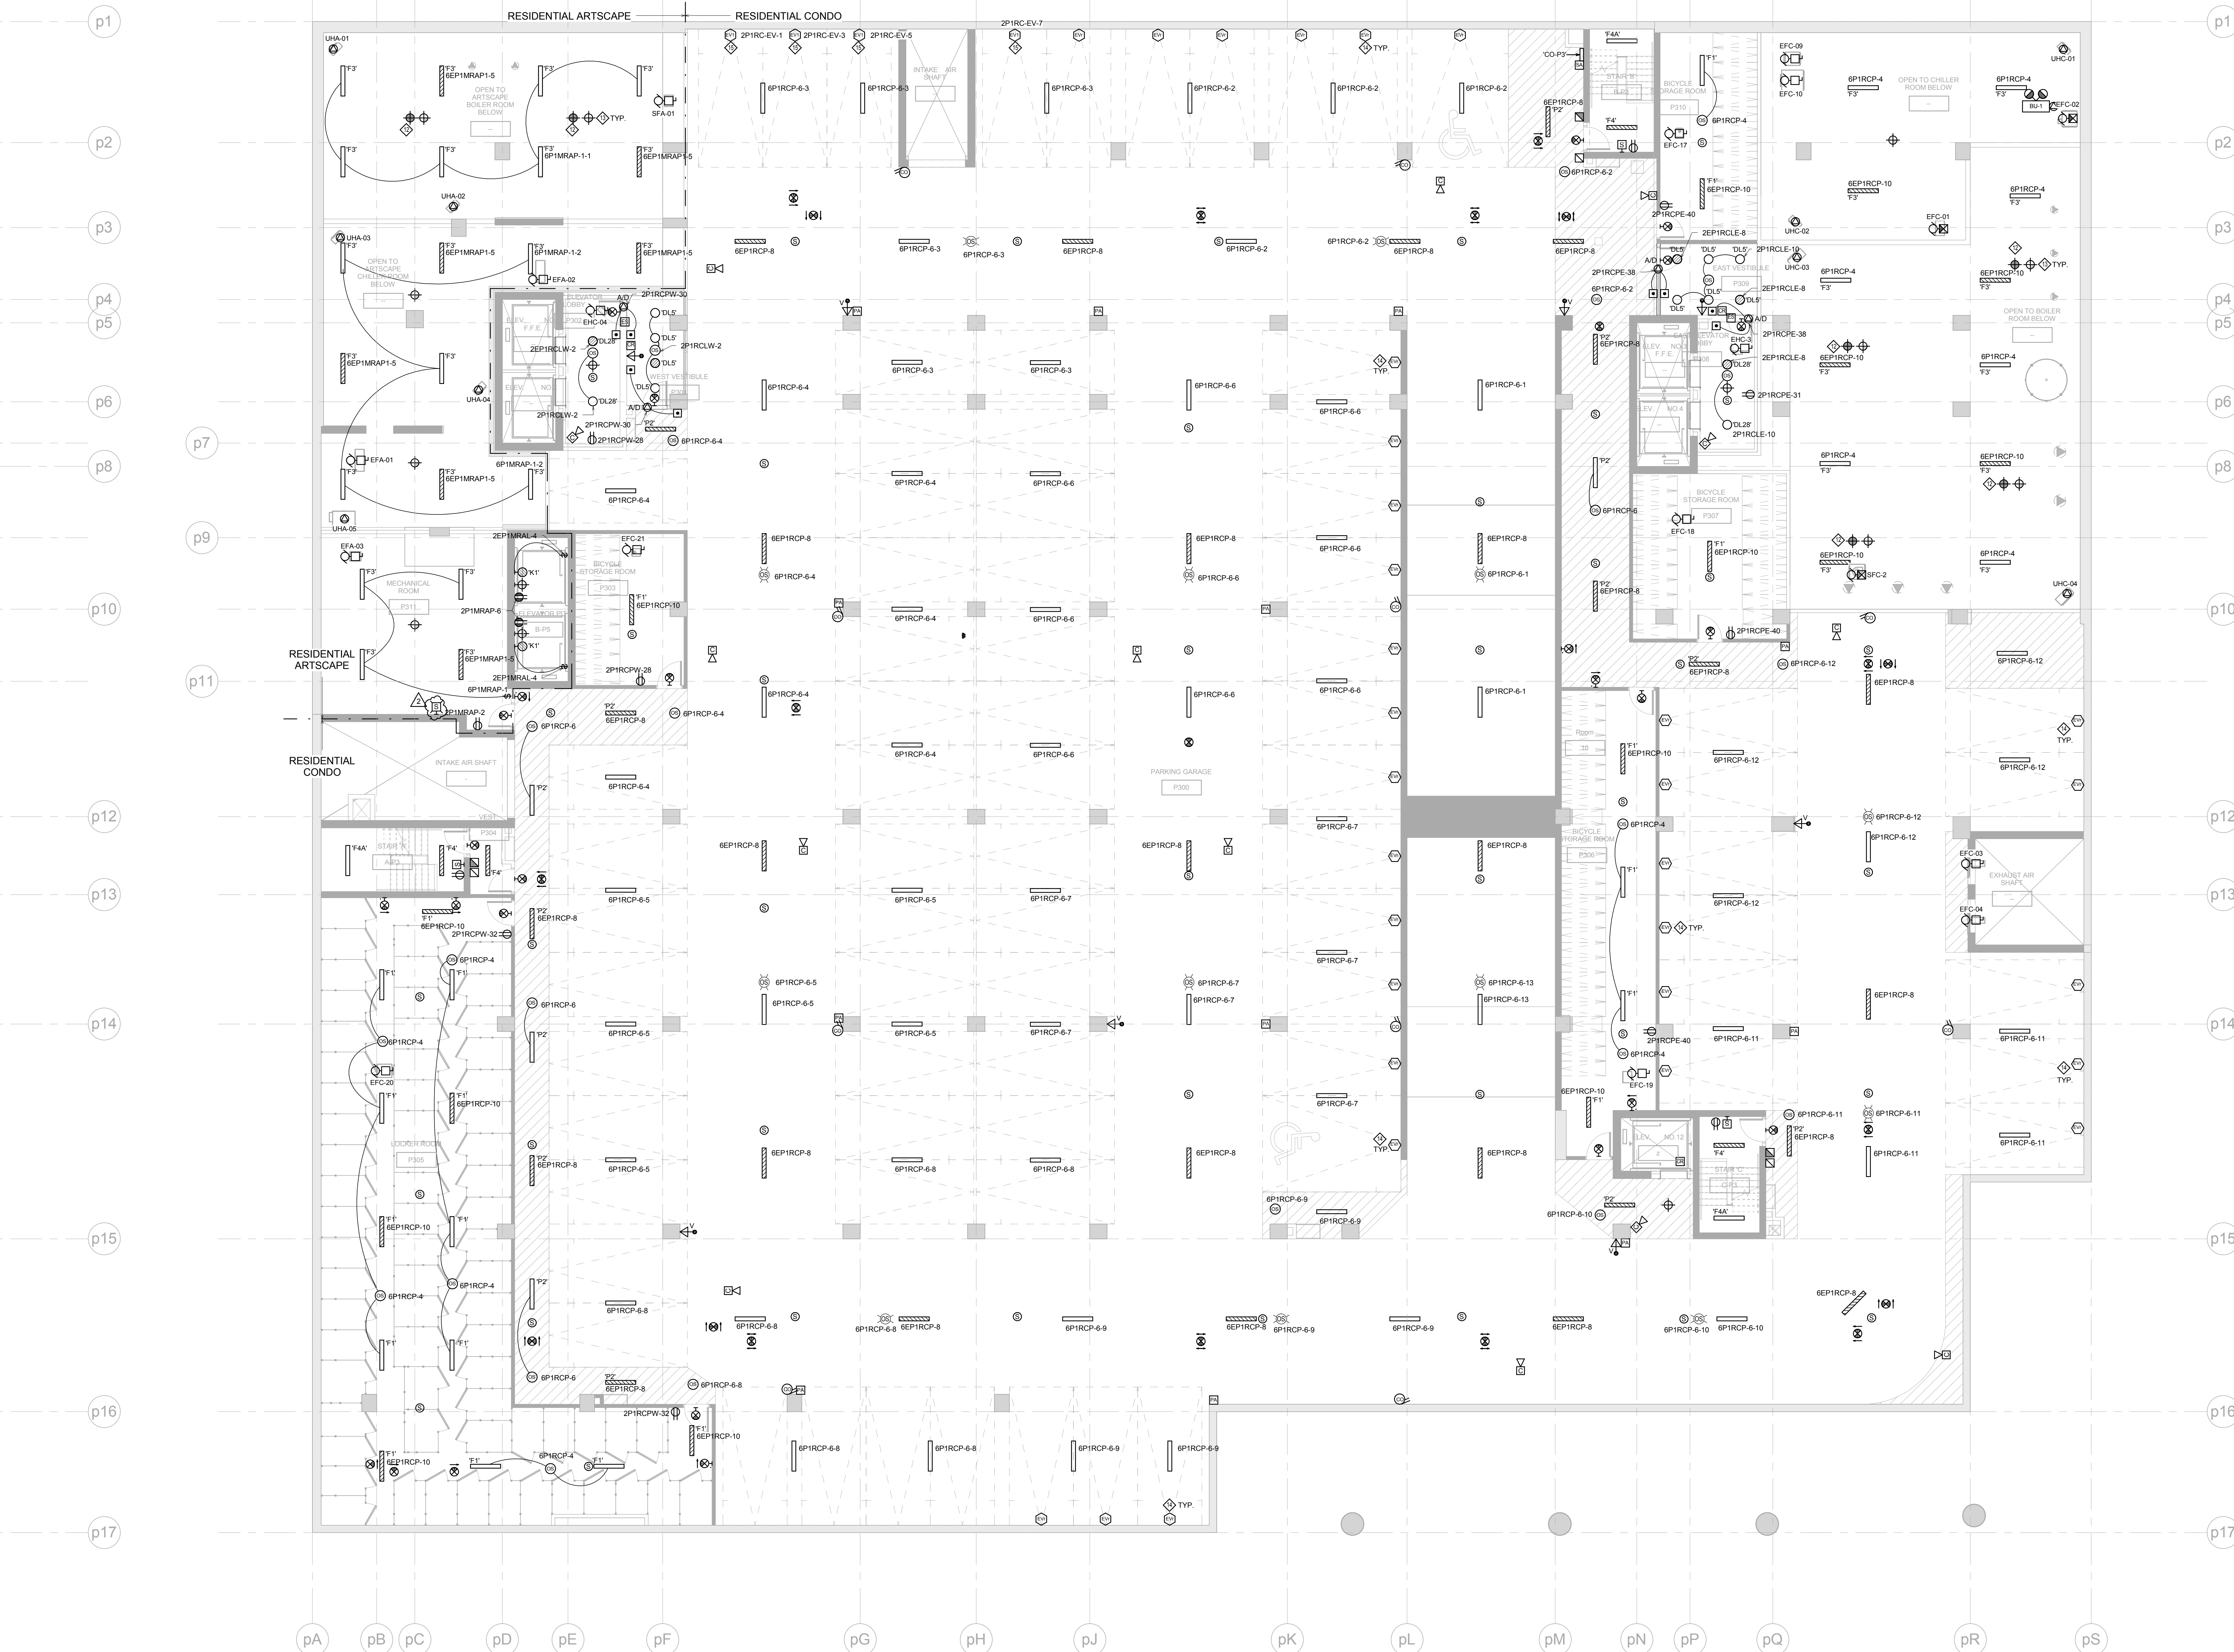

NOTES:

- FOR FUTURE CAR WASH CONTROLLER PROVIDE POWER 24V, 1200W, 32 AWG POWER CONNECTION. EXACT LOCATION TO BE COORDINATED WITH ARCHITECTURAL DRAWING.
- DEVICE CONNECT TO FIRE ALARM SYSTEM. REFER TO SPECIFICATION FOR DETAILS.
- HEAT DETECTORS SHOWN IN THE MECHANICAL ROOM ARE FOR REFERENCE ONLY. CONTRACTOR SHALL BE RESPONSIBLE TO LOCATE THE DETECTOR. ADVISORY FROM MECHANICAL ENGINEER: PIPES AND DUCTS IN ORDER TO ALLOW THE DETECTOR TO OPERATE PROPERLY. CONTRACTORS SHALL INCLUDE THE SUPPLY AND INSTALLATION OF AN ADDITIONAL 5 HEAT DETECTORS. EXACT LOCATIONS OF ADDITIONAL DETECTORS SHALL BE AS DIRECTED ON SITE AFTER COMPLETE INSTALLATION. PROVIDE HEAT TEMPERATURE HEAT DETECTOR IN SOLAR ROOM.
- MOUNTING HEIGHT 1000mm A.F.F. ALL CONDUITS CAN PULL WIRE BACK TO ELECTRICAL CAR CHARGING PANEL AT EAST ELECTRICAL ROOM P103.
- PROVIDE LOCKABLE COVER MOUNTING HEIGHT 1000mm A.F.F.
- POWER RECEPTACLE FOR FILTRATION SYSTEM. EXACT LOCATION TO BE COORDINATED WITH ELECTRICAL SYSTEM DRAWING.

Computer Must Check And Verify All Dimensions On The Job.
Do Not Print This Drawing.
All Drawings, Specifications And Related Documents Are The Copyright Of The Architect And Shall Be Returned Upon Request.
Reproduction Of Drawings, Specifications And Related Documents Without Written Permission Without The Architect's Written Permission.
This Drawing Is Not To Be Used For Construction Until Signed By The Architect.
Date: 08/28/12

MCW Consultants Ltd.
207 Queen's Quay West, Suite 615, Toronto, ON, M5J 1A7
E-Mail: info@mcw.com Fax: 416-598-5200
Toronto Vancouver Winnipeg Montreal Ottawa Halifax
Daphne Kelowna Trail Salt Lake

No.	Revision	Date
1	ISSUED FOR ADD E-001	2015/07/10
2	ISSUED FOR ADD E-003	2016/01/20


3 ISSUED FOR TENDER 2015-10-30
2 BUILDING PERMIT SUBMISSION 2015-06-12
1/1 REVIEW 2015-05-01
NO ISSUE FOR

AQUAVISTA
AT BAYSIDE TORONTO

Drawing Title
**LEVEL P4 & LEVEL P3
PARKING PLAN -
ELECTRICAL**

Project
Hines TRIDEL
AQUAVISTA
Block 3 - R3 & R4
Queen's Quay East
Toronto, ON

As Indicated
Author
Checked By
Checker
S489D
Date
08/28/12
Drawing No.
E1-01

 

- NOTES:
- 1. ALL RETAIL TEMPORARY LIGHTING FIXTURES ARE TYPE 'Y' UNLESS OTHERWISE NOTED. PROVIDE SWITCHES FOR LIGHTING CONTROL.
 - 2. REFER TO ISSUES FOR STAIRS AND COMMON AREA CIRCUITS. (DWG. E4-01)
 - 3. SPRINKLER SYSTEM FLOW SWITCH AND SUPERVISORY VALVE. REFER TO MIRENDA INCORPORATED DRAWING 'SP2' FOR QUANTITY AND DESCRIPTION.
 - 4. PROVIDE POWER, CONDUIT AND JUNCTION BOX FOR A COMPLETE POWER DOOR OPERATION SYSTEM.
 - 5. RUN 1.68mm E.C. & 1.41mm E.C. FROM ELEVATOR HOISTWAY TO C.A.C.F. AND FROM C.A.C.F. TO CONCOURSE DECK. REFER TO SPECIFICATION SECTION 18-11.5.
 - 6. MOTORIZED DOOR OVERLAYS CONTROLLED FROM CACF FOR SMOKE MANAGEMENT.
 - 7. REFER RETAIL AREA 40 FOR CONTROL DETAILS.
 - 8. EXIST SIGN IN RETAIL AREA. RETAIL LOADING AREA AND RETAIL SERVICE CORRIDOR ARE FED FROM 'RE TMCRP-5'.
 - 9. LIGHTING SHALL BE WIRED THROUGH A CONTACTOR & CONTROLLER USING A TIMER.

Contractor Must Check And Verify All Dimensions On The Job.
Do Not Print This Drawing.
All Drawings, Specifications And Related Documents Are The Copyright Of The Architect And Shall Be Returned Upon Request.
Reproduction Of Drawings, Specifications And Related Documents In Any Form Or Manner Is Prohibited Without The Architect's Written Permission.
This Drawing Is Not To Be Used For Construction Until Signed By The Architect.
Date: 03/09/15

MCW Consultants Ltd.
207 Queen's Quay West, Suite 615, Toronto, ON, M5J 1A7
Tel: 416-596-2500 Fax: 416-596-0384
Toronto, Vancouver, Winnipeg, Montreal, Ottawa, Halifax, Dauphin, Kelowna, Trail, Salt Lake City

No.	Revision	Date
1	ISSUED FOR ADD E-001	2015/07/16
2	ISSUED FOR ADD E-002	2016/01/19
3	ISSUED FOR ADD E-003	2016/01/26

3	ISSUED FOR TENDER	2015-10-31
2	BUILDING PERMIT SUBMISSION	2015-08-12
1	ISSUED FOR	DATE





AQUAVISTA
AT BAYSIDE TORONTO

LEVEL 1 FLOOR PLAN
SOUTH - ELECTRICAL

Project
Hines TRIDEL
AQUAVISTA
Block 3 - R3 & R4
Queen's Quay East
Toronto, ON

1:50	Drawn by
Author	Checked by
Checker	Project No.
8489D	Date
03/09/15	Drawing No.

E2-01B

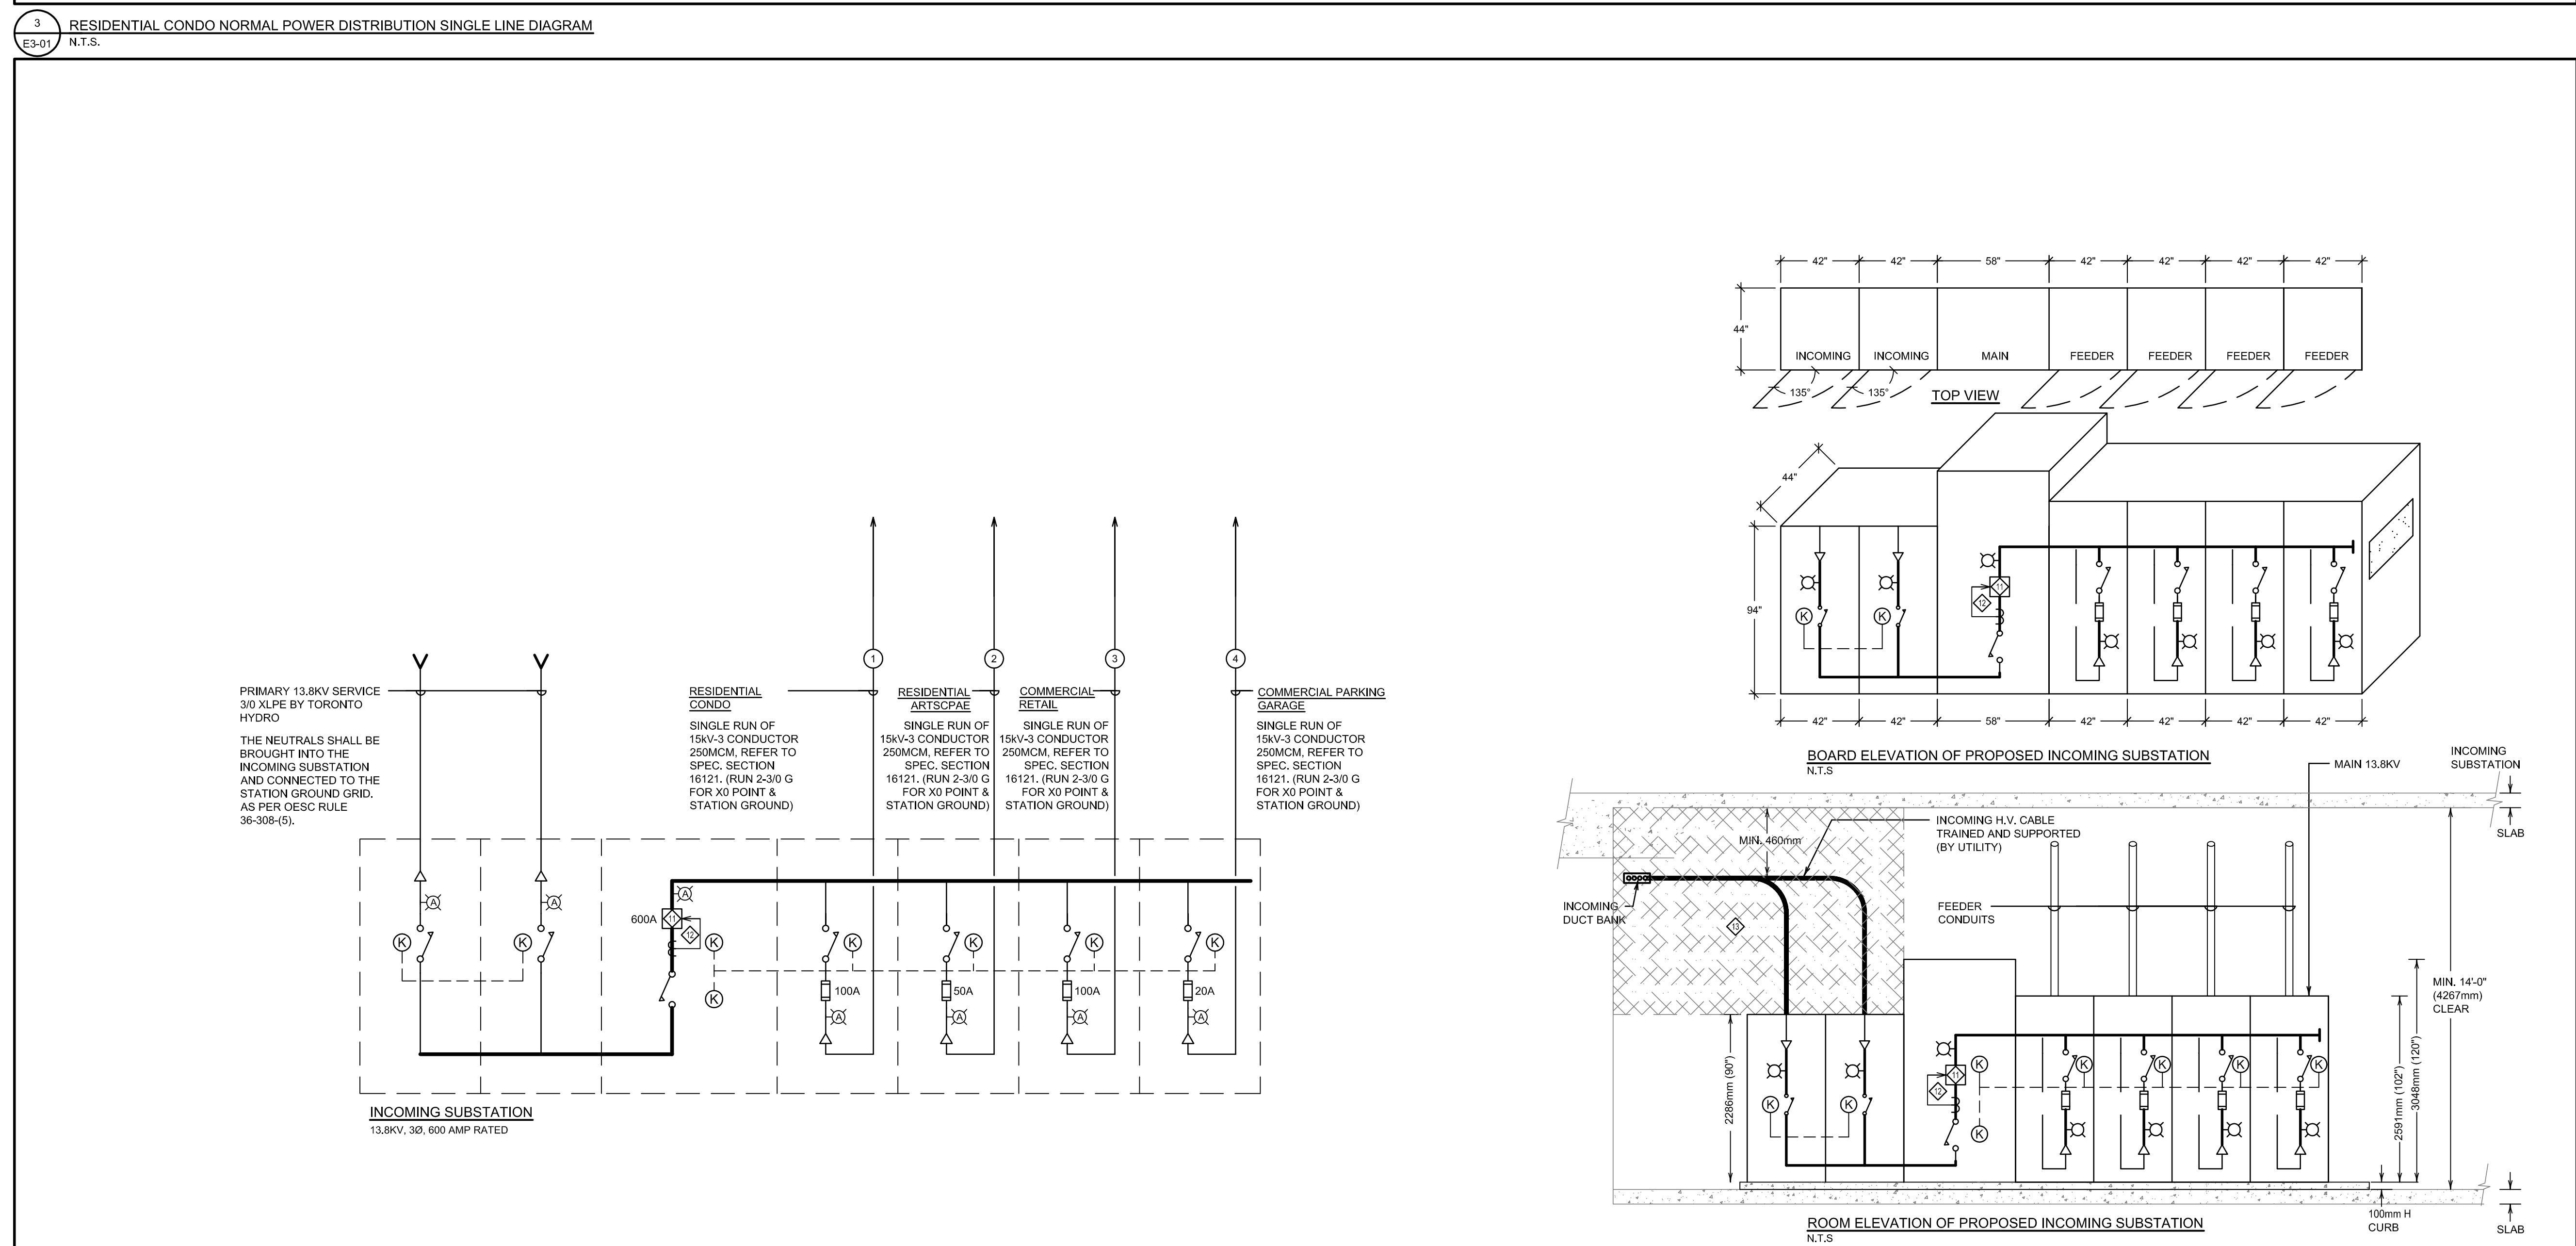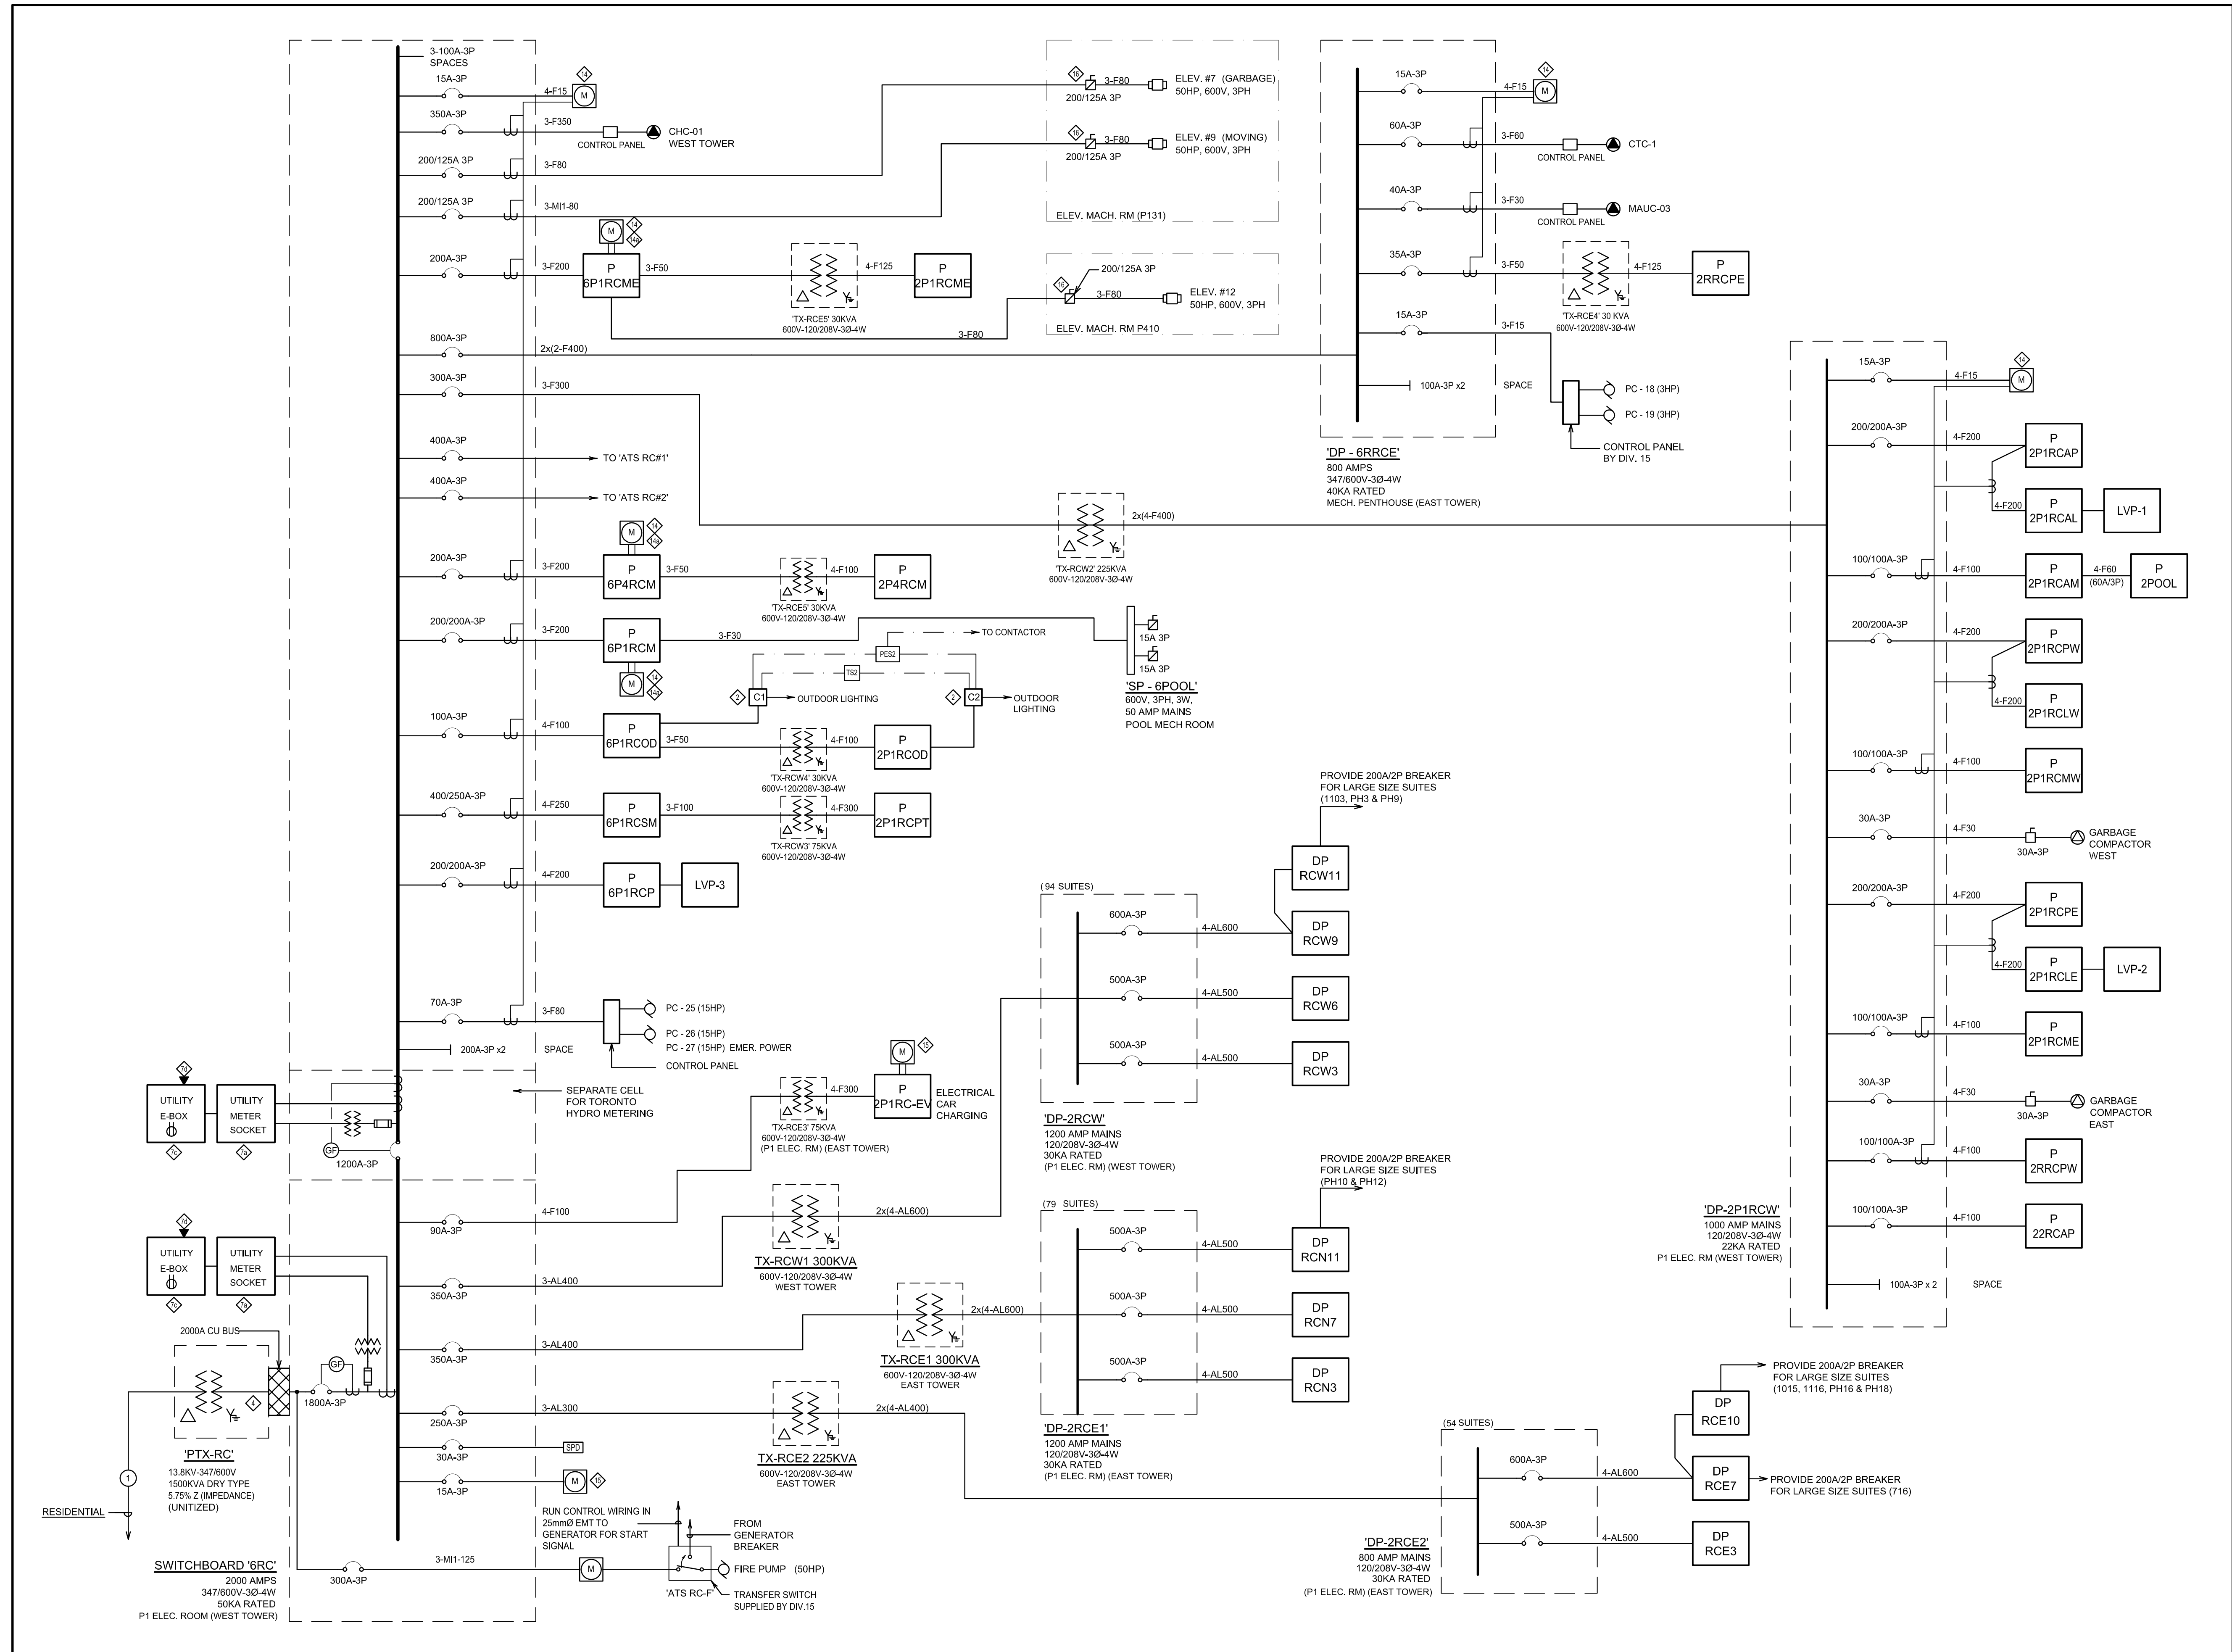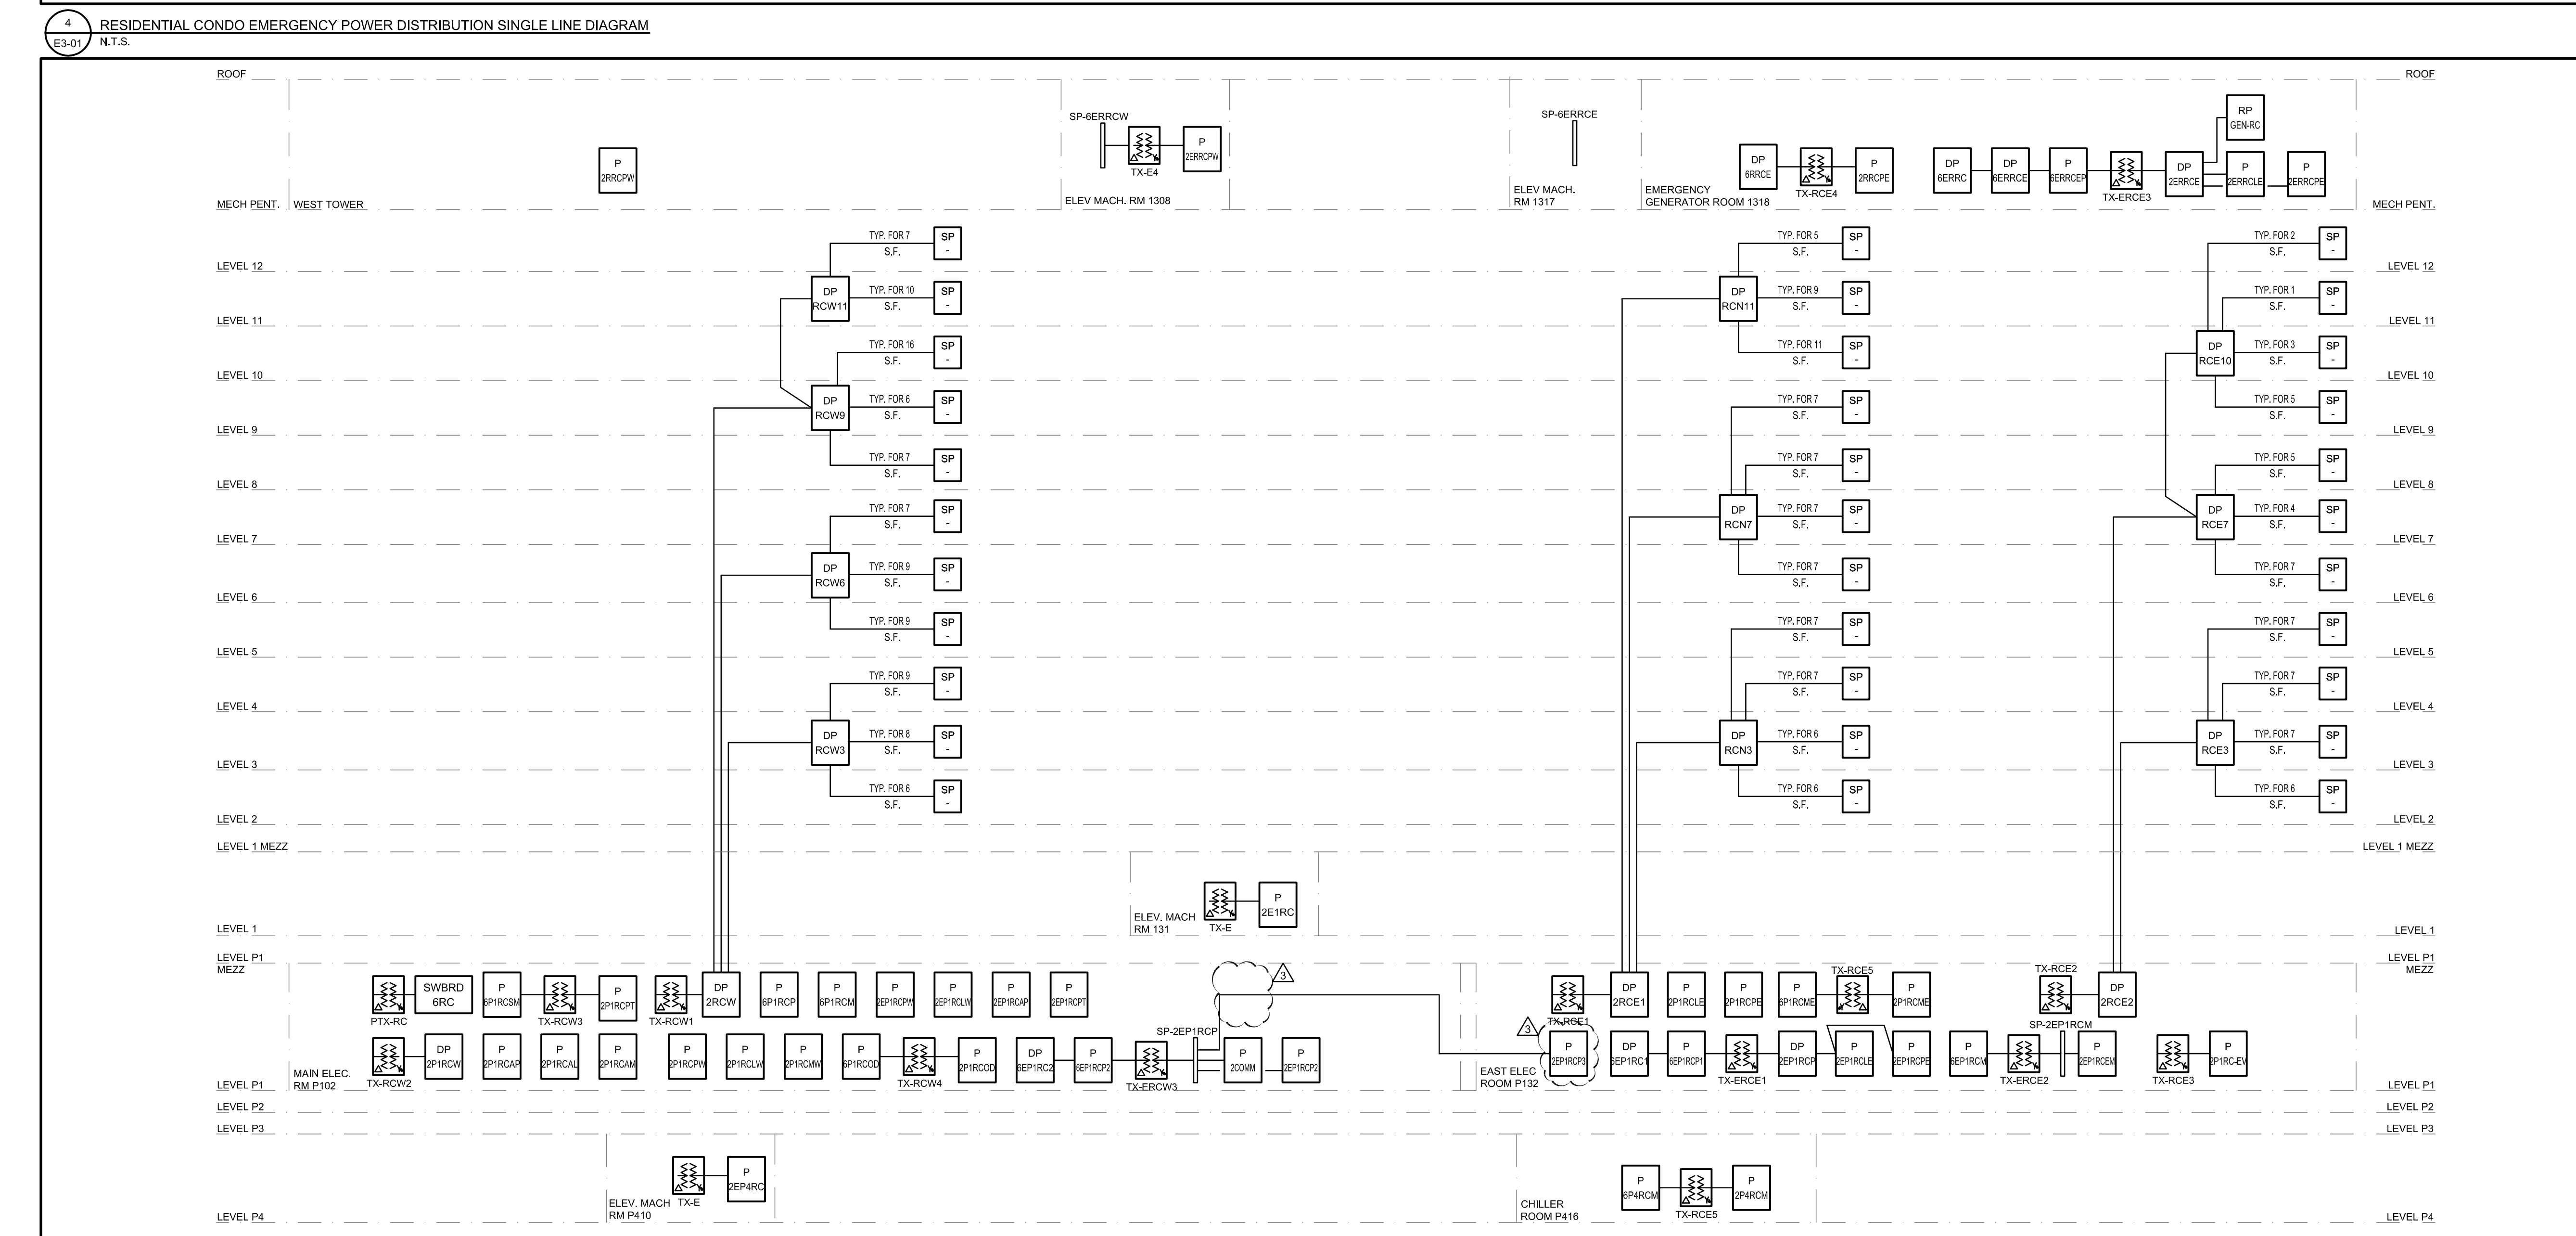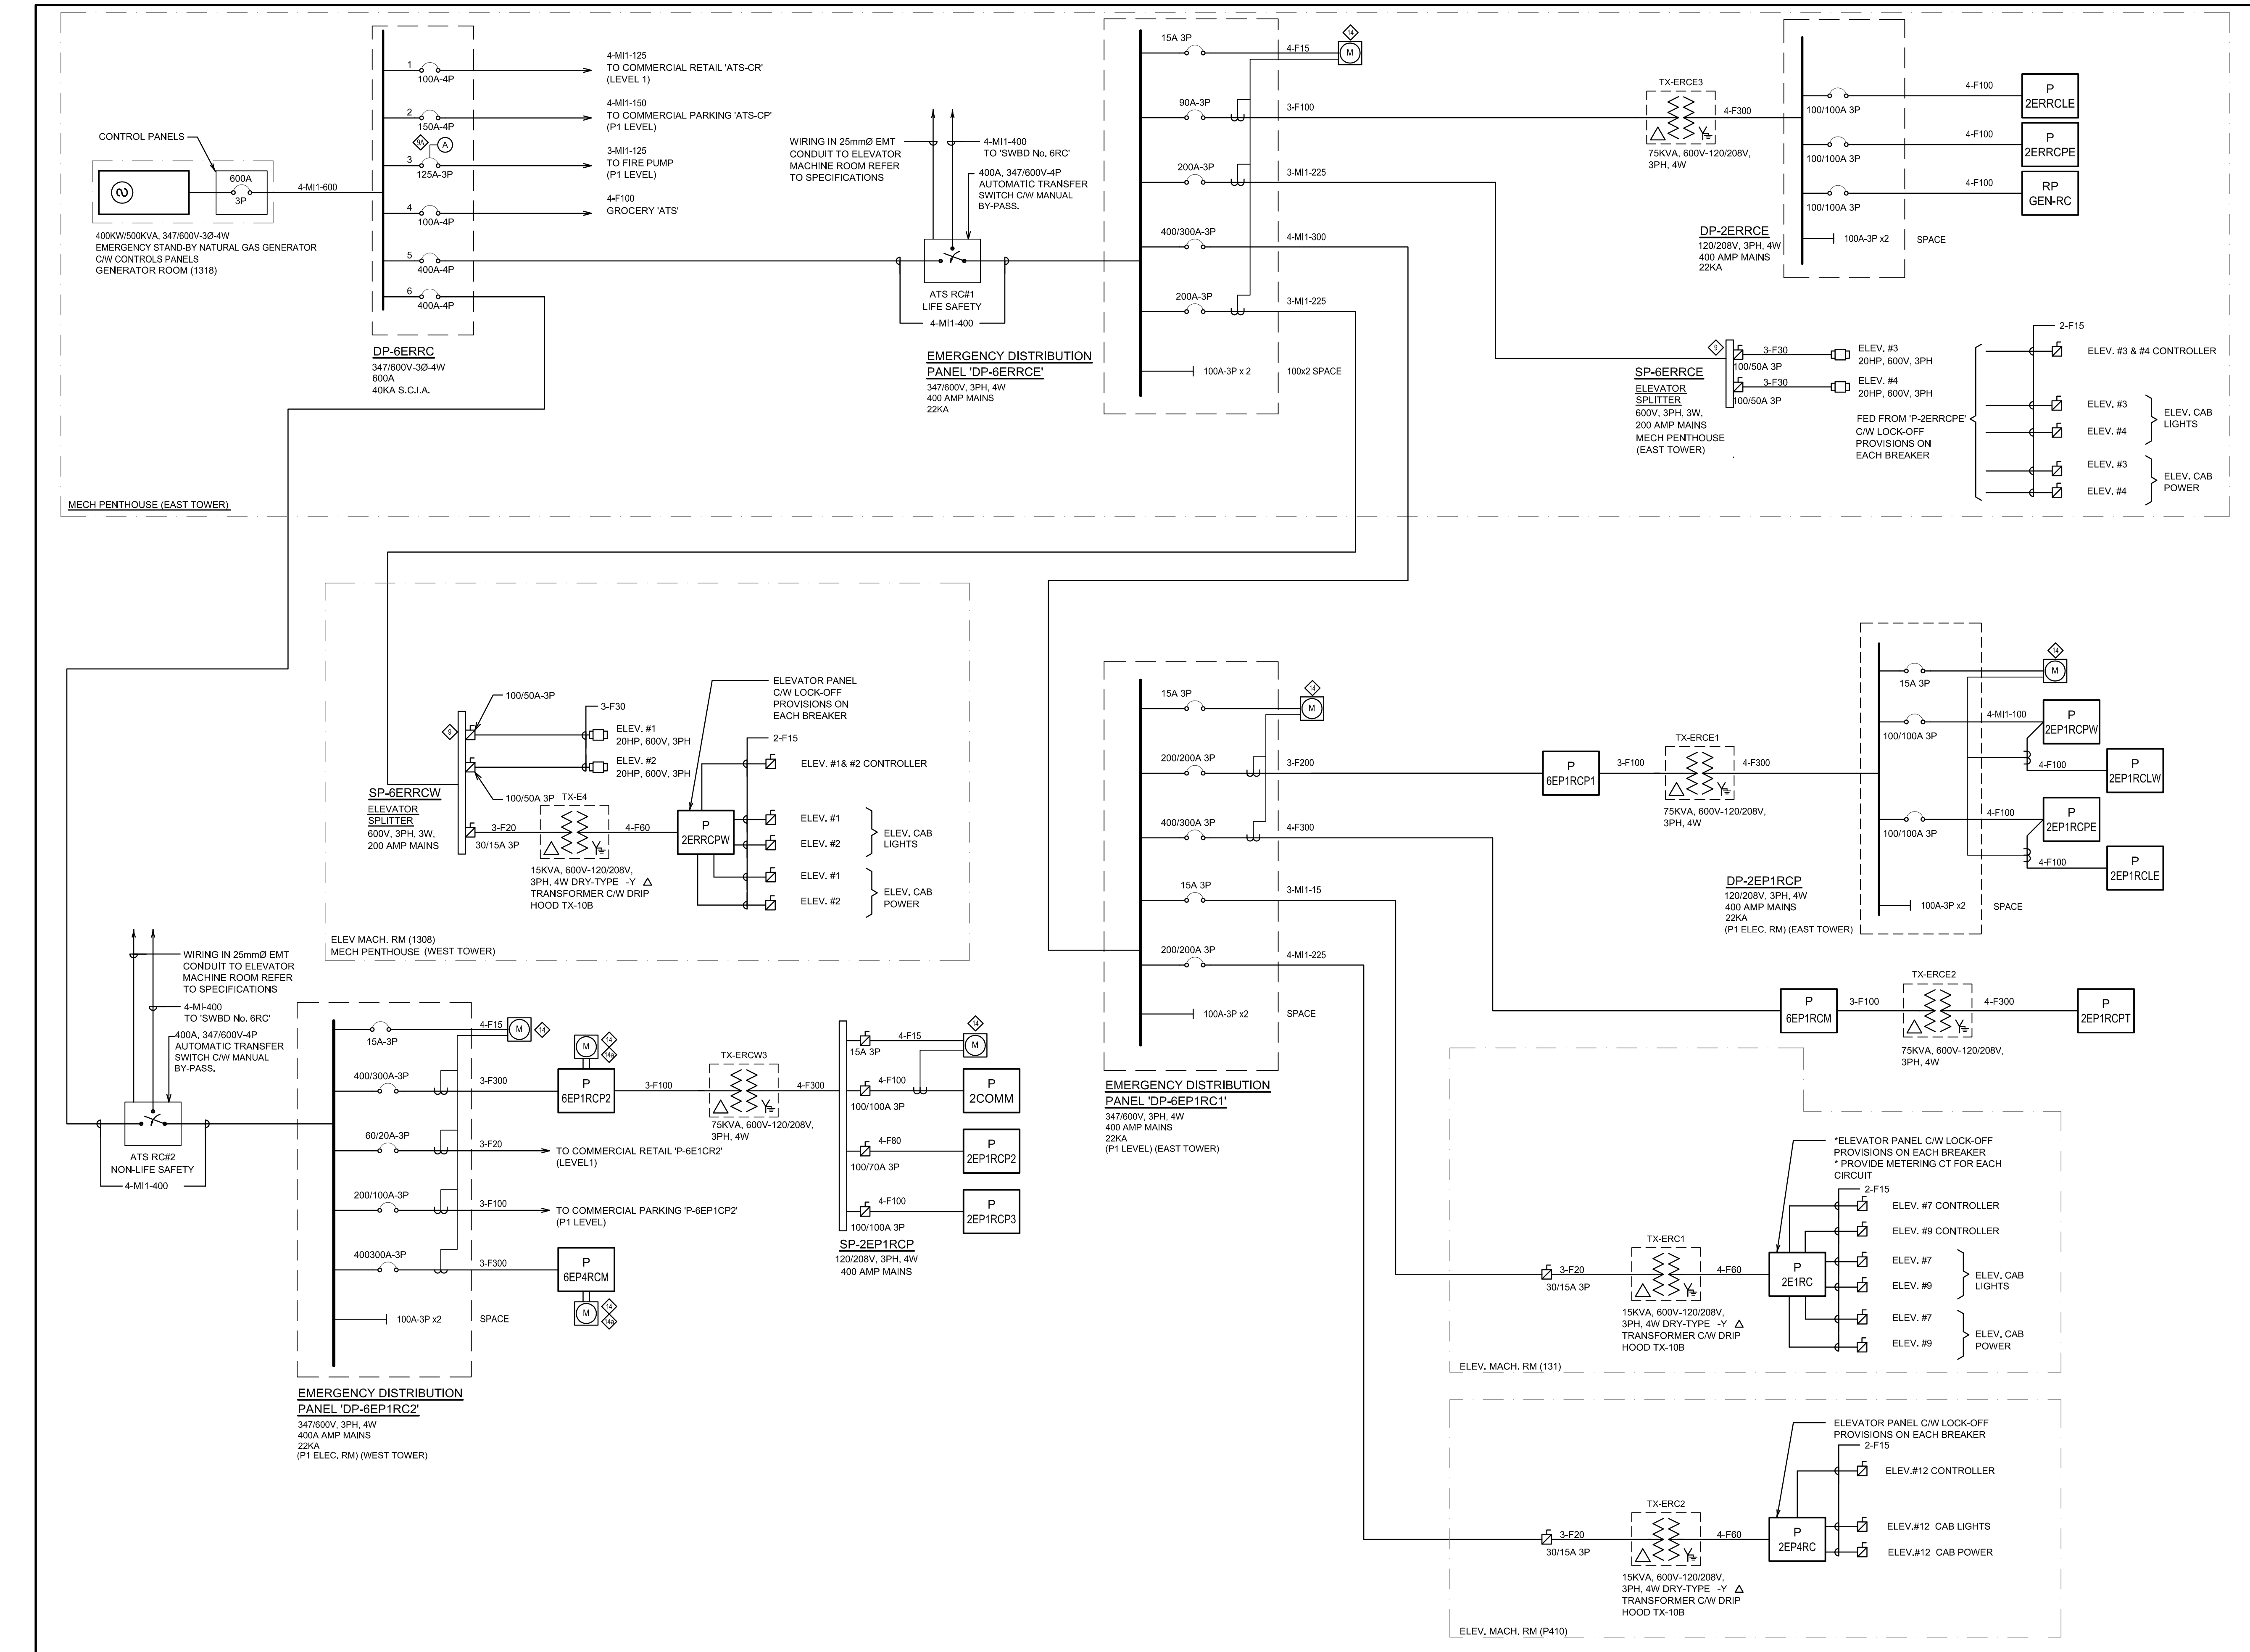

600V 2 HOUR FIRE RATED M.C. CABLE SCHEDULE
AS MANUFACTURED BY TITAN

PREFIX	NO. OF CONDUCTORS	SINGLE CONDUCTOR				TWO CONDUCTORS				THREE CONDUCTORS				FOUR CONDUCTORS			
		MAX. BREAKER SIZE	REF.	AMP.	SIZE	MAX. BREAKER SIZE	REF.	AMP.	SIZE	MAX. BREAKER SIZE	REF.	AMP.	SIZE	MAX. BREAKER SIZE	REF.	AMP.	SIZE
15	15	MD-15	15	140	15	MD-15	15	140	15	MD-15	15	140	15	MD-15	15	140	15
20	20	MD-20	20	120	20	MD-20	20	120	20	MD-20	20	120	20	MD-20	20	120	20
25	25	MD-25	25	100	25	MD-25	25	100	25	MD-25	25	100	25	MD-25	25	100	25
30	30	MD-30	30	80	30	MD-30	30	80	30	MD-30	30	80	30	MD-30	30	80	30
35	35	MD-35	35	60	35	MD-35	35	60	35	MD-35	35	60	35	MD-35	35	60	35
40	40	MD-40	40	50	40	MD-40	40	50	40	MD-40	40	50	40	MD-40	40	50	40
45	45	MD-45	45	40	45	MD-45	45	40	45	MD-45	45	40	45	MD-45	45	40	45
50	50	MD-50	50	30	50	MD-50	50	30	50	MD-50	50	30	50	MD-50	50	30	50
55	55	MD-55	55	25	55	MD-55	55	25	55	MD-55	55	25	55	MD-55	55	25	55
60	60	MD-60	60	20	60	MD-60	60	20	60	MD-60	60	20	60	MD-60	60	20	60
65	65	MD-65	65	15	65	MD-65	65	15	65	MD-65	65	15	65	MD-65	65	15	65
70	70	MD-70	70	10	70	MD-70	70	10	70	MD-70	70	10	70	MD-70	70	10	70
75	75	MD-75	75	5	75	MD-75	75	5	75	MD-75	75	5	75	MD-75	75	5	75
80	80	MD-80	80	0	80	MD-80	80	0	80	MD-80	80	0	80	MD-80	80	0	80
85	85	MD-85	85	0	85	MD-85	85	0	85	MD-85	85	0	85	MD-85	85	0	85
90	90	MD-90	90	0	90	MD-90	90	0	90	MD-90	90	0	90	MD-90	90	0	90
95	95	MD-95	95	0	95	MD-95	95	0	95	MD-95	95	0	95	MD-95	95	0	95
100	100	MD-100	100	0	100	MD-100	100	0	100	MD-100	100	0	100	MD-100	100	0	100

CABLE & CONDUIT SCHEDULE - ALUMINUM

MAX. BREAKER SIZE	REF.	WIRE SIZE	AMP.	CORRECTED (90°C)	CONDUIT SIZE	BUNDLING CONDUCTOR
15	15	AL-15	15	140	1.5"	15
20	20	AL-20	20	120	1.5"	20
25	25	AL-25	25	100	1.5"	25
30	30	AL-30	30	80	1.5"	30
35	35	AL-35	35	60	1.5"	35
40	40	AL-40	40	50	1.5"	40
45	45	AL-45	45	40	1.5"	45
50	50	AL-50	50	30	1.5"	50
55	55	AL-55	55	25	1.5"	55
60	60	AL-60	60	20	1.5"	60
65	65	AL-65	65	15	1.5"	65
70	70	AL-70	70	10	1.5"	70
75	75	AL-75	75	5	1.5"	75
80	80	AL-80	80	0	1.5"	80
85	85	AL-85	85	0	1.5"	85
90	90	AL-90	90	0	1.5"	90
95	95	AL-95	95	0	1.5"	95
100	100	AL-100	100	0	1.5"	100

CABLE & CONDUIT SCHEDULE - COPPER

MAX. BREAKER SIZE	REF.	WIRE SIZE	AMP.	CORRECTED (90°C)	CONDUIT SIZE	BUNDLING CONDUCTOR
15	15	CU-15	15	140	1.5"	15
20	20	CU-20	20	120	1.5"	20
25	25	CU-25	25	100	1.5"	25
30	30	CU-30	30	80	1.5"	30
35	35	CU-35	35	60	1.5"	35
40	40	CU-40	40	50	1.5"	40
45	45	CU-45	45	40	1.5"	45
50	50	CU-50	50	30	1.5"	50
55	55	CU-55	55	25	1.5"	55
60	60	CU-60	60	20	1.5"	60
65	65	CU-65	65	15	1.5"	65
70	70	CU-70	70	10	1.5"	70
75	75	CU-75	75	5	1.5"	75
80	80	CU-80	80	0	1.5"	80
85	85	CU-85	85	0	1.5"	85
90	90	CU-90	90	0	1.5"	90
95	95	CU-95	95	0	1.5"	95
100	100	CU-100	100	0	1.5"	100

NOTES:




- ALL CABLE SHALL BE 90°C TYPE WITH 75% AMPACITY TO SUIT BREAKER TERMINATION CHARACTERISTIC.
- ALL FEEDER SHALL BE PROVIDED WITH BUNDLING CONDUCTOR AS SHOWN & PER CODE.
- FOR PARALLEL, RAIN BUNDLING CONDUCTOR IS REQUIRED IN EACH PANEL, RUN.
- MIN. CABLE SIZE FOR PARALLEL RUN TO BE #16.
- DO NOT USE THIS SCHEDULE FOR UNDERGROUND CABLE. SIZE UNDERGROUND CABLE PER DEC OR IEEE 80.
- FEEDER TYPE FOR PARALLEL RUN SHALL ONLY BE USED IN RESIDENTIAL BUILDING.
- USE THIS COLUMN FOR CIRCULAR CURRENT CARRYING NEUTRAL. APPLY 0.8 CORRECTION FACTOR FROM TABLE FOR THE 90°C AMPACITY.
- BOTH 75°C AND THE CORRECTED 90°C IF APPLICABLE CABLE AMPACITY MUST BE GREATER THAN THE BREAKER SIZE.
- UPSIDE CABLE AS REQUIRED.
- MC DENOTES MULTI CONDUCTOR.

FEEDER SCHEDULES AND NOTES

1. 2P2RCW3 - 2 - DENOTES CIRCUIT NUMBER
W - DENOTES WEST TOWER OR EAST TOWER
P - DENOTES POWER AND/OR LIGHTING PANEL
RC - DENOTES RESIDENTIAL CONDO
R - DENOTES RESIDENTIAL CONDO
T - DENOTES TOWER OR PANEL (P LEVEL)
V - DENOTES EMERGENCY PANEL
M - DENOTES MECHANICAL POWER
M - MECHANICAL POWER


2. ADDITIONAL DESIGNATIONS
LAST LETTER 'P' OF THE PANEL DESIGNATION CAN BE REPLACED WITH FOLLOWING LETTERS FOR DIFFERENT TYPE OF PANELS:
O - OUTDOOR LIGHTING
A - AMENITY LIGHTING
AP - AMENITY POWER
AM - AMENITY MECHANICAL POWER
PT - FIRE TRUCKING
SM - SMOKE WELDER
M - MECHANICAL POWER

3. IF THERE ARE MORE THAN ONE PANEL ON SAME FLOOR WITH SAME DESIGNATION, THEY ARE DIFFERENTIATED BY ADDING 1, 2, 3, 1

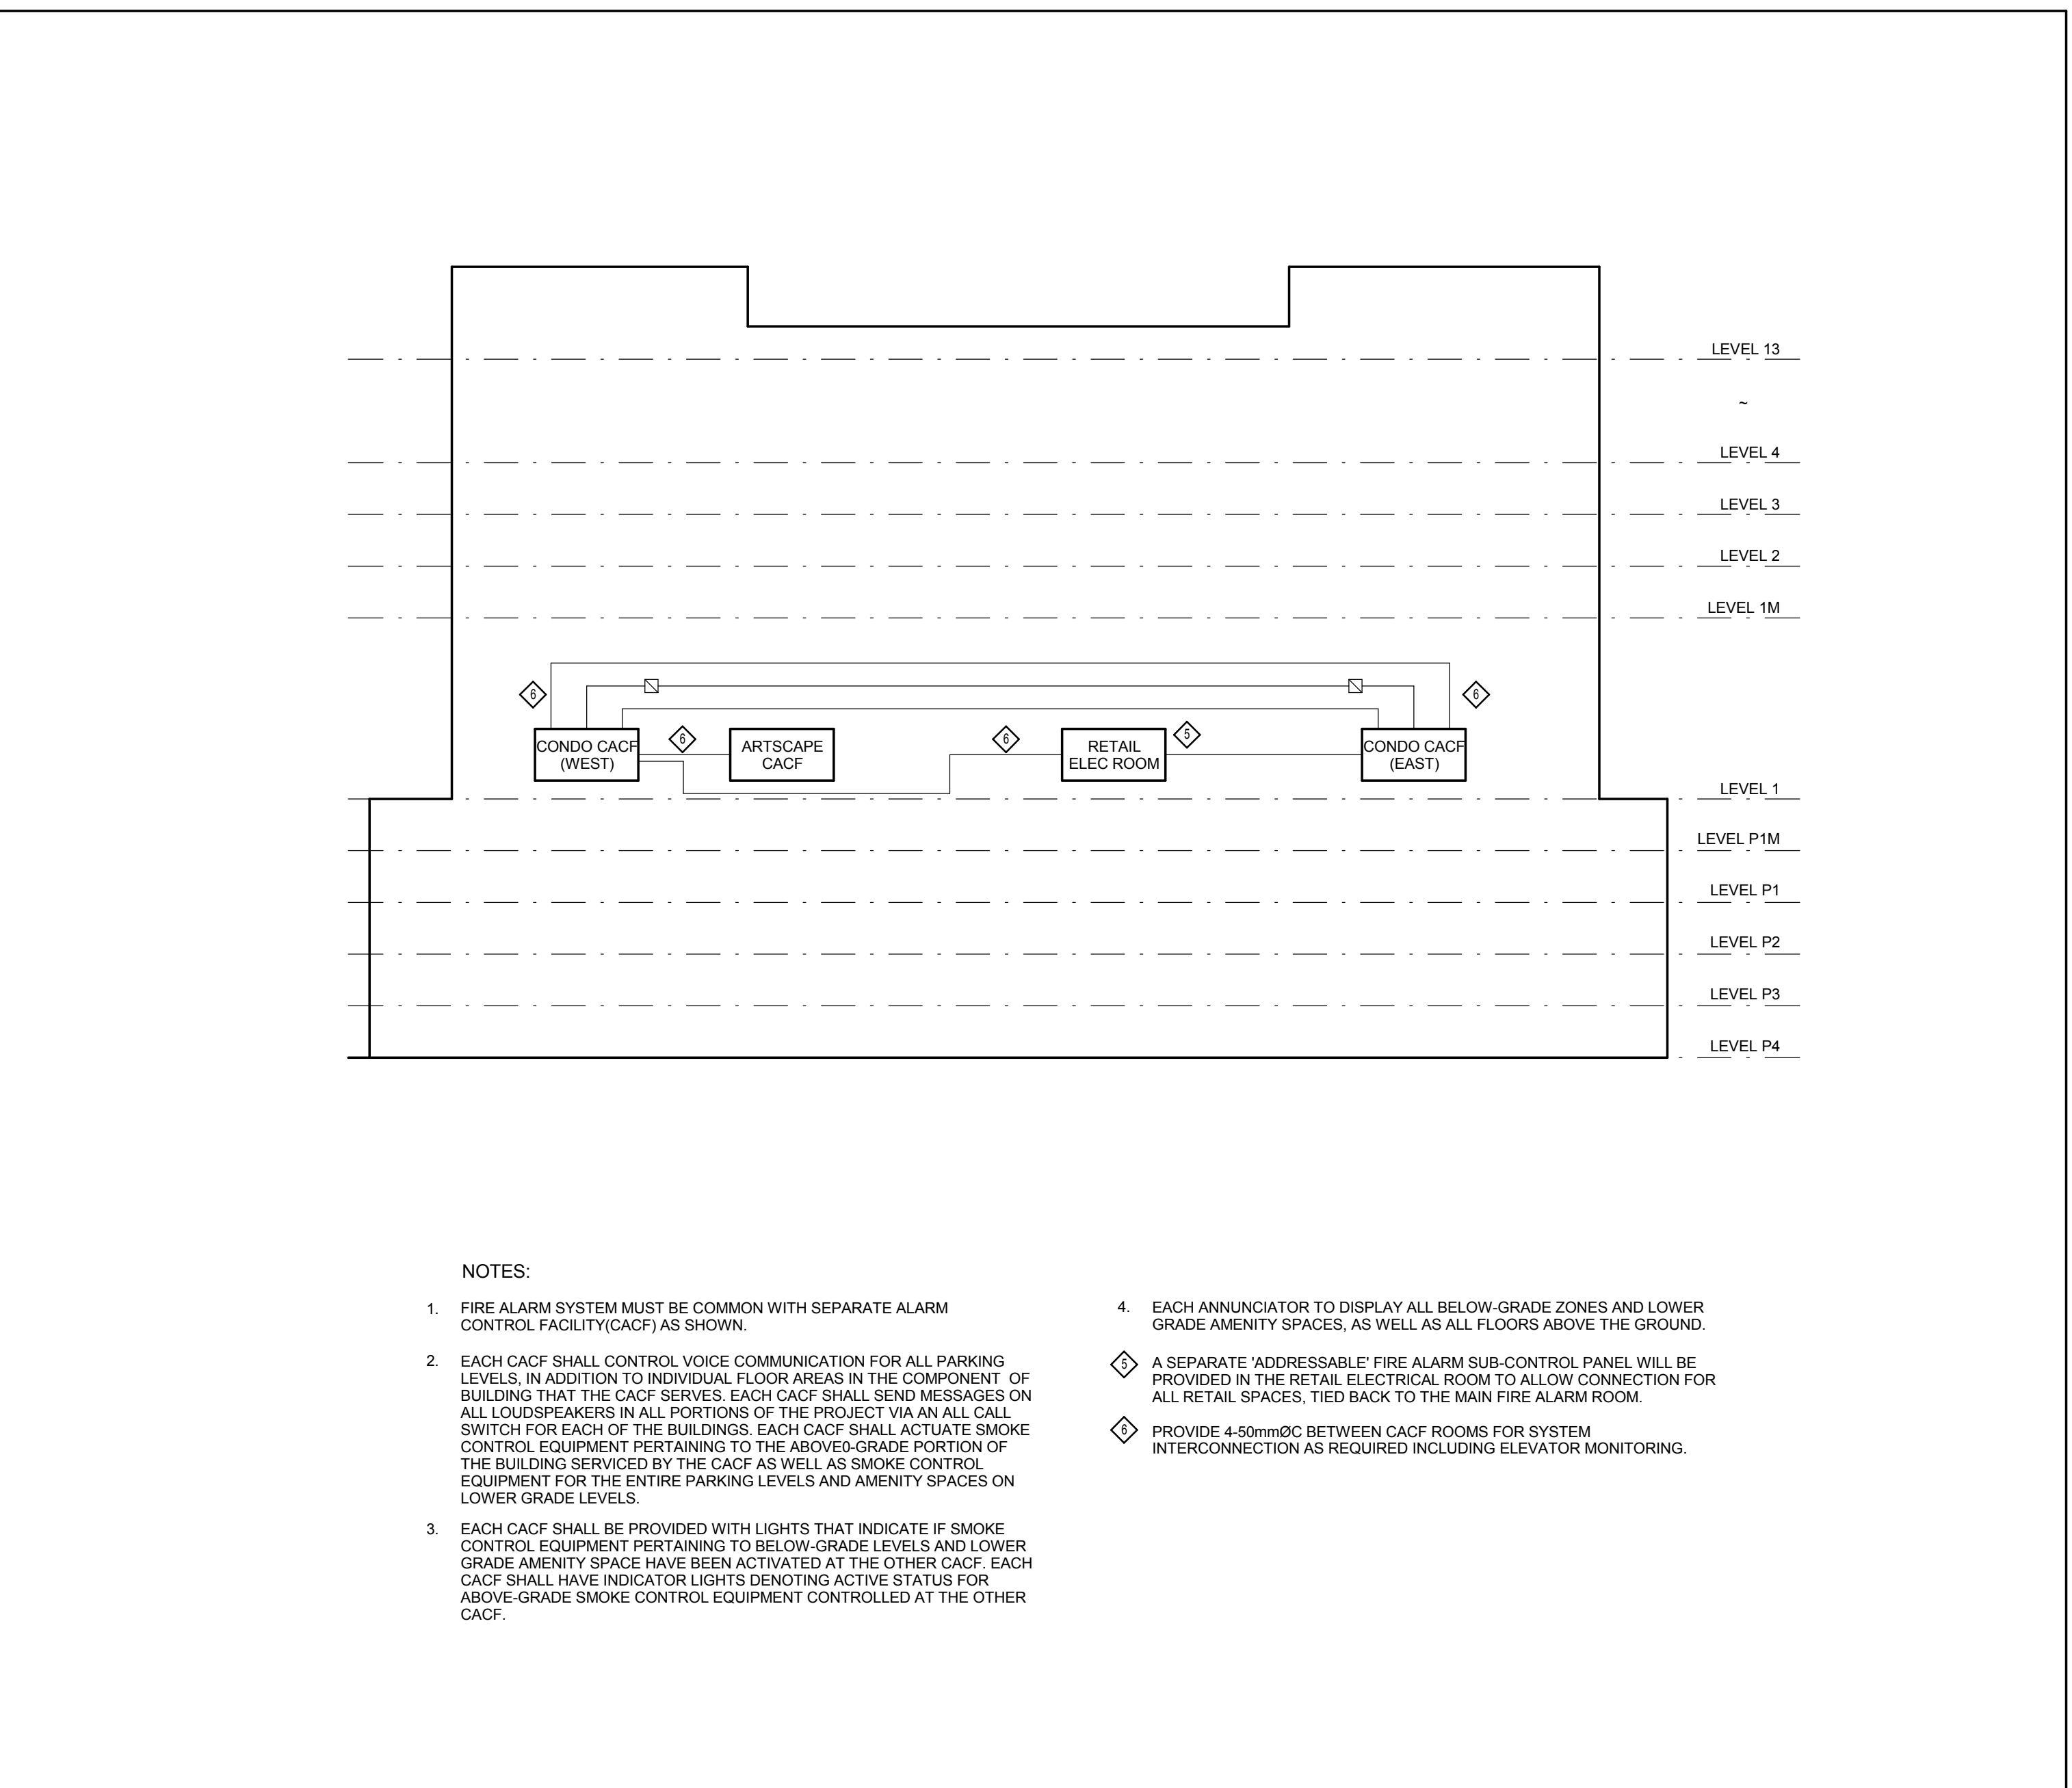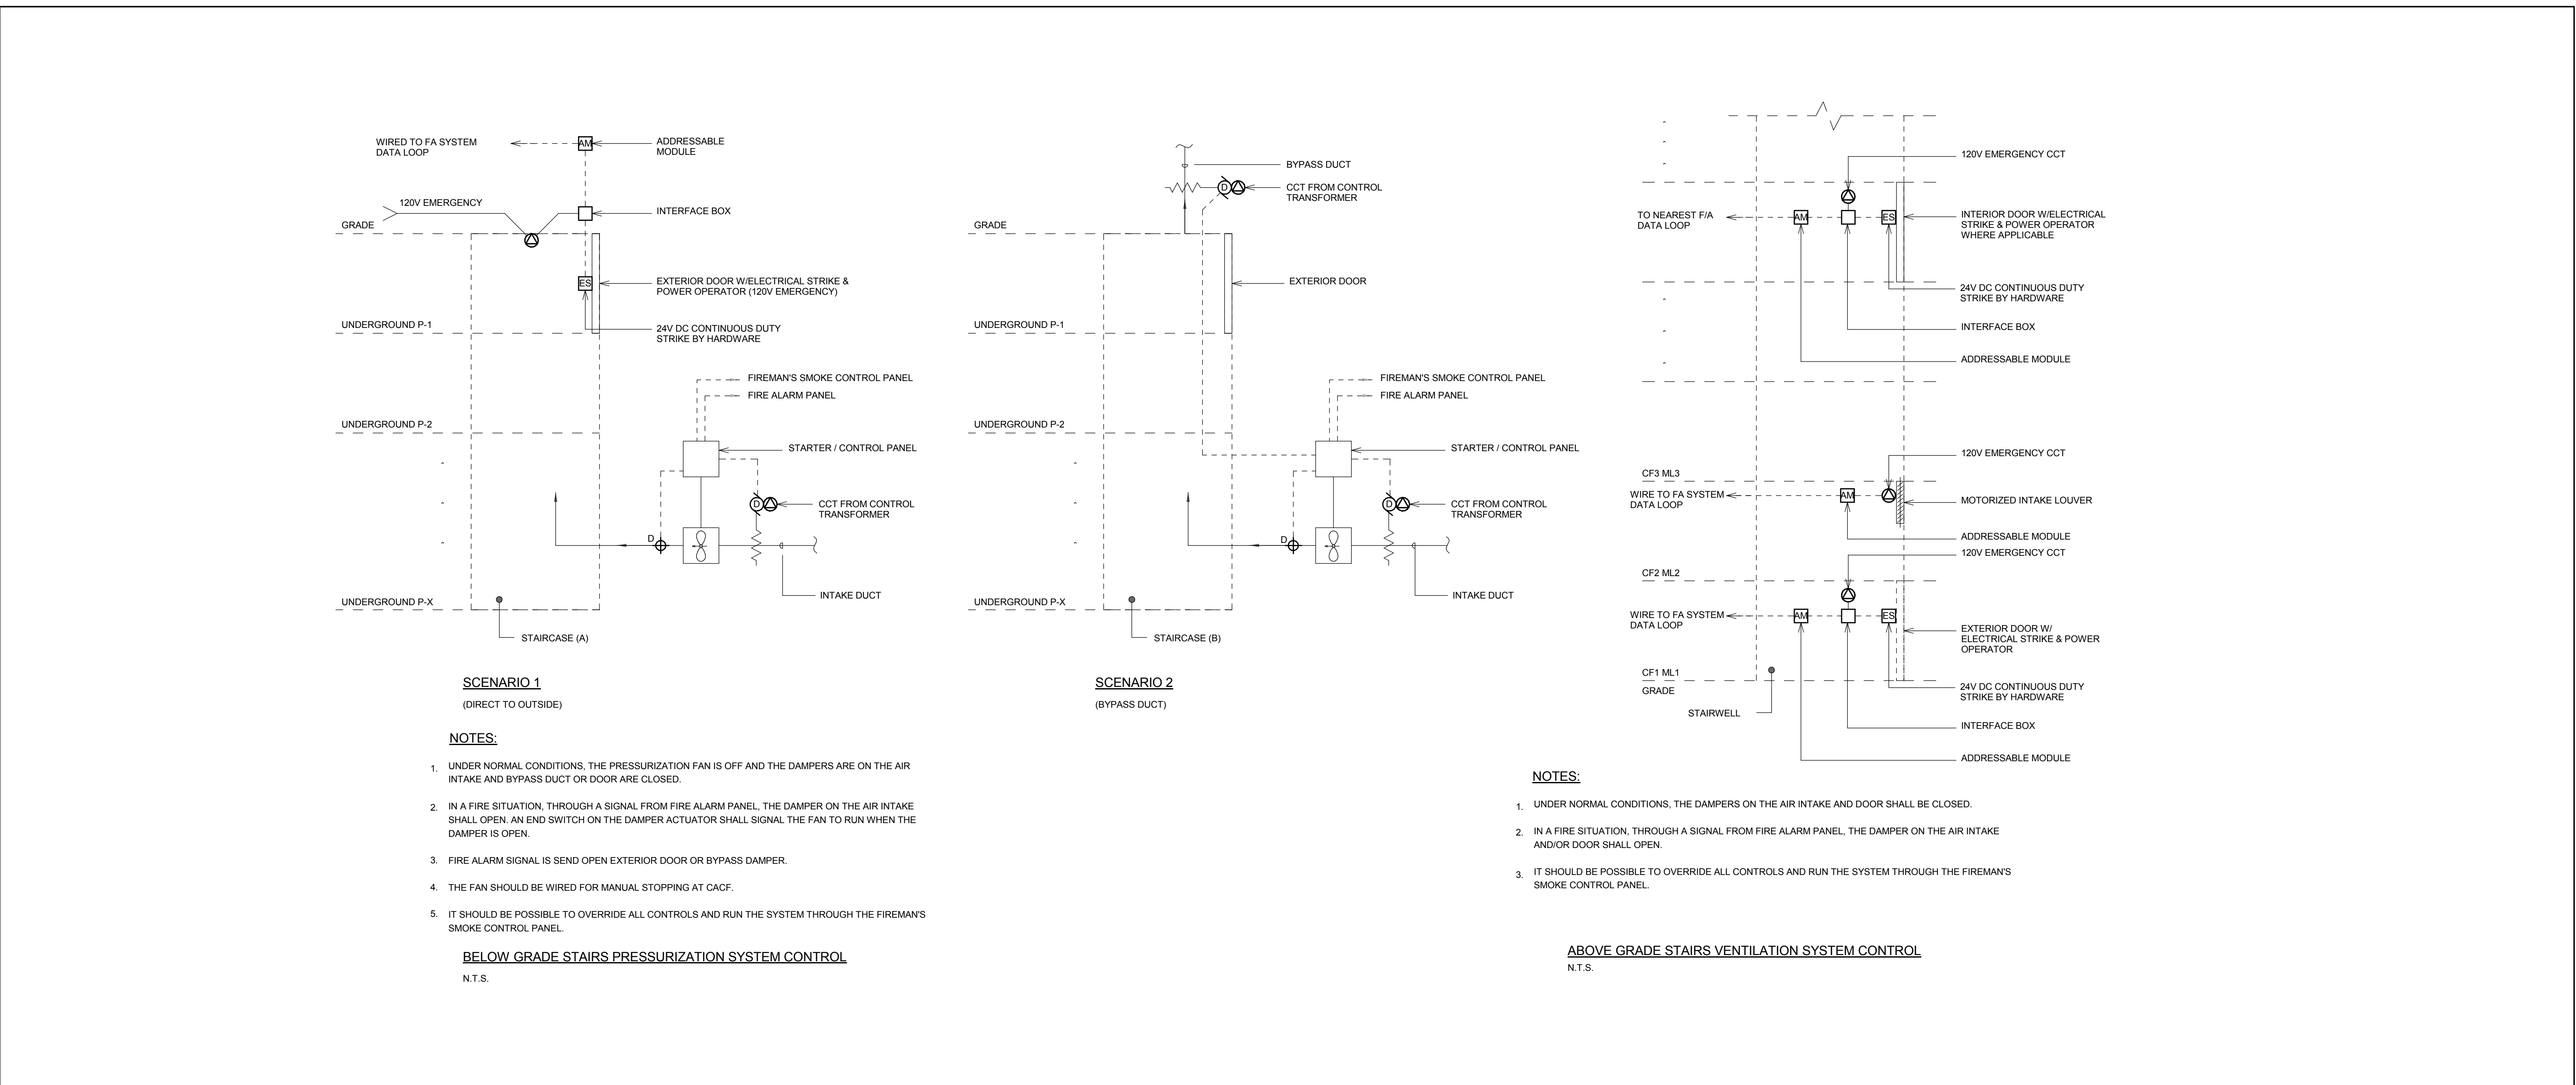 

3 BELOW GRADE STAIRS PRESSURIZATION SYSTEM CONTROL & ABOVE GRADE VENTILATION SYSTEM CONTROL
N.T.S.




2 FIRE ALARM SYSTEM INTERCONNECTION SCHEMATIC
N.T.S.

 

1 FIRE ALARM RISER DIAGRAM
N.T.S.

ALL FANS AND DAMPER CONTROL TO CONSIST OF ON/OFF/AUTO CONTROL SWITCHES.

[illegible]

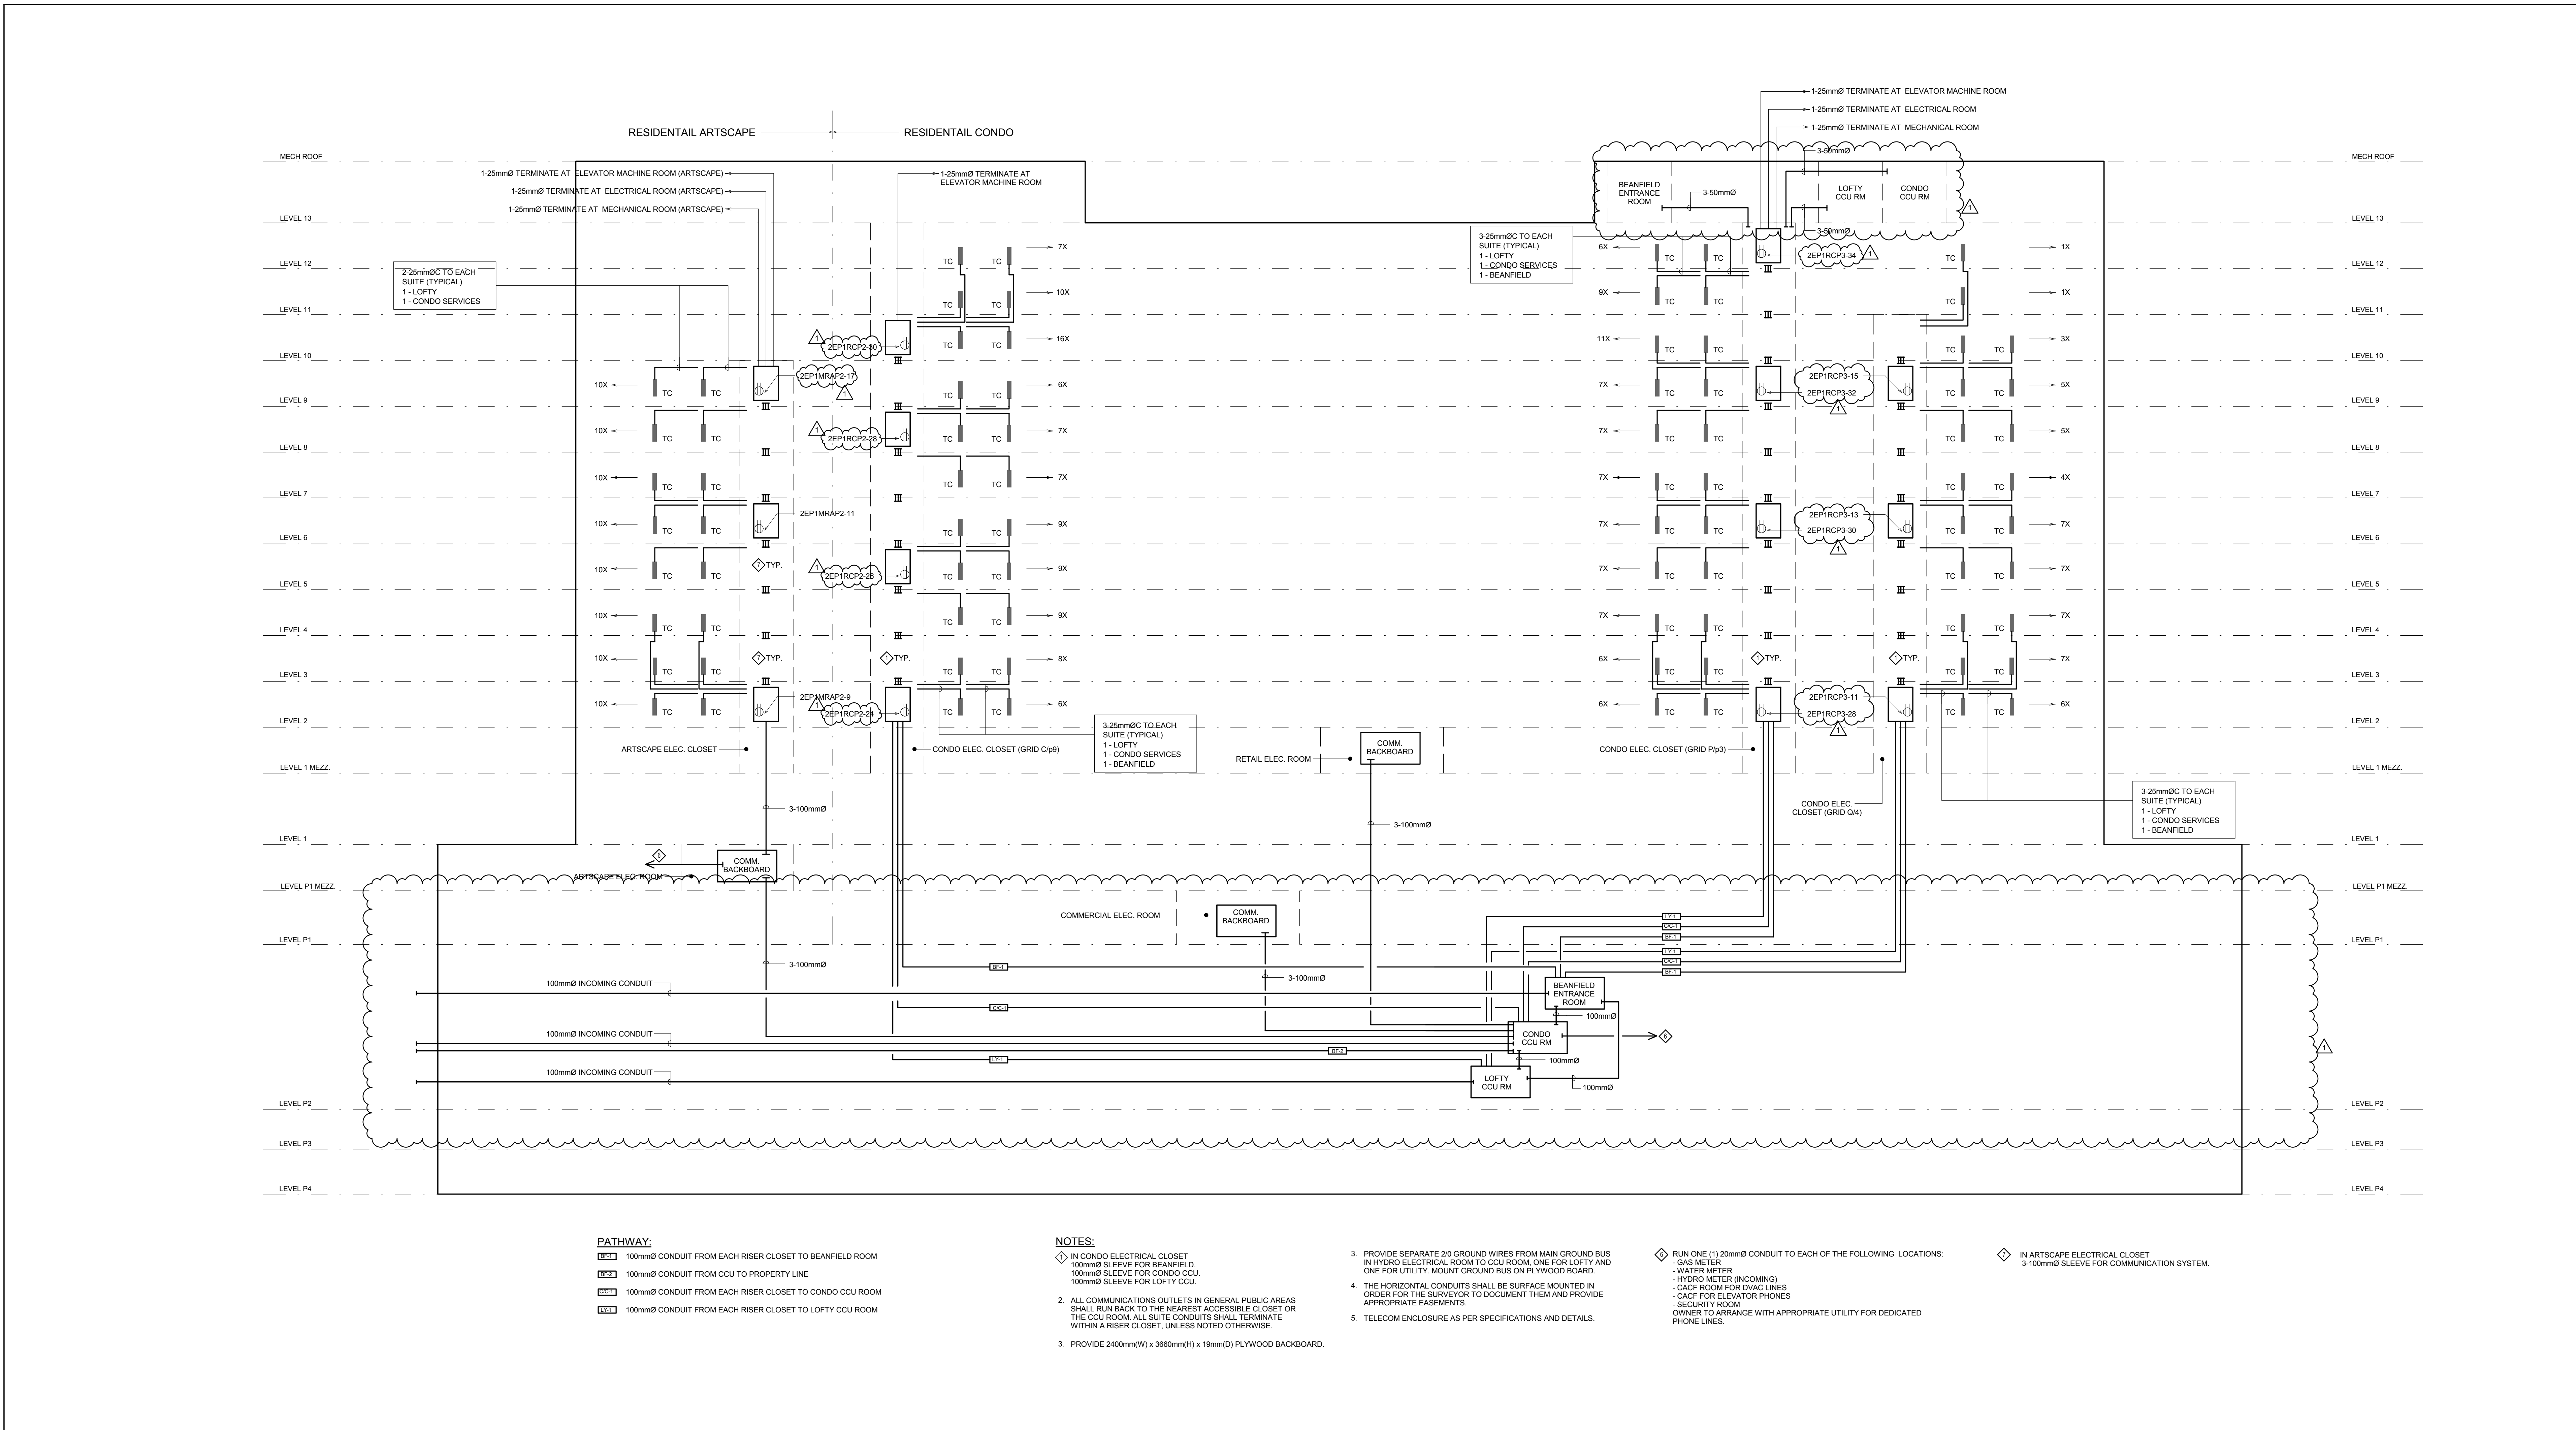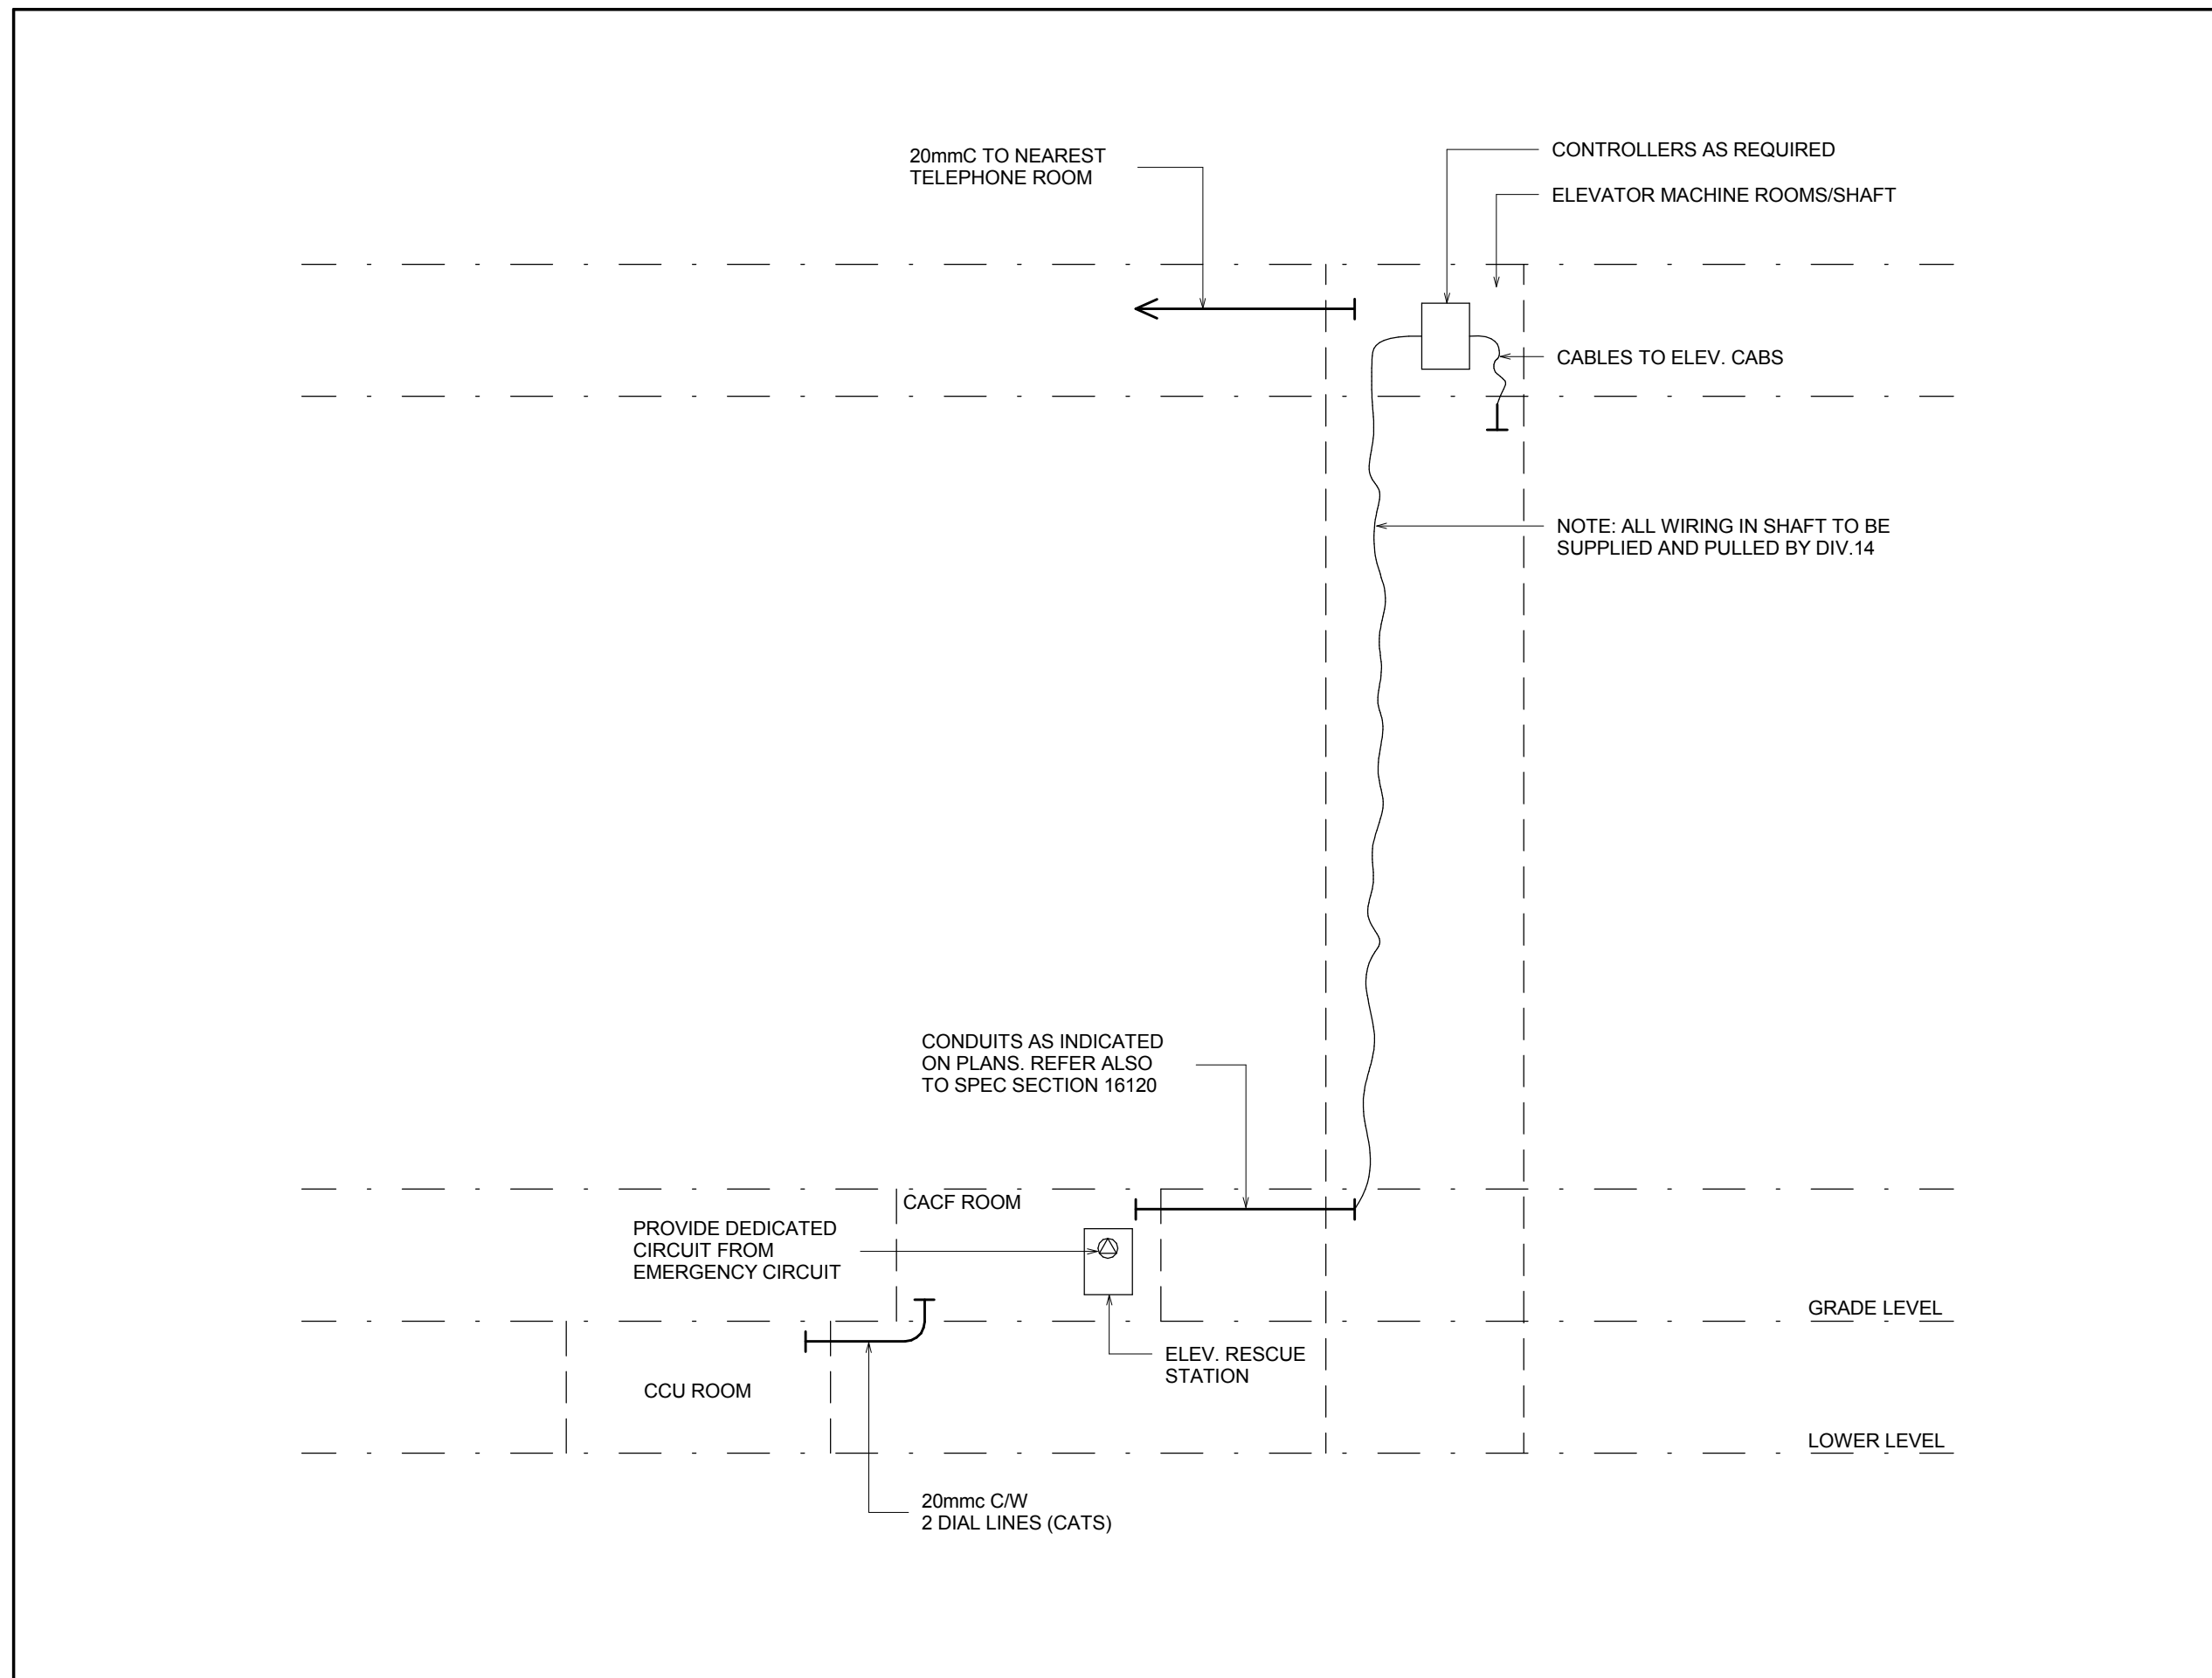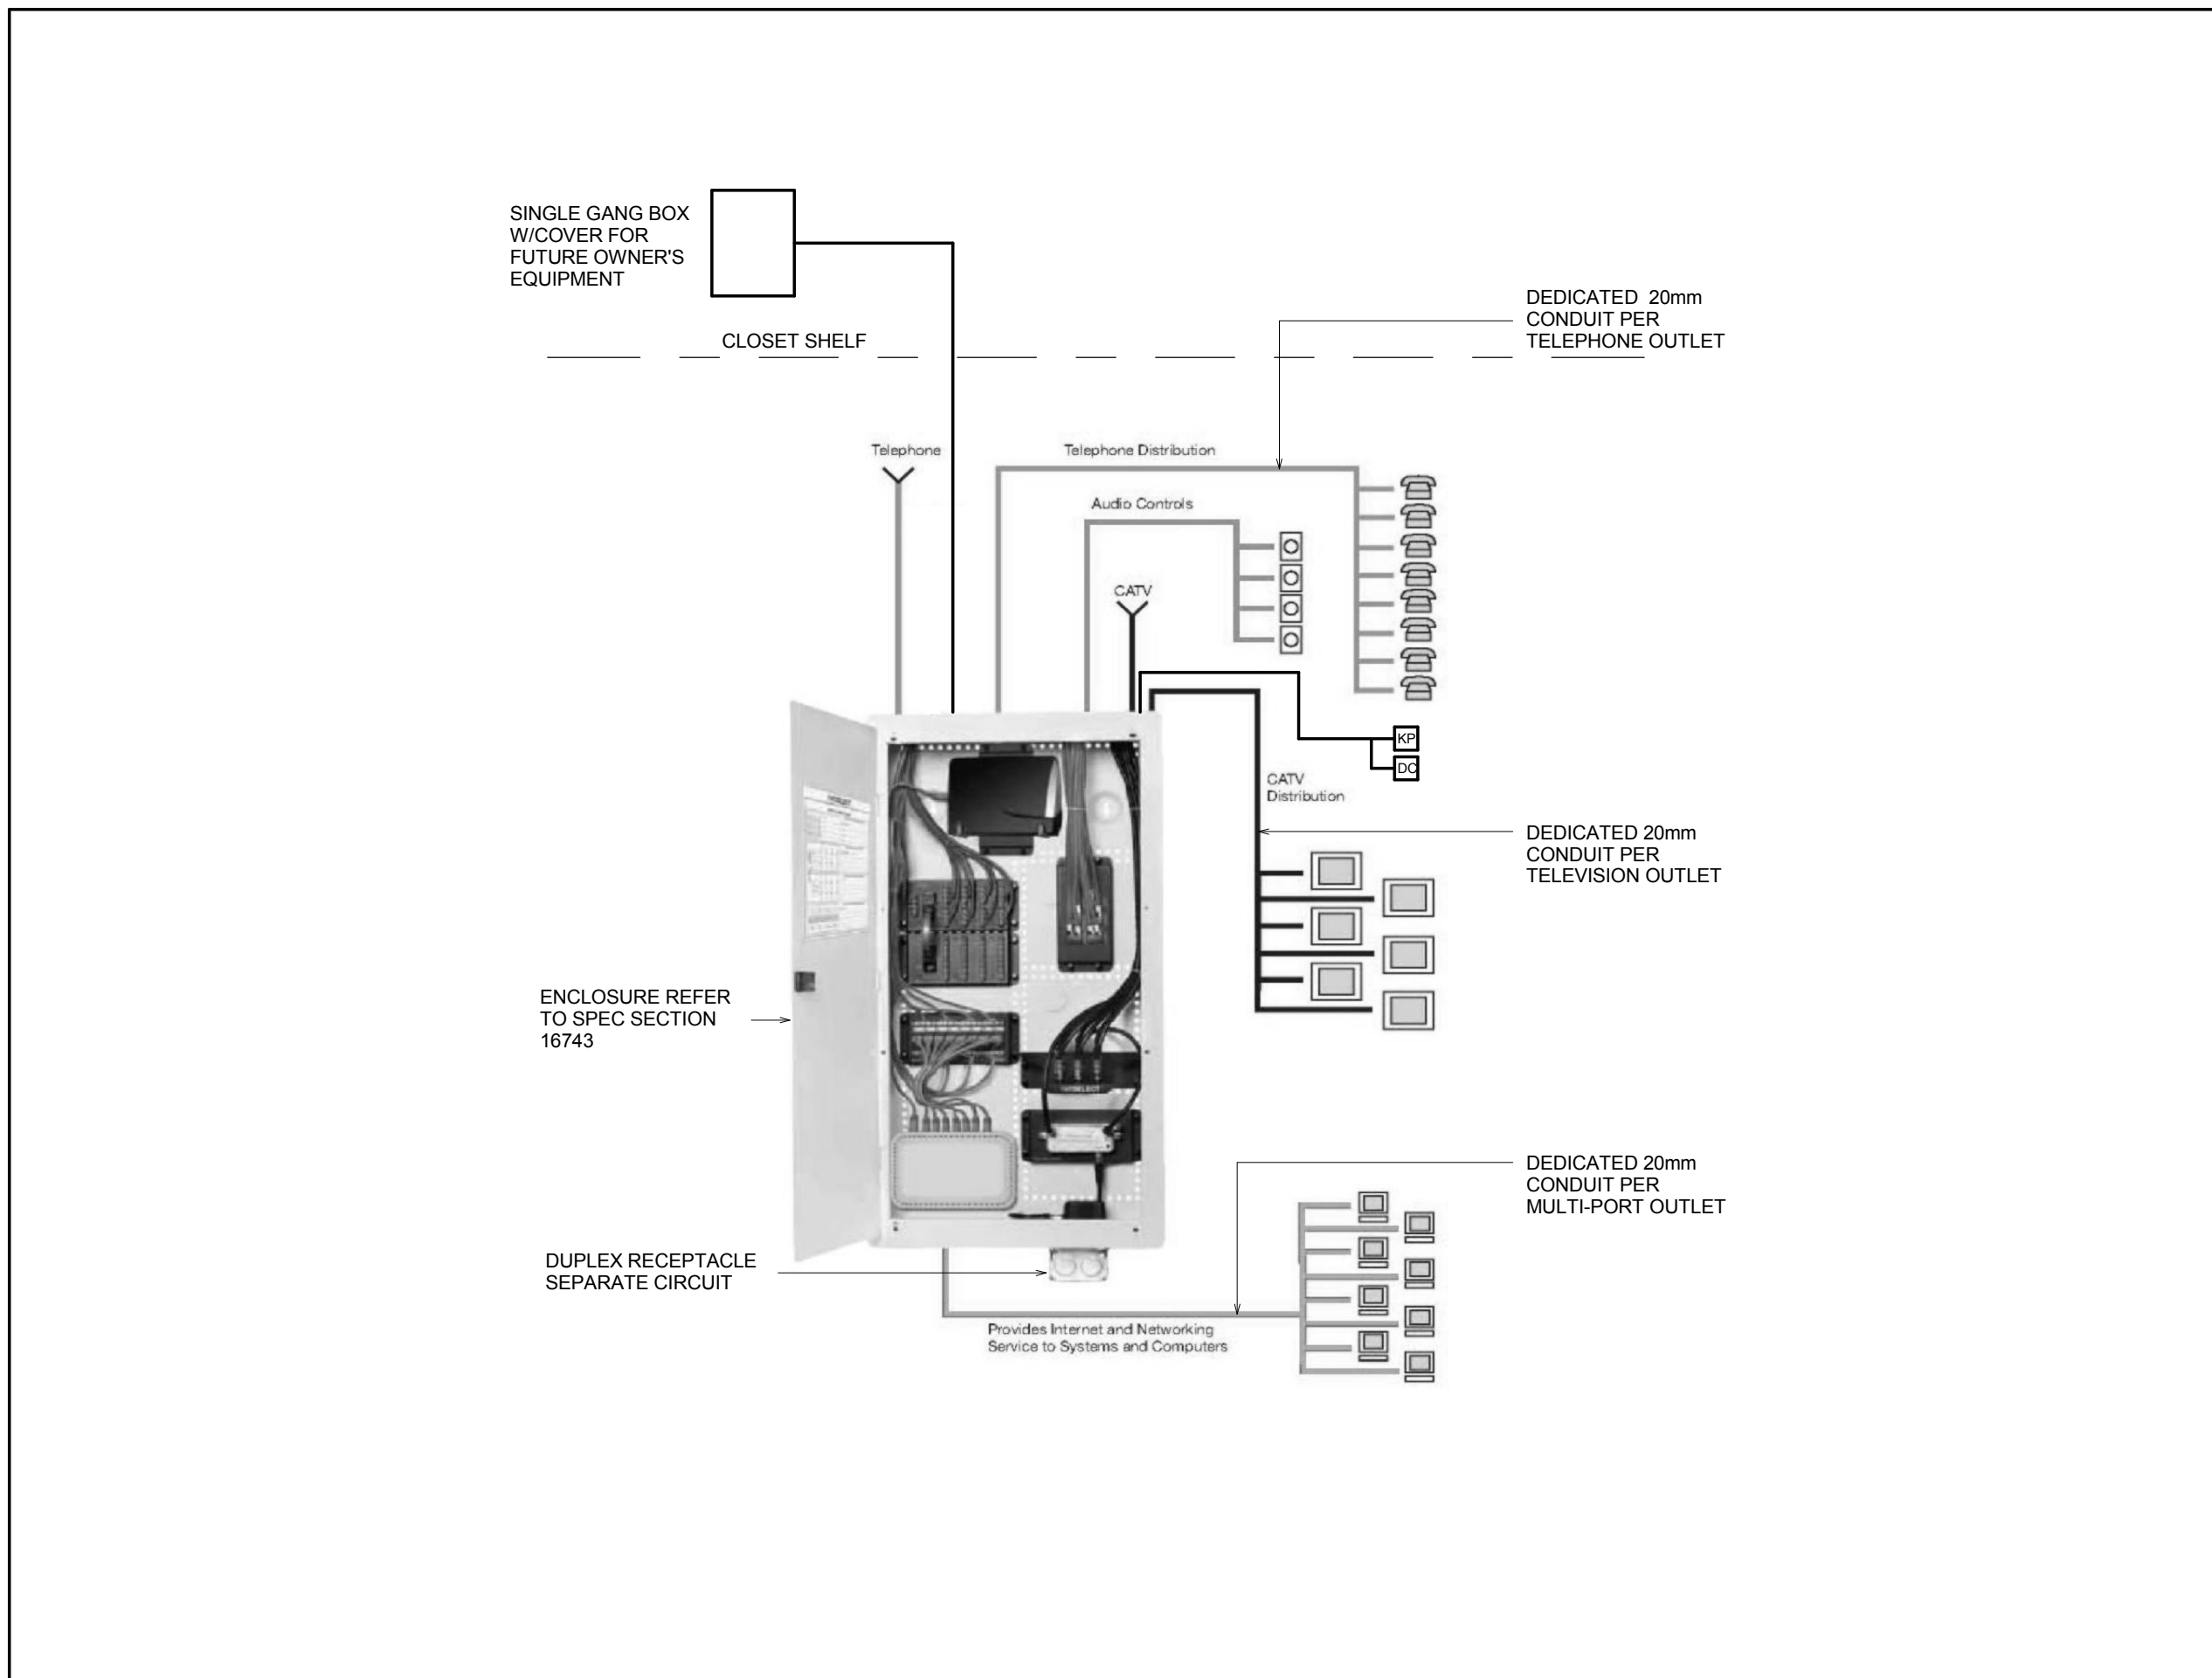

Contractor Must Check And Verify All Dimensions On The Job.
Do Not Scale This Drawing.
All Drawings, Specifications And Related Documents Are The Copyright Of The Architect And Must Be Returned Upon Request.
Reproduction Of Drawings, Specifications And Related Documents Without Written Permission Of The Architect Is Prohibited.
This Drawing Is Not To Be Used For Construction Until Signed By The Architect.
Date: 08/28/12

MCW Consultants Ltd.
207 Queen's Quay West, Suite 615, Toronto, ON, M5J 1A7
Tel: 416-598-2500 Fax: 416-598-0384
Toronto Vancouver Winnipeg Montreal Ottawa Halifax
Calgary Kelowna Trail Salt Lake City

No.	Revision	Date
1	ISSUED FOR ADD E-001	2010/01/05

3
2
1


ISSUED FOR TENDER
PROJECT FOR

AQUAVISTA
AT BAYSIDE TORONTO


Drawing Title
COMMUNICATION SYSTEM RISER DIAGRAM

Project
Hines TRIDEL AQUAVISTA
Block 3 - R3 & R4
Queen's Quay East
Toronto, ON


As Indicated
Author
Checked By
84890
08/28/12
Drawing No.
E4-05

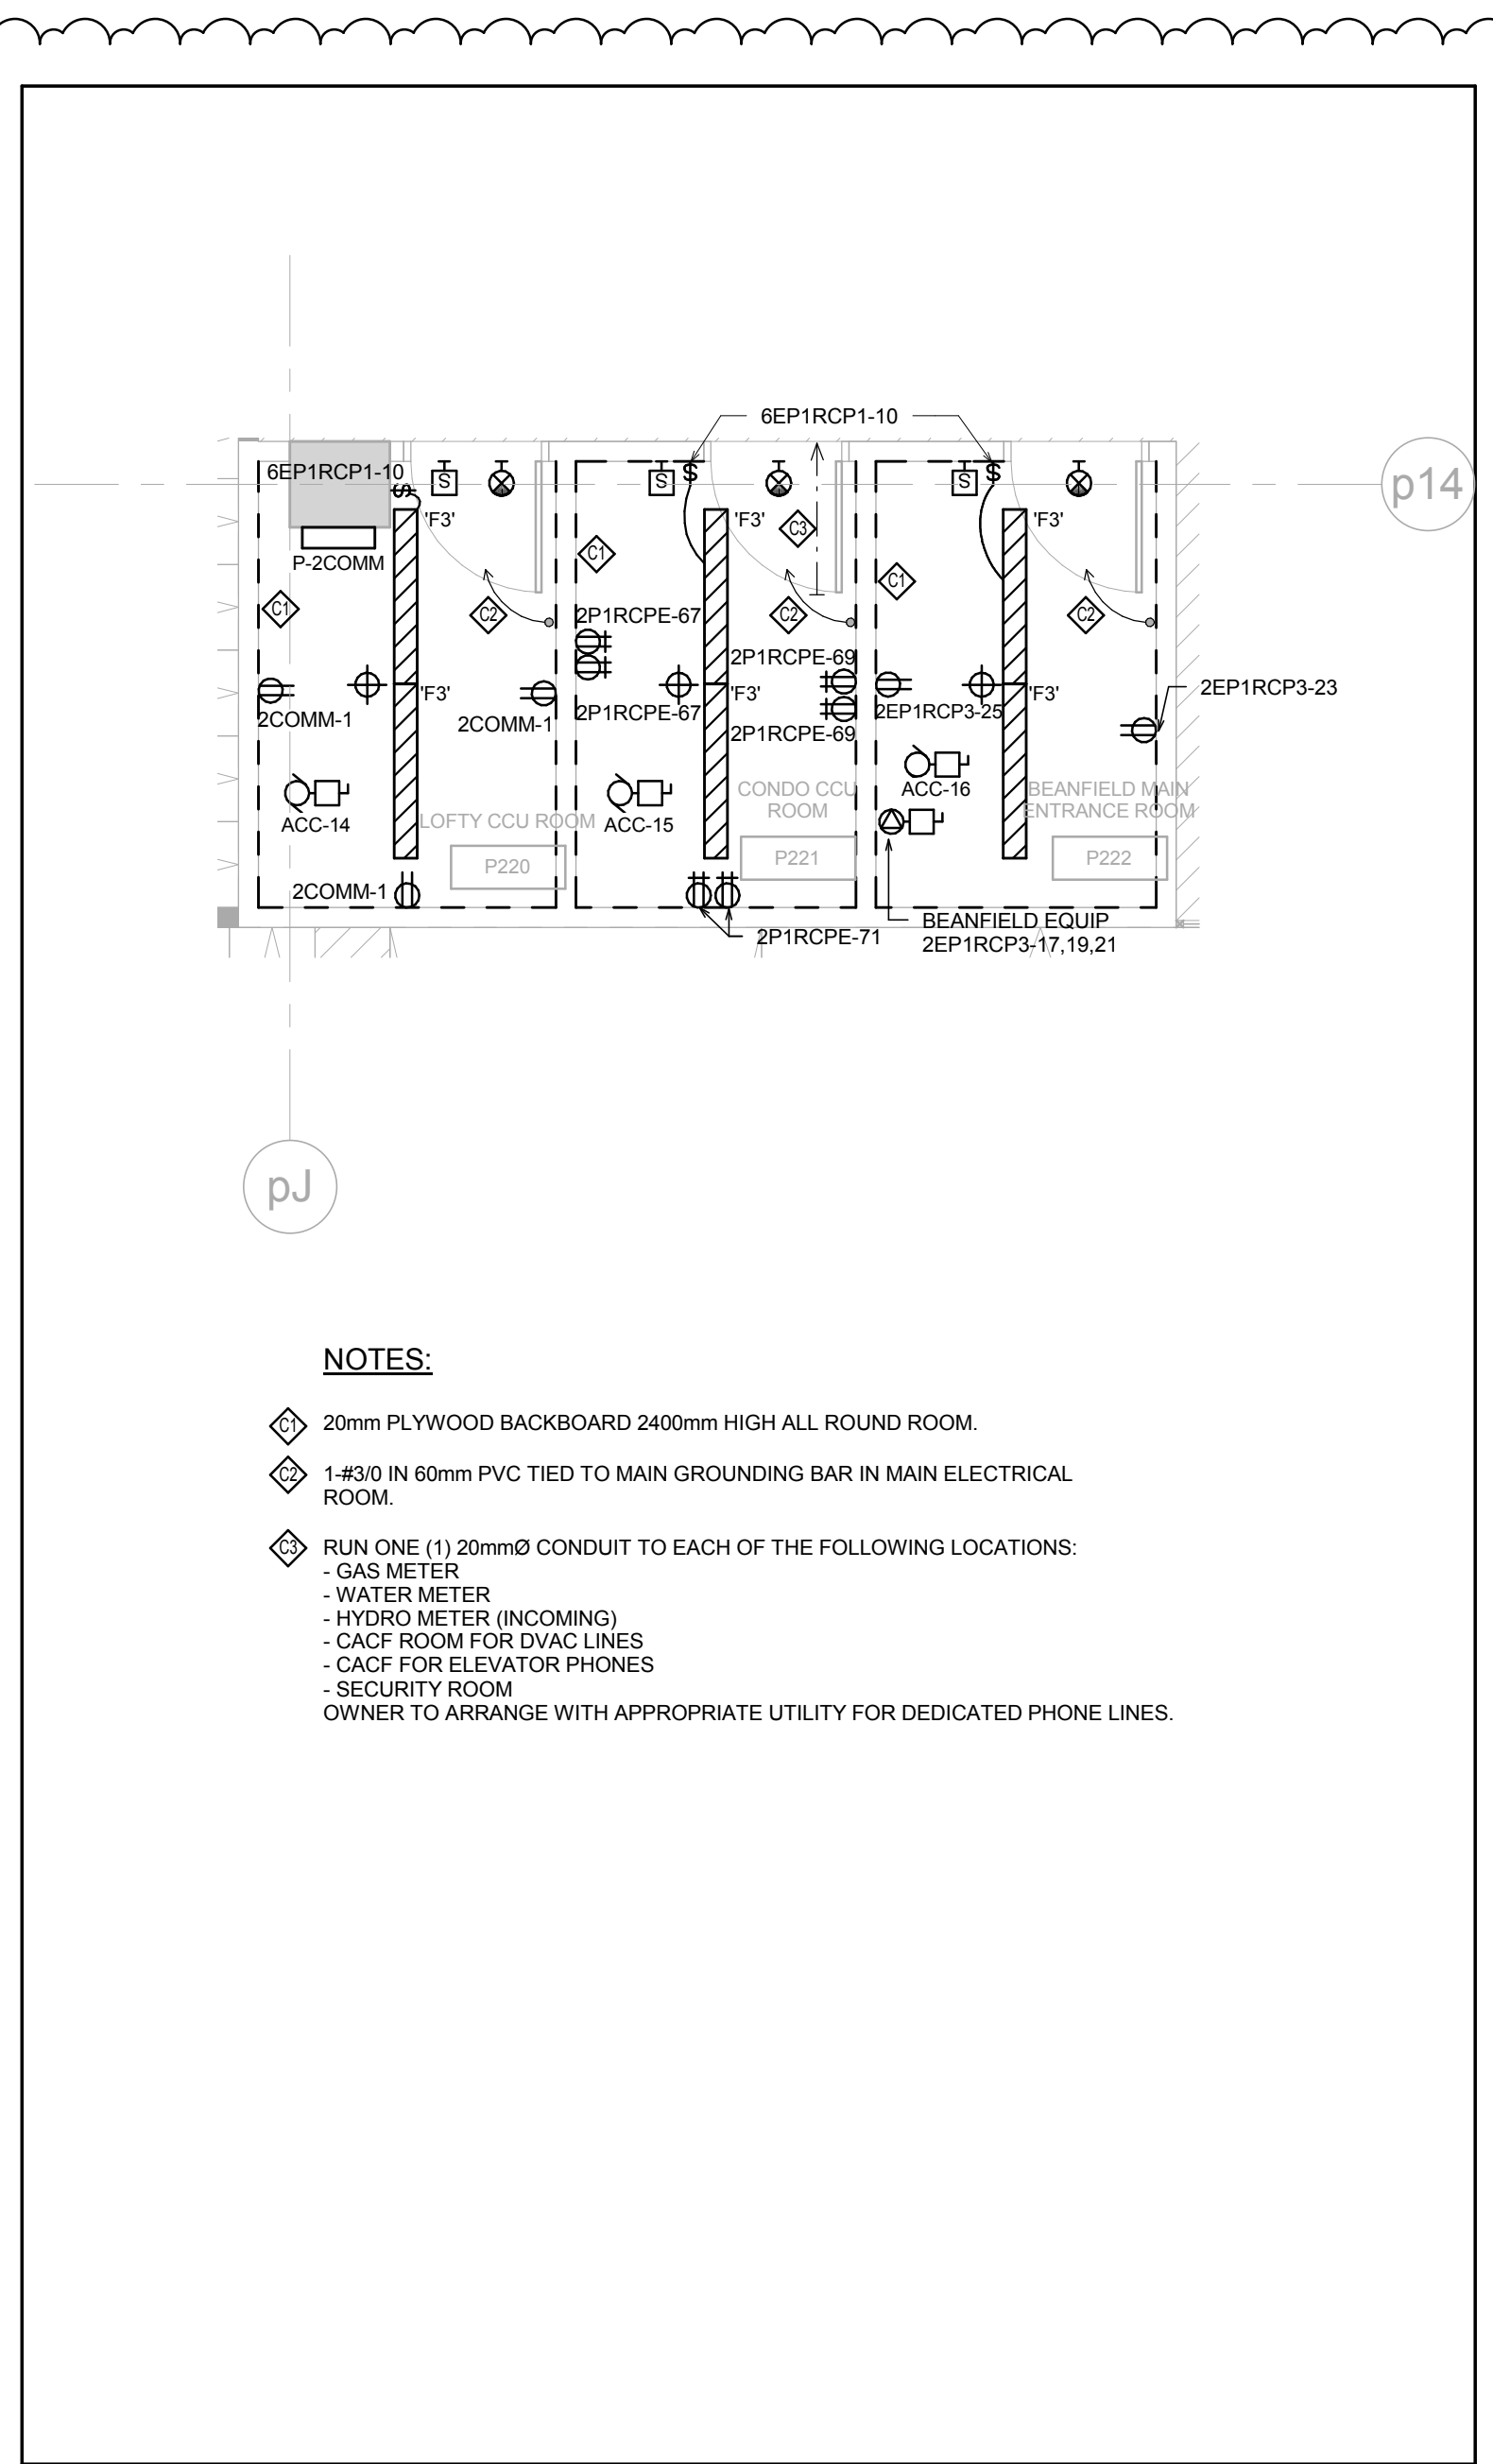


13 CCU ROOMS & BEANFIELD ENTRANCE ROOM - LEVEL P2
1:50

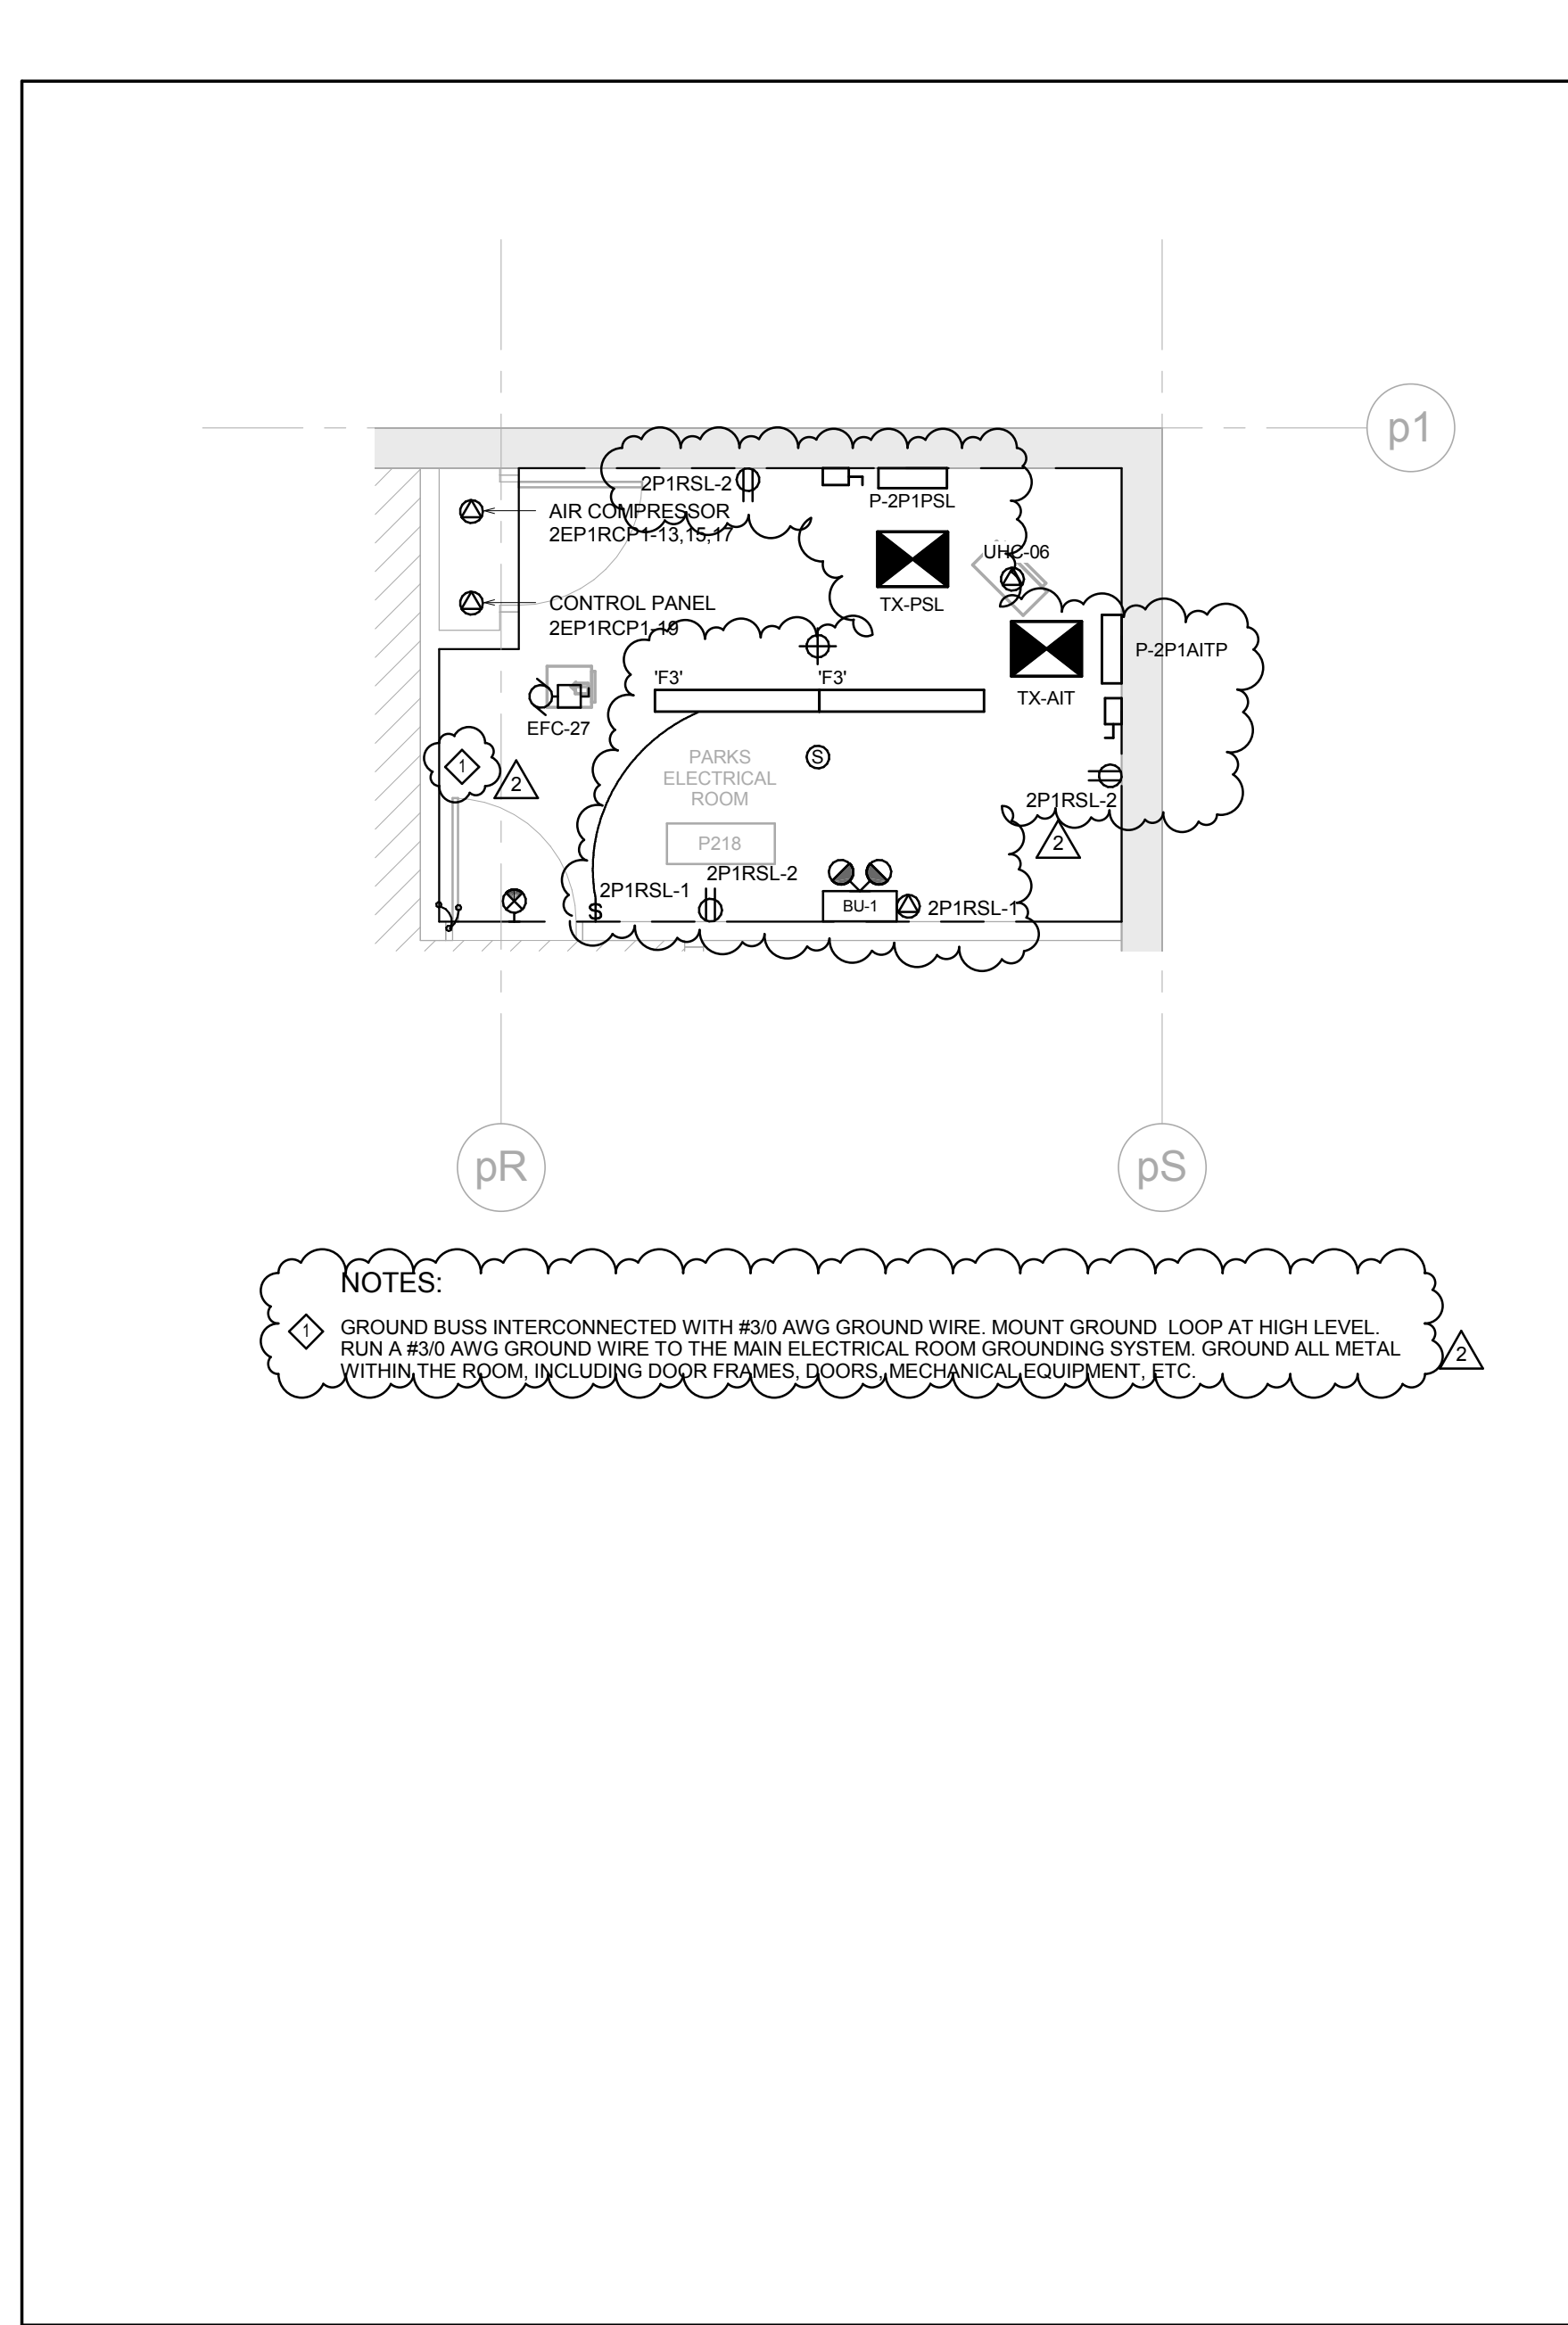


11 PARKS ELECTRICAL ROOM - LEVEL P2
1:50

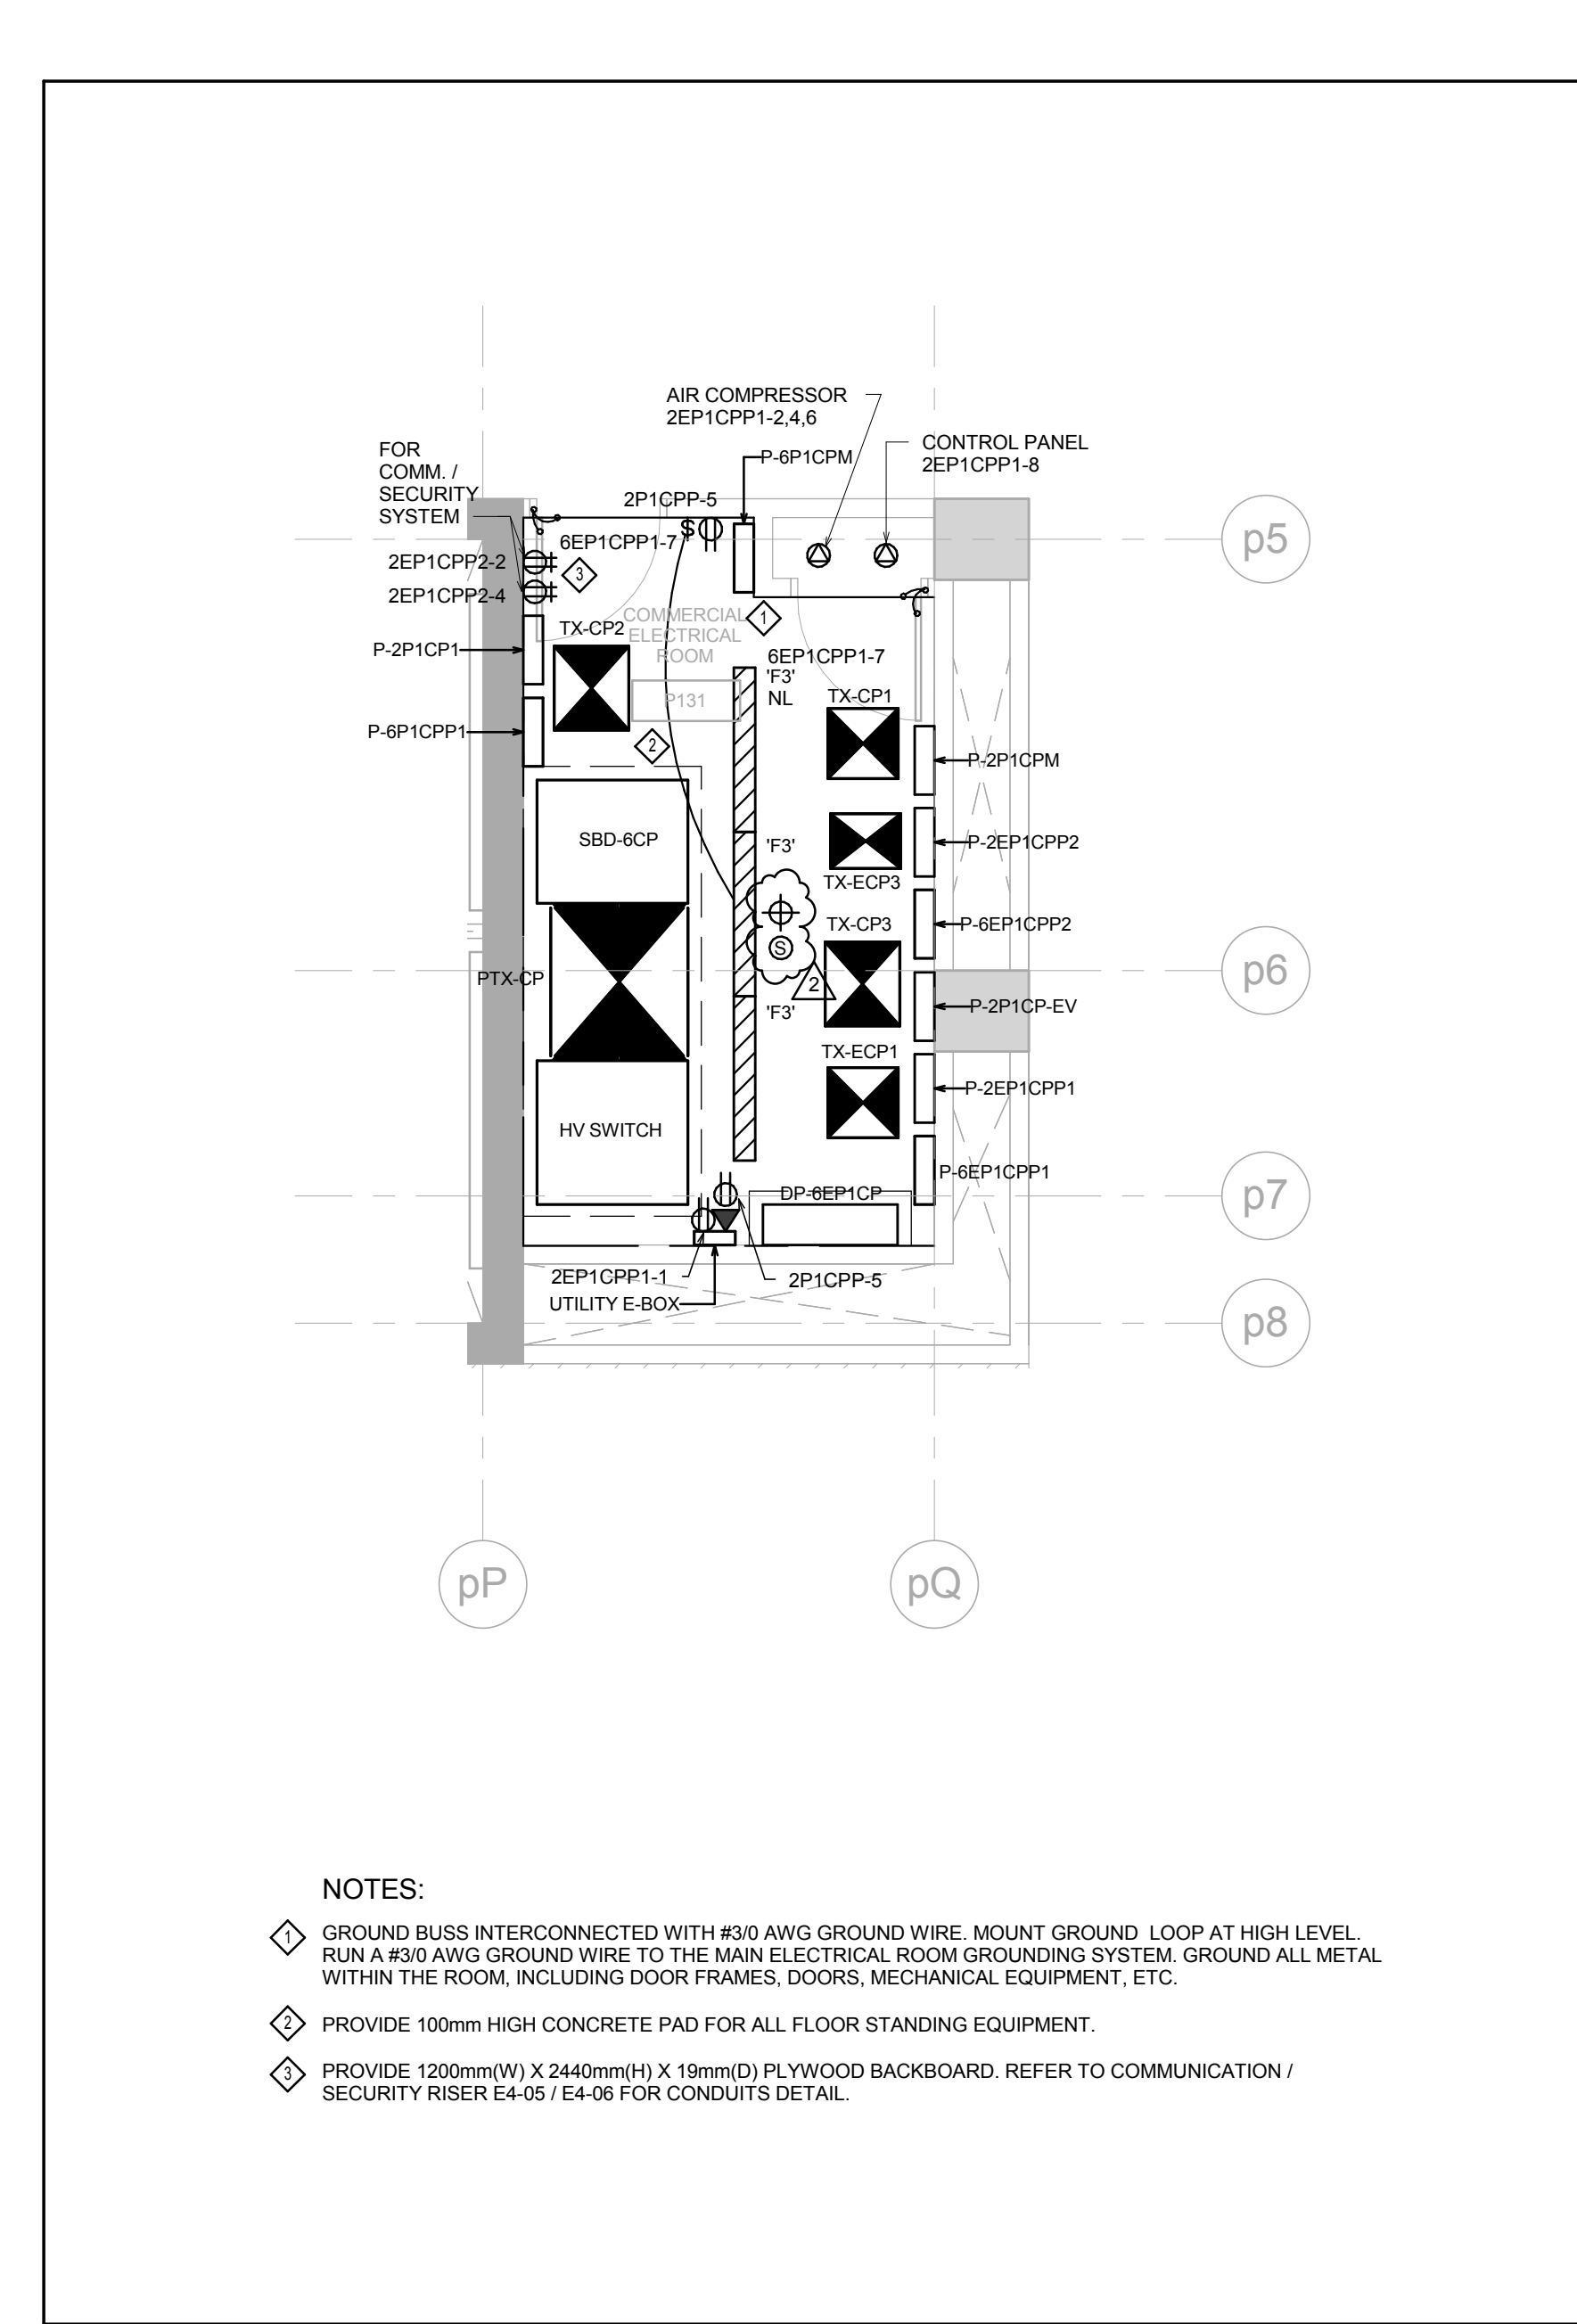


10 COMMERCIAL ELECTRICAL ROOM - LEVEL P1
1:50

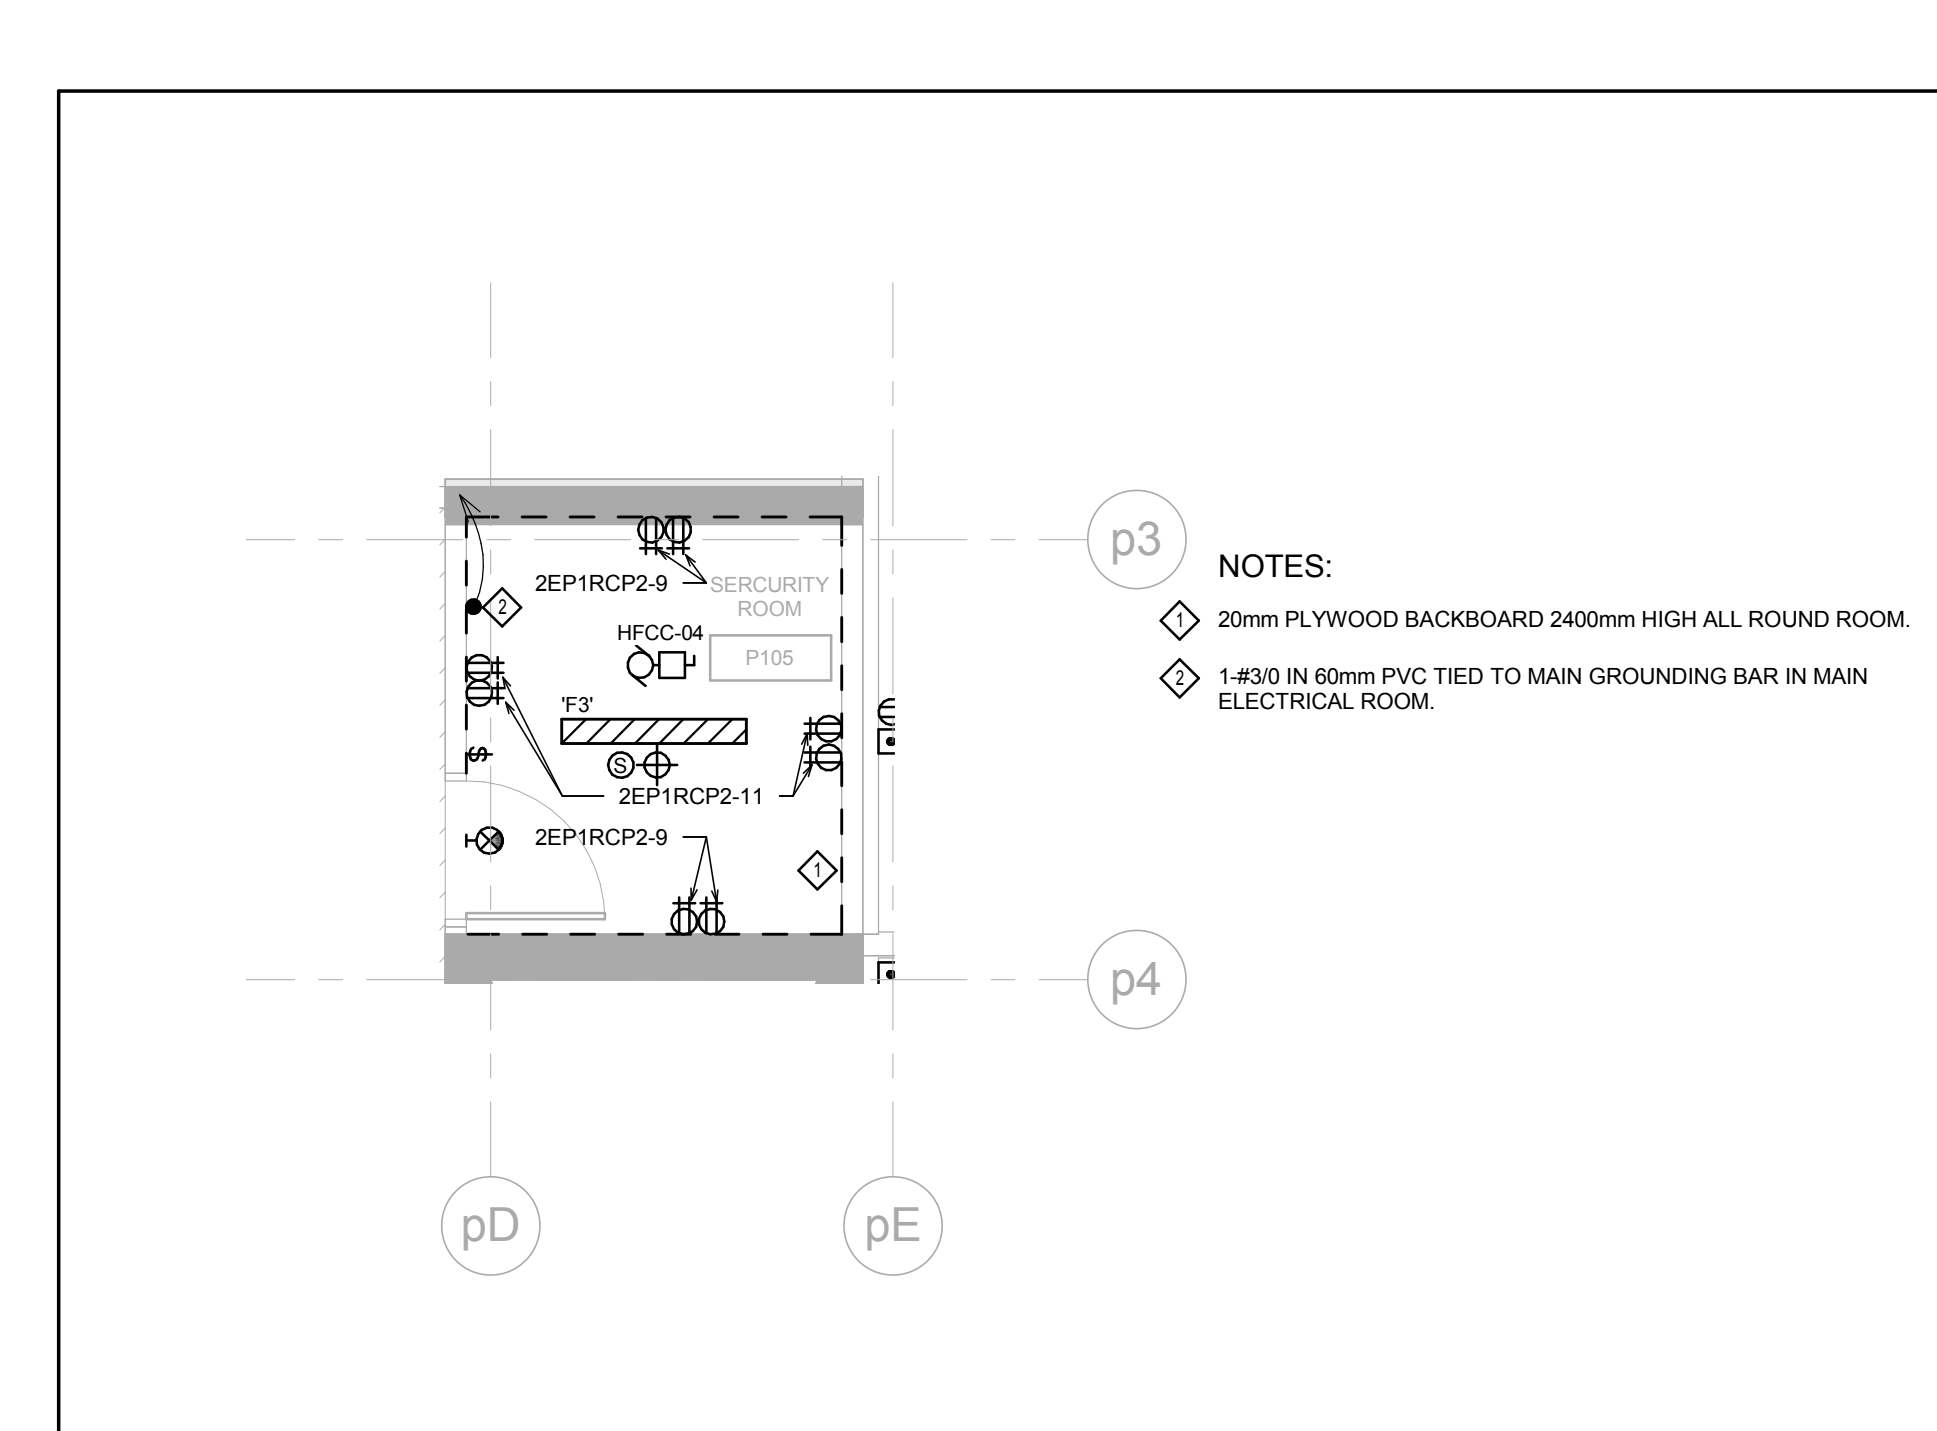


9 SECURITY ROOM P105
1:50

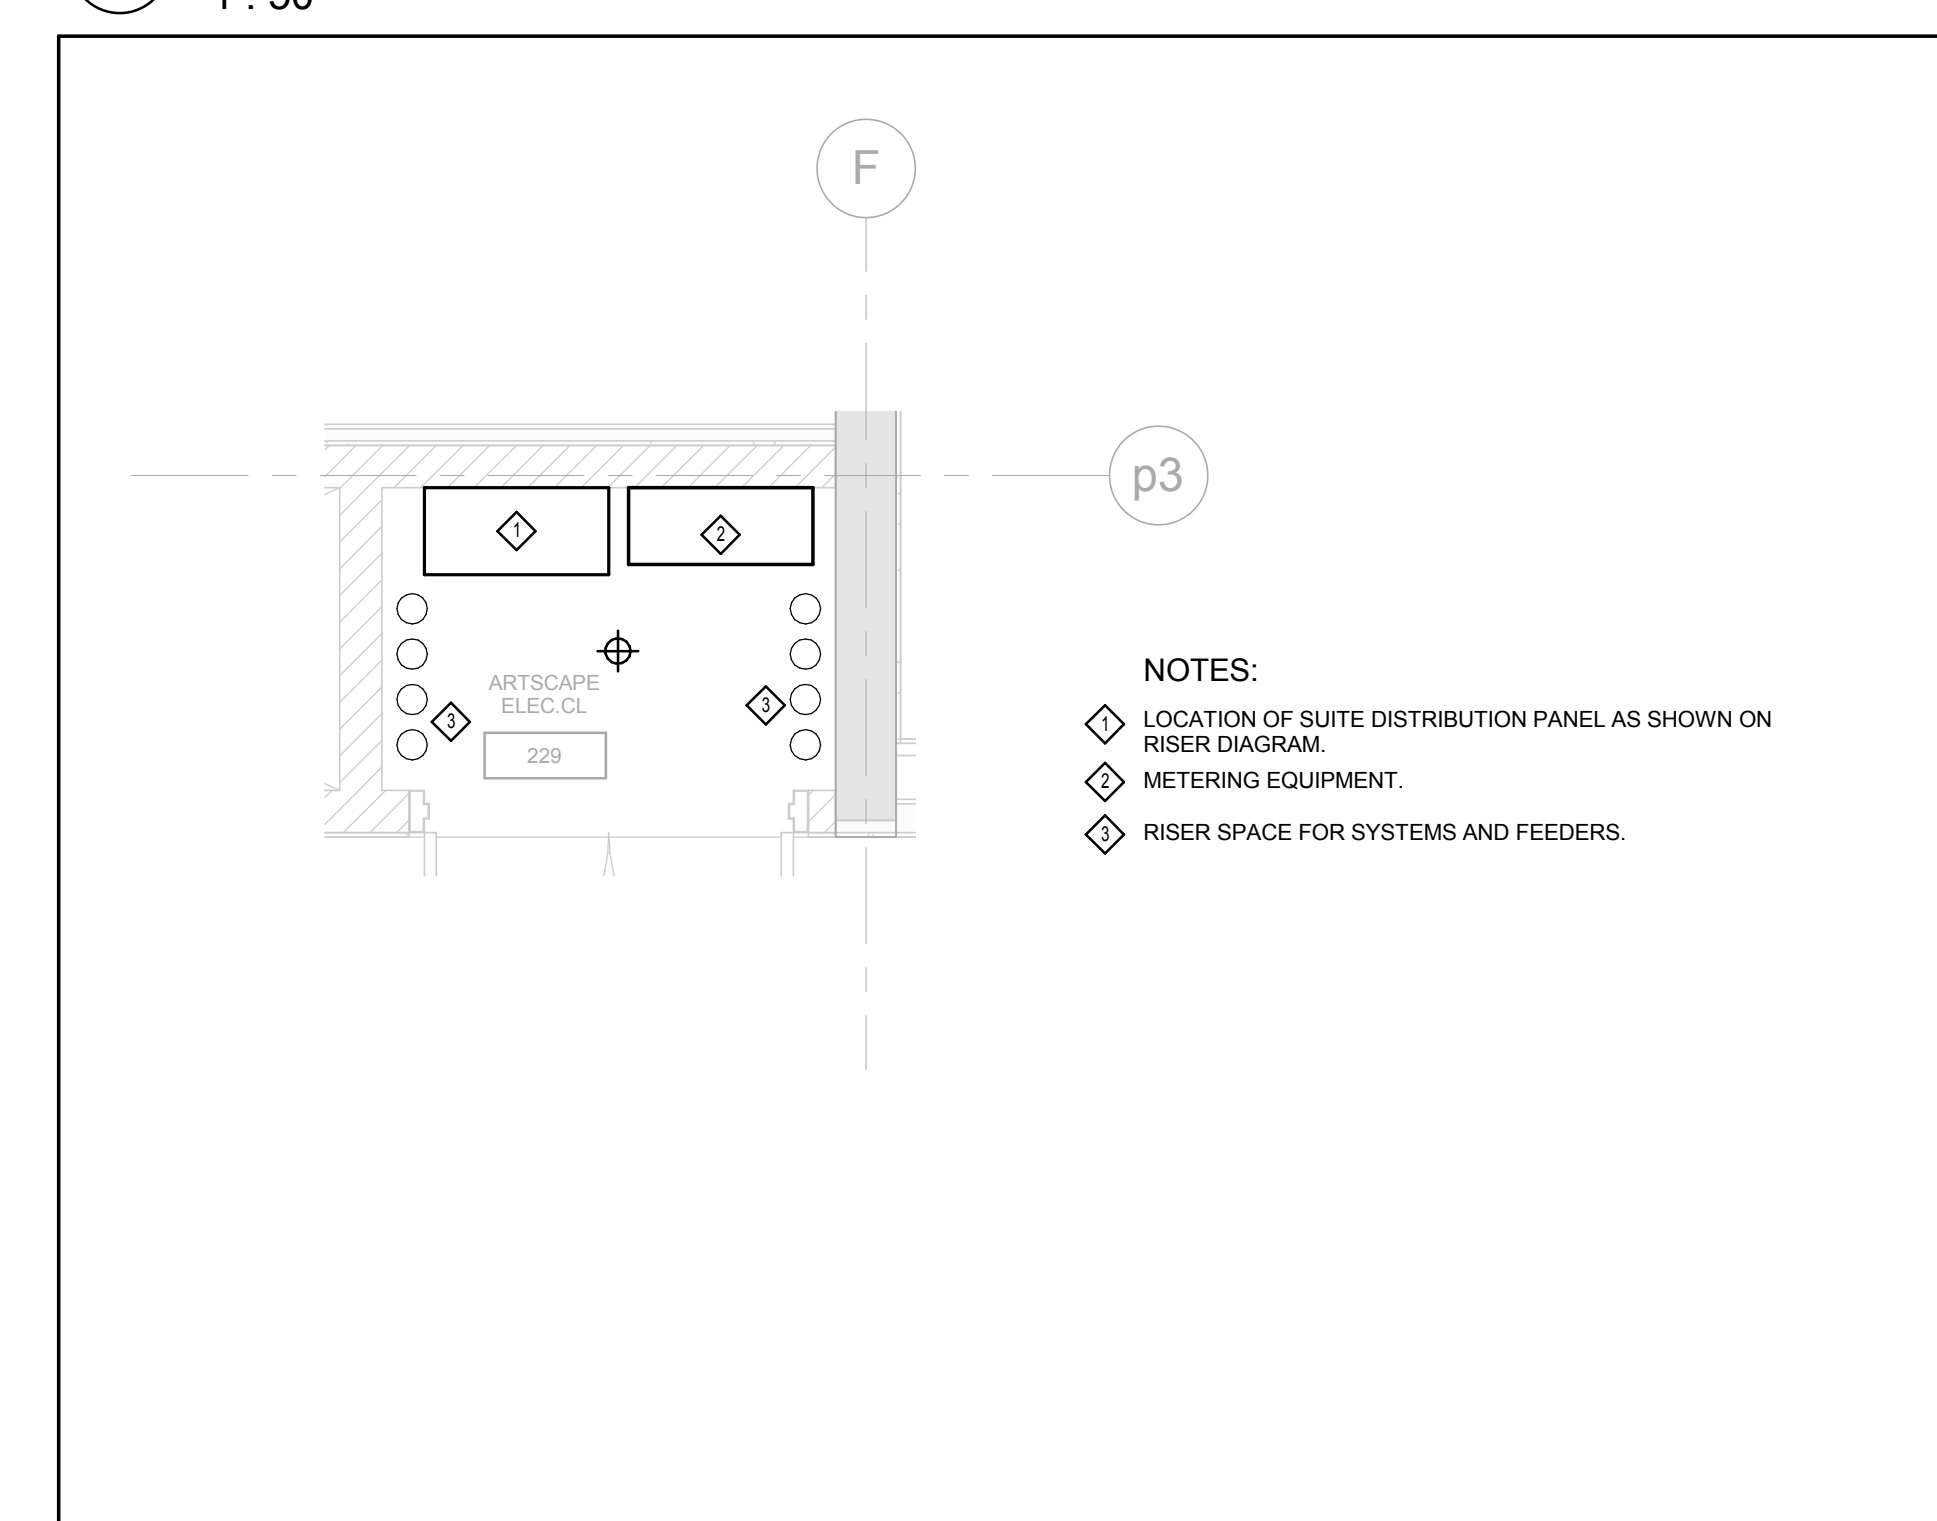


8 TYPICAL ELECTRICAL CLOSET - ARTSCAPE
1:25

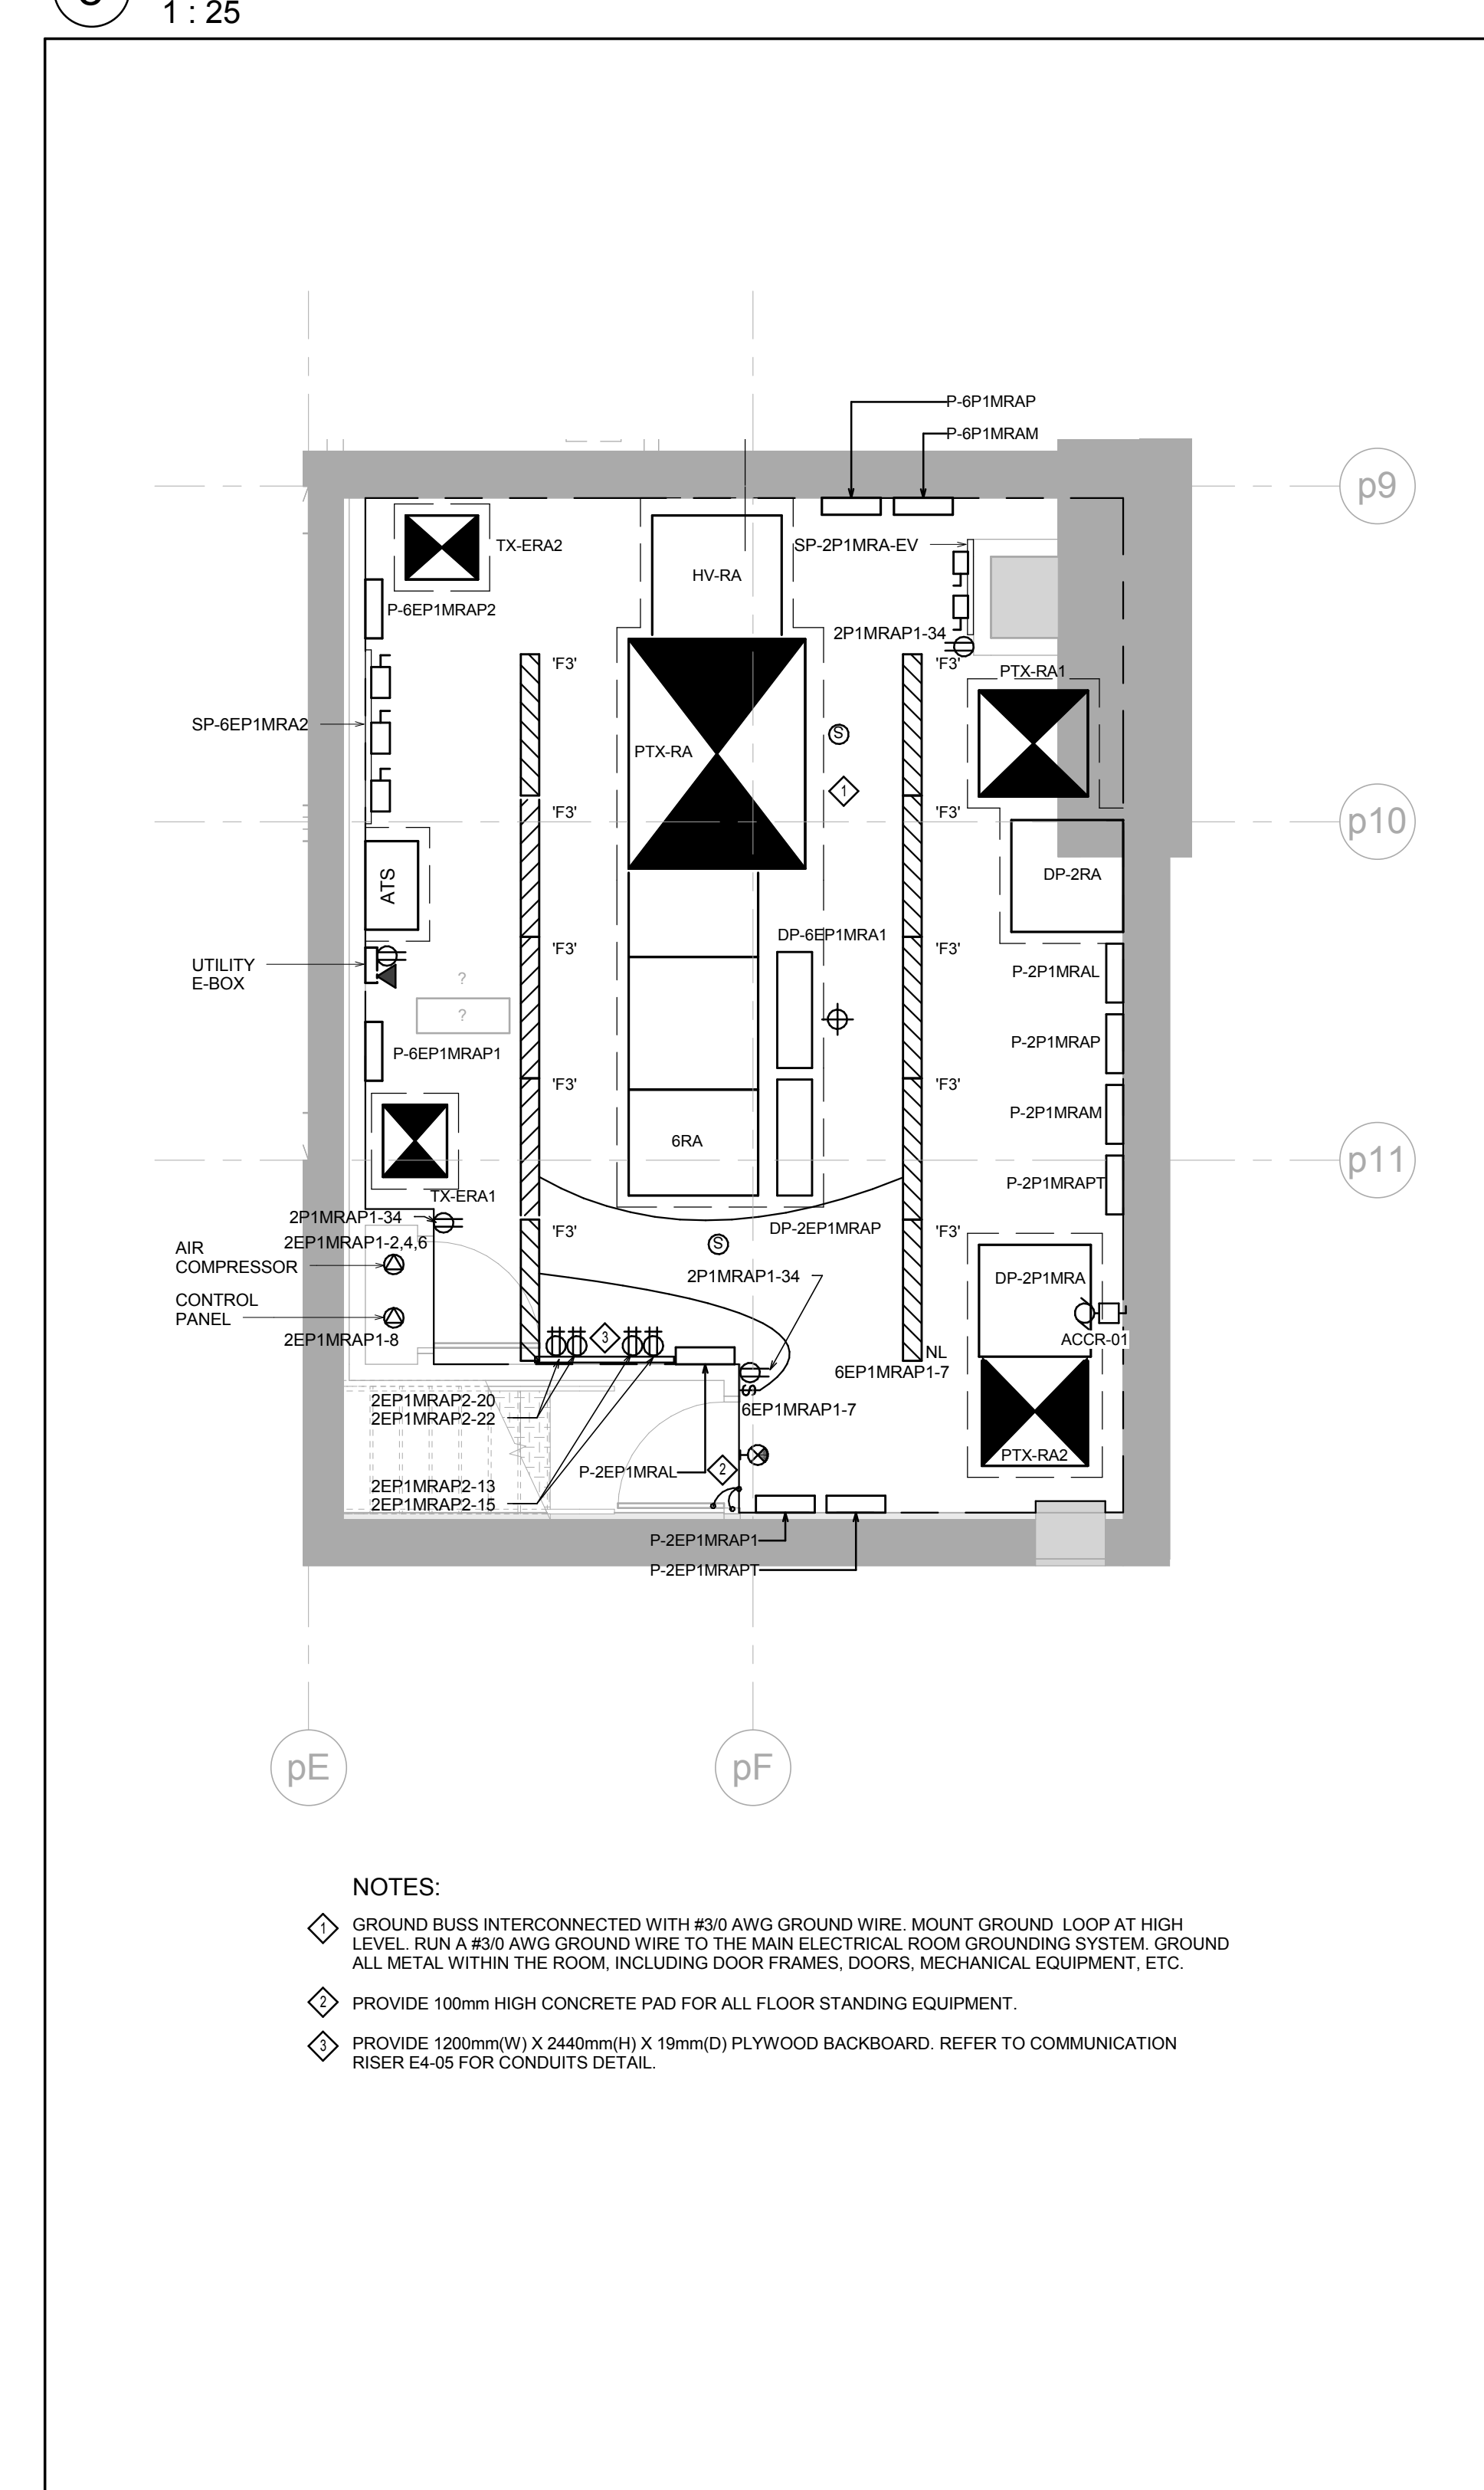


7 ARTSCAPE ELECTRICAL ROOM - LEVEL P1 MEZZANINE
1:50

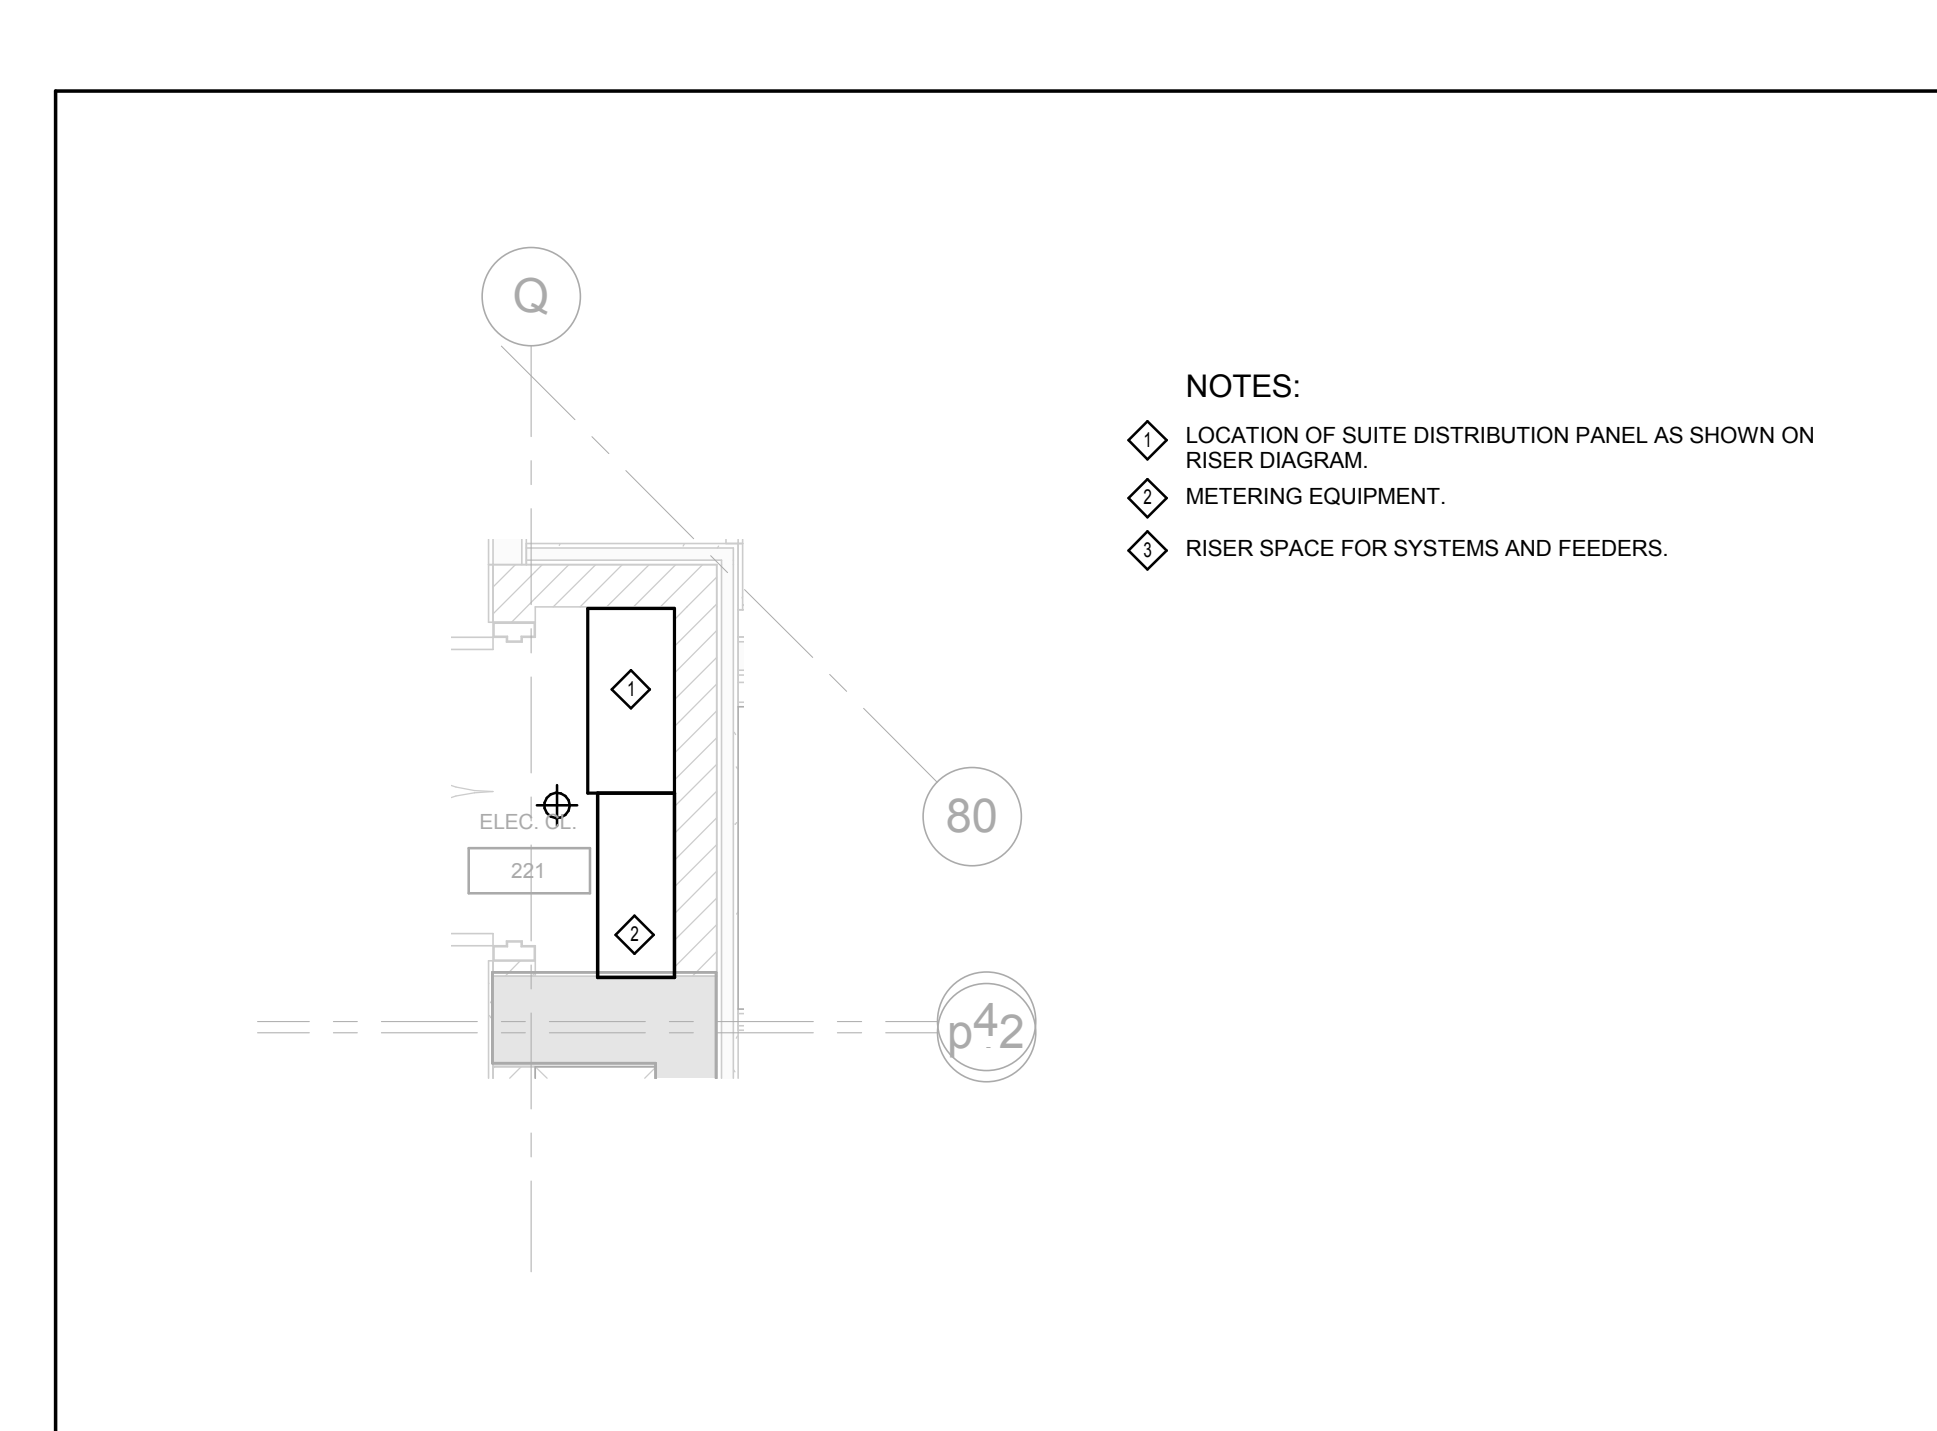


6 TYPICAL ELECTRICAL CLOSET - 4 - CONDO
1:25

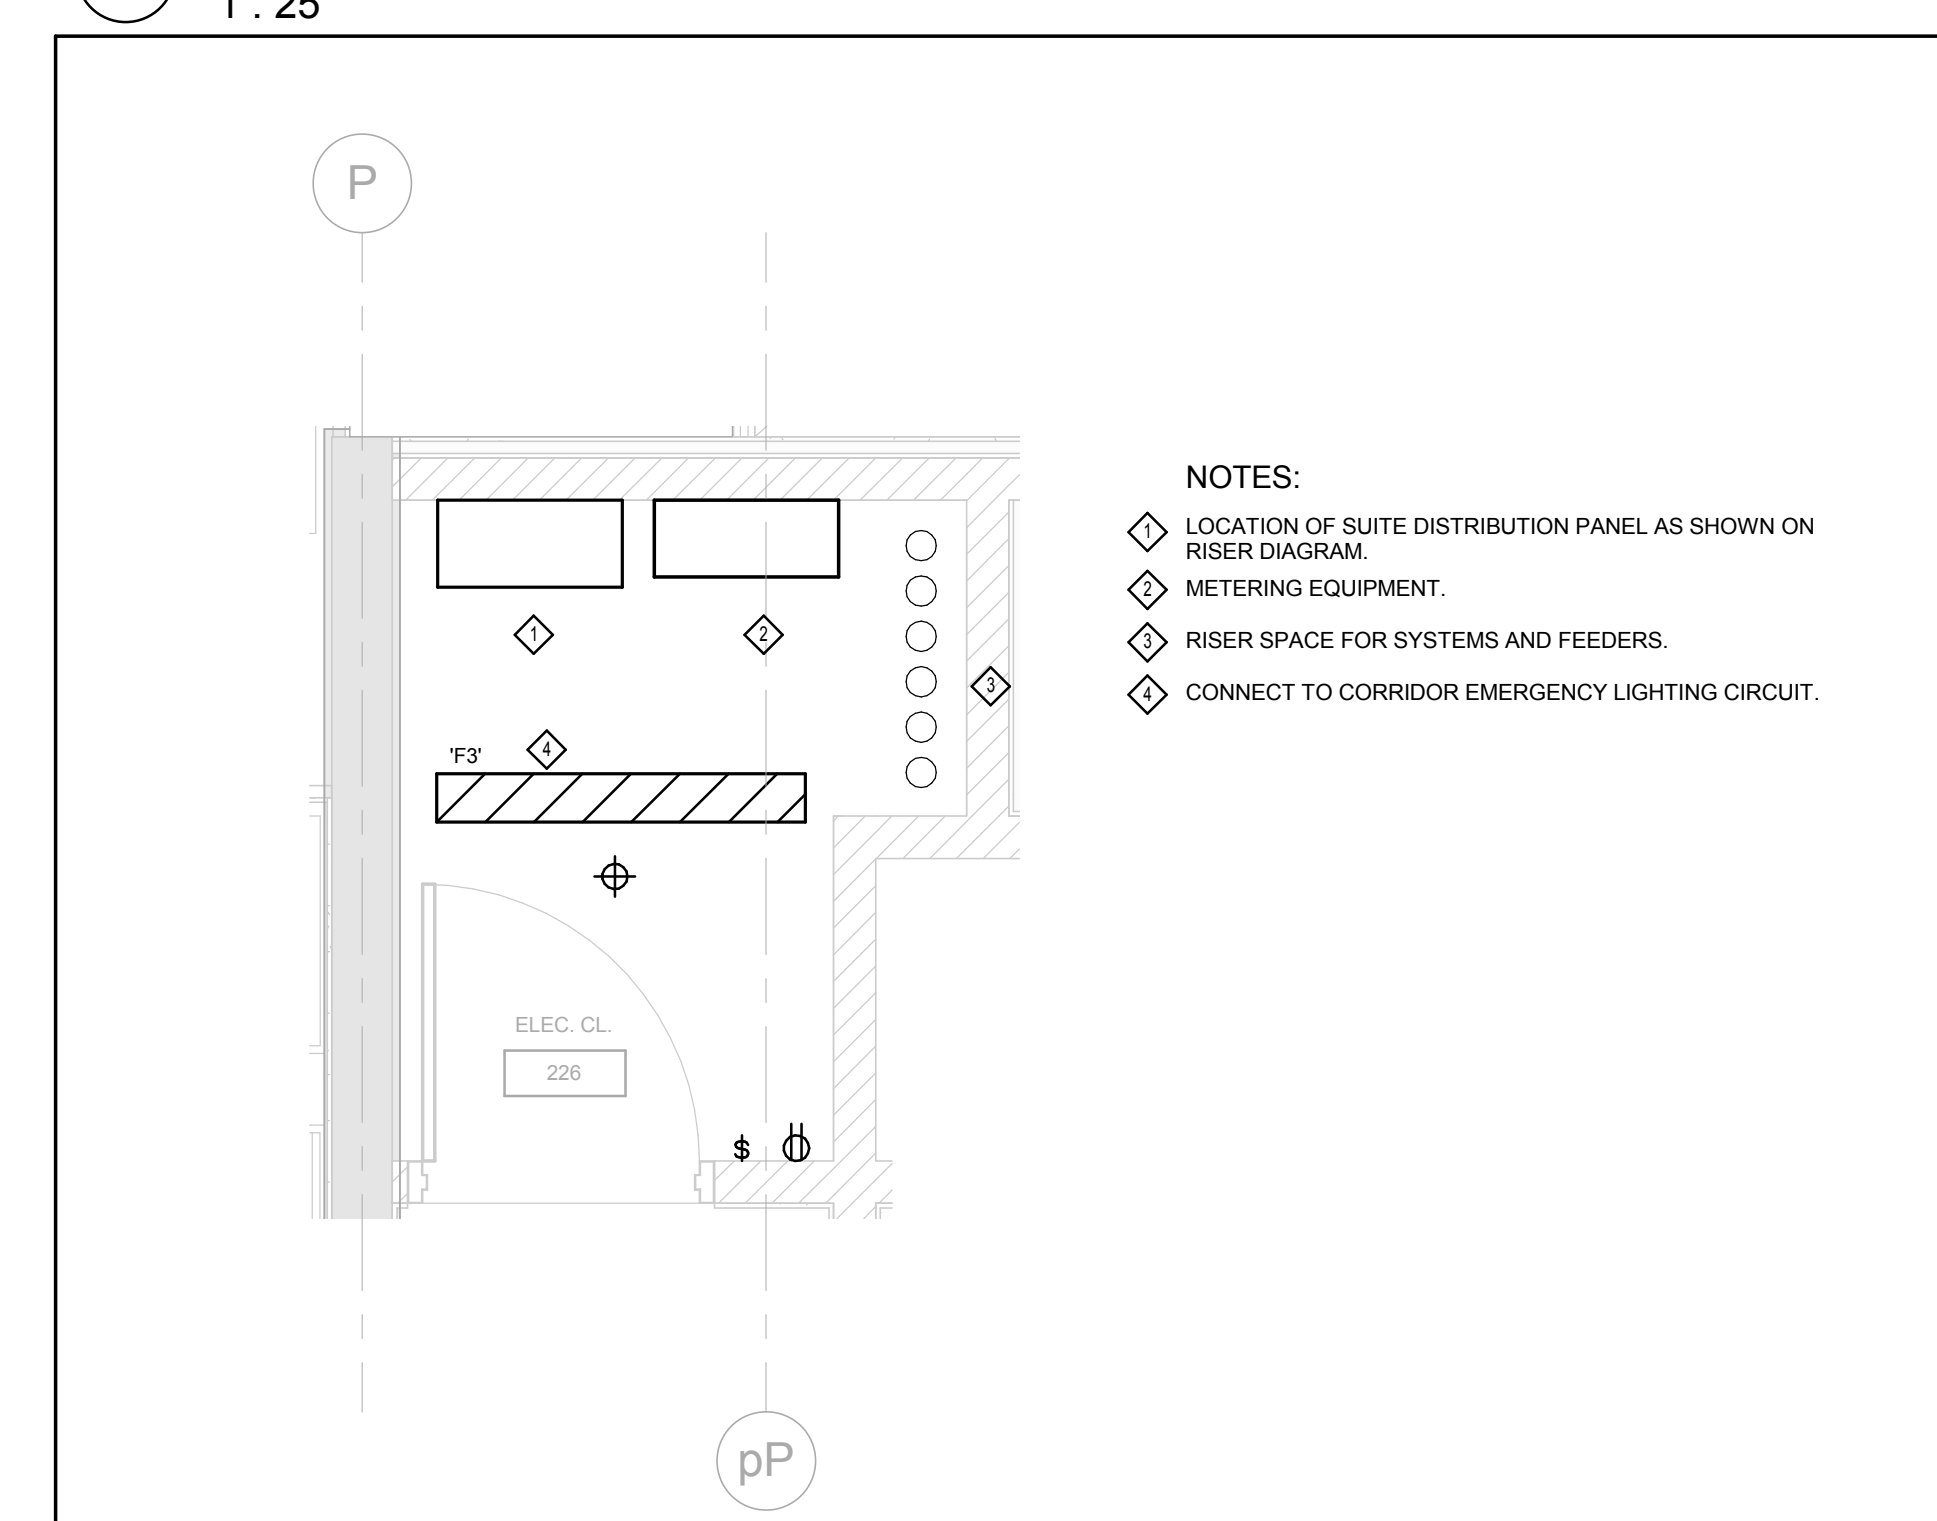


5 TYPICAL ELECTRICAL CLOSET - 3 - CONDO
1:25

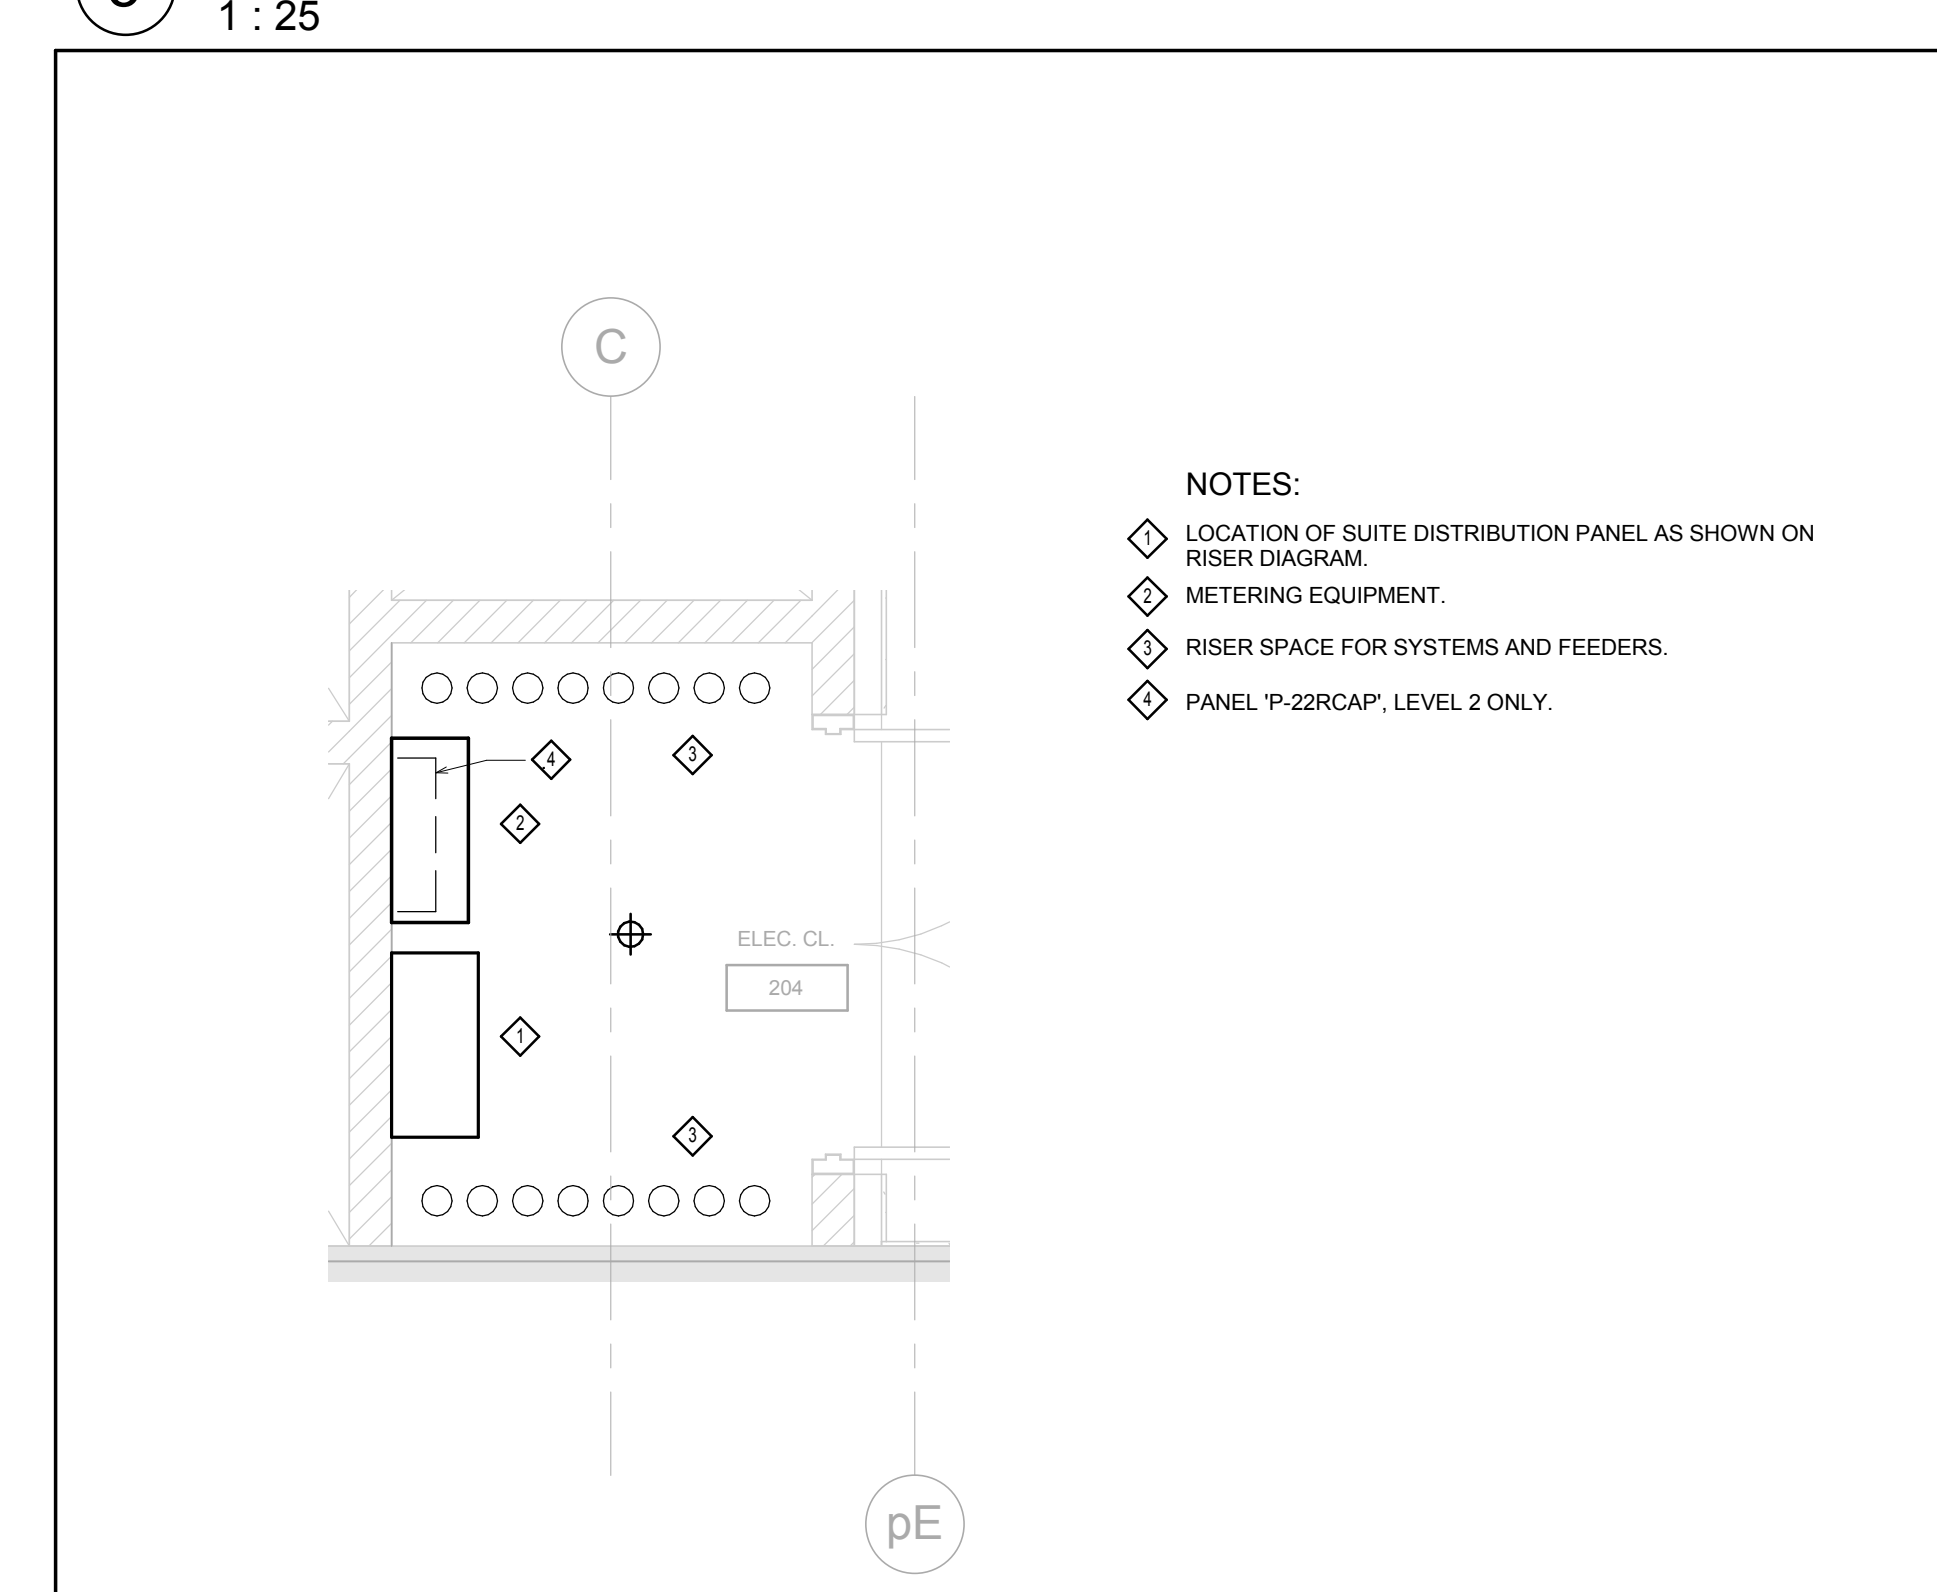


4 TYPICAL ELECTRICAL CLOSET - 2 - CONDO
1:25

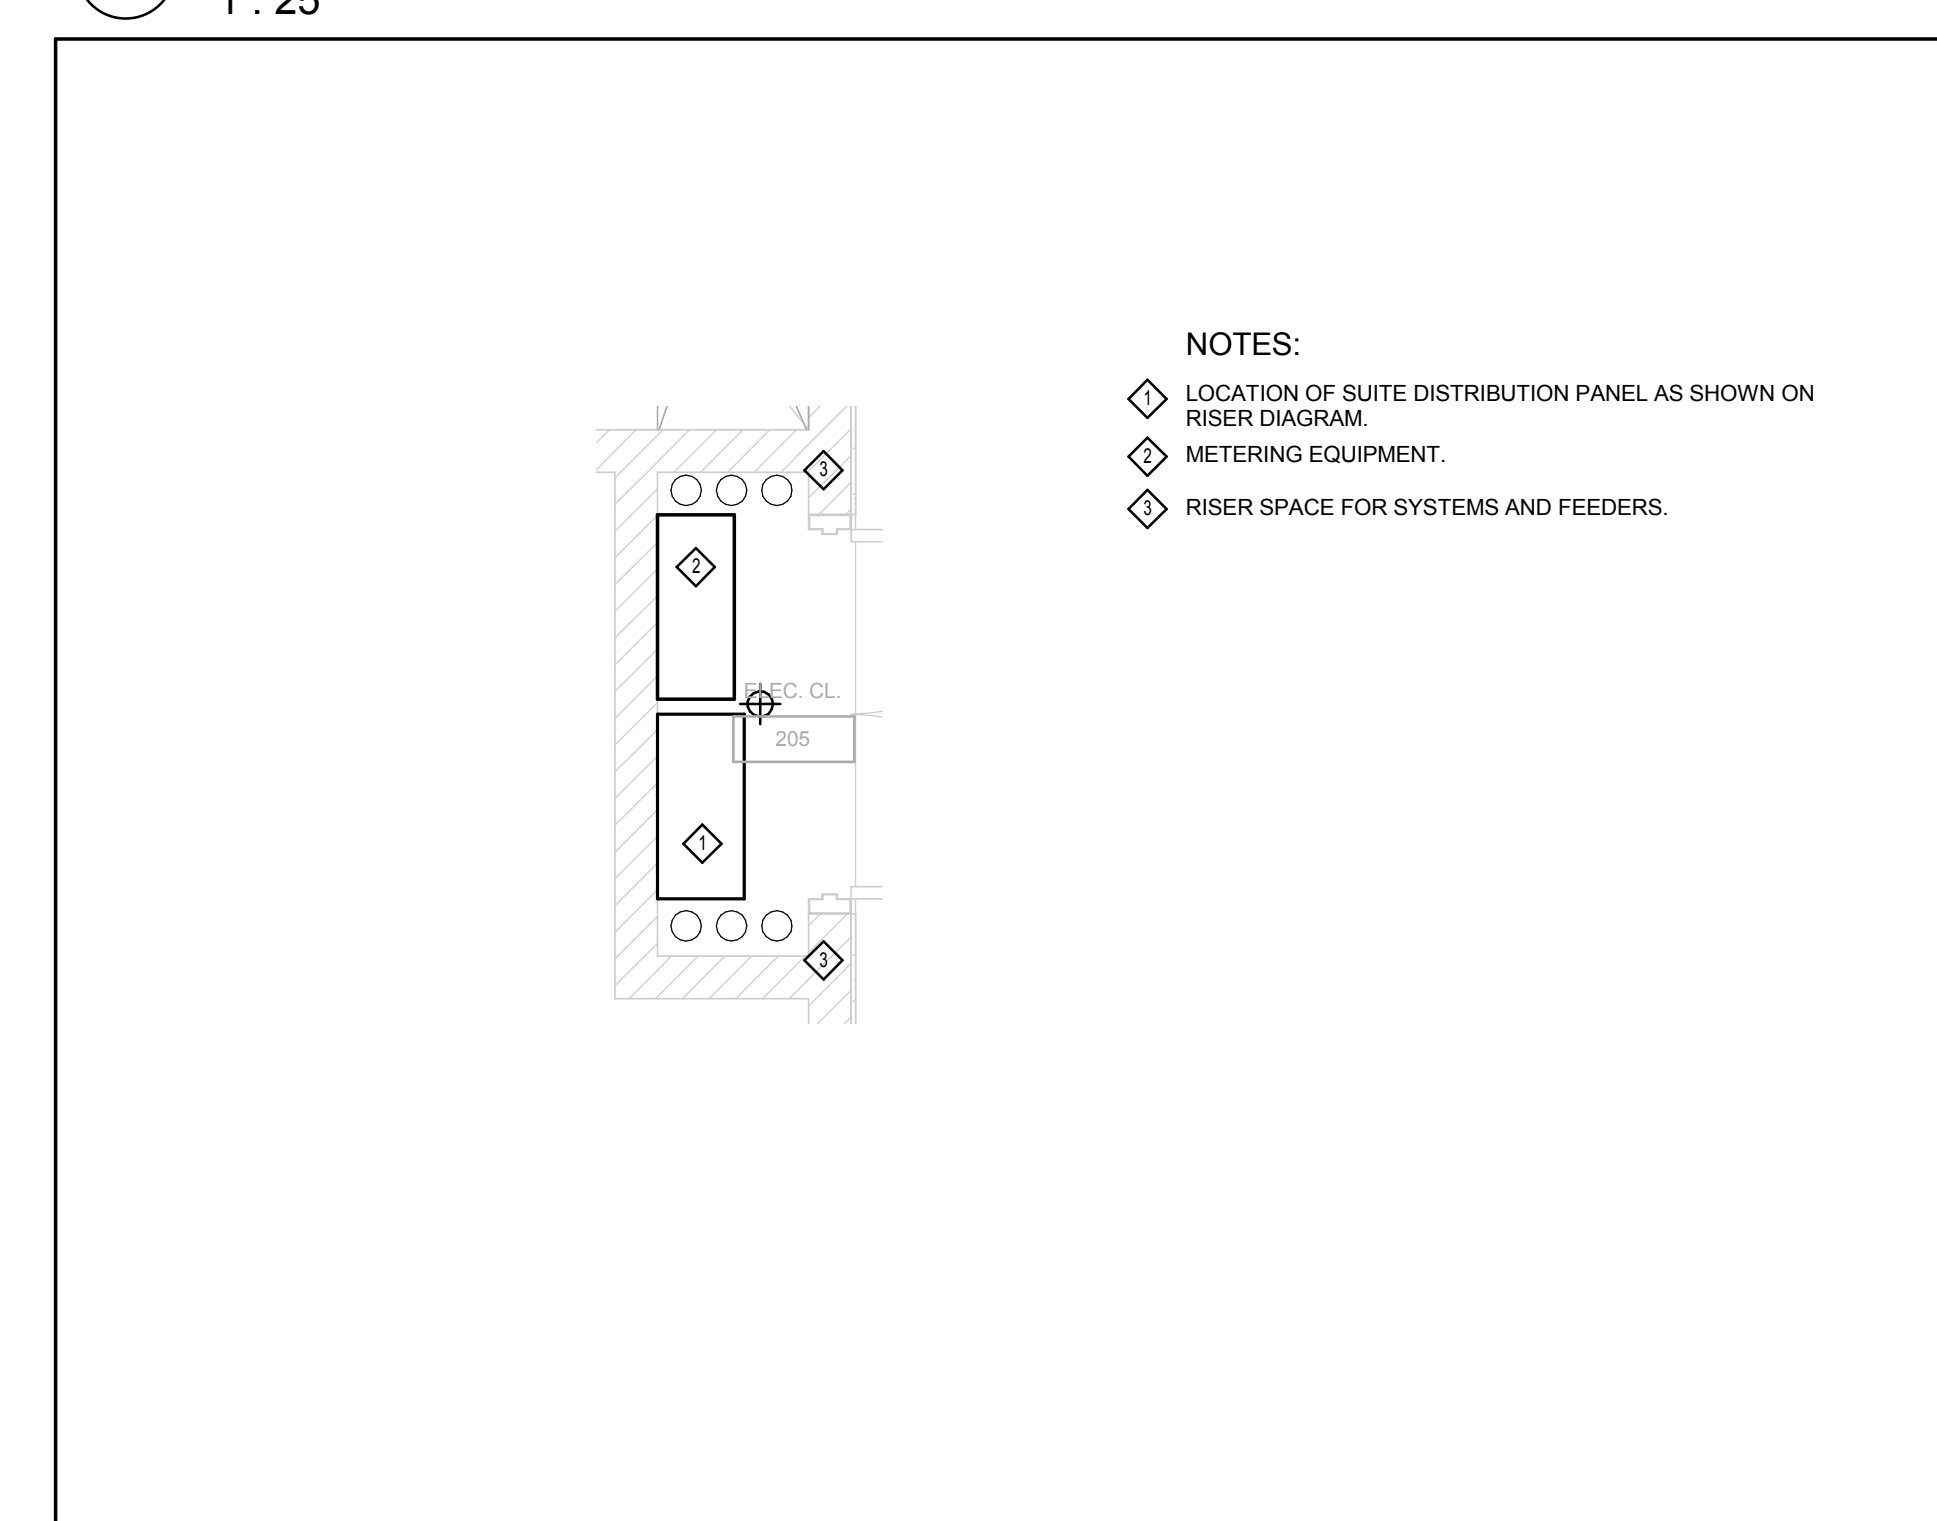


3 TYPICAL ELECTRICAL CLOSET - 1 - CONDO
1:25

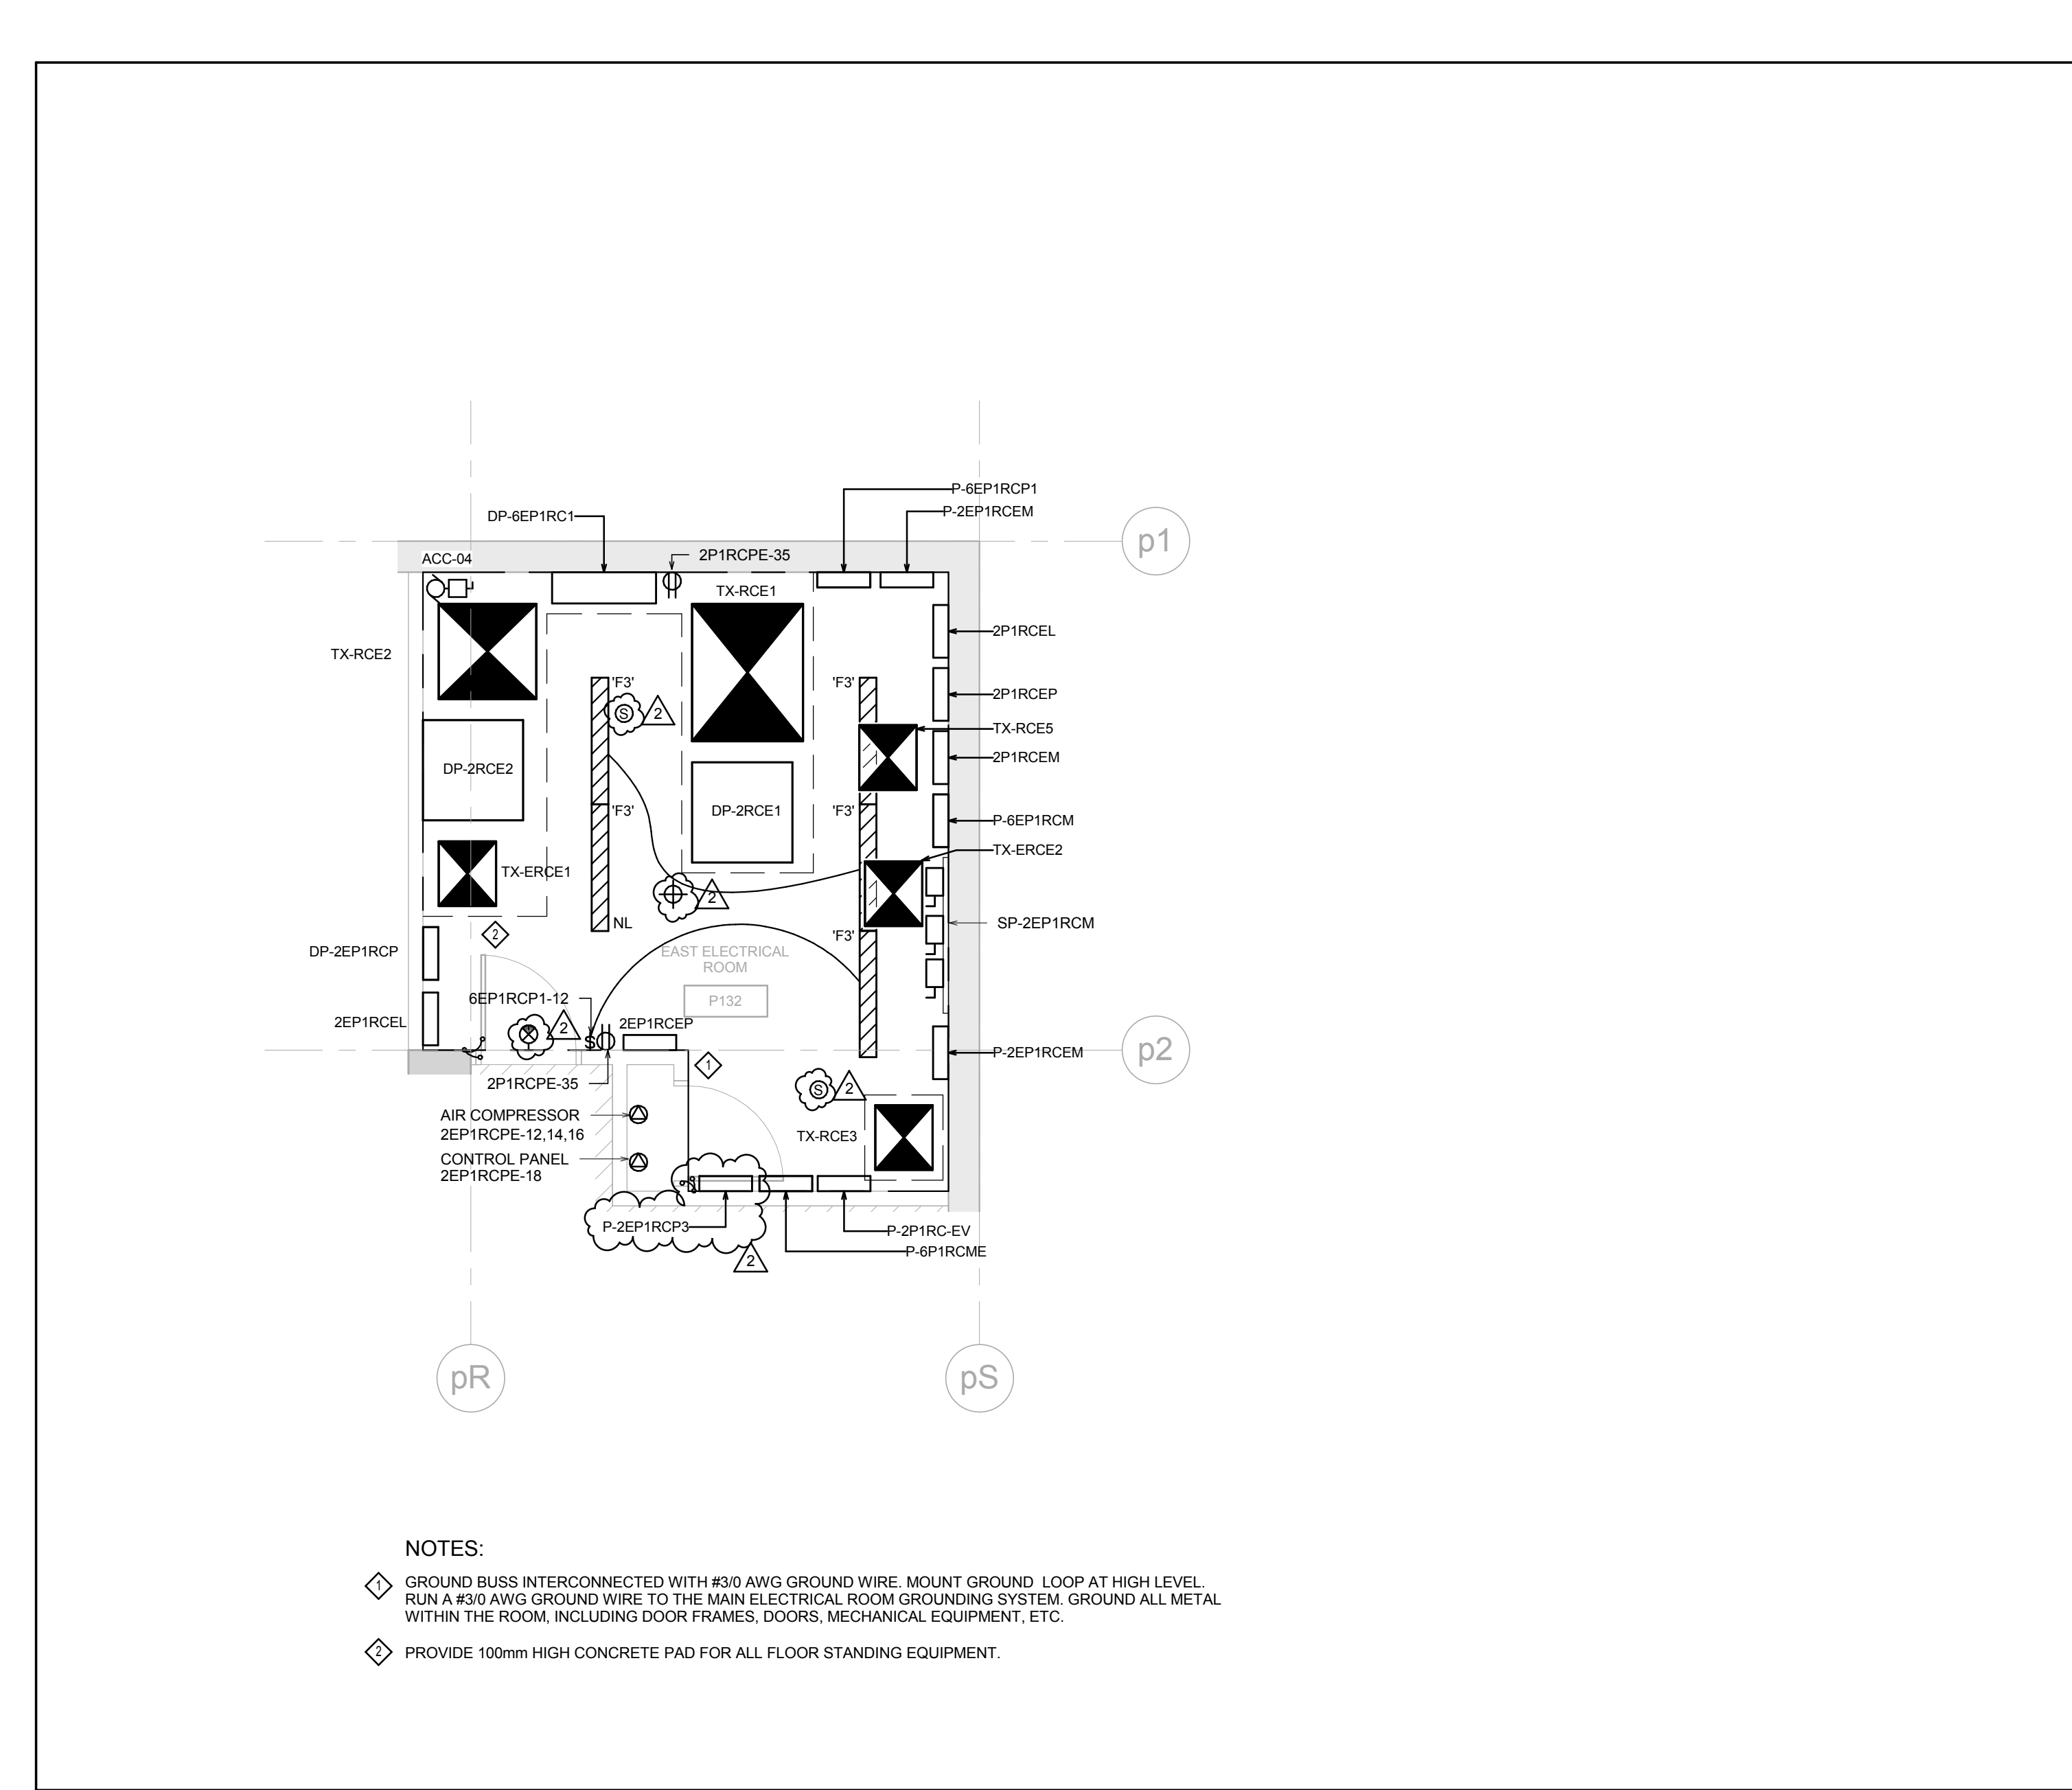

2 EAST ELECTRICAL ROOM - LEVEL P1
1:50

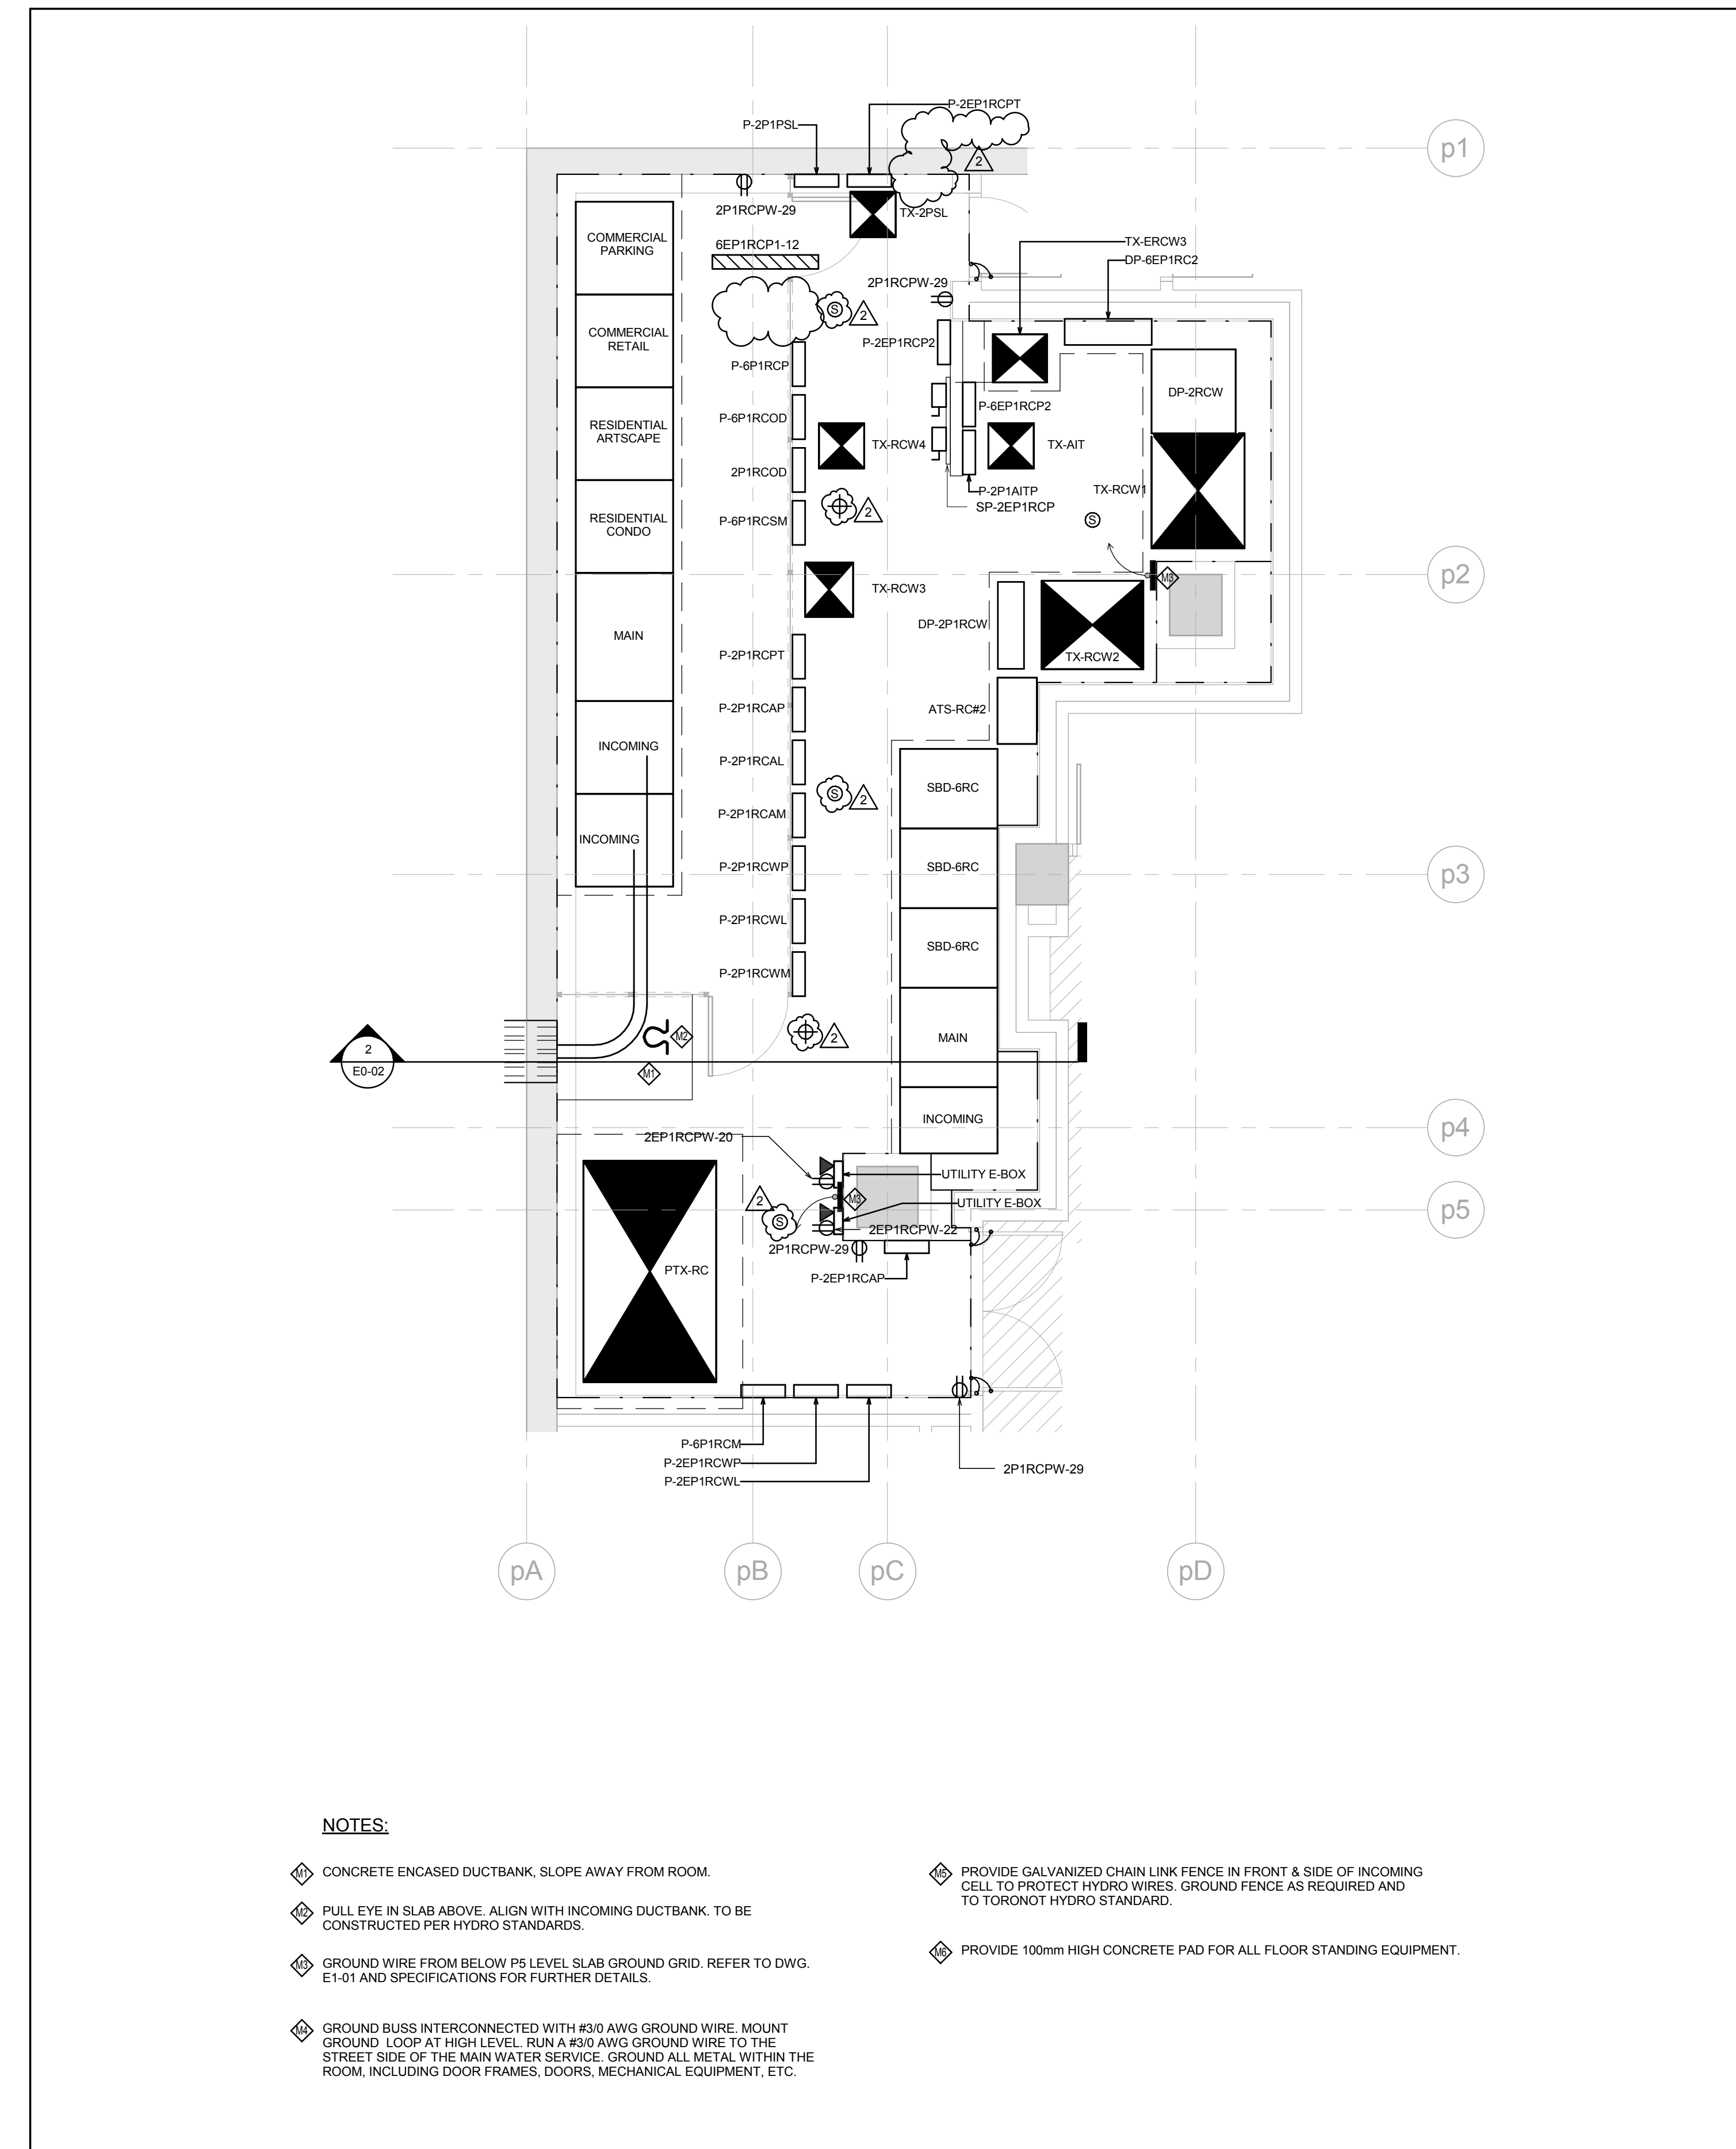

1 MAIN ELECTRICAL ROOM - LEVEL P1
1:50

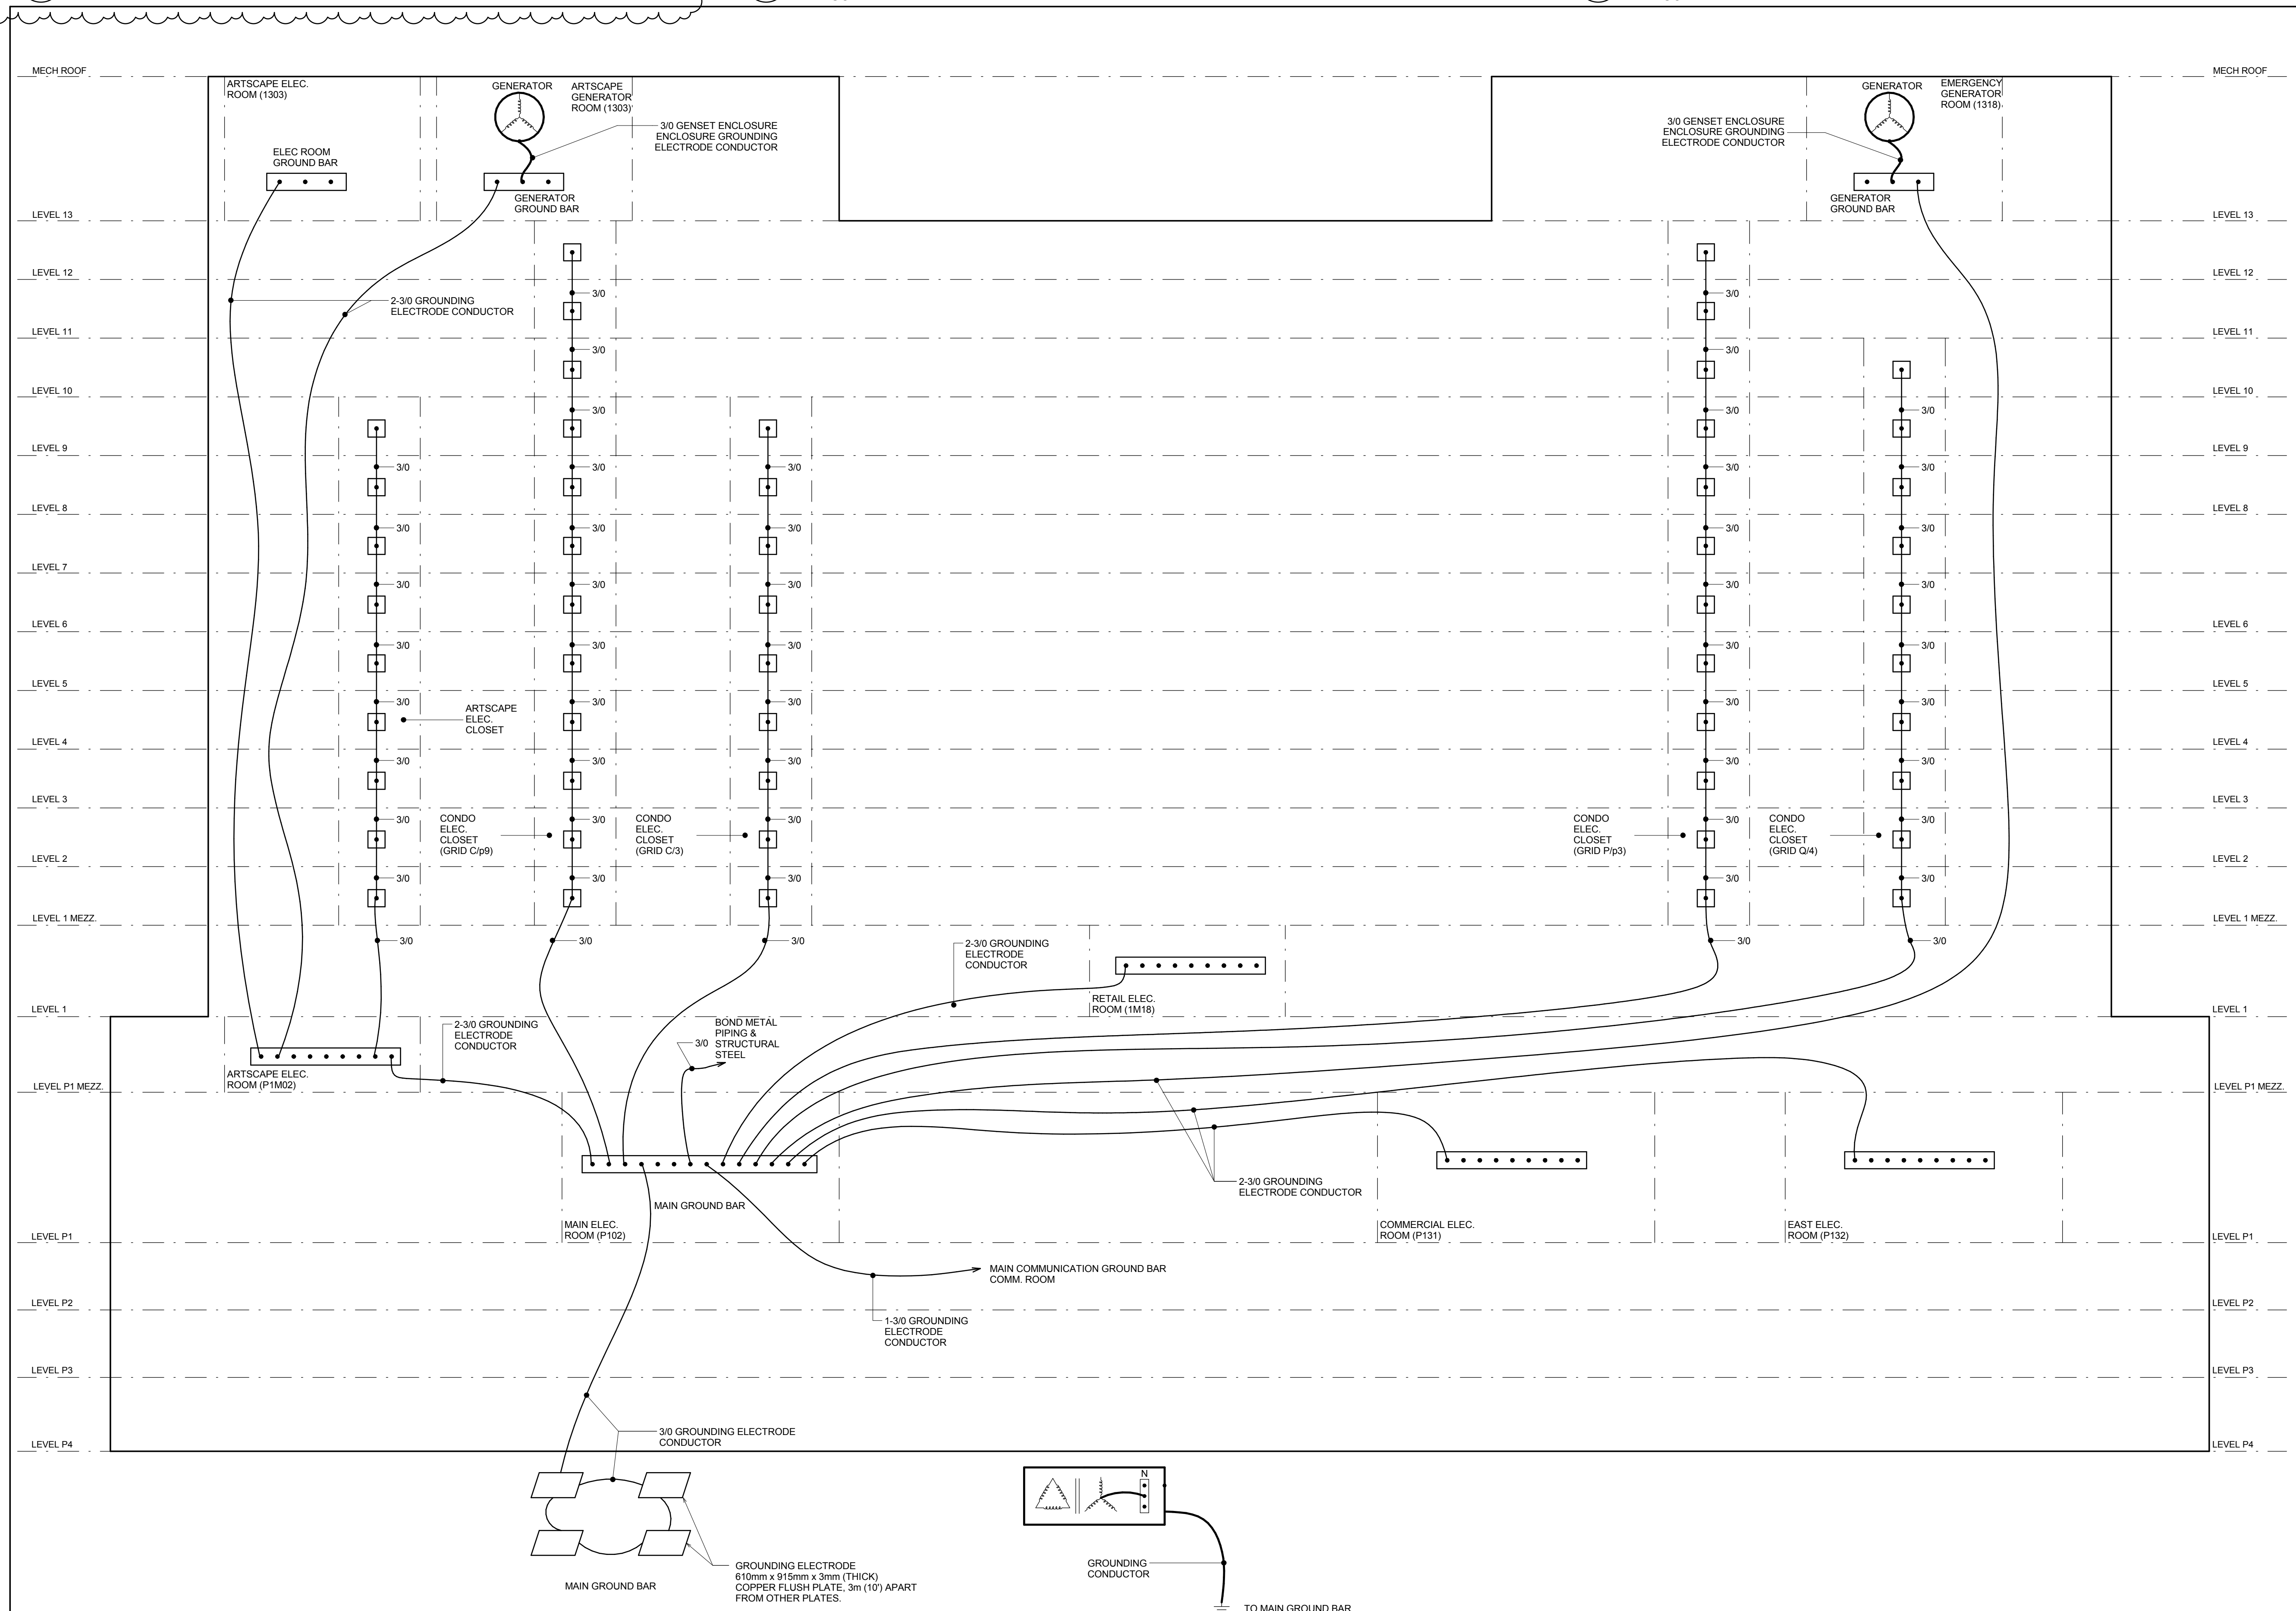

12 GROUNDING RISER DIAGRAM
N.T.S.

Contractor Must Check And Verify All Dimensions On The Job.
Do Not Scale This Drawing.
All Drawings, Specifications And Related Documents Are The Copyright Of The Architect And Must Be Returned Upon Request.
Reproduction Of Drawings, Specifications And Related Documents Without Or Prior To Written Consent Without The Architect's Written Permission.
This Drawing Is Not To Be Used For Construction Until Signed By The Architect.
Date: 08/06/15

MCW Consultants Ltd.
207 Queen's Quay West, Suite 615, Toronto, ON, M5J 1A7
E-Mail: info@mcw.ca
Tel: 416-598-2500 Fax: 416-598-0384
Toronto, Vancouver, Winnipeg, Montreal, Ottawa, Halifax, Dauphin, Kelowna, Trail, Salt Lake City

No.	Revision	Date
1	ISSUED FOR ADD E-002	2016/01/08
2	ISSUED FOR ADD E-003	2016/01/08

AQUAVISTA
AT BAYSIDE TORONTO

Electrical Room Detail - Electrical


Hines TRIDEL
AQUAVISTA
Block 3 - R3 & R4
Queen's Quay East
Toronto, ON

As Indicated
Author: [Name]
Checked by: [Name]
Checker: [Name]
84890
08/06/15
Drawing No. E5-01

AIR COOLED CONDENSER SCHEDULE

REFERENCE	DESCRIPTION	LOCATION	OWNERSHIP	COOLING CAPACITY (KW)	REFRIGERANT	AMBIENT TEMP. (°C)	MANUFACTURER	MODEL	MIN. CURT. AMPS	MAX FUSE SIZE	POWER SUPPLY					STARTER					CONTROLS				OTHER REQUIREMENTS			REMARKS:	NOTES: 1. REFER TO SECTION 15055 REGARDING WIRING AND ELECTRIC MOTORS 2. REFER TO SECTION 15700 FOR FURTHER DETAILS. 3. REFER TO SECTION 15108 FOR VIBRATION ISOLATION 4. DIV 16 TO RUN 20MM C BETWEEN ACC AND RELATED AC UNIT FOR CONTROL WIRING.		
											VOLTS	PHASE	FED FROM	EM	NORM.	SUPPLIED BY:		INSTALLED BY:			TYPE	MANUAL	AUTO.	INTERLOCK BY:		W/P DISC AT MOTOR	DISC AT MOTOR			F.A. SHUT.	
																DIV. 15	DIV. 16	DIV. 15	DIV. 16	DIV. 15				DIV. 16	DIV. 15						DIV. 16
ACUC-01	ACC-01 SPLIT AIR-COOLED CONDENSER	P1 PARKING LEVEL	CONDO	22	R-410A	35	REFPLUS	QCC-080-1H-8	13	20	575	3	6P1RCM	-	YES	YES	-	YES	-	YES	-	PKG.	-	YES	YES	-	-	DIV 15		-	AIR-COOLED CONDENSER CONNECTED TO ACC-01
ACUC-02	ACC-02 SPLIT AIR-COOLED CONDENSER	P1 PARKING LEVEL	CONDO	22	R-410A	35	REFPLUS	QCC-080-1H-8	13	20	575	3	6P1RCM	-	YES	YES	-	YES	-	YES	-	PKG.	-	YES	YES	-	-	DIV 15		-	AIR-COOLED CONDENSER CONNECTED TO ACC-02
ACUC-03	ACC-03 SPLIT AIR-COOLED CONDENSER	P1 PARKING LEVEL	CONDO	22	R-410A	35	REFPLUS	QCC-080-1H-8	13	20	575	3	6P1RCM	-	YES	YES	-	YES	-	YES	-	PKG.	-	YES	YES	-	-	DIV 15	-	AIR-COOLED CONDENSER CONNECTED TO ACC-03	
ACUC-04	ACC-04 SPLIT AIR-COOLED CONDENSER	P2 PARKING LEVEL	CONDO	22	R-410A	35	REFPLUS	QCC-080-1H-8	13	20	575	3	6P1RCME	-	YES	YES	-	YES	-	YES	-	PKG.	-	YES	YES	-	-	DIV 15	-	AIR-COOLED CONDENSER CONNECTED TO ACC-04	
ACUC-05	ACC-05 SPLIT AIR-COOLED CONDENSER	P1 LEVEL	CONDO	16.7	R-410A	35	REFPLUS	QCC-080-1H-5	30	50	208	3	2PRCPW	-	YES	YES	-	YES	-	YES	-	PKG.	-	YES	YES	-	-	DIV 15	-	AIR-COOLED CONDENSER CONNECTED TO ACC-05	
ACUC-06	ACC-06 SPLIT AIR-COOLED CONDENSER	P1 LEVEL	CONDO	16.7	R-410A	35	REFPLUS	QCC-080-1H-5	30	50	208	3	2PRCPE	-	YES	YES	-	YES	-	YES	-	PKG.	-	YES	YES	-	-	DIV 15	-	AIR-COOLED CONDENSER CONNECTED TO ACC-06	
ACUC-07	ACC-07 SPLIT AIR-COOLED CONDENSER	P4 PARKING LEVEL	CONDO	3.4	R-410A	35	DAIKIN	RX512LVJU	9	15	208	1	2P4RCM	-	YES	YES	-	YES	-	YES	-	PKG.	-	YES	YES	-	-	DIV 15	-	AIR-COOLED CONDENSER CONNECTED TO ACC-07	
ACUC-08	ACC-08 SPLIT AIR-COOLED CONDENSER	P4 PARKING LEVEL	CONDO	3.4	R-410A	35	DAIKIN	RX512LVJU	9	15	208	1	2P1RCMAY	-	YES	YES	-	YES	-	YES	-	PKG.	-	YES	YES	-	-	DIV 15	-	AIR-COOLED CONDENSER CONNECTED TO ACC-08	
ACUC-09	ACC-09 SPLIT AIR-COOLED CONDENSER	P1 PARKING LEVEL	CONDO	6.8	R-410A	35	DAIKIN	RZ224PVJU9	16.5	20	208	1	2P1RCMAY	-	YES	YES	-	YES	-	YES	-	PKG.	-	YES	YES	-	-	DIV 15	-	AIR-COOLED CONDENSER CONNECTED TO ACC-09	
ACUC-10	ACC-10 SPLIT AIR-COOLED CONDENSER	P1 PARKING LEVEL	CONDO	6.8	R-410A	35	DAIKIN	RZ224PVJU9	16.5	20	208	1	2P1RCMAY	-	YES	YES	-	YES	-	YES	-	PKG.	-	YES	YES	-	-	DIV 15	-	AIR-COOLED CONDENSER CONNECTED TO ACC-10	
ACUC-11	ACC-11 SPLIT AIR-COOLED CONDENSER	P1 PARKING LEVEL	CONDO	6.8	R-410A	35	DAIKIN	RZ224PVJU9	16.5	20	208	1	2P1RCME	-	YES	YES	-	YES	-	YES	-	PKG.	-	YES	YES	-	-	DIV 15	-	AIR-COOLED CONDENSER CONNECTED TO ACC-11	
ACUC-12	ACC-12 SPLIT AIR-COOLED CONDENSER	P1 PARKING LEVEL	CONDO	6.8	R-410A	35	DAIKIN	RZ224PVJU9	16.5	20	208	1	2P1RCME	-	YES	YES	-	YES	-	YES	-	PKG.	-	YES	YES	-	-	DIV 15	-	AIR-COOLED CONDENSER CONNECTED TO ACC-12	
ACUC-13	ACC-13 SPLIT AIR-COOLED CONDENSER	P1 PARKING LEVEL	CONDO	3.4	R-410A	35	DAIKIN	RX512LVJU	9	15	208	1	2P1RCME	-	YES	YES	-	YES	-	YES	-	PKG.	-	YES	YES	-	-	DIV 15	-	AIR-COOLED CONDENSER CONNECTED TO ACC-13	
ACUC-14	ACC-14 SPLIT AIR-COOLED CONDENSER	P2 PARKING LEVEL	CONDO	2.6	R-410A	35	DAIKIN	RX508LVJU	8	15	208	1	2P1RCME	-	YES	YES	-	YES	-	YES	-	PKG.	-	YES	YES	-	-	DIV 15	-	AIR-COOLED CONDENSER CONNECTED TO ACC-14	
ACUC-15	ACC-15 SPLIT AIR-COOLED CONDENSER	P2 PARKING LEVEL	CONDO	2.6	R-410A	35	DAIKIN	RX508LVJU	8	15	208	1	2P1RCME	-	YES	YES	-	YES	-	YES	-	PKG.	-	YES	YES	-	-	DIV 15	-	AIR-COOLED CONDENSER CONNECTED TO ACC-15	
ACUC-16	ACC-16 SPLIT AIR-COOLED CONDENSER	P2 PARKING LEVEL	CONDO	2.6	R-410A	35	DAIKIN	RX508LVJU	8	15	208	1	2P1RCME	-	YES	YES	-	YES	-	YES	-	PKG.	-	YES	YES	-	-	DIV 15	-	AIR-COOLED CONDENSER CONNECTED TO ACC-16	
ACUC-17	ACC-17 SPLIT AIR-COOLED CONDENSER	ROOF LEVEL	CONDO	2.6	R-410A	35	DAIKIN	RX508LVJU	8	15	208	1	2PRCPE	-	YES	YES	-	YES	-	YES	-	PKG.	-	YES	YES	-	-	DIV 15	-	AIR-COOLED CONDENSER CONNECTED TO ACC-17	
ACUC-18	ACC-18 SPLIT AIR-COOLED CONDENSER	ROOF LEVEL	CONDO	2.6	R-410A	35	DAIKIN	RX508LVJU	8	15	208	1	2PRCPE	-	YES	YES	-	YES	-	YES	-	PKG.	-	YES	YES	-	-	DIV 15	-	AIR-COOLED CONDENSER CONNECTED TO ACC-18	
ACUC-19	ACC-19 SPLIT AIR-COOLED CONDENSER	ROOF LEVEL	CONDO	2.6	R-410A	35	DAIKIN	RX508LVJU	8	15	208	1	2PRCPE	-	YES	YES	-	YES	-	YES	-	PKG.	-	YES	YES	-	-	DIV 15	-	AIR-COOLED CONDENSER CONNECTED TO ACC-19	

NOTES:
1. REFER TO SECTION 15055 REGARDING WIRING AND ELECTRIC MOTORS
2. REFER TO SECTION 15700 FOR FURTHER DETAILS.
3. REFER TO SECTION 15100 FOR VIBRATION ISOLATION
4. DIV 16 TO RUN 20MM C BETWEEN ACC-02 AND RELATED AC UNIT FOR CONTROL WIRING.

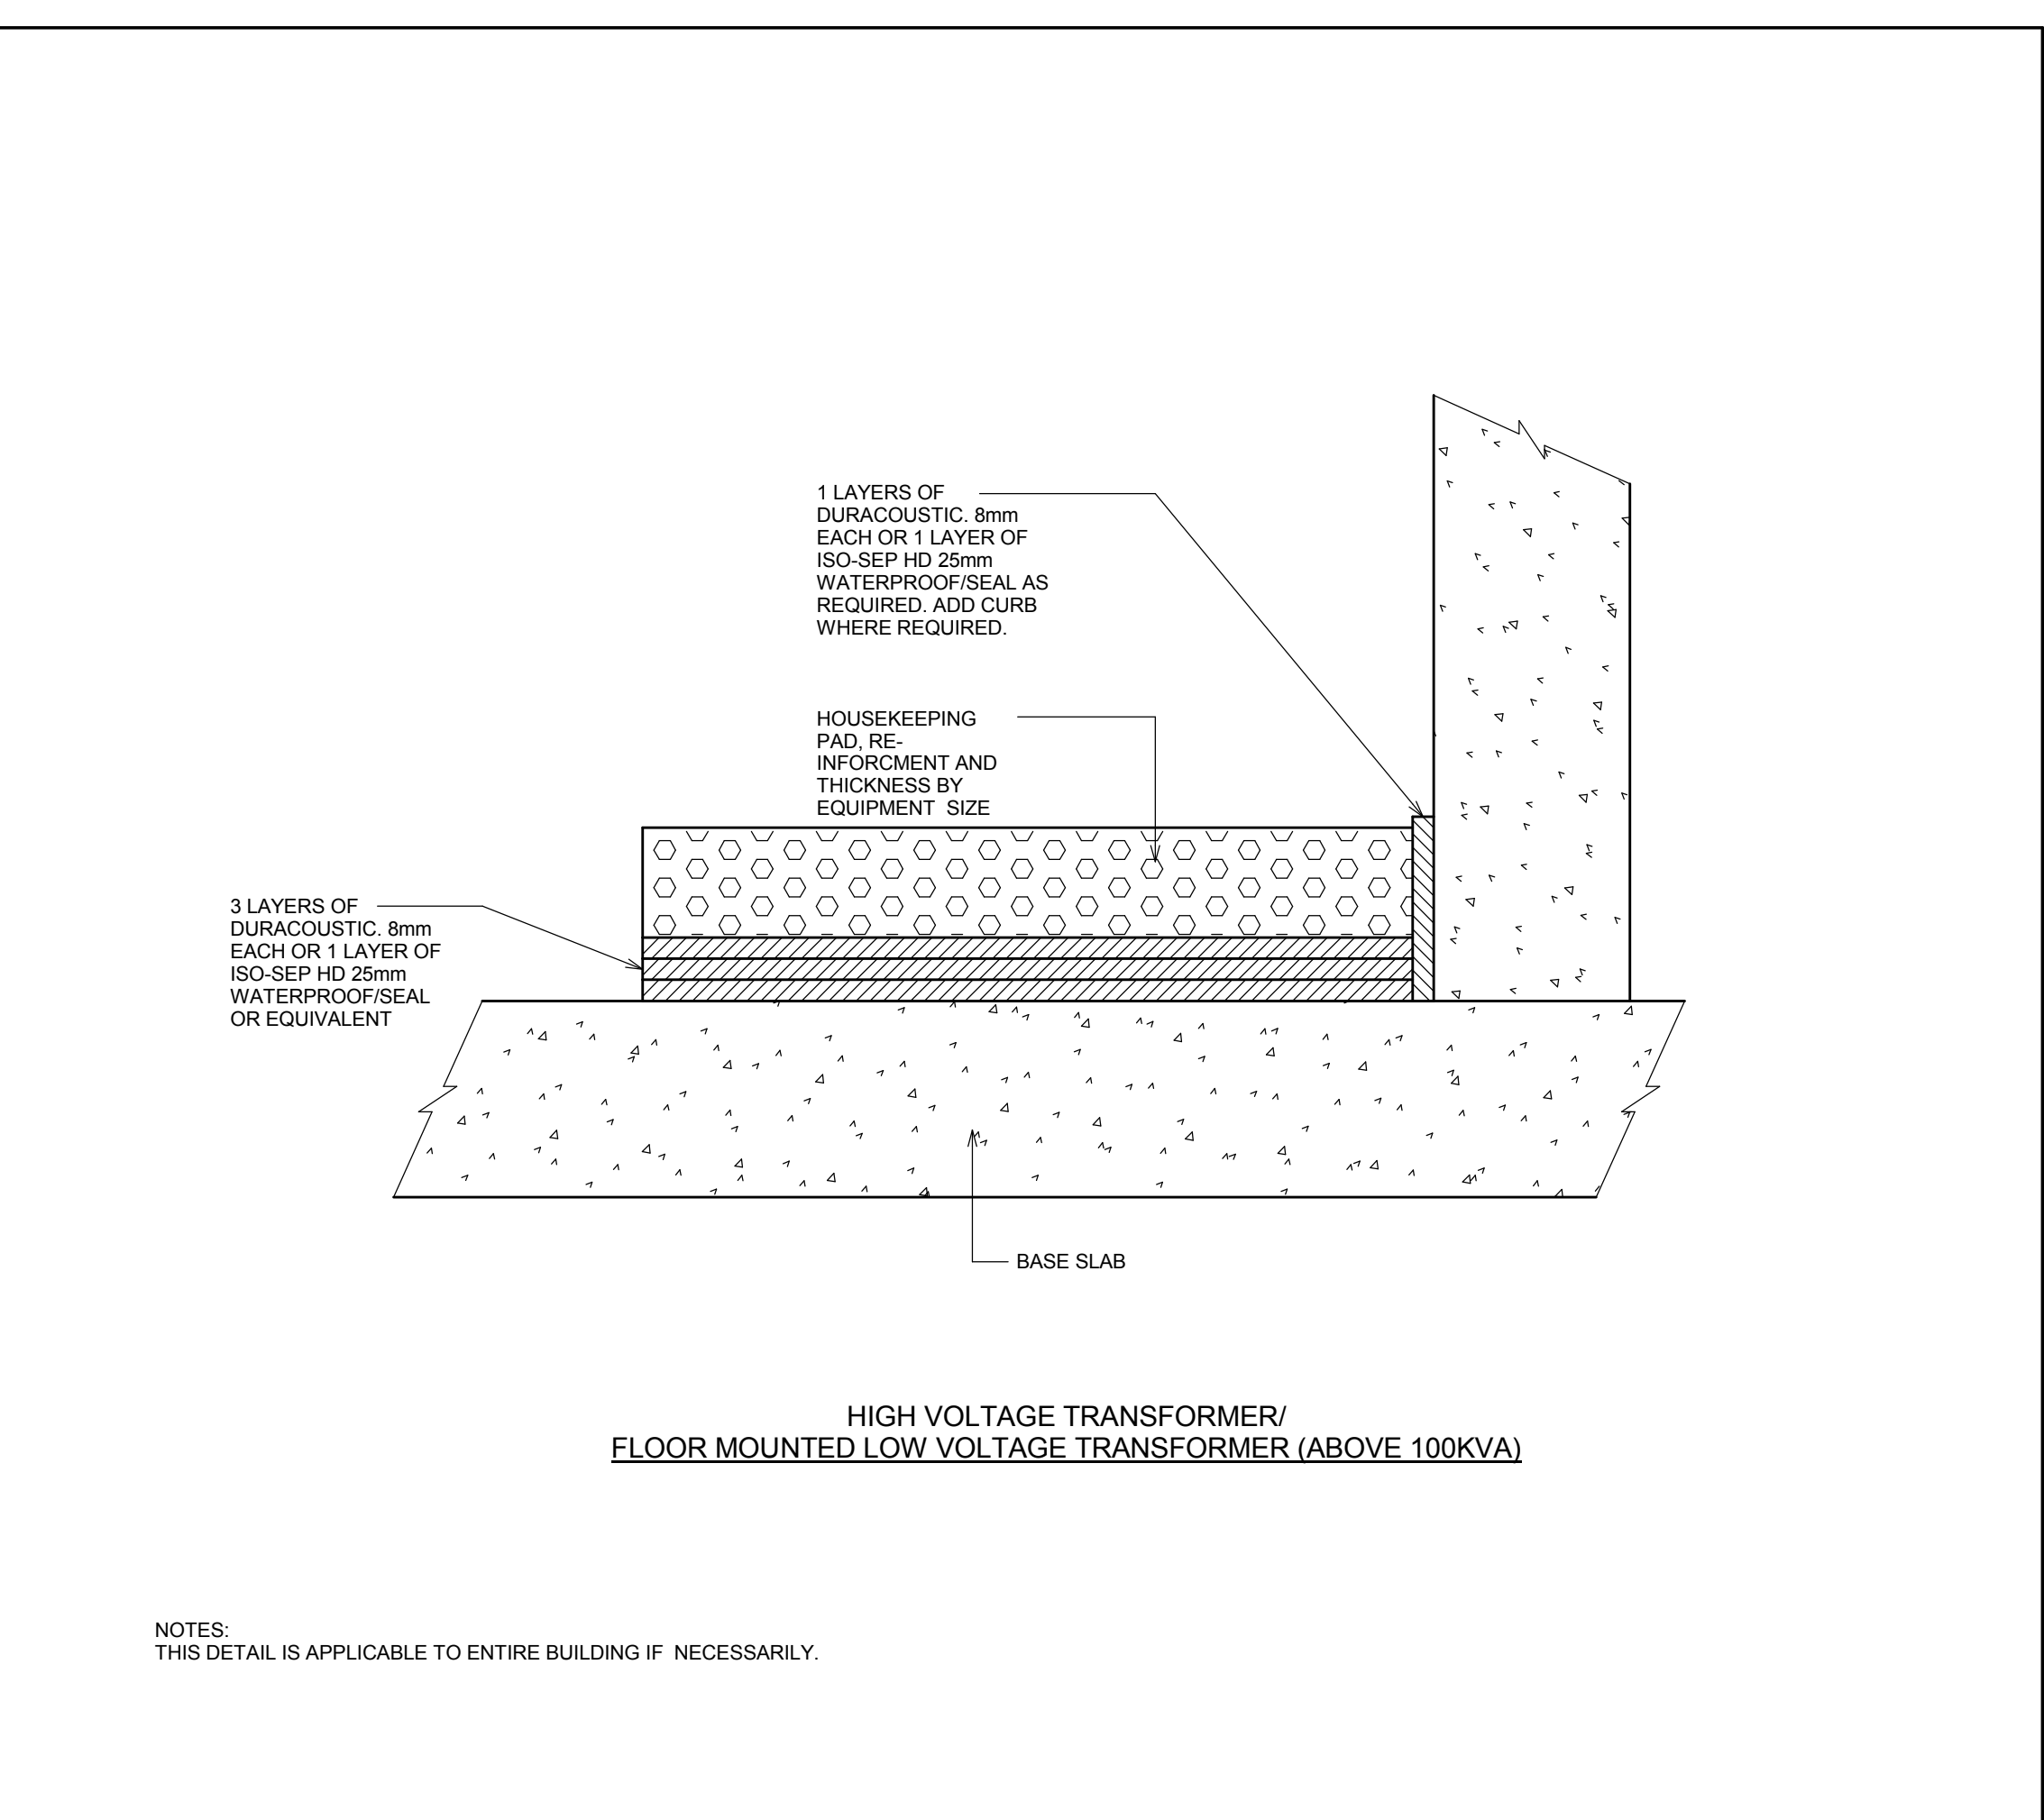

ISOLATED HOUSEKEEPING PAD N.T.S.

DOMESTIC HOT WATER TANK SCHEDULE


DOMESTIC HOT WATER HEATERS	DHWTC #1	DHWTC #2	REMARKS
MANUFACTURER	CLEMMER	CLEMMER	CEMENT UNED TANK / INSULATED DOUBLE WALL COIL RATED TO 175-200 PSI / TANK FLANGE SIZE TO MATCH TUBE BUNDLE SIZE
STORAGE CAPACITY (LIT)	6675	3177	
OPERATING PRESSURE MAX. (KPA) TANK SHELL	1034	1034	
COIL MODEL (KPA) COPPER TUBE	DW14	DW10-48	**DOUBLE WALL COIL TUBES RATED AT 175-200 PSI WORKING PRESSURE HEATING WATER & DOMESTIC WATER SUPPLIES TO CONTROL COIL MODELS WITH LHM PRIOR TO ORDERING.
CAPACITY (LPH) / TEMP. RISE	6800 / 56 C	2800 / 56 C	
COIL INPUT (KW) BOILER SIZE (8.2C-71.1C)	445	182	
COLLS BOILER SIZE	9.6	3.9	
SIZE (DIA X LENGTH)	1820 x 3050	1370 x 2440	
OWNERSHIP	CONDO	CONDO	

EXPANSION TANK SCHEDULE

REF.	SYSTEM	OWNERSHIP	TANK CAPACITY (LIT)	MAX ACCEPT (LIT)	MODEL	MANUFACTURER	REMARKS
ETC-1	L.T. BOLER SYSTEM	CONDO	2860	-	3000-L	AMTROL	
ETC-2	H.T. BOLER SYSTEM	CONDO	3000	-	2000-L	AMTROL	
ETC-3	CH. WATER SYSTEM	CONDO	797	317	AK-280	AMTROL	
ETC-4	MAUC-1 HEATING SYSTEM	CONDO	41	5	AK-20	AMTROL	
ETC-5	MAUC-2 HEATING SYSTEM	CONDO	82	42	AK-40	AMTROL	
ETC-6	MAUC-3 HEATING SYSTEM	CONDO	82	42	AK-40	AMTROL	
ETC-7	DHW BOLER SYSTEM	CONDO	287	139	AK-120	AMTROL	
ETC-8	DHWTC-01 SYSTEM	CONDO	340	-	ST-210V	AMTROL	
ETC-9	DHWTC-02 SYSTEM	CONDO	200	-	ST-100V	AMTROL	

REGISTERS, GRILLES AND DIFFUSERS SCHEDULE						
REF.	FUNCTION	CONFIGURATION	MANUFACTURER	MODEL NUMBER	MOUNTING TYPE	REMARKS
A	SUPPLY AIR	LOWERED FACE DIFFUSER	E.H. PRICE	-J200-F-1-A-B12	DUCT MOUNTED / SIDEWALL	REFER TO PLANS FOR NECK SIZE
B	RETURN / EXHAUST AIR	LOWERED FACE DIFFUSER	E.H. PRICE	-J200-F-1-A-B12	DUCT MOUNTED	REFER TO PLANS FOR NECK SIZE
C	SUPPLY AIR	SQUARE CONE DIFFUSER	E.H. PRICE	6054000 SC01-01-01-012	DRYWALL / T-BAR	REFER TO PLANS FOR NECK SIZE
D	SUPPLY AIR	1 SLOTTED LINEAR DIFFUSER	E.H. PRICE	-JAS210-11-02-01-1	DRYWALL / SIDEWALL	ON PLENUM - JAS210-11-1
E	SUPPLY AIR	1 SLOTTED LINEAR DIFFUSER	E.H. PRICE	-JAS210-11-02-01-1	DRYWALL / SIDEWALL	ON PLENUM - JAS210-11-1
F	RETURN AIR	1 SLOTTED LINEAR DIFFUSER	E.H. PRICE	-JAS210-11-02-01-1	DRYWALL / SIDEWALL	-
G	RETURN AIR	1 SLOTTED LINEAR DIFFUSER	E.H. PRICE	-JAS210-11-02-01-1	DRYWALL / SIDEWALL	-
H	RETURN AIR	EGG CRATE	E.H. PRICE	-J80-78-B12 [1-80-A-B12]	T-BAR (DRYWALL)	NON-DUCTED, COLOUR = APPLIANCE WHITE
J	SUPPLY AIR	1 SLOTTED LINEAR DIFFUSER	E.H. PRICE	-JAS210-11-02-01-1	DRYWALL / SIDEWALL	ON PLENUM - JAS210-11-1
K	RETURN AIR	1 SLOTTED LINEAR DIFFUSER	E.H. PRICE	-JAS210-11-02-01-1	DRYWALL / SIDEWALL	-
L	SUPPLY AIR	PERFORATED DIFFUSER	E.H. PRICE	-J-IPR-11-B12	DRYWALL	SMOKE VENT, REFER TO PLANS FOR DIFFUSER & NECK SIZES
M	RETURN AIR	PERFORATED DIFFUSER	E.H. PRICE	-J-IPR-11-B12	DRYWALL	SMOKE EXHAUST, REFER TO PLANS FOR DIFFUSER & NECK SIZES
N	SUPPLY AIR	SQUARE CONE DIFFUSER	E.H. PRICE	3053000 SC01-01-01-012	DRYWALL / T-BAR	REFER TO PLANS FOR NECK SIZE
O	RETURN AIR	2 SLOTTED LINEAR DIFFUSER	E.H. PRICE	-JAS210-11-02-01-1	T-BAR (DRYWALL)	-

SYMBOL CLARIFICATION: C-1000/400-500 400/400 - ORLE SIZE 500 - AIR QUANTITY L/S
C - DIFFUSER/ORLE TYPE 500 - AIR QUANTITY L/S
** ALL SUPPLY GRILLES, DIFFUSERS, AND REGISTERS TO BE PROVIDED WITH OPPOSED BLADE DAMPERS UNLESS OTHERWISE INDICATED.

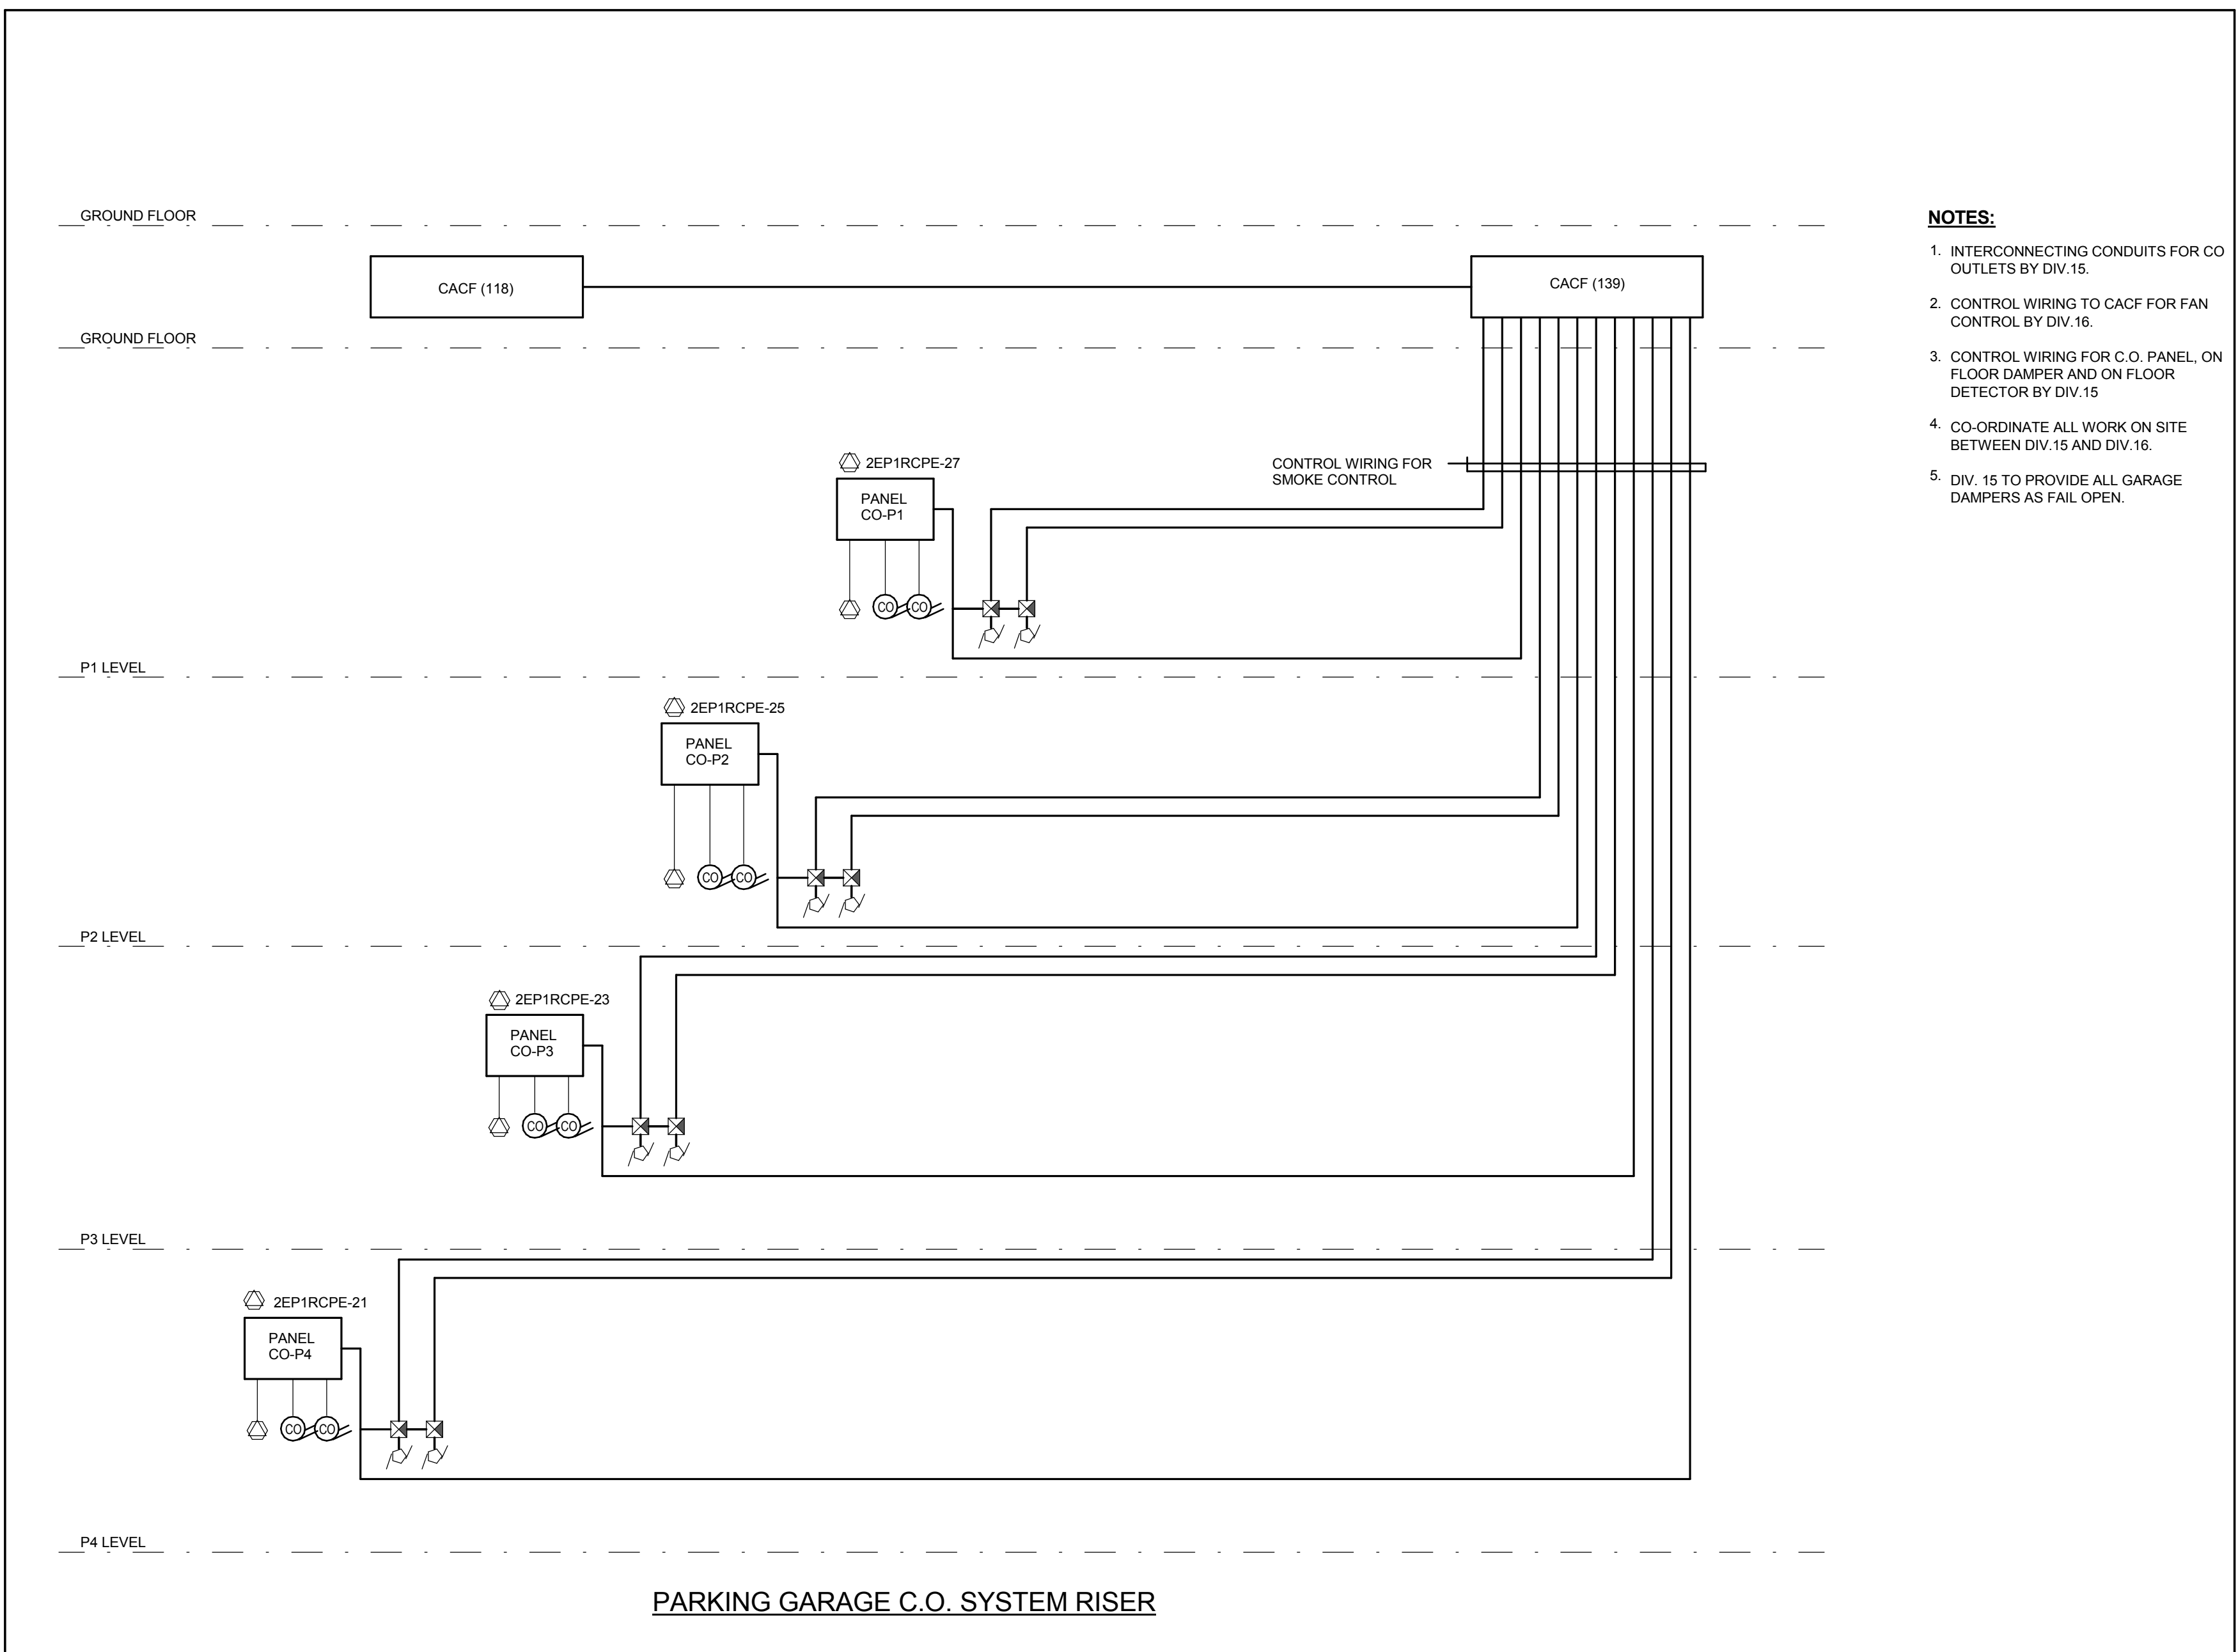

PARKING GARAGE C.O. SYSTEM RISER N.T.S.

600V, 3 PHASE MOTOR SIZING DATA FOR STARTER												
MOTOR			COMBINATION MAGNETIC STARTER				VFD	UNF. DISC. SW. AT MOTOR AMPS	FEEDER & WIRING			REMARKS:
HP	FLA	SIZE	TYPE	CLASS 'J' TIME DELAY FUSE AMPS	BREAKER AMPS (HACR RATED)	FAST ACTING SWITCH/FUSE SIZE AMPS	MIN. AMPS	POWER FEEDER		MIN. CONDUIT SIZE		
								MIN. WIRE SIZE	(INCH)	(mm)		
12	0.9	1	FVNR	30/15	15	30/15	30	15	3/4 12	12"	12	
34	1.3	1	FVNR	30/15	15	30/15	30	15	3/4 12	12"	12	
1	1.7	1	FVNR	30/15	15	30/15	30	15	3/4 12	12"	12	
1 1/2	2.4	1	FVNR	30/15	15	30/15	30	15	3/4 12	12"	12	
2	2.7	1	FVNR	30/15	15	30/15	30	15	3/4 12	12"	12	
3	3.9	1	FVNR	30/15	15	30/15	30	15	3/4 12	12"	12	
5	4.1	1	FVNR	30/15	15	30/15	30	15	3/4 12	12"	12	
7 1/2	9	1	FVNR	30/15	20	30/20	30	15	3/4 12	12"	12	
10	11	1	FVNR	30/15	25	30/25	30	15	3/4 12	12"	12	
15	17	2	FVNR	30/25	40	60/50	30	22	3/4 10	12"	12	
20	22	2	FVNR	60/25	50	60/50	60	26	3/4 10	12"	12	
25	27	2	FVNR	60/45	70	100/60	60	34	3/4 8	34"	20	
30	32	3	FVNR	60/60	80	100/80	60	40	3/4 6	34"	20	
40	41	3	FVNR	100/70	100	200/125	100	52	3/4 6	1"	25	
50	52	3	FVNR	100/90	125	200/150	100	65	3/4 6	1"	25	
60	62	4	FVNR	200/110	150	200/175	200	78	3/4 4	1"	25	
75	77	4	FVNR	200/125	150	400/225	200	97	3/4 3	1 1/4"	32	
80	82	4	FVNR	200/125	150	400/225	200	103	3/4 2	1 1/4"	32	
100	99	4	FVNR	200/175	250	400/300	200	124	3/4 1	1 1/4"	32	
200	192	5	FVNR	400/300	350	600/350	400	240	3/4 250X200X2	2 1/2"	65	

GENERAL NOTES:

1. STARTER USED IN DISCUSSION, 3 PHASE ELEMENT TYPE DELAY FUSE

2. PROVIDE MANUAL STARTERS FOR ALL LOW MOTORS TO START

3. ALL STARTERS AND/OR DISCONNECT SWITCHES LOCATED IN THE RAMPING LEVELS SHALL BE MOUNTED BEHIND A LOCKABLE, KEYS

4. ALL WIRE SIZES ARE BASED ON COPPER

STARTER TYPES:

FVNR - FULL VOLTAGE NON-REVERSING

FVNR - REDUCED VOLTAGE NON-REVERSING

FOR - FORWARD SUPPLIED WITH LEAD/PAIND

WNT - TWO JO SPEED SINGLE WINDING


NOTE: PROVIDE 3 WIRE ON THE LOAD SIDE OF THE STARTER

SMMC - SOFT START MOTOR CONTROLLER

RV-DR - REVOLVED REDUCED VOLTAGE SOFT START STARTERS

600V, 3 PHASE MOTOR SIZING DATA FOR STARTER1 N.T.S.

FLOATING FLOOR WITH ISOLATED MOUNTING OF HEAVY EQUIPMENT ON VIBRATION ISOLATOR N.T.S.

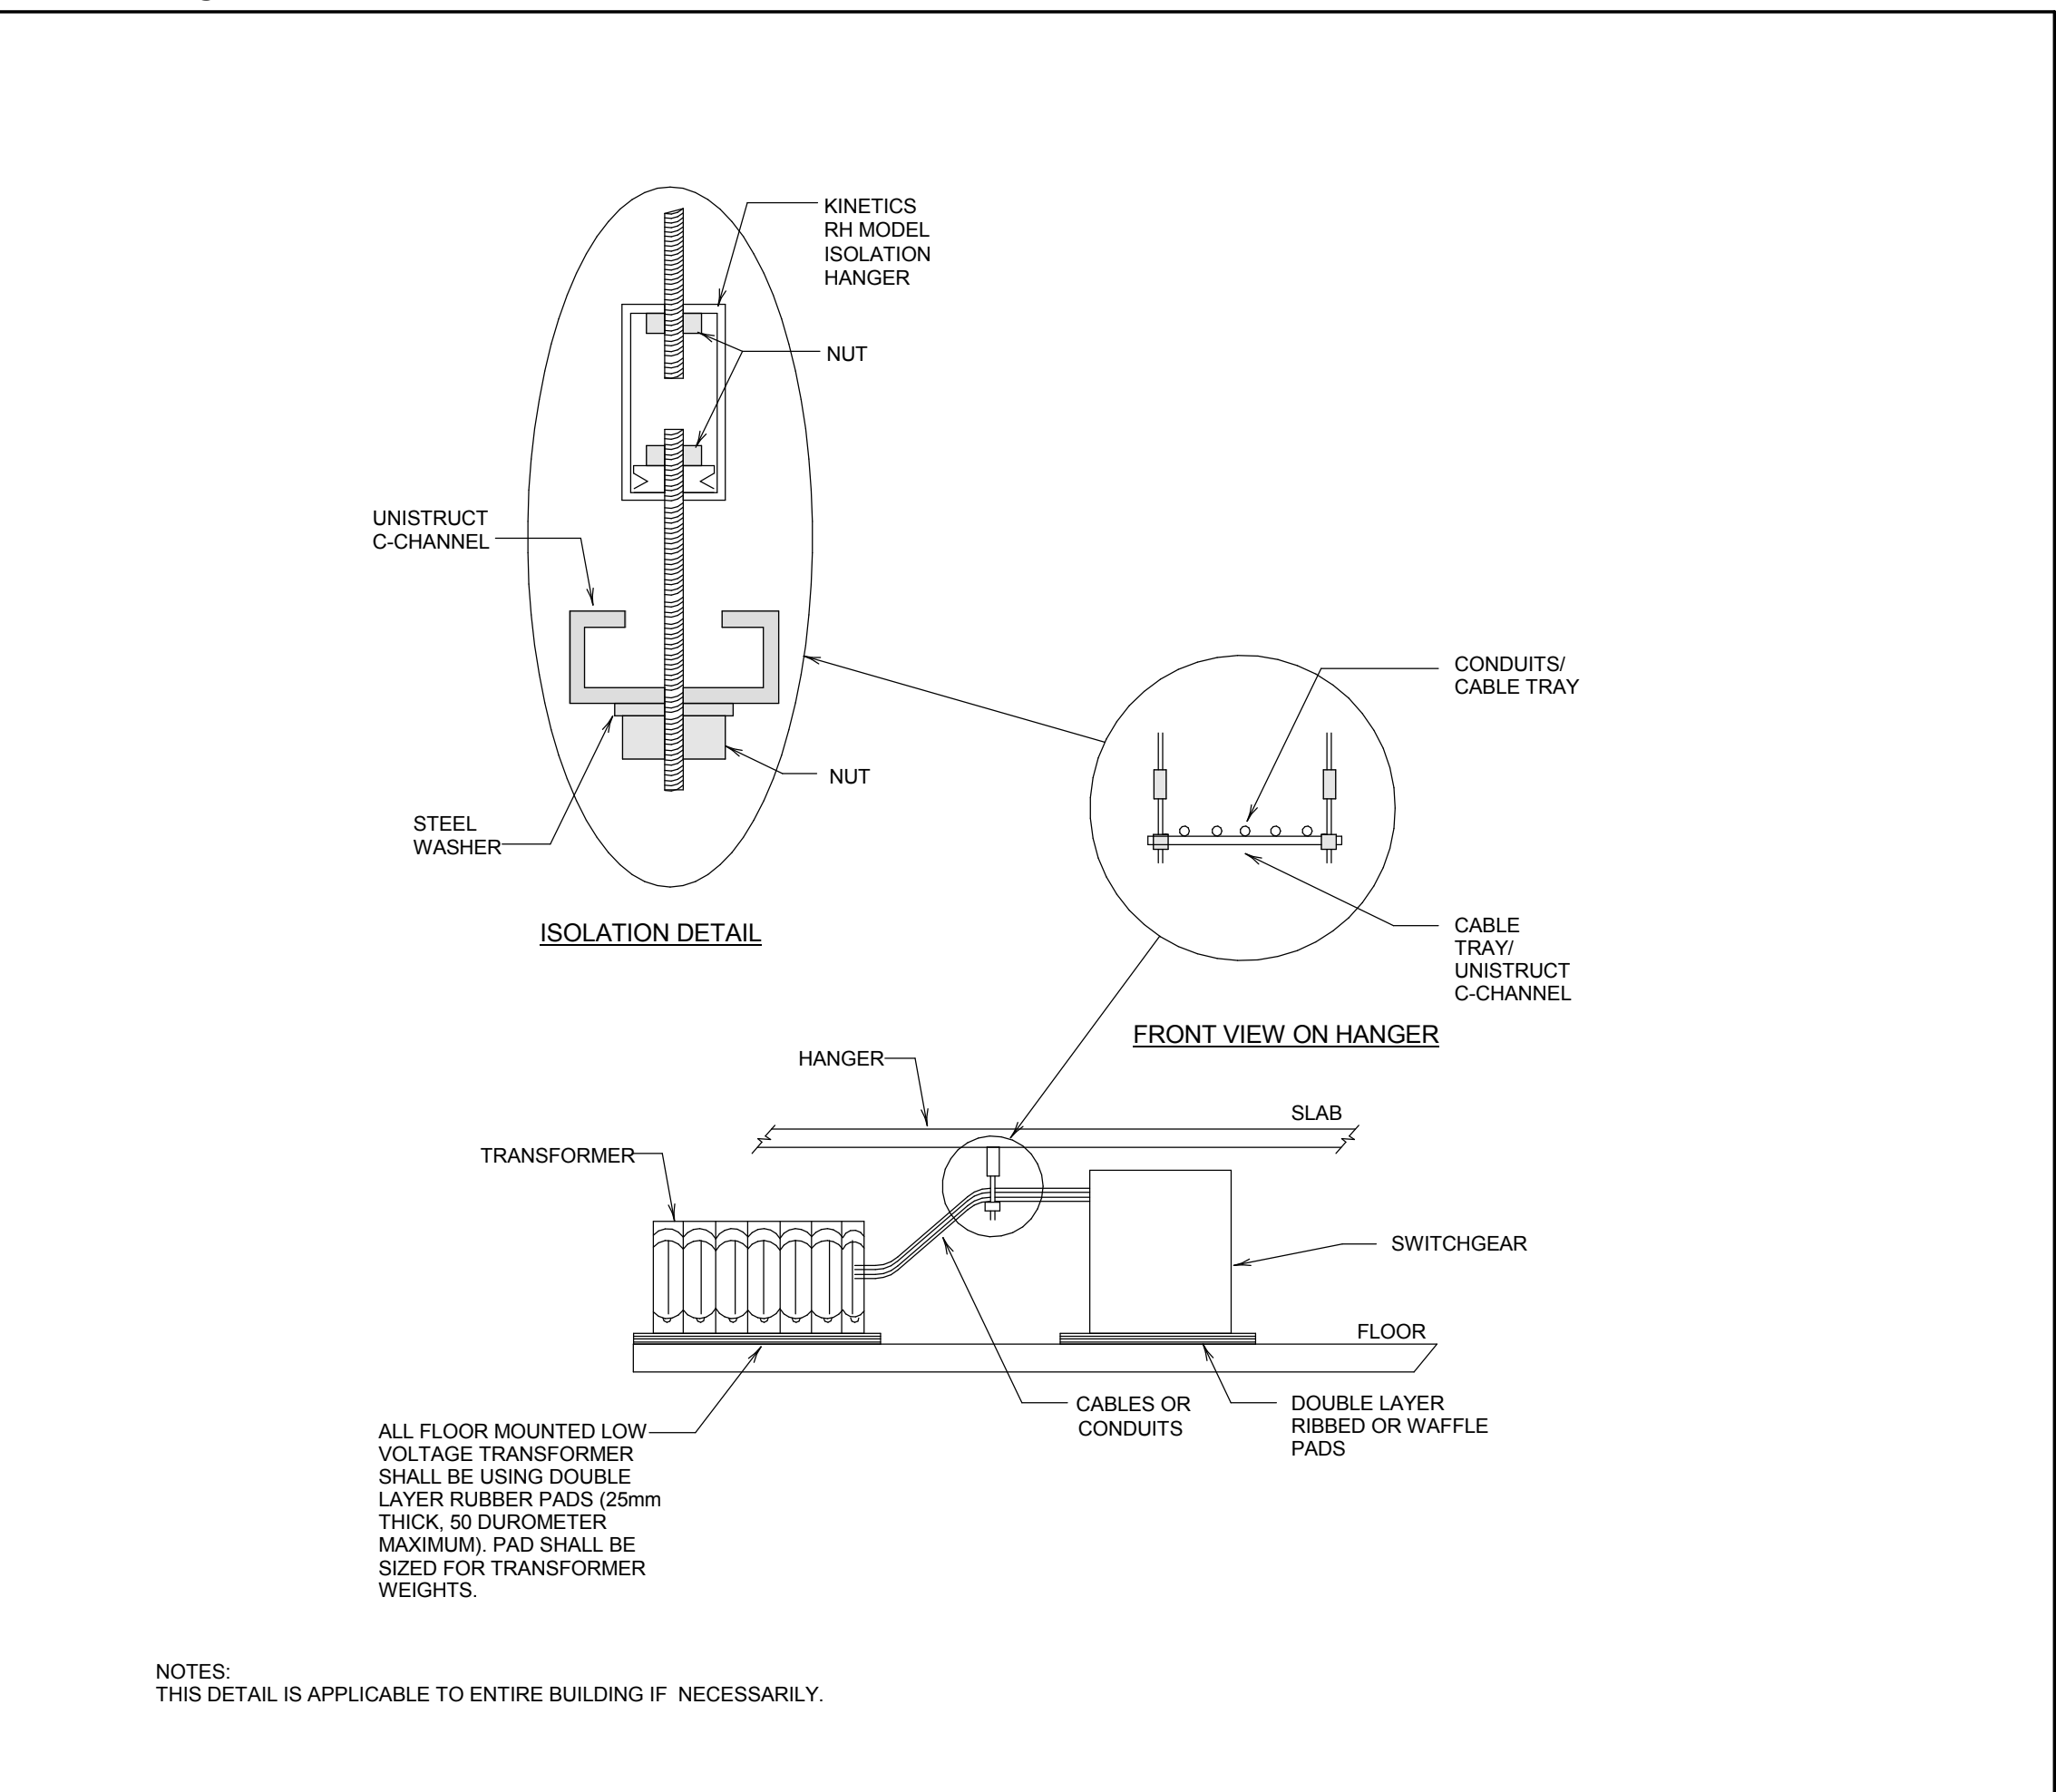

NOISE REDUCTION HOUSEKEEPING PAD AND SUPPORT HANGERS N.T.S.

Customer Must Check And Verify All Dimensions On The Job.
Do Not Print This Drawing.
All Drawings, Specifications And Related Documents Are The Copyright Of The Architect And Shall Be Returned Upon Request.
Reproduction Of Drawings, Specifications And Related Documents Without The Architect's Written Permission Is Prohibited.
This Drawing Is Not To Be Used For Construction Until Signed By The Architect.
Date: 10/08/15

MCW Consultants Ltd.
207 Queen's Quay West, Suite 615, Toronto, ON, M5J 1A7
Tel: 416-598-2500 Fax: 416-598-0384
Toronto Vancouver Winnipeg Montreal Ottawa Halifax
Daphne Kelowna Trail Salt Lake City

No.	Revision	Date
1	ADD E-001	2010/08/08
2	ISSUED FOR ADD E-001	2010/08/08
3	ISSUED FOR ADD E-003	2010/08/08
4	ADD E-002	2010/08/08

3 ISSUED FOR TENDER 2010-08-15
2 DRAFT FOR
1 DRAFT FOR

AQUAVISTA
AT BAYSIDE TORONTO

CONDO - EQUIPMENT SCHEDULES #5

Hines TRIDEL
AQUAVISTA
Block 3 - R3 & R4
Queen's Quay East
Toronto, ON

N.T.S. Drawn by
S.J. Checked by
Checker
Project No.
84890
10/08/15 Date
Drawing No.

ME-15