


MCW
MCW Consultants Ltd.
 207 Queen's Quay West, Suite 615, Toronto, ON, M5J 1A4
 E-Mail: mw301@mcw.com www.mcw.com
 Tel 416-598-2920 Fax 416-598-5394
 Toronto Vancouver Winnipeg London Ottawa Halifax
 Dauphin Kelowna Trail Saint John

1

POOL NOTES:

PROVIDE EMERGENCY SHUT OFF SWITCH COMPLETE WITH A NORMALLY CLOSED, REMOTELY LOCATED RELEASE IN SUCH A MANNER THAT WHEN DEPRESSSED, IT SHUTS OFF POWER TO ALL CIRCULATION PUMPS, HEATERS, AND FILTERS. THE SHUT OFF SWITCH SHALL BE ALARM LOGICALLY AND AT THE SECURITY DESK. WHEN THE ALARM IS RESET, THE POWER WILL BE RESTORED TO THE PUMPS AND THE BUTTON WILL BE SELF RESET AT 1500MAH.

THE METAL PARTS OF THE POOL AND OF ALL OTHER NON-ELECTRICAL EQUIPMENT SHALL BE BONDING TOGETHER WITHIN 1' OF THE POOL. SHALL BE BONDED TOGETHER AND TO NON-CURRENT CARRYING METAL PARTS BY A COPPER BONDING CONDUCTOR.

POOL REINFORCING SHALL BE BONDED WITH A MINIMUM OF TWO CONNECTIONS EACH SPACED AROUND THE PERIMETER BONDING CONDUCTOR FOR THE POOL.

ALL ELECTRICAL WIRING, POOL EQUIPMENT CONNECTION SHALL BE IN ACCORDANCE WITH SECTION 6.8 OF E.C. CODE.

PROVIDE SEPARATE GROUND WIRE IN ALL SERVICES TO THE POOL.

PROVIDE AN A/G CONDUCTOR TERMINAL AT MAIN DISTRIBUTION BOARD.


EMERGENCY PHONE OUTLET @ 1200mah A.F.F

EMERGENCY VISUAL AND AUDIBLE ALARM

Drawing Title:

Queen's Quay East
Toronto, Ontario

E2-03B



- NOTES:**
1. ALL EXIST SIGNS ARE TYPE "E2" UNLESS OTHERWISE NOTED.
 2. REFER TO RISER FOR STAIRS AND COMMON AREA CIRCUITS. (DWG. E4-01)
 3. SPRINKLER SYSTEM FLOW SWITCH AND SUPERVISORY VALVE. REFER TO MRENDA INCORPORATED DRAWING SPZ FOR QUANTITY AND DESCRIPTION.
 4. CHARGE IN SERVICES FOR DISPOSAL SYSTEM WIRING. REFER TO GARBAGE CHUTE RISER. (DWG. E4-02)

Contractor Must Check And Verify All Dimensions On The Job.
Do Not Scale This Drawing.
All Drawings, Specifications And Related Documents Are The Copyright Of The Architect And Shall Be Returned Upon Request.
Reproduction Of Drawings, Specifications And Related Documents Without Written Permission Of The Architect Is Prohibited.
This Drawing Is Not To Be Used For Construction Until Signed By The Architect.
Date: 03/09/15

MCW Consultants Ltd.
207 Queen's Quay West, Suite 615, Toronto, ON, M5J 1A7
Tel: 416-598-2500 Fax: 416-598-0384
Toronto Vancouver Winnipeg Montreal Ottawa Halifax
Dauphin Kelowna Trail Salt Lake City

No.	Revision	Date
1	ISSUED FOR ADO E-001	2010/01/05
2	ISSUED FOR 96-001	2017/02/21

- | No. | Revision | Date |
|-----|----------------------------|------------|
| 4 | ISSUED FOR CONSTRUCTION | 2016-04-21 |
| 3 | ISSUED FOR TENDER | 2015-10-30 |
| 2 | BUILDING PERMIT SUBMISSION | 2015-06-12 |
| 1 | REV. REVIEW | 2015-05-04 |


AQUAVISTA
AT BAYSIDE TORONTO

Drawing Title:
**LEVEL 6 FLOOR PLAN
NORTH - ELECTRICAL**

Project:
Hines TRIDEL
AQUAVISTA
Block 3 - R3 & R4
Queen's Quay East
Toronto, ON

1:50	Drawn by
Author	Checked by
Checker	Project No.
84890	Date
03/09/15	Drawing No.

E2-07A



Contractor Must Check And Verify All Dimensions On The Job.
Do Not Scale This Drawing.
All Drawings, Specifications And Related Documents Are The Copyright Of The Architect And Shall Be Returned Upon Request.
Reproduction Of Drawings, Specifications And Related Documents Without Or In Violation Of The Architect's Written Permission.
This Drawing Is Not To Be Used For Construction Until Signed By The Architect.
Date: 03/09/15

MCW Consultants Ltd.
207 Queen's Quay West, Suite 615, Toronto, ON, M5J 1A7
Tel: 416-598-2500 Fax: 416-598-0384
Toronto Vancouver Winnipeg Montreal Ottawa Halifax
Dauphin Kelowna Trail Salt Lake City

No.	Revision	Date
1	ISSUED FOR ADD E-001	2015/01/05
2	ISSUED FOR S-001	2017/02/21

NOTES:
1. ALL EXT. SIGNS ARE TYPE 'E2' UNLESS OTHERWISE NOTED.
2. REFER TO RISER FOR STAIRS AND COMMON AREA CIRCUITS. (DWG. E4-01)
3. SPRINKLER SYSTEM FLOW SWITCH AND SUPERVISORY VALVE. REFER TO MRENOVA INCORPORATED DRAWING 'SPZ' FOR QUANTITY AND DESCRIPTION.


No.	Revision	Date
4	ISSUED FOR CONSTRUCTION	2016-04-21
3	ISSUED FOR TENDER	2015-10-30
2	BUILDING PERMIT SUBMISSION	2015-06-12
1	W/ REVIEW	2015-05-01

AQUAVISTA
AT BAYSIDE TORONTO

Project
Hines TRIDEL
AQUAVISTA
Block 3 - R3 & R4
Queen's Quay East
Toronto, ON

Scale
1:50
Author
Checked by
Checker
8489D
Project No.
03/09/15
Date
Drawing No.

E2-07B



- NOTES:**
1. ALL EXIT SIGNS ARE TYPE 'E' UNLESS OTHERWISE NOTED.
 2. REFER TO RISER FOR STAIRS AND COMMON AREA CIRCUITS. (DWG. E4-01)
 3. SPRINKLER SYSTEM FLOW SWITCH AND SUPERVISORY VALVE. REFER TO MENDOTA INCORPORATED DRAWING SPZ FOR QUANTITY AND DESCRIPTION.
 4. WEATHER PROOF JUNCTION BOX FOR IRRIGATION CONTROL SYSTEM. PROVIDE 1/2" NPT CONDUITS TO IRRIGATION ROOM ON PS LEVEL. EXACT LOCATION AND JUNCTION BOX SIZE TO BE COORDINATED WITH IRRIGATION SHOP DRAWING.
 5. TYPE 'W' LIGHTING FIXTURES ARE LOCATED ON LEVEL 7 ONLY.
 6. PROVIDE A 2x4, 20W-18 SURFACE MOUNTED WEATHERPROOF TWIST-LOCK TYPE RECEPTACLE FOR WINDOW WINDING DOWN STATIONED BY ELEVATOR SHAFT. (SEE ELEVATOR SHAFT LAYOUT) PROVIDE ALSO A 1/2" NPT DUALED RECEPTACLE.
 7. DOOR CONTROLS AT ALL DOORS TO SUITE TERRACE ON LEVEL 7 ONLY.

Contractor Must Check And Verify All Dimensions On The Job.
Do Not Scale This Drawing.
All Drawings, Specifications And Related Documents Are The Copyright Of The Architect And Must Be Returned Upon Request.
Reproduction Of Drawings, Specifications And Related Documents Without Or Written Permission Without The Architect's Written Permission.
This Drawing Is Not To Be Used For Construction Until Signed By The Architect.
Date: 03/08/15

MCW Consultants Ltd.
207 Queen's Quay West, Suite 615, Toronto, ON, M5J 1A7
E-Mail: info@mcw.com Fax: 416-598-0384
Toronto Vancouver Winnipeg Montreal Ottawa Halifax
Dauphin Kelowna Trail Saskatoon

No.	Revision	Date
1	ISSUED FOR ADD E-001	2016-07-15
2	ISSUED FOR S-E-005	2016-10-20
3	ISSUED FOR S-E-007	2016-10-20
4	ISSUED FOR S-E-010	2017-02-21

No.	Revision	Date
4	ISSUED FOR CONSTRUCTION	2016-04-21
3	ISSUED FOR TENDER	2015-10-30
2	BUILDING PERMIT SUBMISSION	2015-06-12
1	W/ REVIEW	2015-05-04


AQUAVISTA
AT BAYSIDE TORONTO

Drawing Title:
**LEVEL 7 FLOOR PLAN
SOUTH - ELECTRICAL**

Project:
Hines TRIDEL
AQUAVISTA
Block 3 - R3 & R4
Queen's Quay East
Toronto, ON

1:50	Drawn by
Author	Checked by
Checker	Project No.
8489D	Date
03/08/15	Drawing No.

E2-08B



- NOTES:**
1. ALL EXIT SIGNS ARE TYPE 'E2' UNLESS OTHERWISE NOTED.
 2. REFER TO RISER FOR STAIRS AND COMMON AREA CIRCUITS. (DWG. E4-01)
 3. SPRINKLER SYSTEM FLOW SWITCH AND SUPERVISORY VALVE. REFER TO MIRENDA INCORPORATED DRAWING SPZ FOR QUANTITY AND DESCRIPTION.
 4. CONDUIT IN SERVICES FOR DISPOSAL SYSTEM WIRING. REFER TO GARBAGE CHUTE RISER. (DWG. E4-02)

Contractor Must Check And Verify All Dimensions On The Job.
Do Not Print This Drawing.
All Drawings, Specifications And Related Documents Are The Copyright Of The Architect And Must Be Returned Upon Request.
Reproduction Of Drawings, Specifications And Related Documents Without Written Permission Without The Architect's Written Permission.
This Drawing Is Not To Be Used For Construction Until Signed By The Architect.
Date: 03/09/15

MCW Consultants Ltd.
207 Queen's Quay West, Suite 615, Toronto, ON, M5J 1A7
Tel: 416-598-2500 Fax: 416-598-0384
Email: info@mcw.com
Toronto: Vancouver Winnipeg Montreal Halifax
Dauphin Kelowna Trail Salt Lake City

No.	Revision	Date
1	ISSUED FOR ADD E-001	2010/01/05
2	ISSUED FOR S-001	2010/02/21

- | No. | Revision | Date |
|-----|----------------------------|------------|
| 4 | ISSUED FOR CONSTRUCTION | 2016-04-21 |
| 3 | ISSUED FOR TENDER | 2015-10-30 |
| 2 | BUILDING PERMIT SUBMISSION | 2015-06-12 |
| 1 | W/ REVIEW | 2015-05-04 |


AQUAVISTA
AT BAYSIDE TORONTO

Drawing Title
**LEVEL 8 FLOOR PLAN
NORTH - ELECTRICAL**

Project
Hines TRIDEL
AQUAVISTA
Block 3 - R3 & R4
Queen's Quay East
Toronto, ON

Scale	Drawn by
1:50	Author
	Checked by
	Checker
	8489D
	Project No.
	Date
	03/09/15
	Drawing No.

E2-09A



- NOTES:**
1. ALL EXT. SIGNS ARE TYPE 'E2' UNLESS OTHERWISE NOTED.
 2. REFER TO RISER FOR STAIRS AND COMMON AREA CIRCUITS. (DWG. E4-01)
 3. SPRINKLER SYSTEM FLOW SWITCH AND SUPERVISORY VALVE. REFER TO MRENDA INCORPORATED DRAWING 'SPZ' FOR QUANTITY AND DESCRIPTION.

Contractor Must Check And Verify All Dimensions On The Job.
Do Not Scale This Drawing.
All Drawings, Specifications And Related Documents Are The Copyright Of The Architect And Shall Be Returned Upon Request.
Reproduction Of Drawings, Specifications And Related Documents Without Written Permission Of The Architect Is Prohibited.
This Drawing Is Not To Be Used For Construction Until Signed By The Architect.
Date: 03/09/15

MCW Consultants Ltd.
207 Queen's Quay West, Suite 615, Toronto, ON, M5J 1A7
Tel: 416-598-2500 Fax: 416-598-0384
Toronto Vancouver Winnipeg Montreal Ottawa Halifax
Dauphin Kelowna Trail Salt Lake City

No.	Revision	Date
1	ISSUED FOR ADD. E-001	2010/01/05
2	ISSUED FOR 9-ED05	2010/02/21

4	ISSUED FOR CONSTRUCTION	2016-04-21
3	ISSUED FOR TENDER	2015-10-30
2	BUILDING PERMIT SUBMISSION	2015-06-12
1	REV. REVIEW	2015-05-01


AQUAVISTA
AT BAYSIDE TORONTO

Project
**LEVEL 8 FLOOR PLAN
SOUTH - ELECTRICAL**

Project
Hines TRIDEL
AQUAVISTA
Block 3 - R3 & R4
Queen's Quay East
Toronto, ON

1:50	Drawn by
Author	Checked by
Checker	Project No.
84890	Date
03/09/15	Drawing No.

E2-09B



- NOTES:**
1. ALL EXIST SIGNS ARE TYPE 'E2' UNLESS OTHERWISE NOTED.
 2. REFER TO RISER FOR STAIRS AND COMMON AREA CIRCUITS. (DWG. E4-01)
 3. SPRINKLER SYSTEM FLOW SWITCH AND SUPERVISORY VALVE. REFER TO MRENDA INCORPORATED DRAWING 'SPZ' FOR QUANTITY AND DESCRIPTION.

Contractor Must Check And Verify All Dimensions On The Job.
Do Not Scale This Drawing.
All Drawings, Specifications And Related Documents Are The Copyright Of The Architect And Must Be Returned Upon Request.
Reproduction Of Drawings, Specifications And Related Documents Without Or Written Permission Without The Architects Written Permission.
This Drawing Is Not To Be Used For Construction Until Signed By The Architect.
Date: 03/09/15

MCW Consultants Ltd.
207 Queen's Quay West, Suite 615, Toronto, ON, M5J 1A7
Tel: 416-598-2500 Fax: 416-598-0384
Toronto Vancouver Winnipeg Montreal Ottawa Halifax
Dauphin Kelowna Trail Saskatoon

No.	Revision	Date
1	ISSUED FOR ADD E-001	2019/01/05
2	ISSUED FOR S-E-010	2017/02/21

4 ISSUED FOR CONSTRUCTION 2016-04-21

3 ISSUED FOR TENDER 2015-10-30

2 BUILDING PERMIT SUBMISSION 2015-06-12

1 REVISE REVIEW 2015-05-04

No.	Issued For	Date
1	ISSUED FOR	DATE

AQUAVISTA
AT BAYSIDE TORONTO

Drawing Title
**LEVEL 9 FLOOR PLAN
SOUTH - ELECTRICAL**

Project
Hines TRIDEL
AQUAVISTA
Block 3 - R3 & R4
Queen's Quay East
Toronto, ON

N

1:50

Scale

Author

Checked by

8489D


Project No.

03/09/15

Date

Drawing No.

E2-10B



- NOTES:
1. ALL EXIT SIGNS ARE TYPE "E2" UNLESS OTHERWISE NOTED.
 2. REFER TO RISER FOR STAIRS AND COMMON AREA CIRCUITS. (DWG. E4-01)
 3. SPRINKLER SYSTEM FLOW SWITCH AND SUPERVISORY VALVE. REFER TO MIRENDA INCORPORATED DRAWING SPZ FOR QUANTITY AND DESCRIPTION.
 4. GAS PIPING SERVICES FOR DISPOSAL SYSTEM WIRING. REFER TO GARBAGE CHUTE RISER. (DWG. E4-02)

Contractor Must Check And Verify All Dimensions On The Job.
Do Not Scale This Drawing.
All Drawings, Specifications And Related Documents Are The Copyright Of The Architect And Shall Be Returned Upon Request.
Reproduction Of Drawings, Specifications And Related Documents Without Written Permission Of The Architect Is Prohibited.
This Drawing Is Not To Be Used For Construction Until Signed By The Architect.
Date: 03/09/15

MCW Consultants Ltd.
207 Queen's Quay West, Suite 615, Toronto, ON, M5J 1A7
Tel: 416-598-2300 Fax: 416-598-2304
Toronto Vancouver Winnipeg Montreal Ottawa Halifax
Dauphin Kelowna Trail Saint John

No.	Revision	Date
1	ISSUED FOR ADD E-001	03/09/15
2	ISSUED FOR 9-6-001	20/02/15

No.	Issued For	Date
4	ISSUED FOR CONSTRUCTION	2016-04-21
3	ISSUED FOR TENDER	2015-10-30
2	BUILDING PERMIT SUBMISSION	2015-06-12
1	W/ REVIEW	2015-05-04

AQUAVISTA
AT BAYSIDE TORONTO

Drawing Title:
**LEVEL 10 FLOOR PLAN
NORTH - ELECTRICAL**

Project:
Hines TRIDEL
AQUAVISTA
Block 3 - R3 & R4
Queen's Quay East
Toronto, ON

1:50	Drawn by
Author	Checked by
Checker	Project No.
84890	Date
03/09/15	Drawing No.

E2-11A

