




**Key Plan Level 10**

**GENERAL NOTES LEGEND**

**GENERAL TYPICAL FLOOR NOTES**

**GENERAL NOTES LEGEND**

**GENERAL TYPICAL FLOOR NOTES**

**GENERAL TYPICAL FLOOR NOTES**

Computer Not Check And Verify All Dimensions On The Job.

On The Scale The Drawing.

All Drawings, Specifications And Related Documents Are The Copyright Of

Representative Of Drawing, Specifications And Related Documents

In Part Or Whole Is Forbidden Without The Architect's Written Permission.

The Drawing Is Not To Be Used For Construction Until Signed By The Architect.

Date: May 1, 2015

**KIRKOR ARCHITECTS + PLANNERS**

200 Martin Road Avenue, Toronto, Ontario, M3J 2K3

Tel: 416-565-5555, Fax: 416-565-1234, www.kirkorarchitects.com

No.: Revision Date:

**AQUAVISTA**

AT BAYSIDE TORONTO

Drawing Title

Partial Floor Plan

Level 10 - Tenth Floor -

Partial Plan - Part 1

Project

**Hines TRIDEL**

**AQUAVISTA**

Block 3 - R3 & R4

263 Queens Quay East

Toronto, ON

Scale

As indicated

E.V. / M.R.

Checked by

C.A.

13148

Project No.

May 1, 2015

Date

Drawing No.

**A3-22**