

EXTERIOR RAILING TYPE LEGEND

13148 - AQUAVISTA
UPDATED: MARCH 23, 2015

R1 ALUMINUM BALCONY RAILING WITH SLAB COVER

METAL: ALUMINUM
GLASS: CLEAR HEAT SOAKED TEMPERED GLASS
REFER TO DETAIL: A-47-XX

R1A ALUMINUM BALCONY RAILING WITH SLAB COVER - BIRD FRIENDLY FRIT PATTERN

METAL: ALUMINUM
GLASS: CLEAR HEAT SOAKED TEMPERED GLASS
FRT PATTERN: WHITE FRIT 3MM DIAMETER DOTS IN 10CM SQUARE PATTERN
REFER TO DETAIL: A-47-XX

R2 ALUMINUM TERRACE RAILING WITH SLAB COVER - ON CONCRETE

METAL: ALUMINUM
GLASS: CLEAR HEAT SOAKED TEMPERED GLASS
REFER TO DETAIL: A-47-XX

R2A ALUMINUM TERRACE RAILING WITH SLAB COVER - ON CONCRETE - BIRD FRIENDLY FRIT PATTERN

METAL: ALUMINUM
GLASS: CLEAR HEAT SOAKED TEMPERED GLASS
FRT PATTERN: WHITE FRIT 3MM DIAMETER DOTS IN 10CM SQUARE PATTERN
REFER TO DETAIL: A-47-XX

R3 ALUMINUM BALCONY DIVIDER

METAL: ALUMINUM
GLASS: CLEAR HEAT SOAKED TEMPERED GLASS
REFER TO DETAIL: A-47-XX

R4 ALUMINUM TERRACE DIVIDER - ON CONCRETE

METAL: ALUMINUM
GLASS: CLEAR HEAT SOAKED TEMPERED GLASS
REFER TO DETAIL: A-47-XX

R5 ALUMINUM AMENITY TERRACE RAILING

METAL: ALUMINUM
GLASS: CLEAR HEAT SOAKED TEMPERED GLASS
REFER TO DETAIL: A-47-XX

R5A ALUMINUM AMENITY TERRACE RAILING - BIRD FRIENDLY FRIT PATTERN

METAL: ALUMINUM
GLASS: CLEAR HEAT SOAKED TEMPERED GLASS
FRT PATTERN: WHITE FRIT 3MM DIAMETER DOTS IN 10CM SQUARE PATTERN
REFER TO DETAIL: A-47-XX

R6 ALUMINUM BALCONY RAILING WITH SLAB COVER - GLASS SPANDREL PANEL

METAL: ALUMINUM
GLASS: CLEAR HEAT SOAKED TEMPERED GLASS
REFER TO DETAIL: A-47-XX

EXTERIOR FINISH LEGEND

13148 - AQUAVISTA
UPDATED: MAY 1, 2015

1 BRICK

COLOUR: MANGANESE ROSE POT - LEHIGH BROWN MATTE
PATTERN: RANDOM

2A GRANITE CURTAIN WALL BASE

COLOUR: PINK
PATTERN: ABSOLUTE BLACK

2B GRANITE - BRICK BASE

COLOUR: PINK
PATTERN: HONEY

3 PREFINISHED ALUMINUM WINDOW WALL - VISION PANEL

ALUM. COLOUR: EXTERIOR - PPG LCT0214F DURANUM GREY VELVET
GLASS TYPE: CLEAR INNER & OUTER LITE, GUARDIAN SINGLARD - SUPERNEUTRAL, 5MM ON SURFACE 2

3A PREFINISHED ALUMINUM WINDOW WALL - VISION PANEL FRIT PATTERN

ALUM. COLOUR: EXTERIOR - PPG LCT0214F DURANUM GREY VELVET
GLASS TYPE: CLEAR INNER & OUTER LITE, GUARDIAN SINGLARD - SUPERNEUTRAL, 5MM ON SURFACE 2
WHITE FRIT 3MM DIAMETER DOTS IN 10CM SQUARE PATTERN ON SURFACE 2

3B PREFINISHED ALUMINUM WINDOW WALL - OPERABLE AWNING

ALUM. COLOUR: EXTERIOR - PPG LCT0214F DURANUM GREY VELVET
GLASS TYPE: CLEAR INNER & OUTER LITE, GUARDIAN SINGLARD - SUPERNEUTRAL, 5MM ON SURFACE 2

3C PREFINISHED ALUMINUM WINDOW WALL - OPERABLE AWNING FRIT PATTERN

ALUM. COLOUR: EXTERIOR - PPG LCT0214F DURANUM GREY VELVET
GLASS TYPE: CLEAR INNER & OUTER LITE, GUARDIAN SINGLARD - SUPERNEUTRAL, 5MM ON SURFACE 2
WHITE FRIT 3MM DIAMETER DOTS IN 10CM SQUARE PATTERN ON SURFACE 3

3D PREFINISHED ALUMINUM WINDOW WALL - GLASS SPANDREL PANEL

ALUM. COLOUR: EXTERIOR - PPG LCT0214F DURANUM GREY VELVET
GLASS TYPE: SOLID FRIT VANDOR SUBBED GRAY 1005 ON SURFACE 2

3E PREFINISHED ALUMINUM WINDOW WALL - METAL SPANDREL PANEL

ALUM. COLOUR: EXTERIOR - PPG LCT0214F DURANUM GREY VELVET
METAL PANEL: INTERIOR - PPG LCT0214F DURANUM GREY VELVET
GLASS TYPE: CLEAR INNER & OUTER LITE, GUARDIAN SINGLARD - SUPERNEUTRAL, 5MM ON SURFACE 2

3F PREFINISHED ALUMINUM WINDOW WALL - METAL LOUVER

ALUM. COLOUR: EXTERIOR - PPG LCT0214F DURANUM GREY VELVET
METAL LOUVER: INTERIOR - PPG LCT0214F DURANUM GREY VELVET
GLASS TYPE: CLEAR INNER & OUTER LITE, GUARDIAN SINGLARD - SUPERNEUTRAL, 5MM ON SURFACE 2

3G PREFINISHED ALUMINUM WINDOW WALL - METAL SLAB COVER

ALUM. COLOUR: EXTERIOR - PPG LCT0214F DURANUM GREY VELVET
SLAB COVER: INTERIOR - PPG LCT0214F DURANUM GREY VELVET
GLASS TYPE: CLEAR INNER & OUTER LITE, GUARDIAN SINGLARD - SUPERNEUTRAL, 5MM ON SURFACE 2

4 PREFINISHED STOREFRONT CURTAINWALL - VISION PANEL (GROUND FLOOR)

ALUM. COLOUR: EXTERIOR - PPG LCT0214F DURANUM GREY VELVET
GLASS TYPE: CLEAR INNER & OUTER LITE, GUARDIAN SINGLARD - SUPERNEUTRAL, 5MM ON SURFACE 2
WHITE FRIT 3MM DIAMETER DOTS IN 10CM SQUARE PATTERN ON SURFACE 2

4A PREFINISHED STOREFRONT CURTAINWALL - VISION PANEL FRIT PATTERN (GROUND FLOOR)

ALUM. COLOUR: EXTERIOR - PPG LCT0214F DURANUM GREY VELVET
GLASS TYPE: CLEAR INNER & OUTER LITE, GUARDIAN SINGLARD - SUPERNEUTRAL, 5MM ON SURFACE 2
WHITE FRIT 3MM DIAMETER DOTS IN 10CM SQUARE PATTERN ON SURFACE 2

4B PREFINISHED STOREFRONT CURTAINWALL - SHADOW BOX (GROUND FLOOR)

ALUM. COLOUR: EXTERIOR - PPG LCT0214F DURANUM GREY VELVET
GLASS TYPE: CLEAR INNER & OUTER LITE, GUARDIAN SINGLARD - SUPERNEUTRAL, 5MM ON SURFACE 2
SOLID FRIT VANDOR SUBBED GRAY 1005 ON SURFACE 4

4C PREFINISHED STOREFRONT CURTAINWALL - GLASS SPANDREL PANEL (GROUND FLOOR)

ALUM. COLOUR: EXTERIOR - PPG LCT0214F DURANUM GREY VELVET
GLASS TYPE: SOLID FRIT VANDOR SUBBED GRAY 1005 ON SURFACE 2
METAL LOUVER: INTERIOR - PPG LCT0214F DURANUM GREY VELVET
GLASS TYPE: CLEAR INNER & OUTER LITE, GUARDIAN SINGLARD - SUPERNEUTRAL, 5MM ON SURFACE 2

4D PREFINISHED STOREFRONT CURTAINWALL - METAL LOUVER (GROUND FLOOR)

ALUM. COLOUR: EXTERIOR - PPG LCT0214F DURANUM GREY VELVET
METAL LOUVER: INTERIOR - PPG LCT0214F DURANUM GREY VELVET
GLASS TYPE: CLEAR INNER & OUTER LITE, GUARDIAN SINGLARD - SUPERNEUTRAL, 5MM ON SURFACE 2

5 PREFINISHED ALUMINUM METAL SLAB COVER (AT BRICK)

ALUM. COLOUR: EXTERIOR - PPG LCT0214F DURANUM GREY VELVET
GLASS TYPE: CLEAR INNER & OUTER LITE, GUARDIAN SINGLARD - SUPERNEUTRAL, 5MM ON SURFACE 2

6 PREFINISHED ALUMINUM METAL CANOPY

ALUM. COLOUR: EXTERIOR - PPG LCT0214F DURANUM GREY VELVET
GLASS TYPE: CLEAR INNER & OUTER LITE, GUARDIAN SINGLARD - SUPERNEUTRAL, 5MM ON SURFACE 2

7 ARCHITECTURAL METAL LOUVER

COLOUR: PPG LCT0214F DURANUM GREY VELVET
GLASS TYPE: CLEAR INNER & OUTER LITE, GUARDIAN SINGLARD - SUPERNEUTRAL, 5MM ON SURFACE 2

8 EXTERIOR INSULATED FINISH SYSTEM (EIFS)

EIFS COLOUR: TO BE DETERMINED
GLASS TYPE: CLEAR INNER & OUTER LITE, GUARDIAN SINGLARD - SUPERNEUTRAL, 5MM ON SURFACE 2

9 PIN MOUNTED METAL SIGNAGE - GROUND FLOOR (METAL)

ALUM. COLOUR: TO BE DETERMINED
GLASS TYPE: CLEAR INNER & OUTER LITE, GUARDIAN SINGLARD - SUPERNEUTRAL, 5MM ON SURFACE 2

10 BANNER + WIRE METAL MESH - GROUND FLOOR (FRESH AIR PLINUM)

DESCRIPTION: MODEL NO. M10-170 OR M10-210 WITH POWDER COAT
COLOUR: TO MATCH PPG LCT0214F DURANUM GREY VELVET
GLASS TYPE: CLEAR INNER & OUTER LITE, GUARDIAN SINGLARD - SUPERNEUTRAL, 5MM ON SURFACE 2

11 EXTERIOR SURFACE MOUNTED LIGHT FIXTURE


DESCRIPTION: DIRECTIONAL, SHIELDED LIGHTING SOURCE TO COMPLY WITH
TORONTO GREEN STANDARDS
GLASS TYPE: CLEAR INNER & OUTER LITE, GUARDIAN SINGLARD - SUPERNEUTRAL, 5MM ON SURFACE 2

12 EXTERIOR DOORS - GROUND FLOOR & MECHANICAL PENTHOUSE


ALUM. COLOUR: EXTERIOR - PPG LCT0214F DURANUM GREY VELVET
GLASS TYPE: CLEAR INNER & OUTER LITE, GUARDIAN SINGLARD - SUPERNEUTRAL, 5MM ON SURFACE 2

Exterior Railing Type Legend 4
A4-01

Exterior Finish Legend 3
A4-01

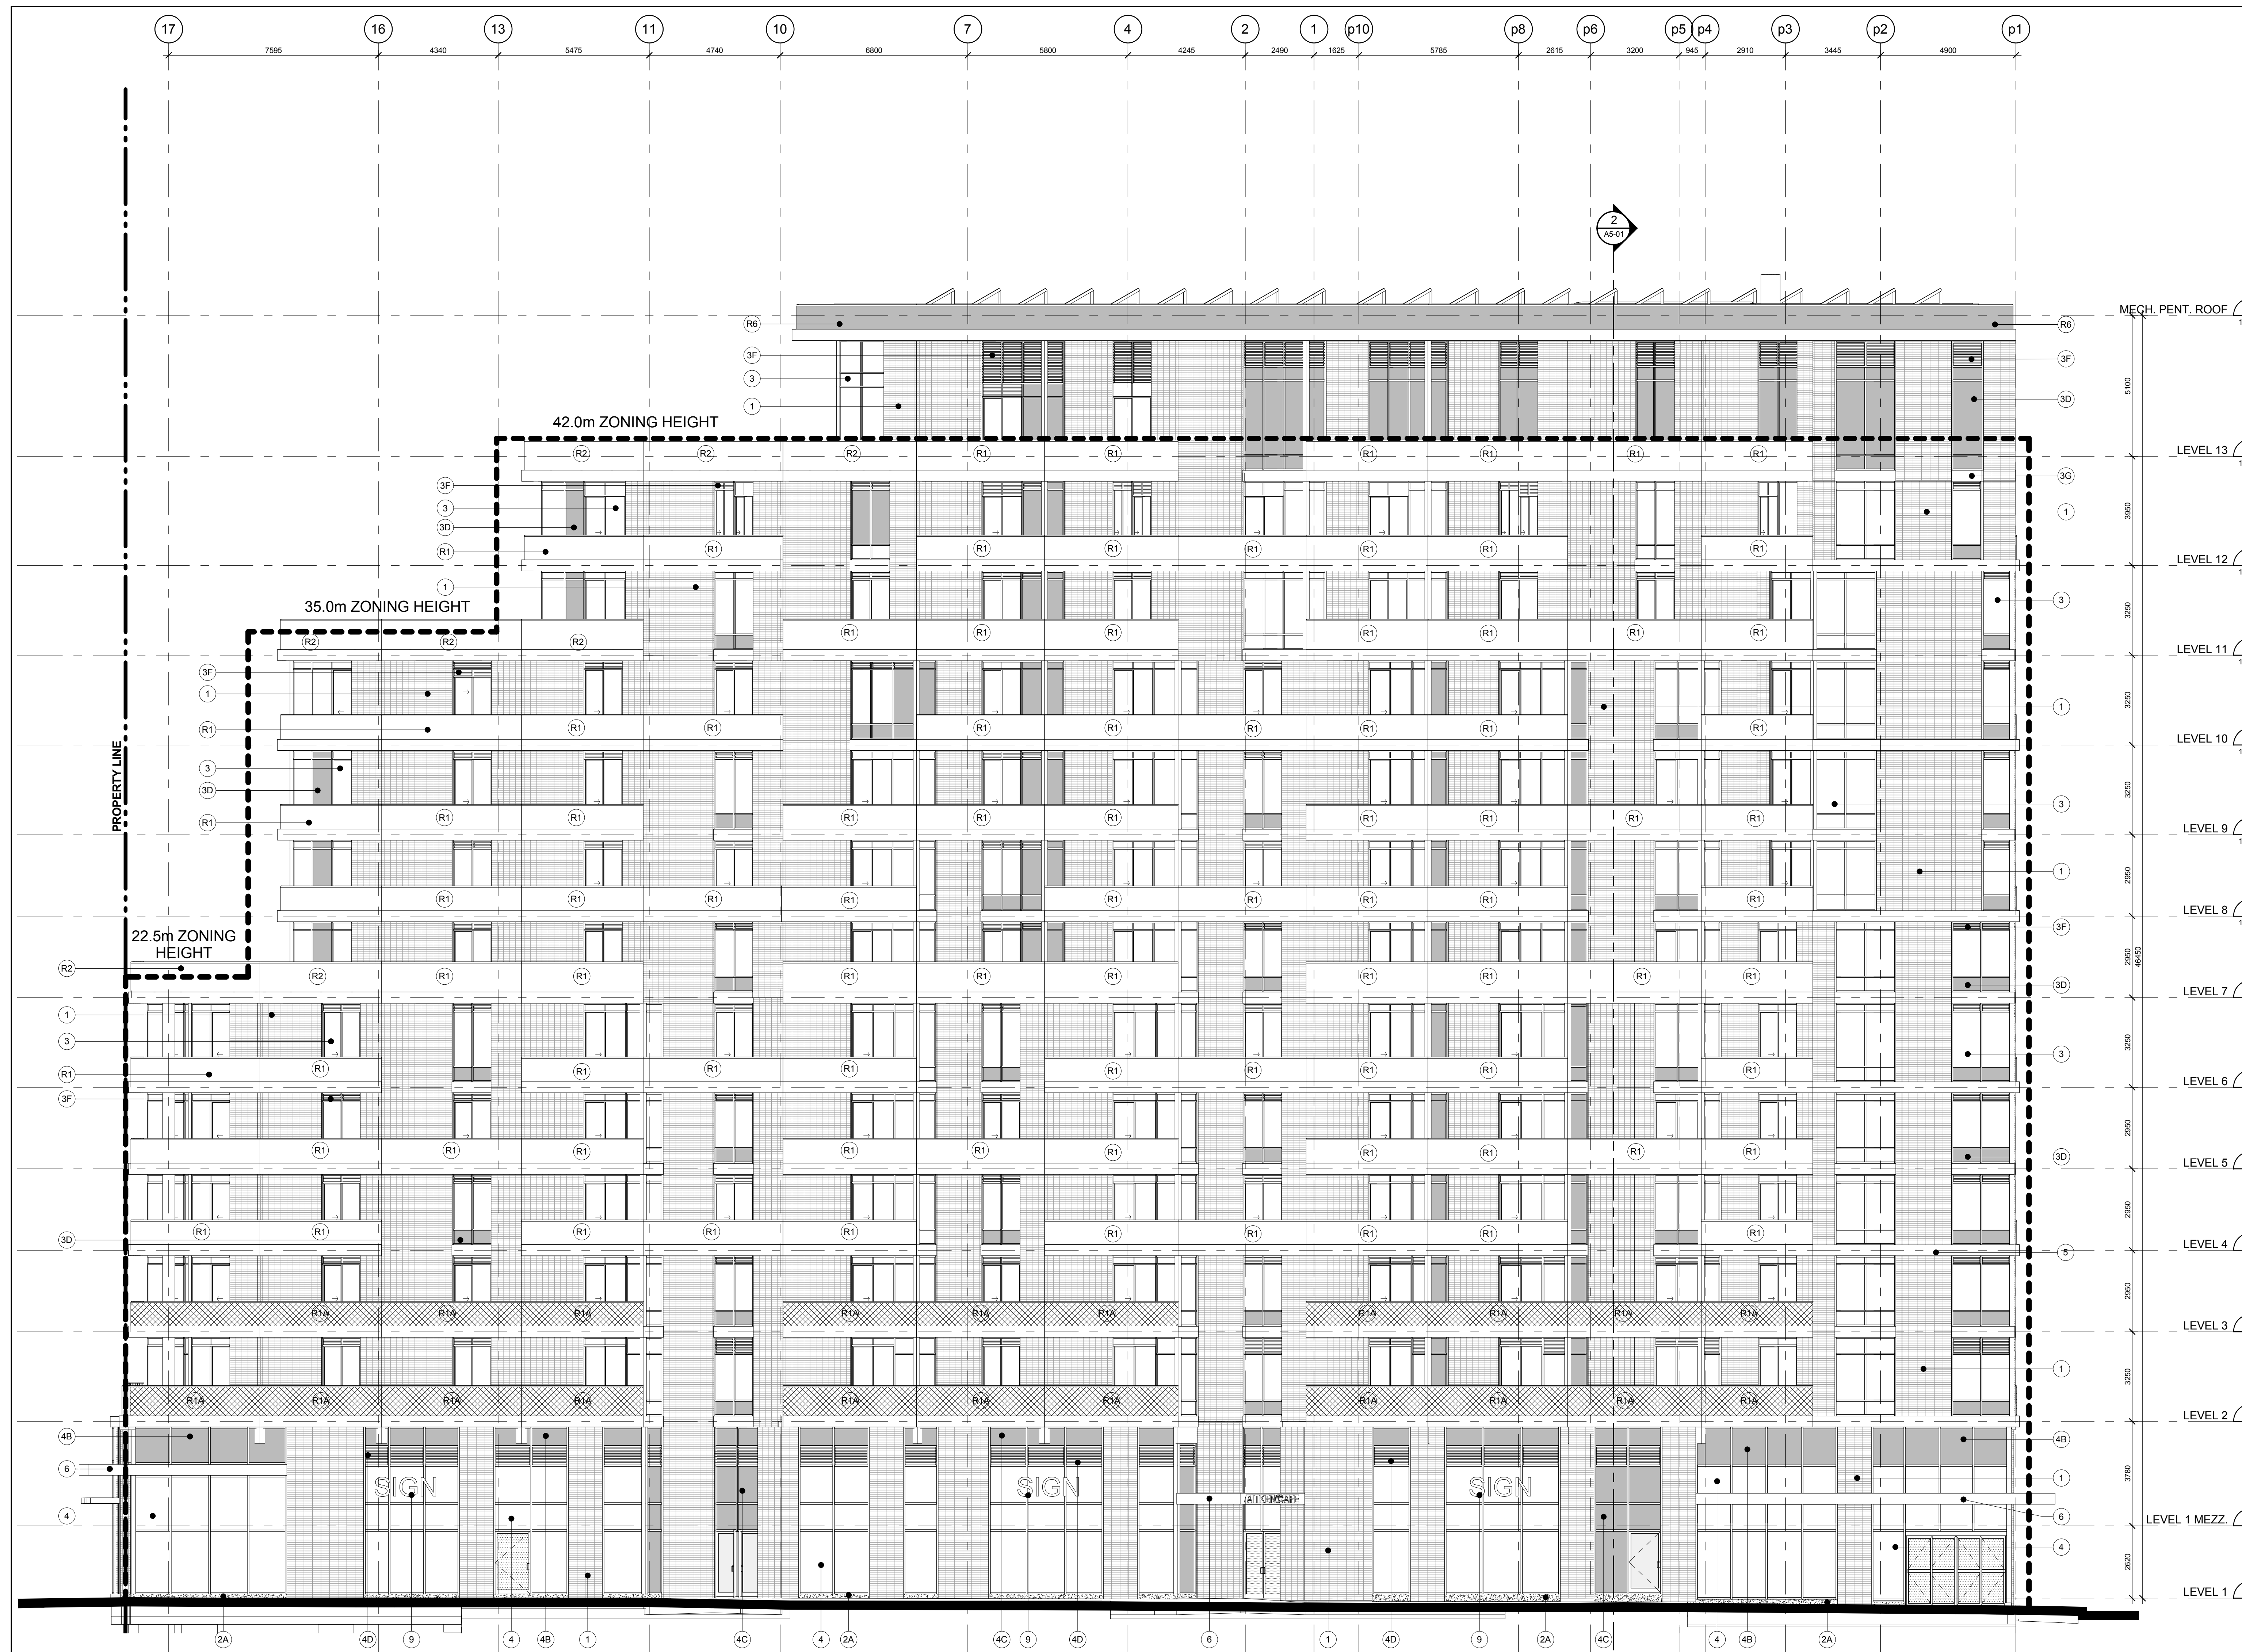

East Elevation 2
A4-01
Scale: 1 : 100

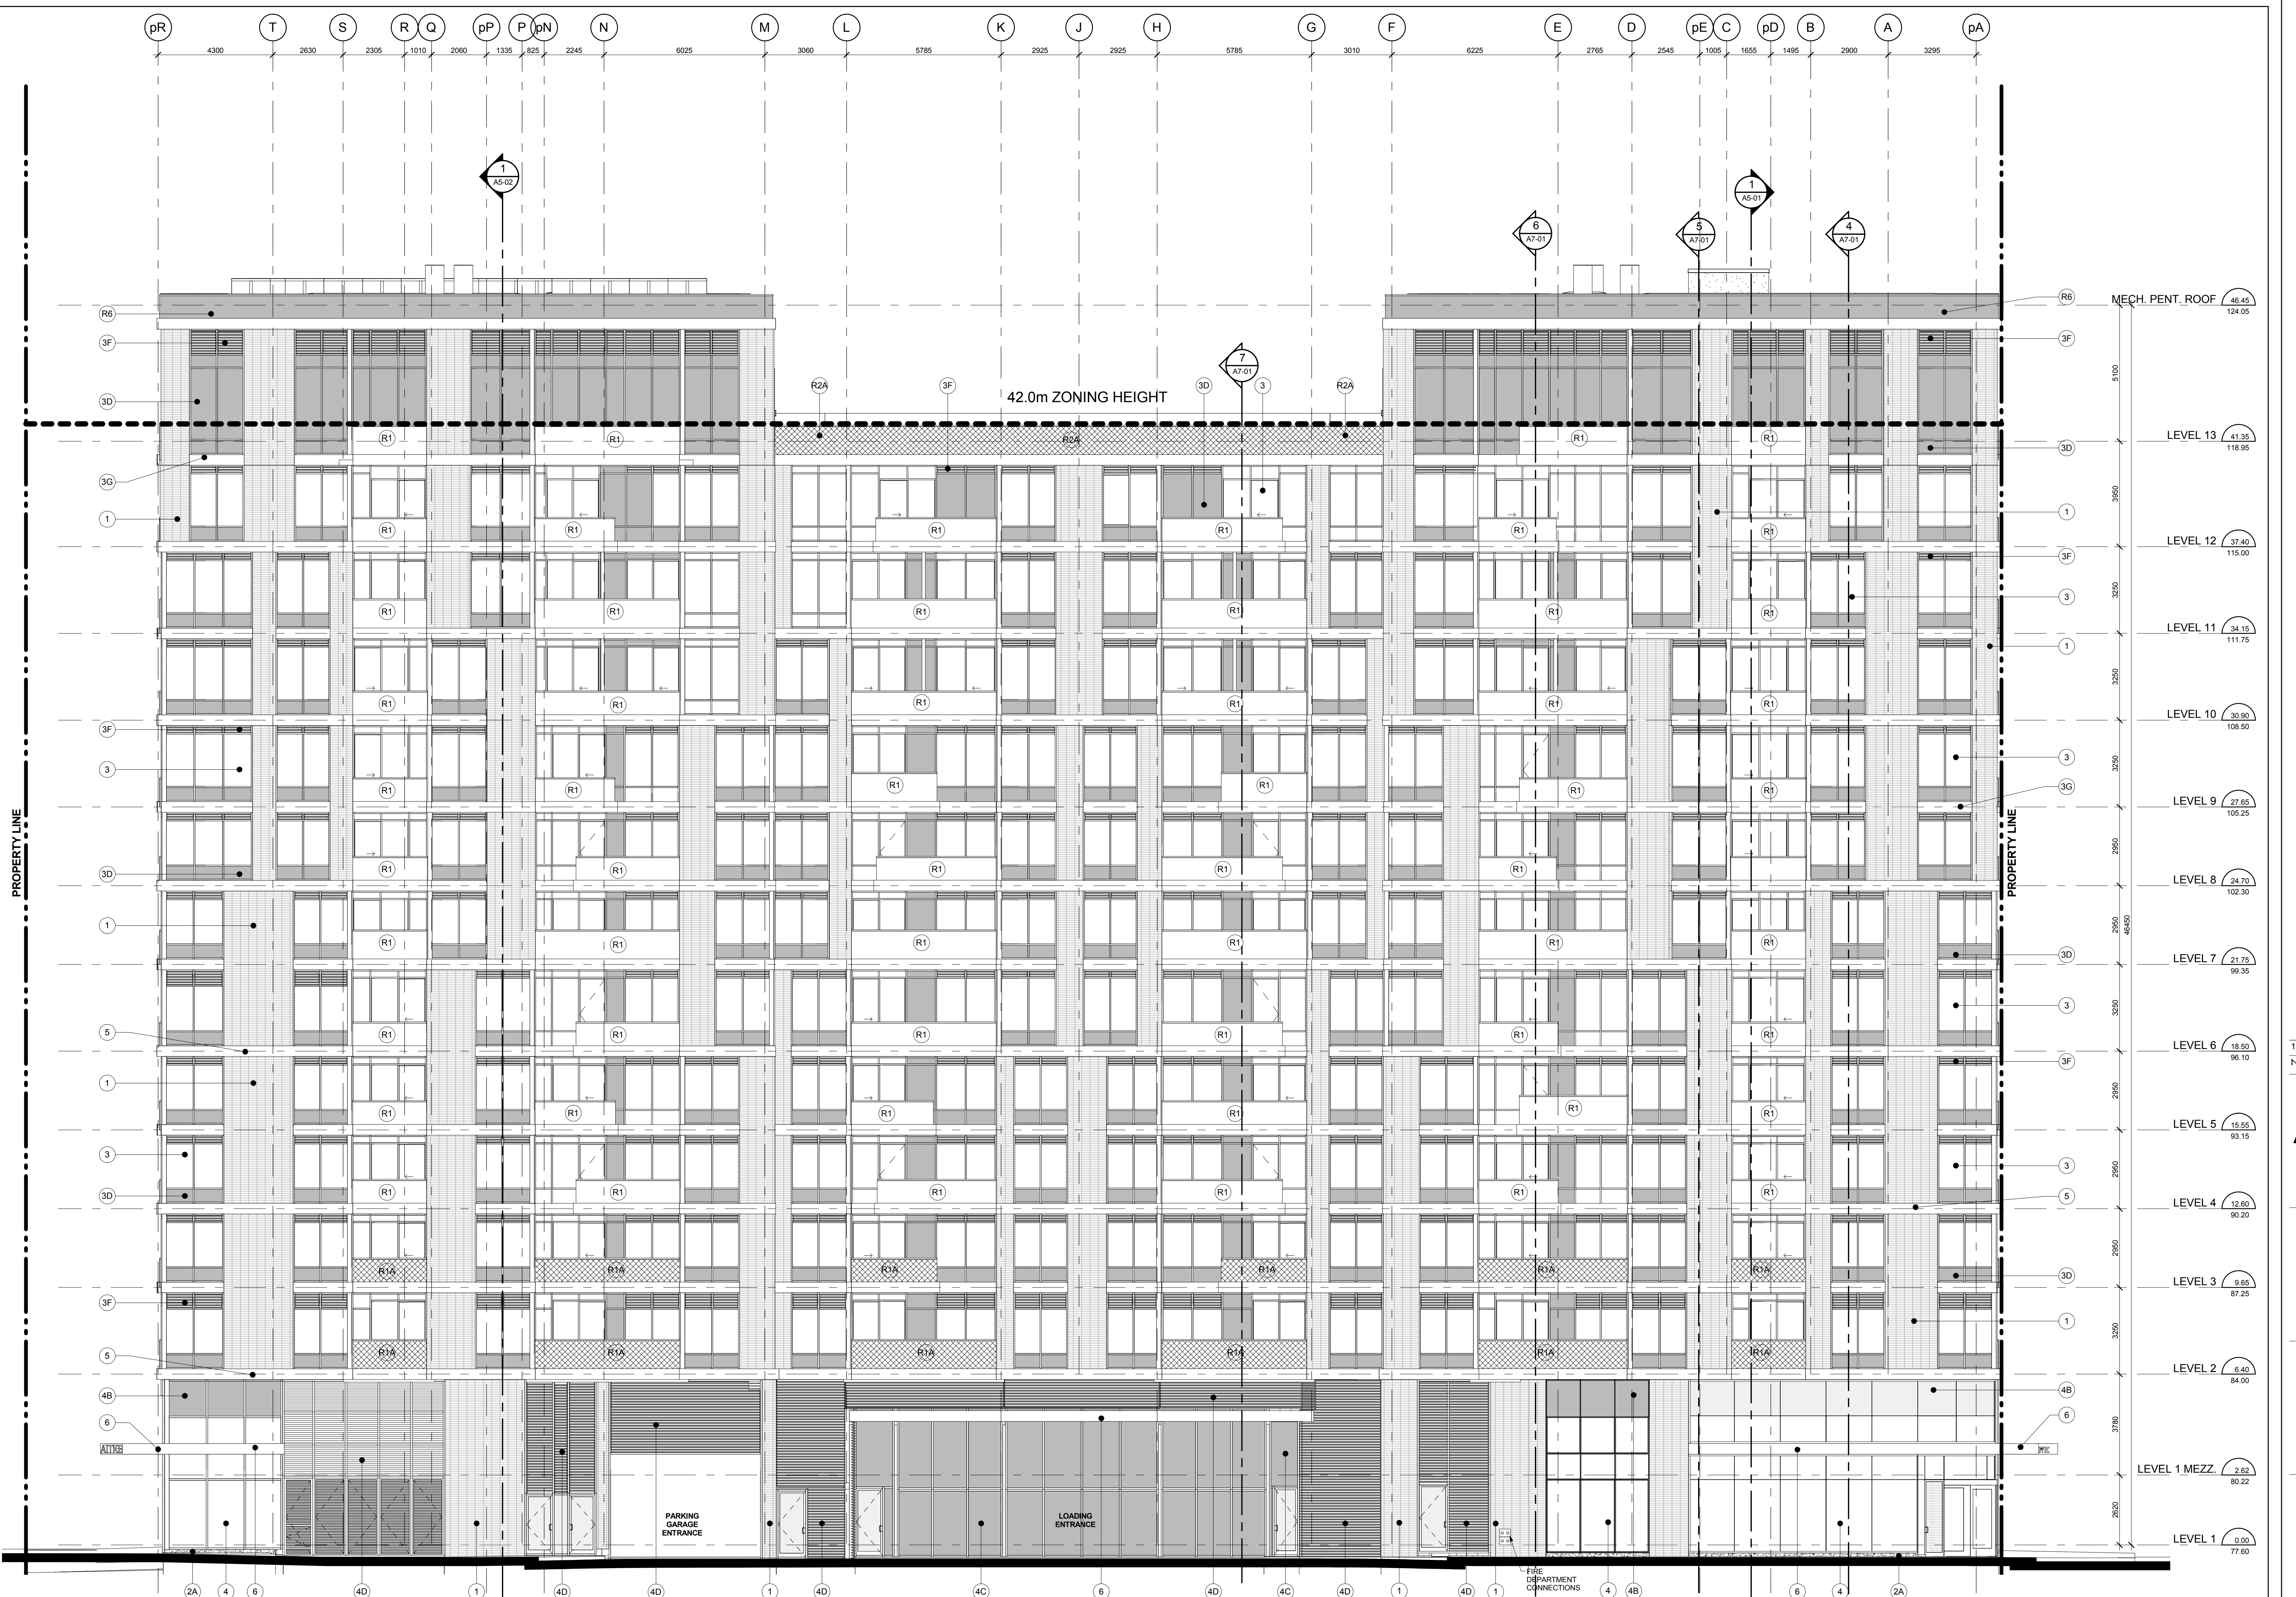

North Elevation 1
A4-01
Scale: 1 : 100