EXTERIOR RAILING TYPE LEGEND

13148 - AQUAVISTA
UPDATED: MARCH 23, 2015

R1 ALUMINUM BALCONY RAILING WITH SLAB COVER
METAL: ALUMINUM
COLOUR: PPG UC1067SGL DURANAR XL STEEL CITY SILVER
GLASS: CLEAR HEAT-SOAKED TEMPERED GLASS
FRIT PATTERN: STRAIGHT STRIPES
REFER TO DETAIL X / A7.XX

R1A ALUMINUM BALCONY RAILING WITH SLAB COVER
BIRD FRIENDLY FRIT PATTERN
METAL: ALUMINUM
COLOUR: PPG UC1067SGL DURANAR XL STEEL CITY SILVER
GLASS: CLEAR HEAT-SOAKED TEMPERED GLASS
FRIT PATTERN: WHITE FRIT 5MM DIAMETER DOTS IN 10CM SQUARE PATTERN
REFER TO DETAIL X / A7.XX
NOTE: REFER TO ELEVATIONS FOR LOCATION OF FRIT PATTERN

R2 ALUMINUM TERRACE RAILING WITH SLAB COVER - ON CONCRETE
METAL: ALUMINUM
COLOUR: PPG UC1067SGL DURANAR XL STEEL CITY SILVER
GLASS: CLEAR HEAT-SOAKED TEMPERED GLASS
REFER TO DETAIL X / A7.XX

R2A ALUMINUM TERRACE RAILING WITH SLAB OVER - ON CONCRETE
BIRD FRIENDLY FRIT PATTERN
METAL: ALUMINUM
COLOUR: PPG UC1067SGL DURANAR XL STEEL CITY SILVER
GLASS: CLEAR HEAT-SOAKED TEMPERED GLASS
FRIT PATTERN: WHITE FRIT 5MM DIAMETER DOTS IN 10CM SQUARE PATTERN
NOTE: REFER TO ELEVATIONS FOR LOCATION OF FRIT PATTERN

R3 ALUMINUM BALCONY DIVIDER
METAL: ALUMINUM
COLOUR: PPG UC1067SGL DURANAR XL STEEL CITY SILVER
GLASS: CLEAR HEAT-SOAKED TEMPERED GLASS
REFER TO DETAIL X / A7.XX

R4 ALUMINUM TERRACE DIVIDER - ON CONCRETE
METAL: ALUMINUM
COLOUR: PPG UC1067SGL DURANAR XL STEEL CITY SILVER
GLASS: OBSCURE TEMPERED GLASS
REFER TO DETAIL X / A7.XX

R5 ALUMINUM AMENITY TERRACE RAILING
METAL: ALUMINUM
COLOUR: PPG UC1067SGL DURANAR XL STEEL CITY SILVER
GLASS: CLEAR HEAT-SOAKED TEMPERED GLASS
NOTE: REFER TO LANDSCAPE DRAWINGS FOR DETAILS

R5A ALUMINUM AMENITY TERRACE RAILING
BIRD FRIENDLY FRIT PATTERN
METAL: ALUMINUM
COLOUR: PPG UC1067SGL DURANAR XL STEEL CITY SILVER
GLASS: CLEAR HEAT-SOAKED TEMPERED GLASS
FRIT PATTERN: WHITE FRIT 5MM DIAMETER DOTS IN 10CM SQUARE PATTERN
NOTE: REFER TO LANDSCAPE DRAWINGS FOR DETAILS

R6 ALUMINUM BALCONY RAILING WITH SLAB COVER - GLASS SPANDREL PANEL
METAL: ALUMINUM
COLOUR: PPG UC1067SGL DURANAR XL STEEL CITY SILVER
GLASS: CLEAR HEAT-SOAKED TEMPERED GLASS
FRIT PATTERN: SOLID FRIT VIRACON SUBDUED GRAY VM3
LOCATION: 9/F
REFER TO DETAIL X / A7.XX

EXTERIOR FINISH LEGEND

13148 - AQUAVISTA
UPDATED: MAY 12, 2015

1 BRICK
COLOUR: MANGANESE IRONSPOT - LEHIGH BOMBAY MORTAR
FINISH: SMOOTH
SIZE: MODULAR (57mm H X 295mm W X 92mm D)
PATTERN: STACK BOND

2A GRANITE - CURTAIN WALL BASE
COLOUR: VIRGINIA MIST
FINISH: POLISHED

2B GRANITE - BRICK BASE
COLOUR: ABSOLUTE BLACK
FINISH: HONED

3 PREFINISHED ALUMINUM WINDOW WALL: VISION PANEL
ALUM COLOUR: EXTERIOR - PPG UC750147 DURANAR GREY VELVET
INTERIOR - PPG DURACRON K1295 WHITE
GLASS TYPE: CLEAR INNER & OUTER LITE, GUARDIAN SUNGUARD - SUPERNEUTRAL SN54 ON SURFACE 2

3A PREFINISHED ALUMINUM WINDOW WALL: VISION PANEL FRIT PATTERN
ALUM COLOUR: EXTERIOR - PPG UC750147 DURANAR GREY VELVET
INTERIOR - PPG DURACRON K1295 WHITE
GLASS TYPE: CLEAR INNER & OUTER LITE, GUARDIAN SUNGUARD - SUPERNEUTRAL SN54 ON SURFACE 2
WHITE FRIT 5MM DIAMETER DOTS IN 10CM SQUARE PATTERN ON SURFACE 3

3B PREFINISHED ALUMINUM WINDOW WALL: OPERABLE AWNING
ALUM COLOUR: EXTERIOR - PPG UC750147 DURANAR GREY VELVET
INTERIOR - PPG DURACRON K1295 WHITE
GLASS TYPE: CLEAR INNER & OUTER LITE, GUARDIAN SUNGUARD - SUPERNEUTRAL SN54 ON SURFACE 2

3C PREFINISHED ALUMINUM WINDOW WALL: OPERABLE AWNING FRIT PATTERN
ALUM COLOUR: EXTERIOR - PPG UC750147 DURANAR GREY VELVET
INTERIOR - PPG DURACRON K1295 WHITE
GLASS TYPE: CLEAR INNER & OUTER LITE, GUARDIAN SUNGUARD - SUPERNEUTRAL SN54 ON SURFACE 2
WHITE FRIT 5MM DIAMETER DOTS IN 10CM SQUARE PATTERN ON SURFACE 3

3D PREFINISHED ALUMINUM WINDOW WALL: GLASS SPANDREL PANEL
ALUM COLOUR: EXTERIOR - PPG UC750147 DURANAR GREY VELVET
INTERIOR - PPG DURACRON K1295 WHITE
GLASS TYPE: CLEAR FLOAT
COLOUR: SOLID FRIT VIRACON SUBDUED GRAY VM3 ON SURFACE 2

3E PREFINISHED ALUMINUM WINDOW WALL: METAL SPANDREL PANEL
ALUM COLOUR: EXTERIOR - PPG UC750147 DURANAR GREY VELVET
INTERIOR - PPG DURACRON K1295 WHITE
METAL PANEL: PPG UC750147 DURANAR GREY VELVET

3F PREFINISHED ALUMINUM WINDOW WALL: METAL LOUVER
ALUM COLOUR: EXTERIOR - PPG UC750147 DURANAR GREY VELVET
INTERIOR - PPG DURACRON K1295 WHITE
METAL LOUVER: PPG UC750147 DURANAR GREY VELVET

3G PREFINISHED ALUMINUM WINDOW WALL: METAL SLAB COVER
ALUM COLOUR: EXTERIOR - PPG UC750147 DURANAR GREY VELVET
INTERIOR - PPG DURACRON K1295 WHITE
SLAB COVER: PPG UC1067SGL DURANAR XL STEEL SILVER CITY

4 PREFINISHED STOREFRONT CURTAINWALL - VISION PANEL (GROUND FLOOR)
ALUM COLOUR: EXTERIOR - PPG UC750147 DURANAR GREY VELVET
INTERIOR - PPG DURACRON K1295 WHITE
GLASS TYPE: CLEAR INNER & OUTER LITE

4A PREFINISHED STOREFRONT CURTAINWALL - VISION PANEL FRIT PATTERN (GROUND FLOOR)
ALUM COLOUR: EXTERIOR - PPG UC750147 DURANAR GREY VELVET
INTERIOR - PPG UC750147 DURANAR GREY VELVET
GLASS TYPE: CLEAR INNER & OUTER LITE, GUARDIAN SUNGUARD - SUPERNEUTRAL SN54 ON SURFACE 2
WHITE FRIT 5MM DIAMETER DOTS IN 10CM SQUARE PATTERN ON SURFACE 3

4B PREFINISHED STOREFRONT CURTAINWALL - SHADOW BOX (GROUND FLOOR)
ALUM COLOUR: EXTERIOR - PPG UC750147 DURANAR GREY VELVET
INTERIOR - PPG UC750147 DURANAR GREY VELVET
GLASS TYPE: CLEAR INNER & OUTER LITE, SOLS FRIT VIRACON SUBDUED GRAY ON SURFACE 4

4C PREFINISHED STOREFRONT CURTAINWALL - GLASS SPANDREL PANEL (GROUND FLOOR)
ALUM COLOUR: EXTERIOR - PPG UC750147 DURANAR GREY VELVET
INTERIOR - PPG UC750147 DURANAR GREY VELVET
GLASS TYPE: CLEAR FLOAT
COLOUR: SOLID FRIT WARM GREY ON SURFACE 4

4D PREFINISHED STOREFRONT CURTAINWALL - METAL LOUVER (GROUND FLOOR)
ALUM COLOUR: EXTERIOR - PPG UC750147 DURANAR GREY VELVET
INTERIOR - PPG UC750147 DURANAR GREY VELVET
METAL LOUVER: PPG UC750147 DURANAR GREY VELVET

4E PREFINISHED STOREFRONT CURTAINWALL - METAL SPANDREL PANEL (GROUND FLOOR)
ALUM COLOUR: EXTERIOR - PPG UC750147 DURANAR GREY VELVET
INTERIOR - PPG UC750147 DURANAR GREY VELVET
METAL PANEL: PPG UC750147 DURANAR GREY VELVET

5 PREFINISHED ALUMINUM METAL SLAB COVER (AT BRICK)
ALUM COLOUR: PPG UC1067SGL DURANAR XL STEEL SILVER CITY

6 PREFINISHED ALUMINUM METAL CANOPY
ALUM COLOUR: PPG UC1067SGL DURANAR XL STEEL SILVER CITY
LOCATION: GROUND FLOOR

7 ARCHITECTURAL METAL LOUVER
COLOUR: PPG UC750147 DURANAR GREY VELVET

8 EXTERIOR INSULATED FINISH SYSTEM (EIFS)
EIFS COLOUR: TO BE DETERMINED

9 PIN MOUNTED METAL SIGNAGE - GROUND FLOOR (RETAIL)
ALUM COLOUR: TO BE DETERMINED

10 BANKER + WIRE METAL MESH - GROUND FLOOR (FRESH AIR PLENUM)
DESCRIPTION: MODEL NO. M1X2.1TF-ON M1X2.1 WITH POWDER COAT
COLOUR: TO MATCH PPG UC750147 DURANAR GREY VELVET

11 EXTERIOR SURFACE MOUNTED LIGHT FIXTURE
DESCRIPTION: DIRECTIONAL WALL WASH LIGHTING SOURCE TO COMPLY WITH TORONTO GREEN STANDARD
REFER TO ELECTRICAL DRAWINGS

Exterior Railing Type Legend 4 / A4-02

Exterior Finish Legend 3 / A4-02

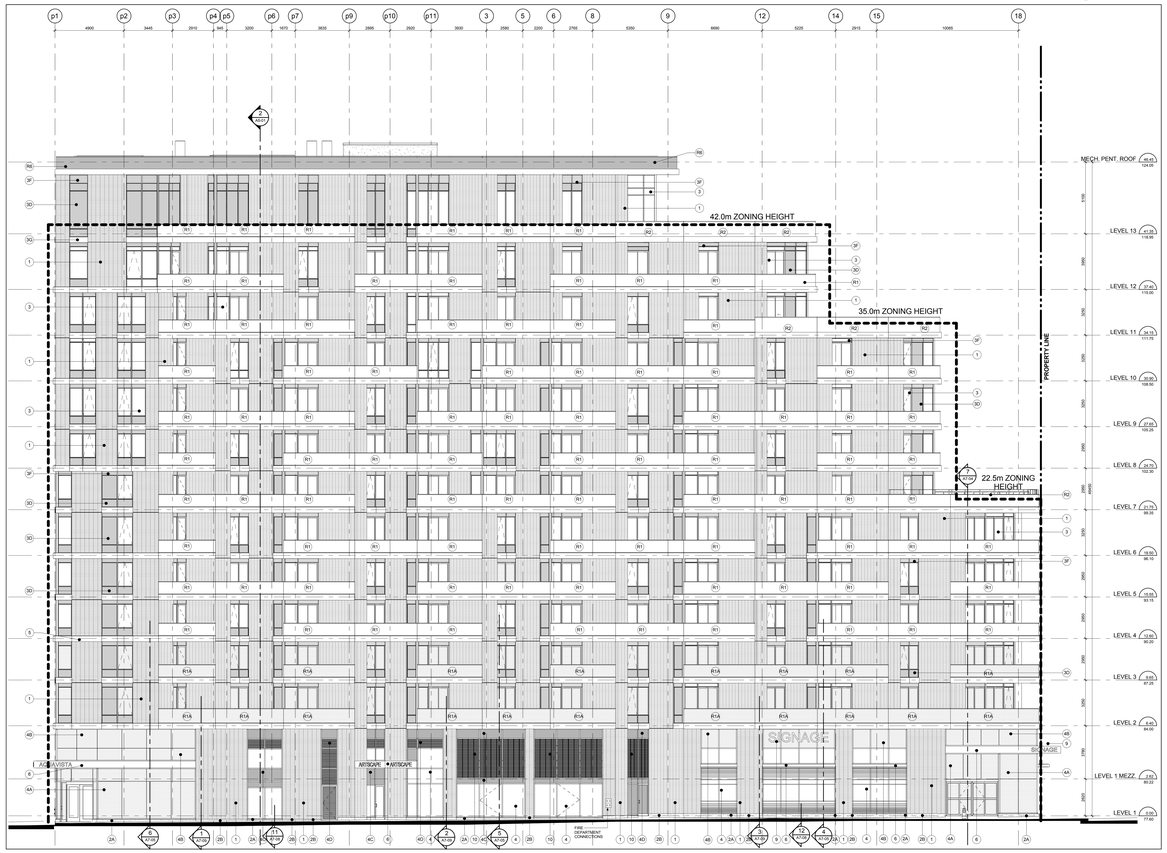

West Elevation 2 / A4-02
Scale: 1 : 100

South Elevation 1 / A4-02
Scale: 1 : 100

Contractor Must Check And Verify All Dimensions On The Job.

Do Not Scale The Drawings.

All Drawings, Specifications And Related Documents Are The Copyright Of The Architect And Must Be Returned Upon Request.

Reproduction Of Drawings, Specifications And Related Documents In Part Or Whole Is Forbidden Without The Architects Written Permission.

The Drawing Is Not To Be Used For Construction Until Signed By The Architect.

Date

KIRKOR ARCHITECTS + PLANNERS
20 Martin Ross Avenue, Toronto, Ontario, M3J 2K8
TAT 00 645 4045, FAT 00 665 1234, www.kirkorarchitects.com

No.	Revision	Date
1	Artscape Change Notice	Aug. 25, 2015

PROGRESS SET
January 11, 2016

No.	Issued For	Date
4.	Tender	Oct. 15, 2015
3.	Artscape Change Notice	Aug. 25, 2015
2.	Building Permit	June 12, 2015
1.	Waterfront Toronto Review	May 1, 2015

AQUAVISTA
AT BAYSIDE TORONTO

Drawing Title
Elevations
South & West Elevation

Project
Hines TRIDEL
AQUAVISTA
Block 3 - R3 & R4
263 Queens Quay East
Toronto, ON

Scale	1 : 100
Drawn by	E.V. / M.N.
Checked by	C.A.
Project No.	13148
Date	January 11, 2016
Drawing No.	A4-02

Plot Date: 1/11/2016 10:18:57 AM File Path: C:\Users\vmorris\Documents\About 2015 Working Files\13148P2D-Model-Building R3-R4_vmorris (2).rvt