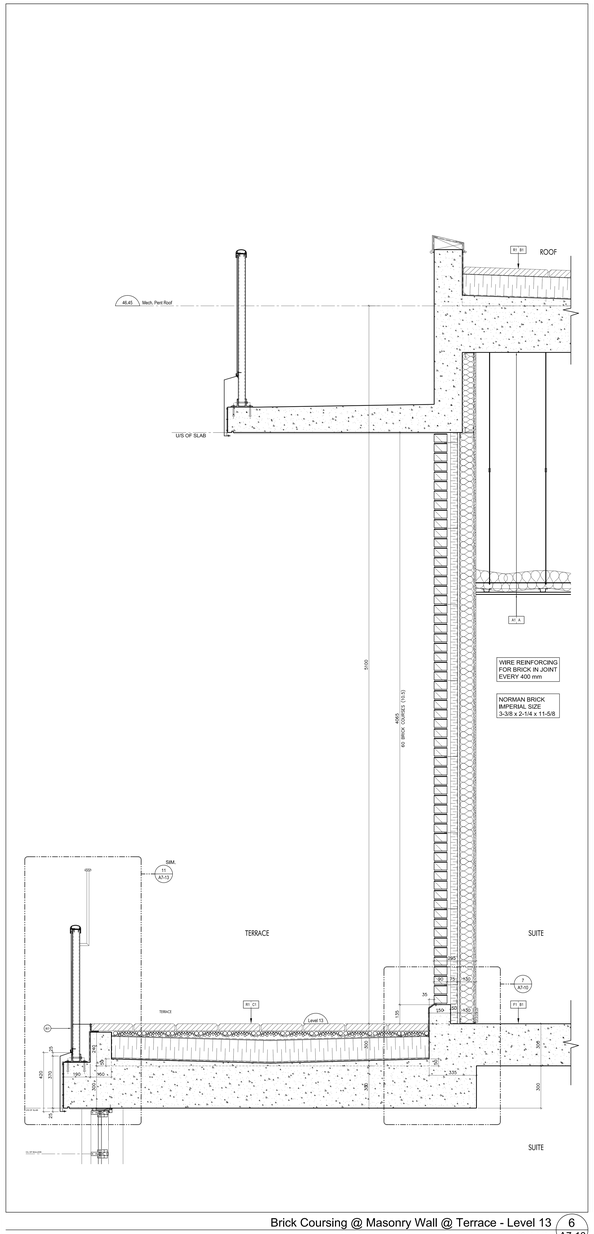

Brick Coursing @ Masonry Wall @ Terrace - Level 13 6
SCALE 1:10 A7-10

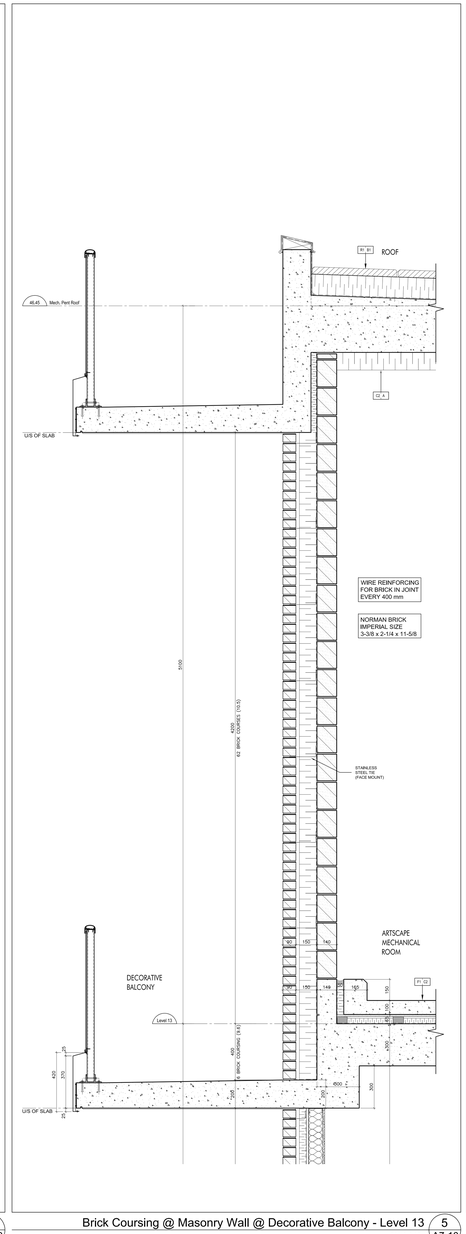

Brick Coursing @ Masonry Wall @ Decorative Balcony - Level 13 5
SCALE 1:10 A7-10

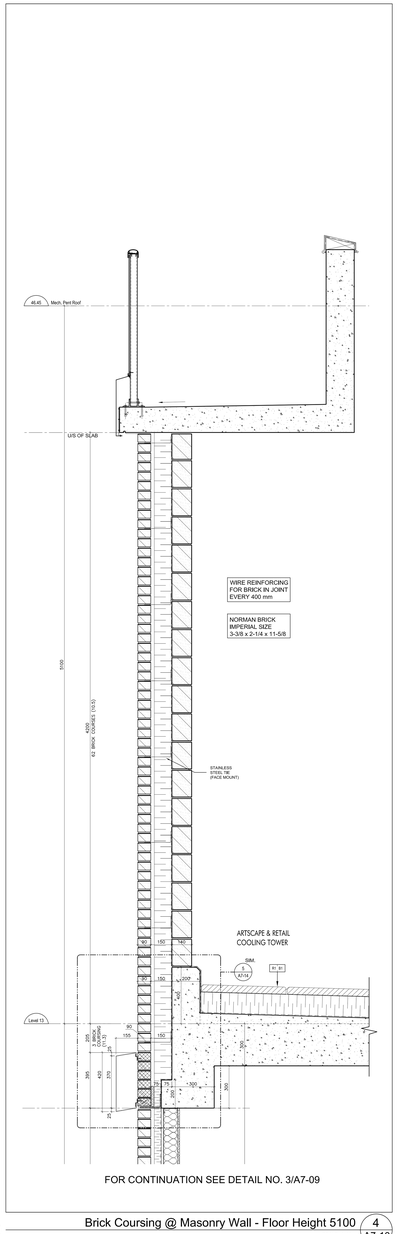

Brick Coursing @ Masonry Wall - Floor Height 5100 4
SCALE 1:10 A7-10

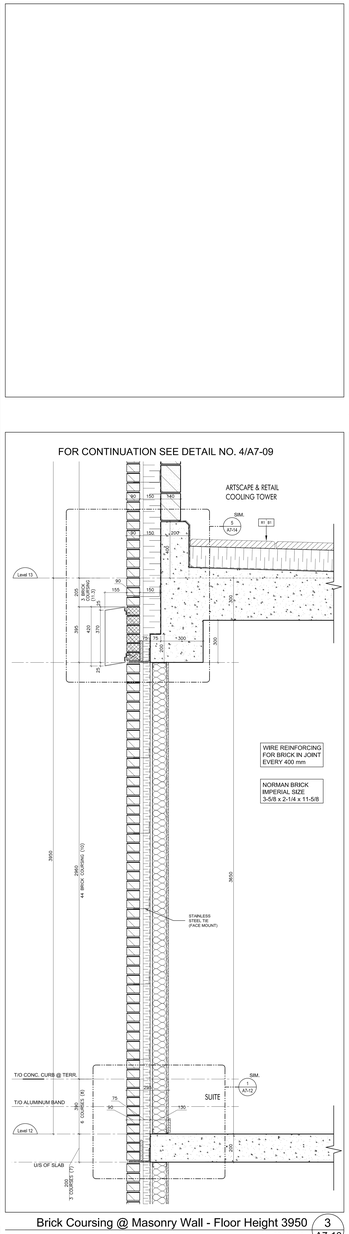

Brick Coursing @ Masonry Wall - Floor Height 3950 3
SCALE 1:10 A7-10

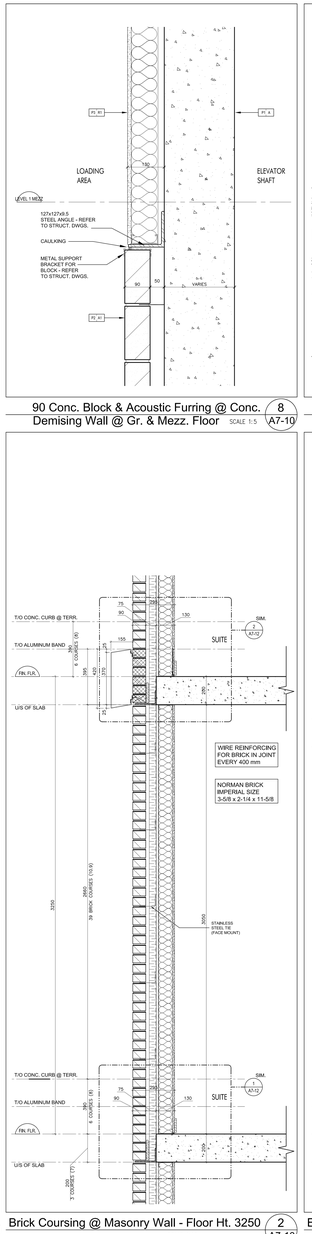

Brick Coursing @ Masonry Wall - Floor Ht. 3250 2
SCALE 1:10 A7-10

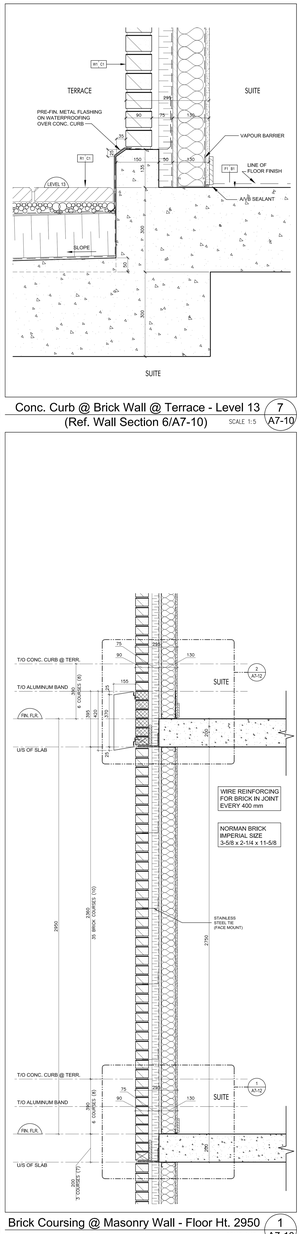

Brick Coursing @ Masonry Wall - Floor Ht. 2950 1
SCALE 1:10 A7-10

90 Conc. Block & Acoustic Furring @ Conc. Demising Wall @ Gr. & Mezz. Floor 8
SCALE 1:5 A7-10

Conc. Curb @ Brick Wall @ Terrace - Level 13 (Ref. Wall Section 6/A7-10) 7
SCALE 1:5 A7-10

Contractor Must Check And Verify All Dimensions On The Job.
Do Not Scale The Drawings.
All Drawings, Specifications And Related Documents Are The Copyright Of The Architect And Must Be Returned Upon Request.
Reproduction Of Drawings, Specifications And Related Documents In Part Or Whole Is Forbidden Without The Architects Written Permission.
This Drawing Is Not To Be Used For Construction Until Signed By The Architect.
Date

KIRKOR ARCHITECTS + PLANNERS
20 Martin Ross Avenue, Toronto, Ontario, M3J 2K8
TEL (416) 665-6565, FAX (416) 665-1234, www.kirkorarchitects.com

No.	Revision	Date
3.	Tender	Oct. 15, 2015
2.	Building Permit	June 12, 2015
1.	Waterfront Toronto Review	May 1, 2015
No.	Issued For	Date

PROGRESS SET
January 11, 2016

AQUAVISTA
AT BAYSIDE TORONTO

Drawing Title
Section Details

Project
Hines TRIDEL
AQUAVISTA
Block 3 - R3 & R4
263 Queens Quay East
Toronto, ON

Scale 1:10
Drawn by S.D.
Checked by C.A.
Project No. 13148
Date January 11, 2016
Drawing No. A7-10