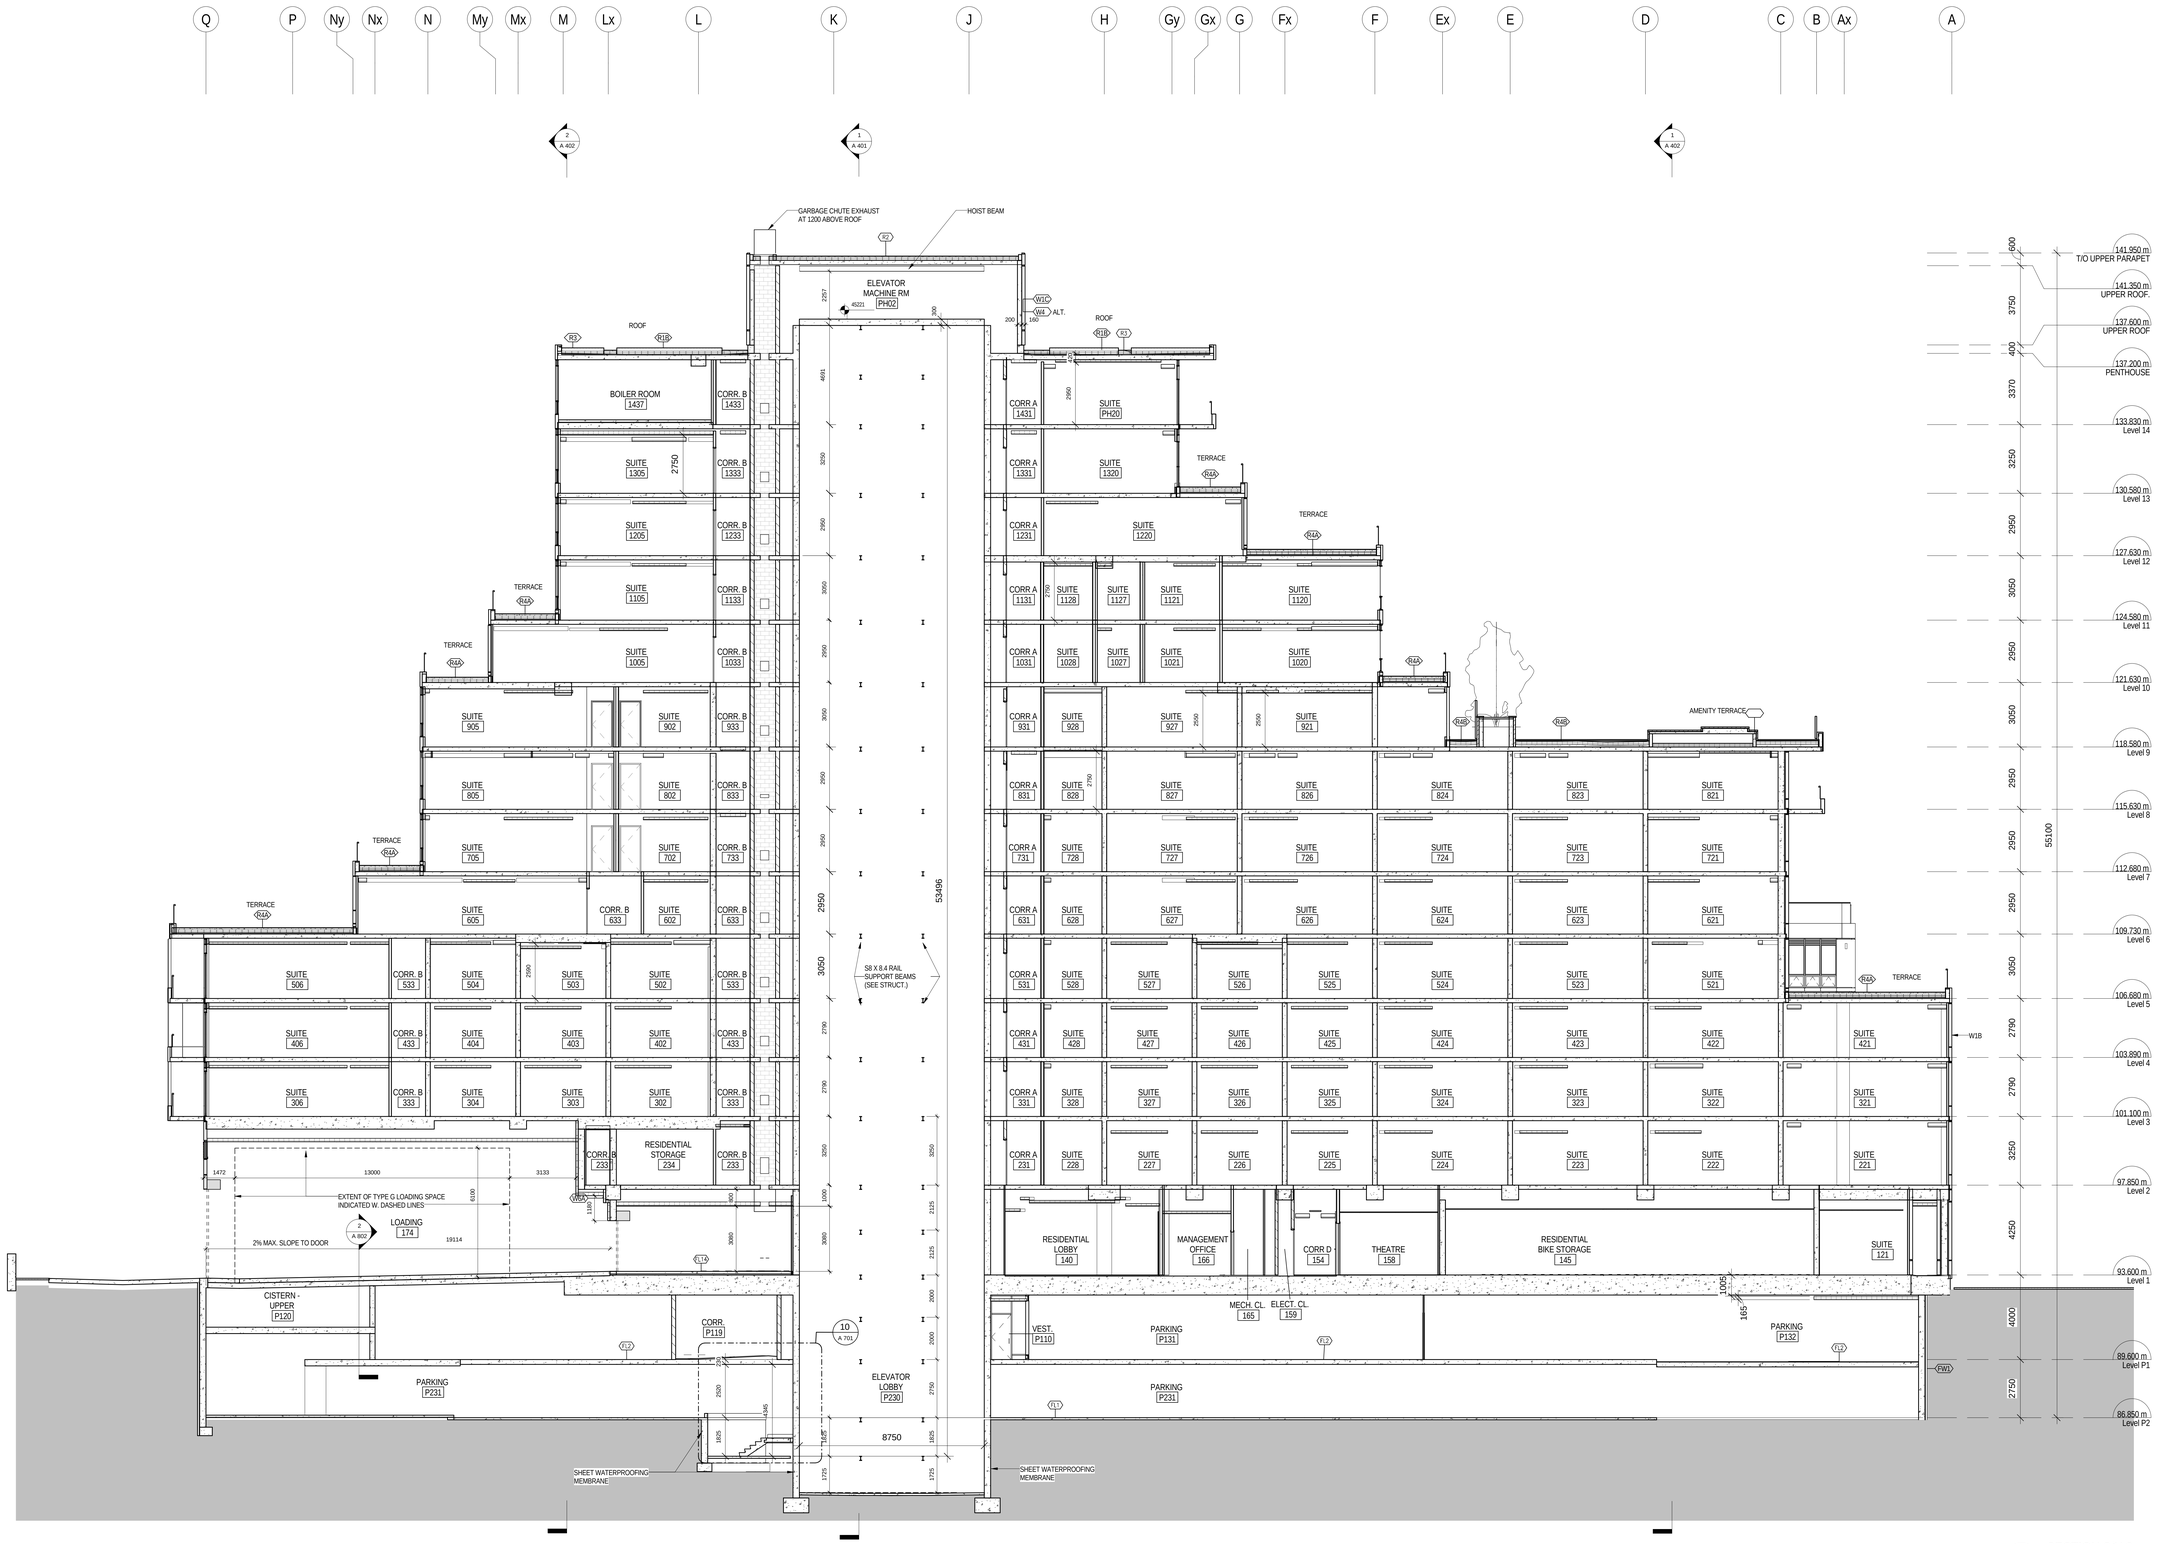

1 / A 404 SECTION S/N 2
1 : 100

All drawings, specifications, related documents and design are the property of Teeple Architects Inc. and are protected by copyright. Reproduction of the drawings, specifications, related documents and design in whole or in part is strictly forbidden without the architects written consent.

This drawing, as an instrument of service, is provided by and is the property of Teeple Architects Inc. and shall be used only for the project shown and in accordance with the agreement between Teeple and the contractor. Contractor is responsible for the coordination and verification of all dimensions contained hereon and all measurements and conditions on the job shall be verified before work is begun. Any discrepancies that result are discrepancies to the consultant in writing prior to the commencement of the affected work.

DO NOT SCALE THIS DRAWING

This drawing shall not be used for construction purposes unless countersigned

Teeple Architects Inc.

SPADINA ▸ QUEEN

TRIDEL®

METRIC SCALE DRAWING

FIRST FLOOR ELEV. +93.60m

No.	ISSUED / REVISED FOR:	DATE:
1	Issued for SPA	2013-03-26
2	Issued for Coordination	2013-04-11
3	Issued for Coordination	2013-04-17
4	Reissued for SPA	2014-01-10
5	Issued for Coordination	2014-03-28
6	Issued for Elevator Tender	2014-04-07
7	Issued for Coordination	2014-05-02
8	Issued for 50% Completion	2014-05-23
9	Issued for Permit	2014-05-30
10	Issued for Coordination	2014-06-23
11	Reissued for Permit	2014-07-10
12	Reissued for Permit	2014-08-22
13	Issued for Tender	2014-08-26
14	Issued for Tender	2014-09-22
15	Reissued for SPA	2014-10-23
16	Reissued for SPA	2014-12-22
17	Issued for ASI 01	2015-03-05
18	Issued for ASI 03	2015-05-04
19	Issued for Tender	2015-05-05
20	Issued for ASI 04	2015-06-17
21	Issued for Drywall Tender	2015-08-19

SQ ALEXANDRA PARK - BLOCK 11

38 CAMERON ST, TORONTO, ONTARIO M5T 2H2

project no:	12-115
scale:	1 : 100
drawn by:	TAI
reviewed by:	JH
date:	2014-09-22

Teeple Architects

5 CAMERON STREET TORONTO, ONTARIO
416-598-0554 TEL INFO@TEEPLEARCH.COM FAX 416-598-2797

SECTION S/N 2

A 404