All drawings, specifications, related documents and designs are the property of Teeple Architects Inc. and cannot be reproduced without written permission. Reproduction of the drawings, specifications, related documents and designs in whole or in part is strictly forbidden without the architect's written permission.

This drawing, as an instrument of service, is provided by and is the property of Teeple Architects Inc. and shall be used only for the project shown and in accordance with the agreement between Teeple Architects and contractor is responsible for the coordination and verification of all dimensions contained hereon and all measurements and conditions on site shall be verified before commencing work. Any discrepancies shall report any discrepancies to the consultant in writing prior to the commencement of affected work.

DO NOT SCALE THIS DRAWING

This drawing shall not be used for construction purposes unless countersigned

Teeple Architects Inc.

SPADINA ▸ QUEEN

TRIDEL®

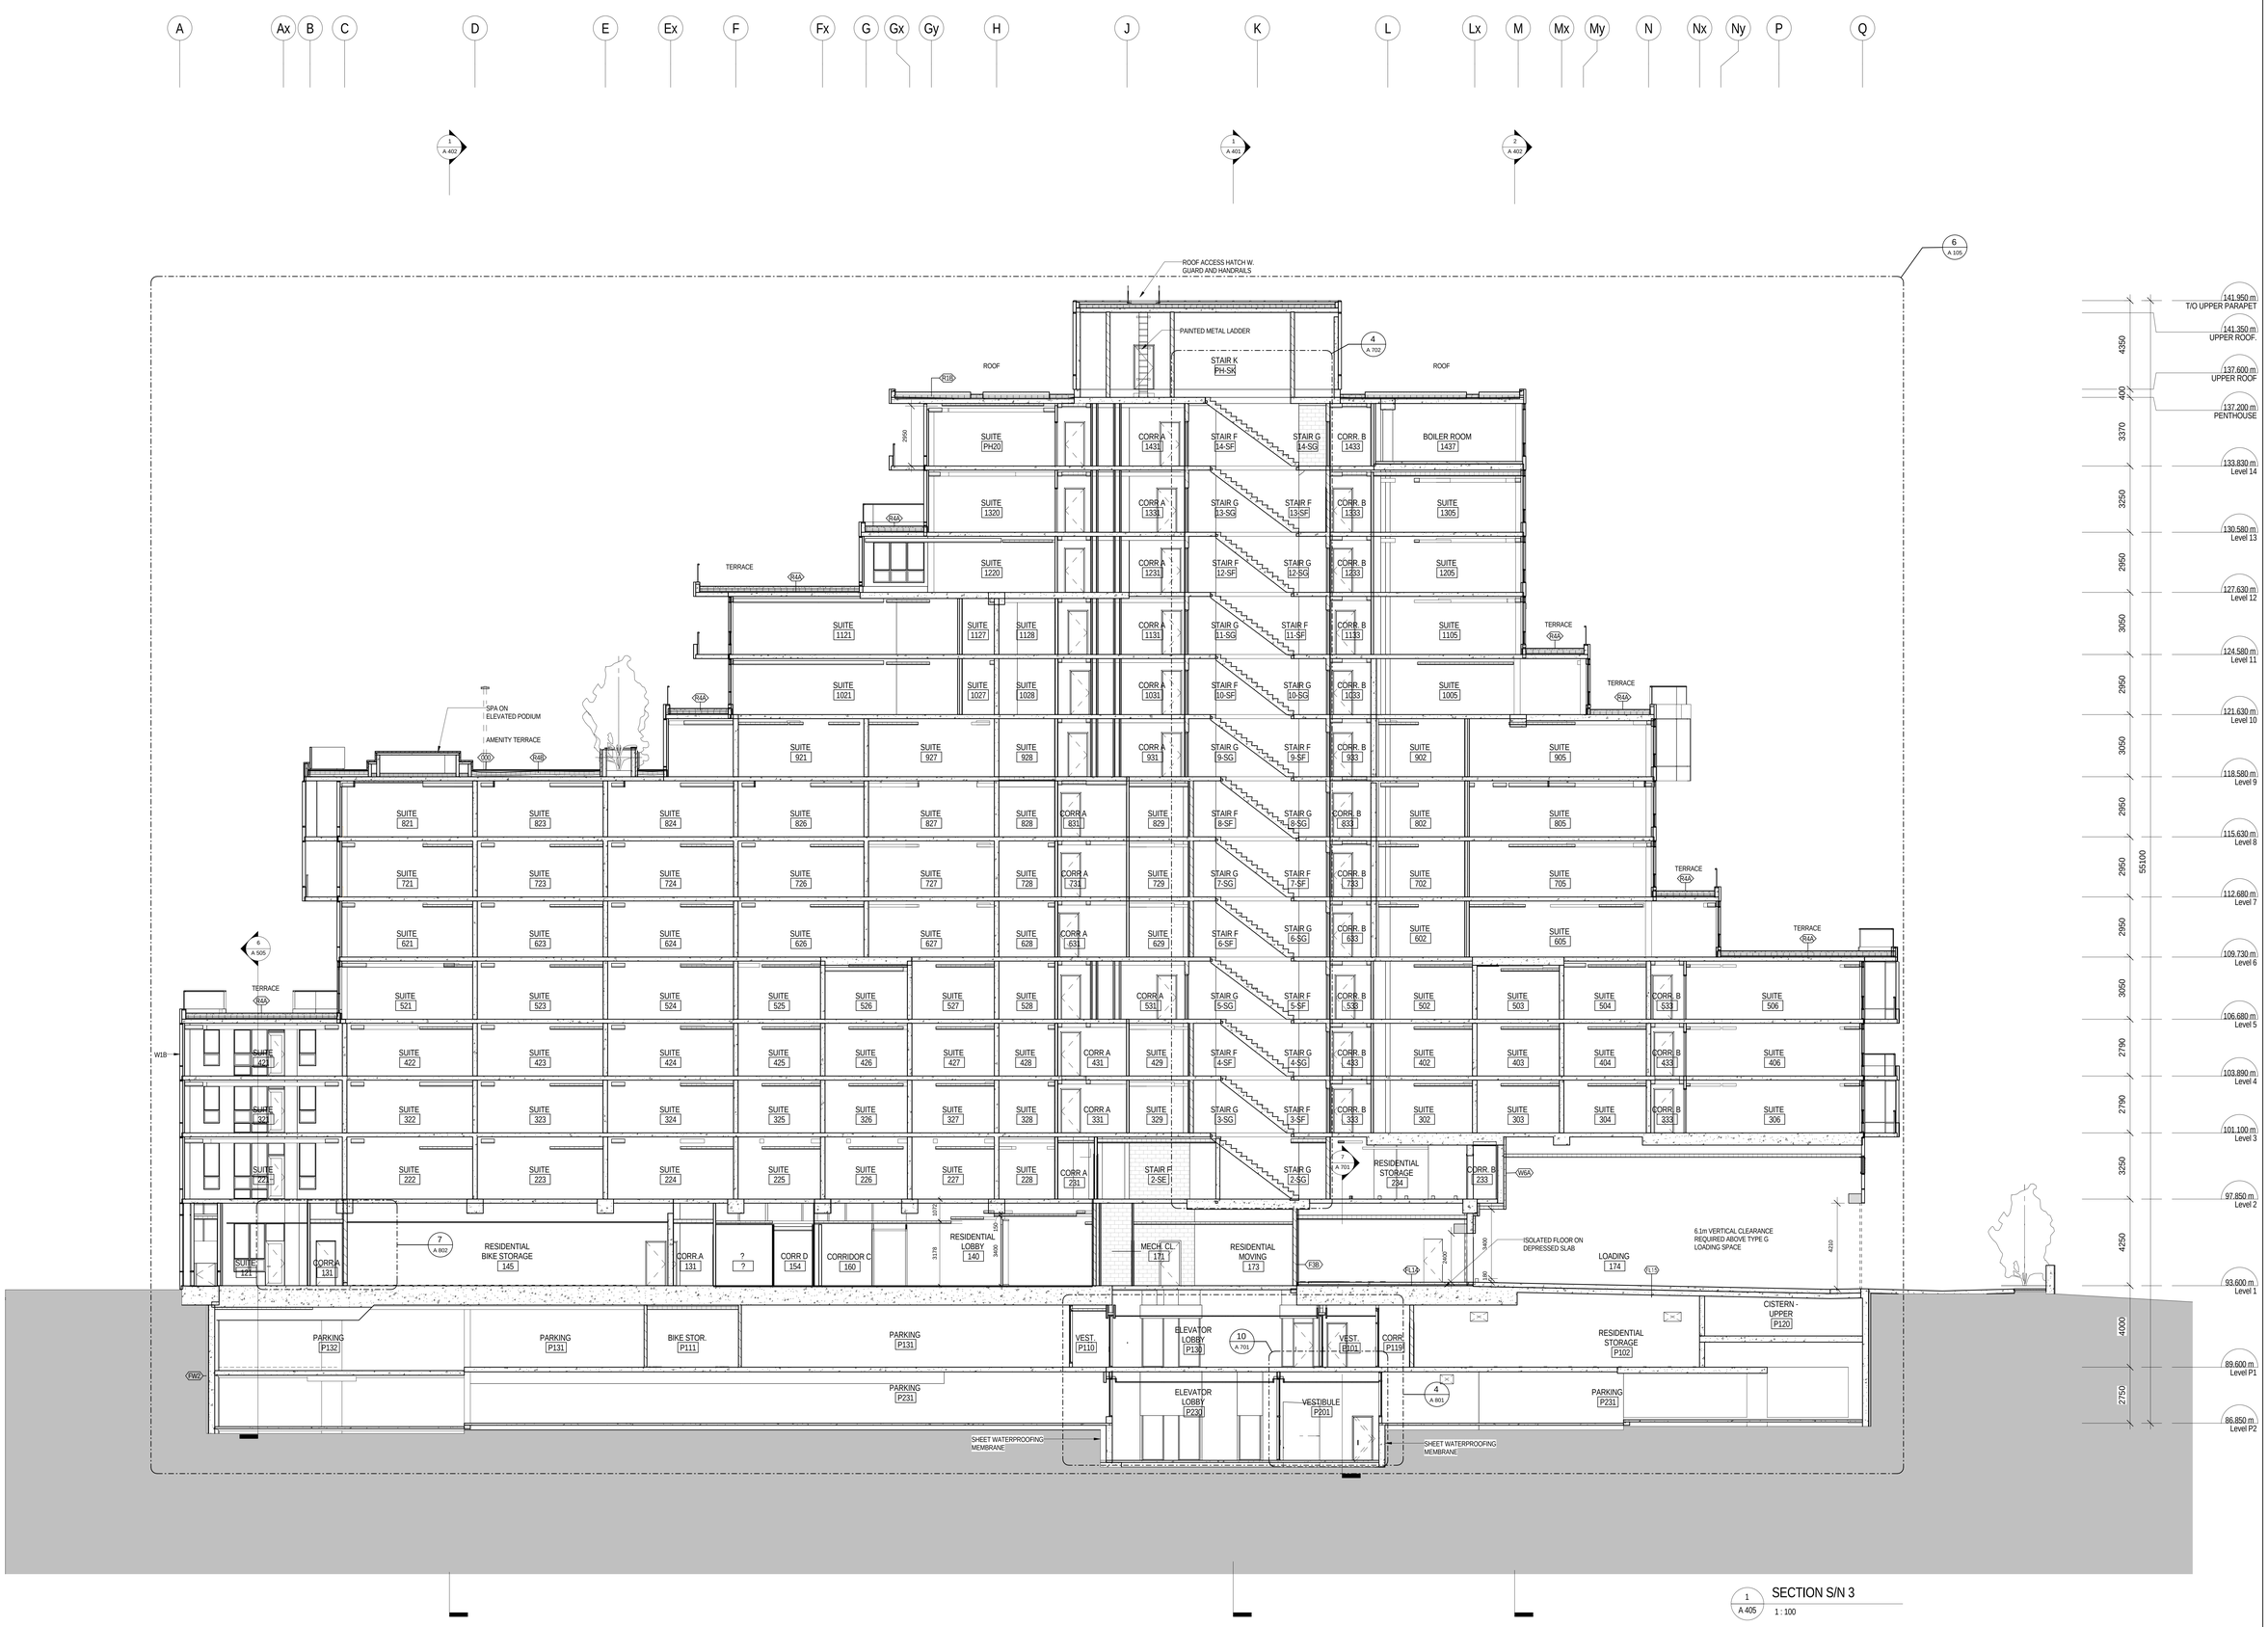

1 / A 405 SECTION S/N 3
1 : 100

METRIC SCALE DRAWING

FIRST FLOOR ELEV. +93.60m

No.	ISSUED / REVISED FOR:	DATE:
1	Issued for SPA	2013-03-26
2	Issued for Coordination	2013-04-11
3	Issued for Coordination	2013-04-17
4	Reissued for SPA	2014-01-10
5	Issued for Coordination	2014-03-28
6	Issued for Elevator Tender	2014-04-07
7	Issued for Coordination	2014-05-02
8	Issued for 50% Completion	2014-05-23
9	Issued for Permit	2014-05-30
10	Issued for Coordination	2014-06-23
11	Reissued for Permit	2014-07-10
12	Reissued for Permit	2014-08-22
13	Issued for Tender	2014-08-26
14	Issued for Tender	2014-09-22
15	Issued for ASI 01	2015-03-05
16	Issued for ASI 03	2015-05-04
17	Issued for Tender	2015-05-05
18	Issued for ASI 04	2015-06-17
19	Issued for Drywall Tender	2015-08-19

SQ ALEXANDRA PARK - BLOCK 11

38 CAMERON ST, TORONTO, ONTARIO M5T 2H2

project no:	12-115
scale:	1 : 100
drawn by:	TAI
reviewed by:	JH
date:	2014-09-22

Teeple Architects

5 CAMERON STREET
416-598-0594-TEL

TORONTO, ONTARIO
M5T 2H2

INFO@TEEPLEARCHITECT.COM

SECTION S/N 3

A 405