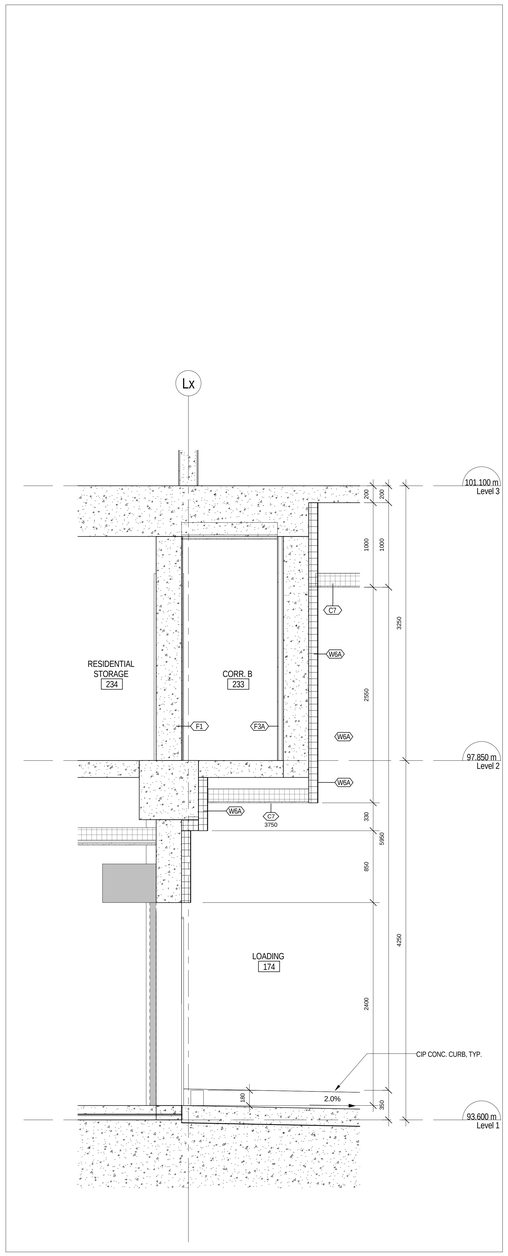

5 / A 503 LOADING AREA WALL SECTION
1 : 25

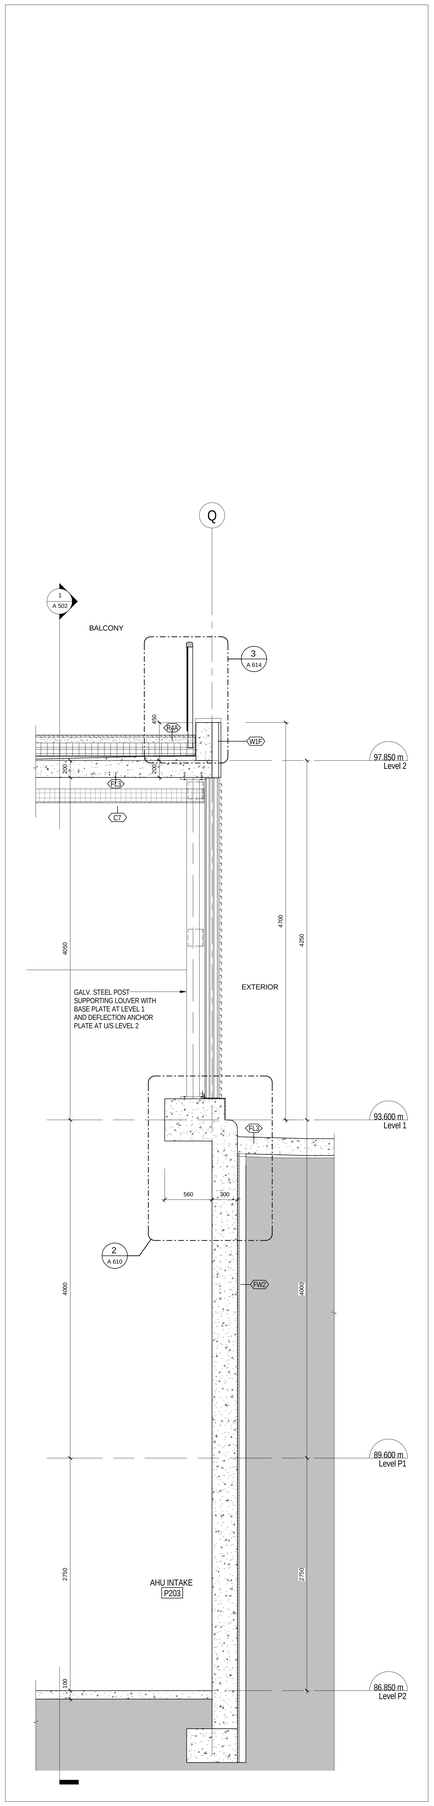

4 / A 503 NORTH WALL SECTION AT AIR SHAFT/MECHANICAL LOUVER
1 : 25

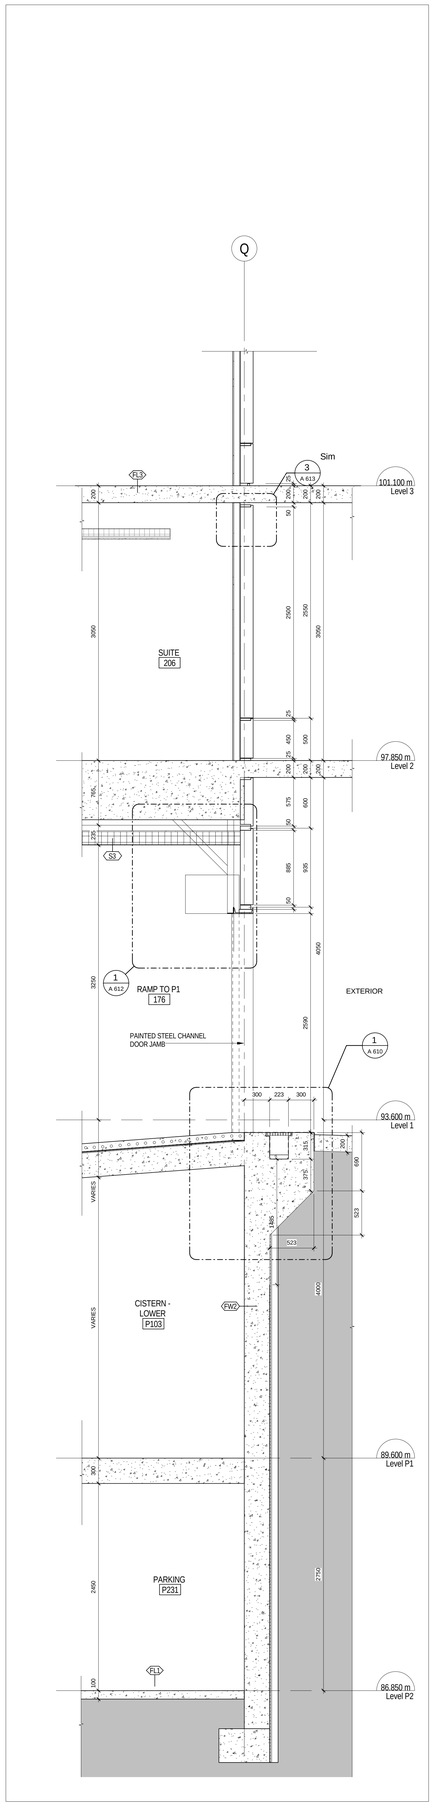

3 / A 503 NORTH WALL SECTION AT RAMP TO PARKING & CISTERN
1 : 25

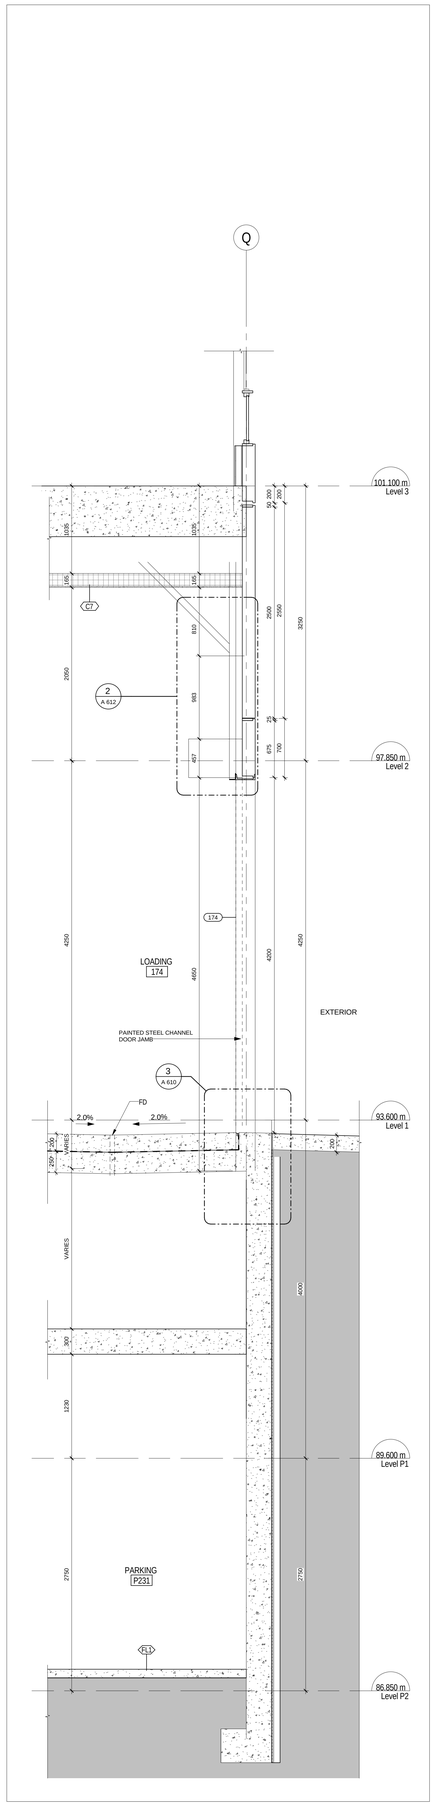

2 / A 503 NORTH WALL SECTION AT LOADING/RES STORAGE
1 : 25

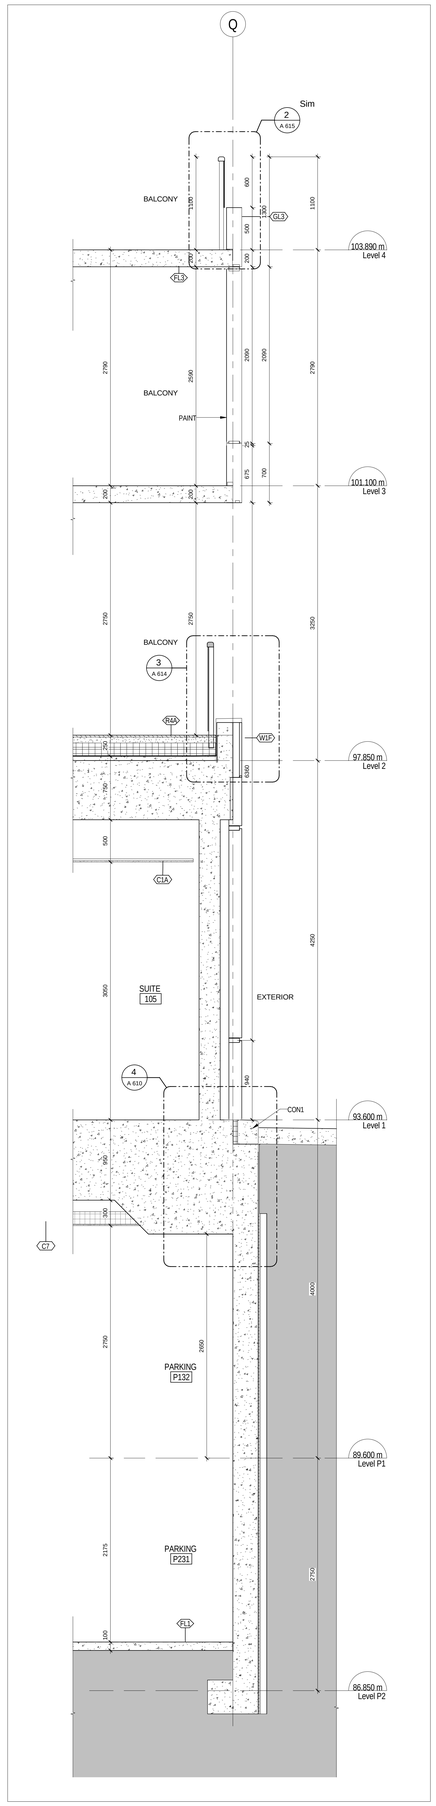

1 / A 503 NORTH WALL SECTION AT SUITE 105
1 : 25

All drawings, specifications, related documents and designs are the property of Teeple Architects Inc. and are protected by copyright. Reproduction of the drawings, specifications, related documents and designs in whole or in part is strictly forbidden without the architect's written consent.

This drawing, as an instrument of service, is provided by and is the property of Teeple Architects Inc. and shall be used only for the project shown and in accordance with the agreement between Teeple and the contractor. Contractor is responsible for the coordination and verification of all dimensions contained hereon and all measurements and conditions on the job shall be verified before proceeding with the work. Any that report are discrepancies to the consultant in writing prior to the commencement of the affected work.

DO NOT SCALE THIS DRAWING

This drawing shall not be used for construction purposes unless countersigned

Teeple Architects Inc.

SPADINA ▸ QUEEN

TRIDEL®

METRIC SCALE DRAWING

FIRST FLOOR ELEV. +93.60m

No.	ISSUED / REVISED FOR:	DATE:
1	Issued for Coordination	2014-06-23
2	Reissued for Permit	2014-07-10
3	Reissued for Permit	2014-08-22
4	Issued for Tender	2014-08-26
5	Issued for Tender	2014-09-22
6	Issued for ASI 01	2015-03-05
7	Issued for ASI 03	2015-05-04
8	Issued for Tender	2015-05-05
9	Issued for Drywall Tender	2015-08-19

SQ ALEXANDRA PARK - BLOCK 11

38 CAMERON ST, TORONTO, ONTARIO M5T 2H2

project no:	12-115
scale:	1 : 25
drawn by:	TAI
reviewed by:	JH
date:	2014-09-22

Teeple Architects

5 CAMERON STREET 416-598-0504 TEL | INFO@TEEPLEARCHITECTS.COM | TORONTO, ON M5B2 FAX 416-598-0505

WALL SECTIONS - NORTH

A 503