ensure vertical continuity of joints where panels increased by 50 mm, typ.

ensure vertical continuity of 750 mm panel joints, typ.

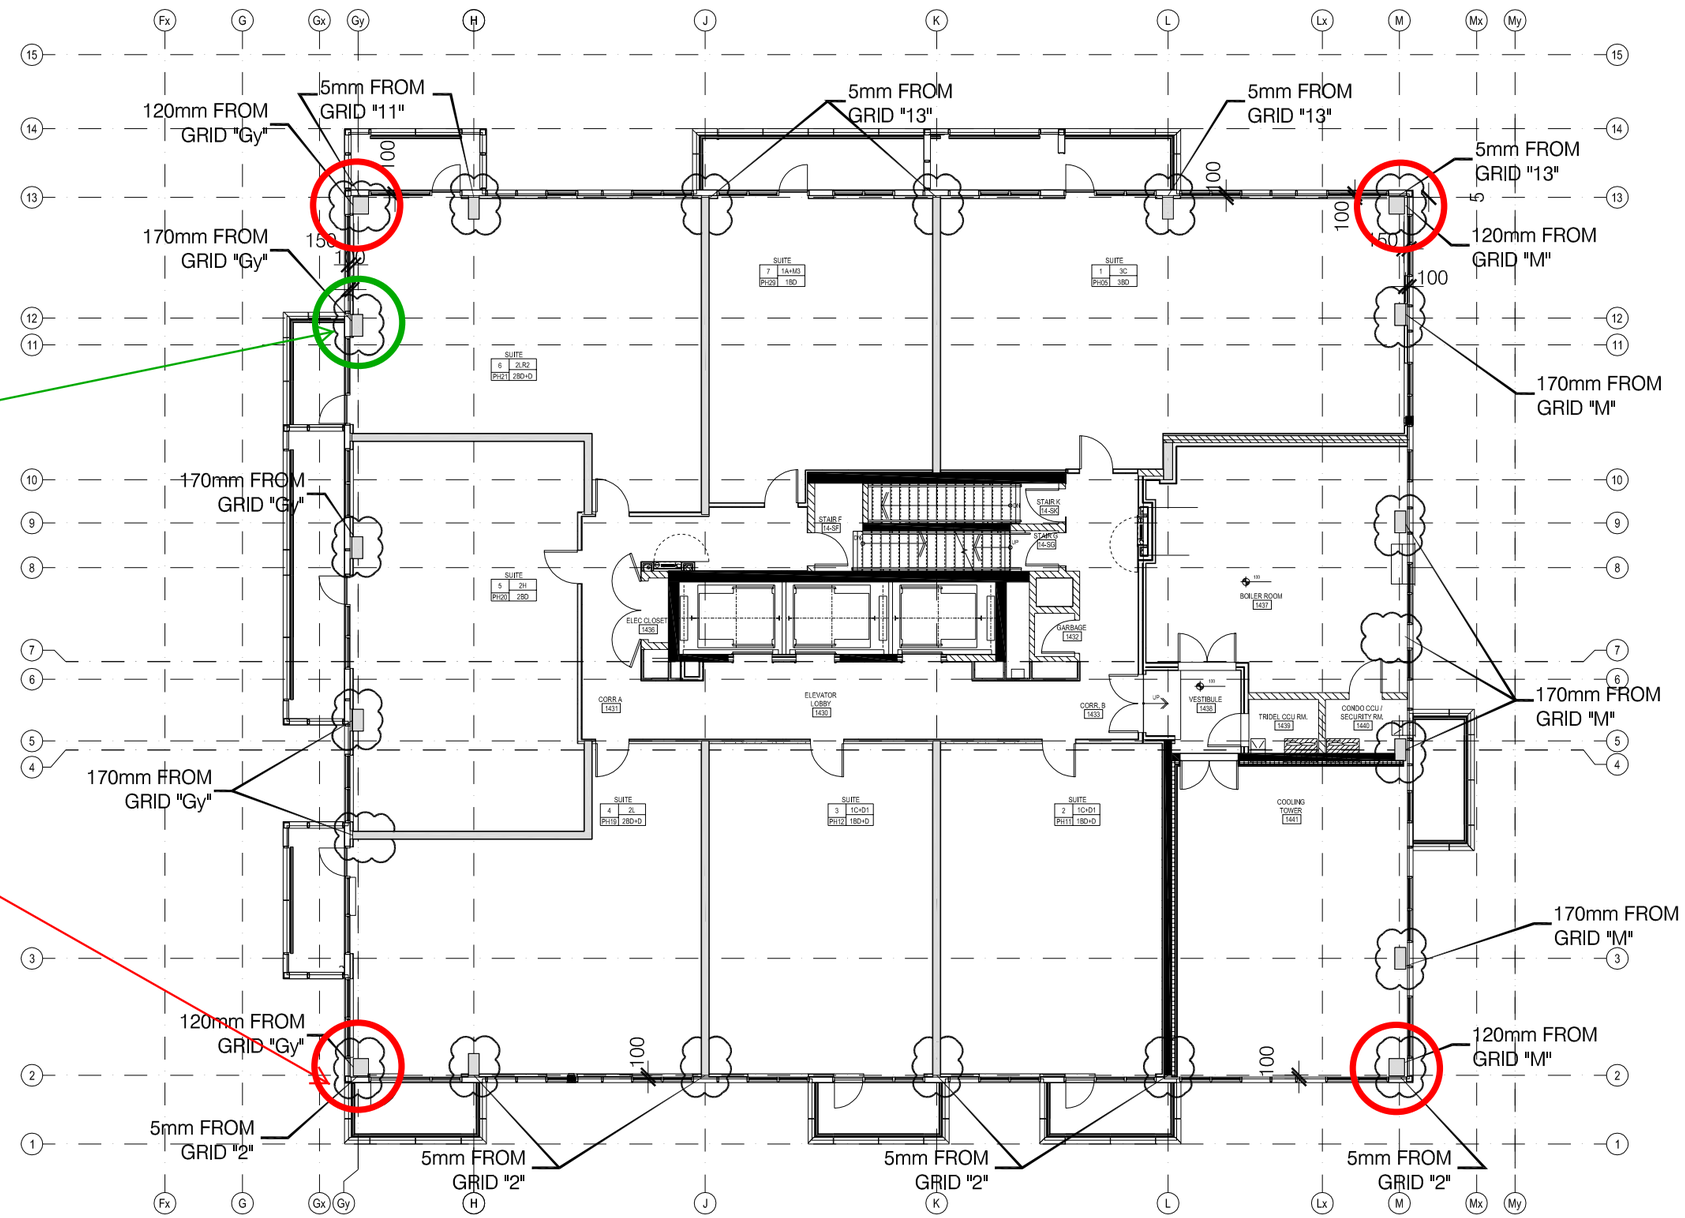

SQ- ALEXANDRA PARK

14th FLOOR

CONCRETE COLUMNS AND SHEAR WALLS SET BACK REQUEST FOR 124mm WINDOW FRAME:

CONCRETE WALL SETBACK DIMENSIONS ARE MEASURED FROM GRID LINE WHERE SHOWN.

- PLEASE SEE A ATTACHED PLAN VIEW DETAILS AT CORNERS AND SHEAR WALLS FOR CLARIFICATION.

May 15, 2015 - SC

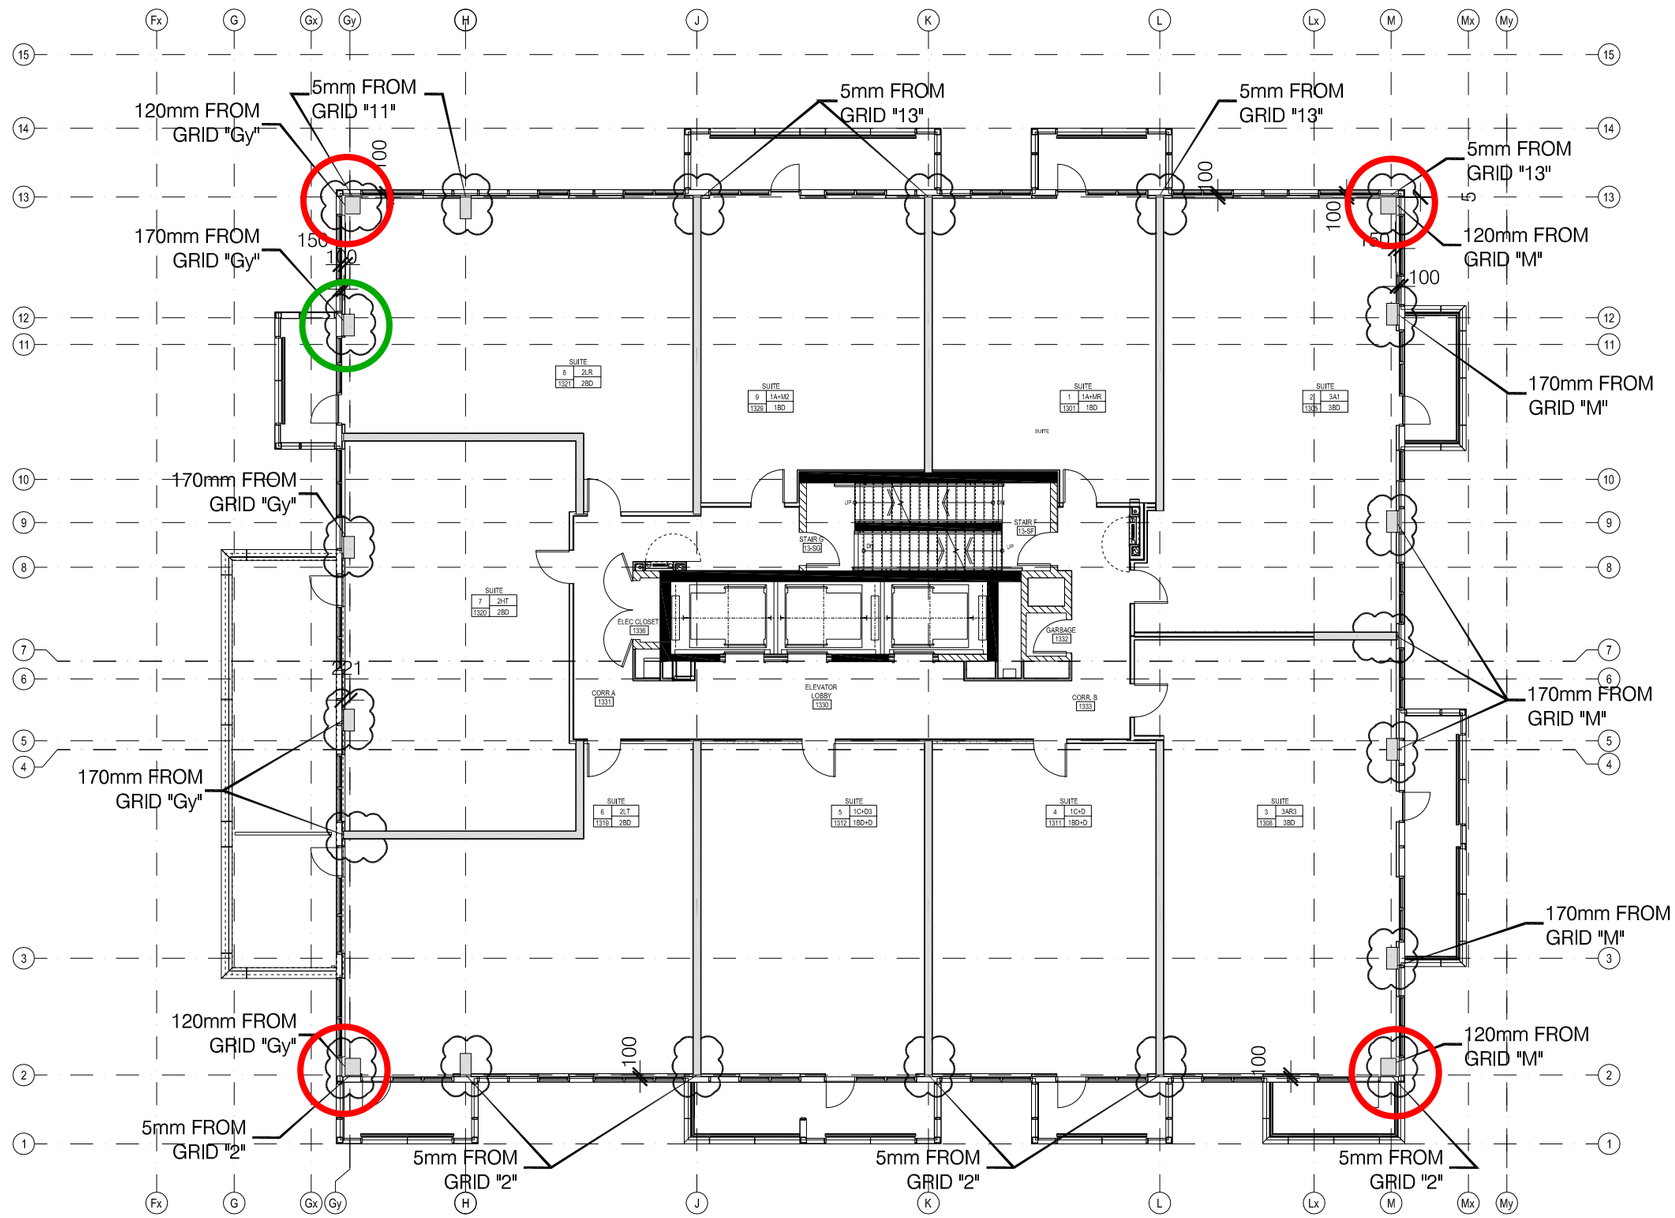

SQ- ALEXANDRA PARK

13th FLOOR

CONCRETE COLUMNS AND SHEAR WALLS SET BACK REQUEST FOR 124mm WINDOW FRAME:

CONCRETE WALL SETBACK DIMENSIONS ARE MEASURED FROM GRID LINE WHERE SHOWN.

- PLEASE SEE A ATTACHED PLAN VIEW DETAILS AT CORNERS AND SHEAR WALLS FOR CLARIFICATION.

May 15, 2015 - SC

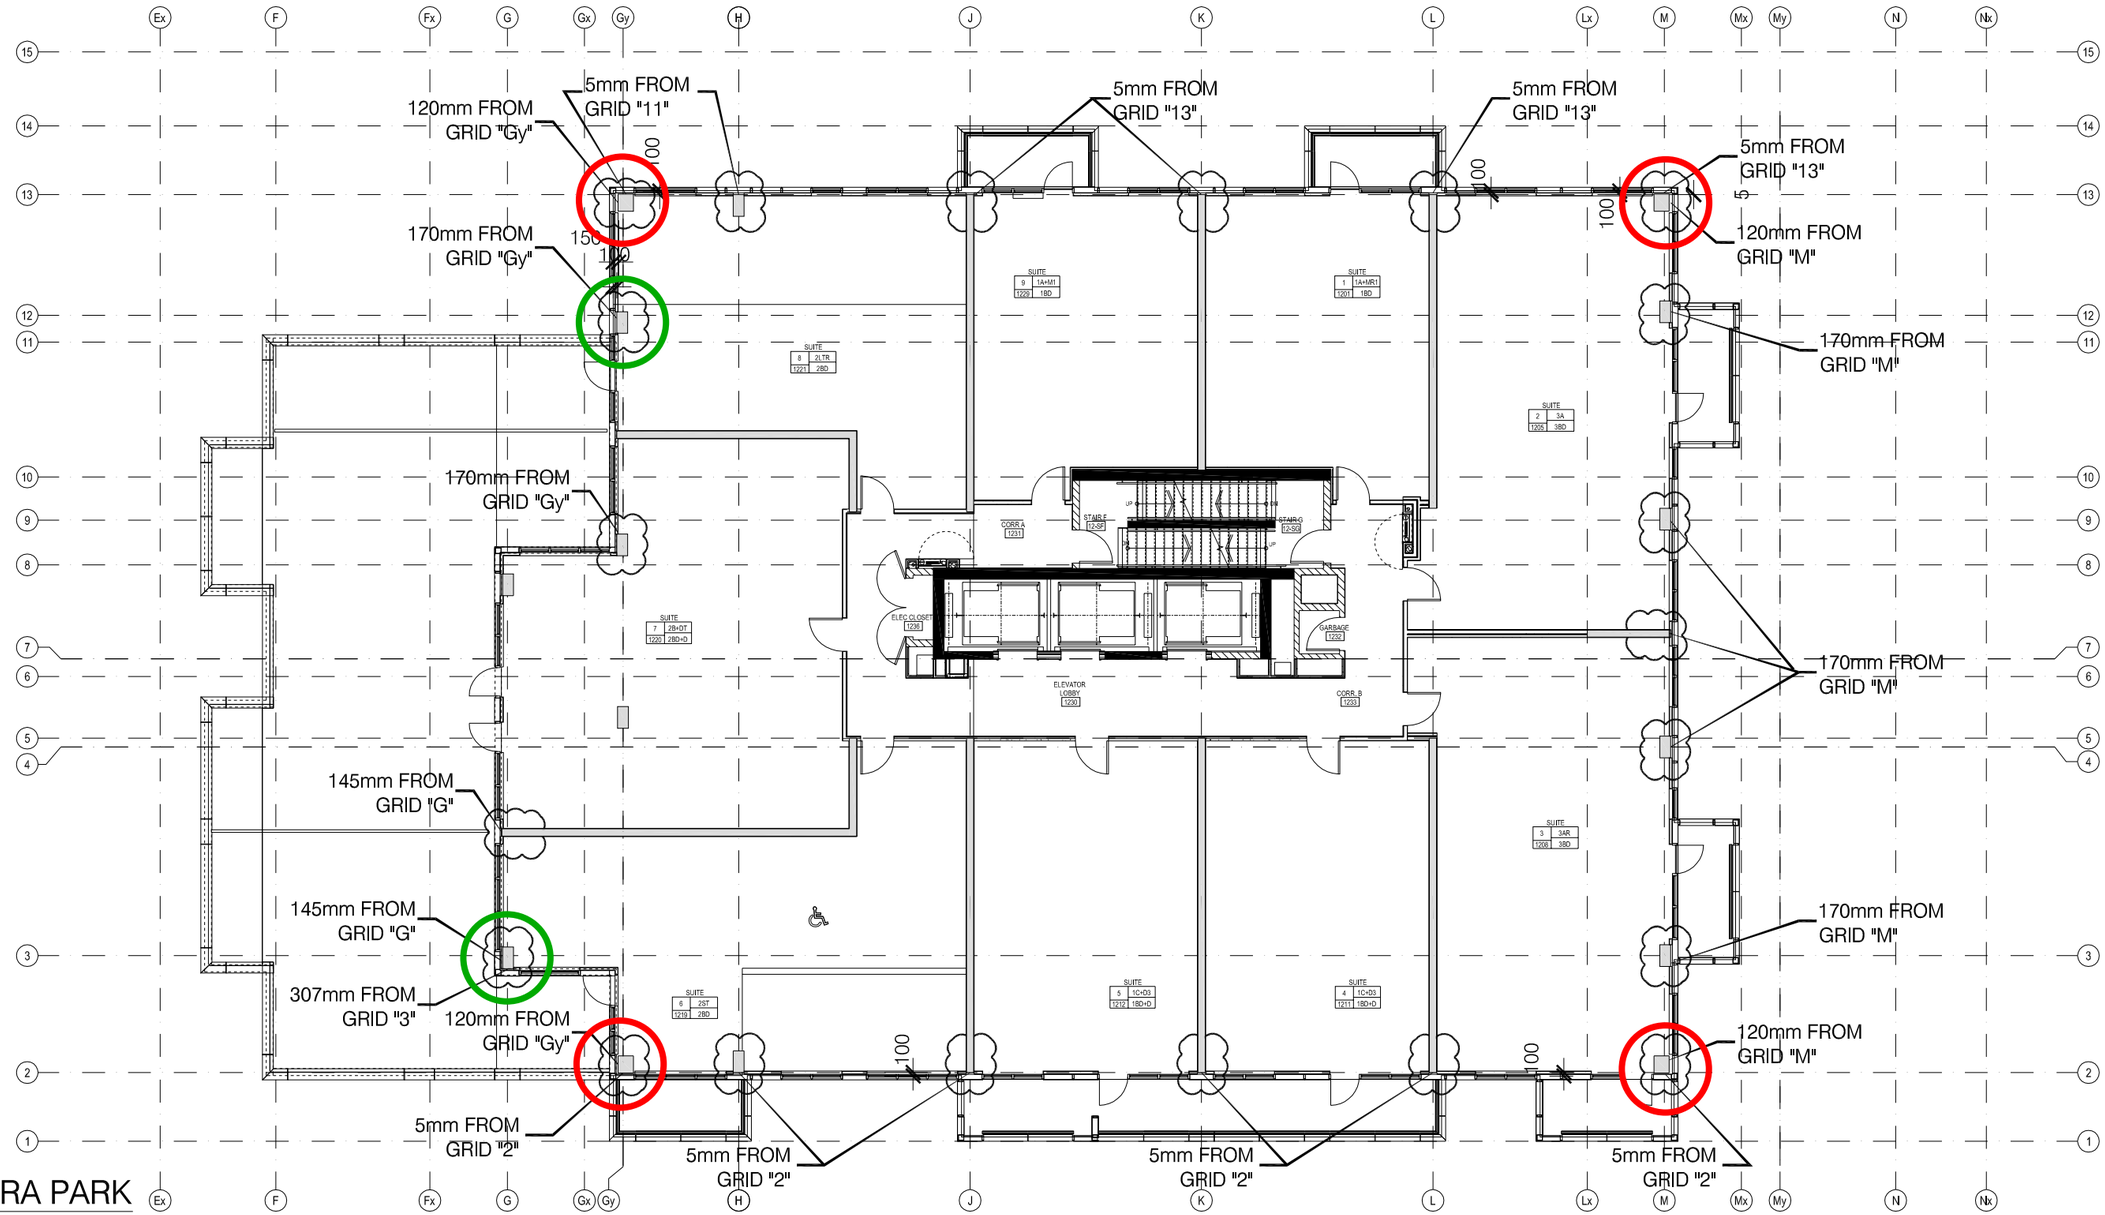

SQ- ALEXANDRA PARK

12th FLOOR

CONCRETE COLUMNS AND SHEAR WALLS SET BACK REQUEST FOR 124mm WINDOW FRAME:

CONCRETE WALL SETBACK DIMENSIONS ARE MEASURED FROM GRID LINE WHERE SHOWN.

- PLEASE SEE A ATTACHED PLAN VIEW DETAILS AT CORNERS AND SHEAR WALLS FOR CLARIFICATION.

May 15, 2015 - SC

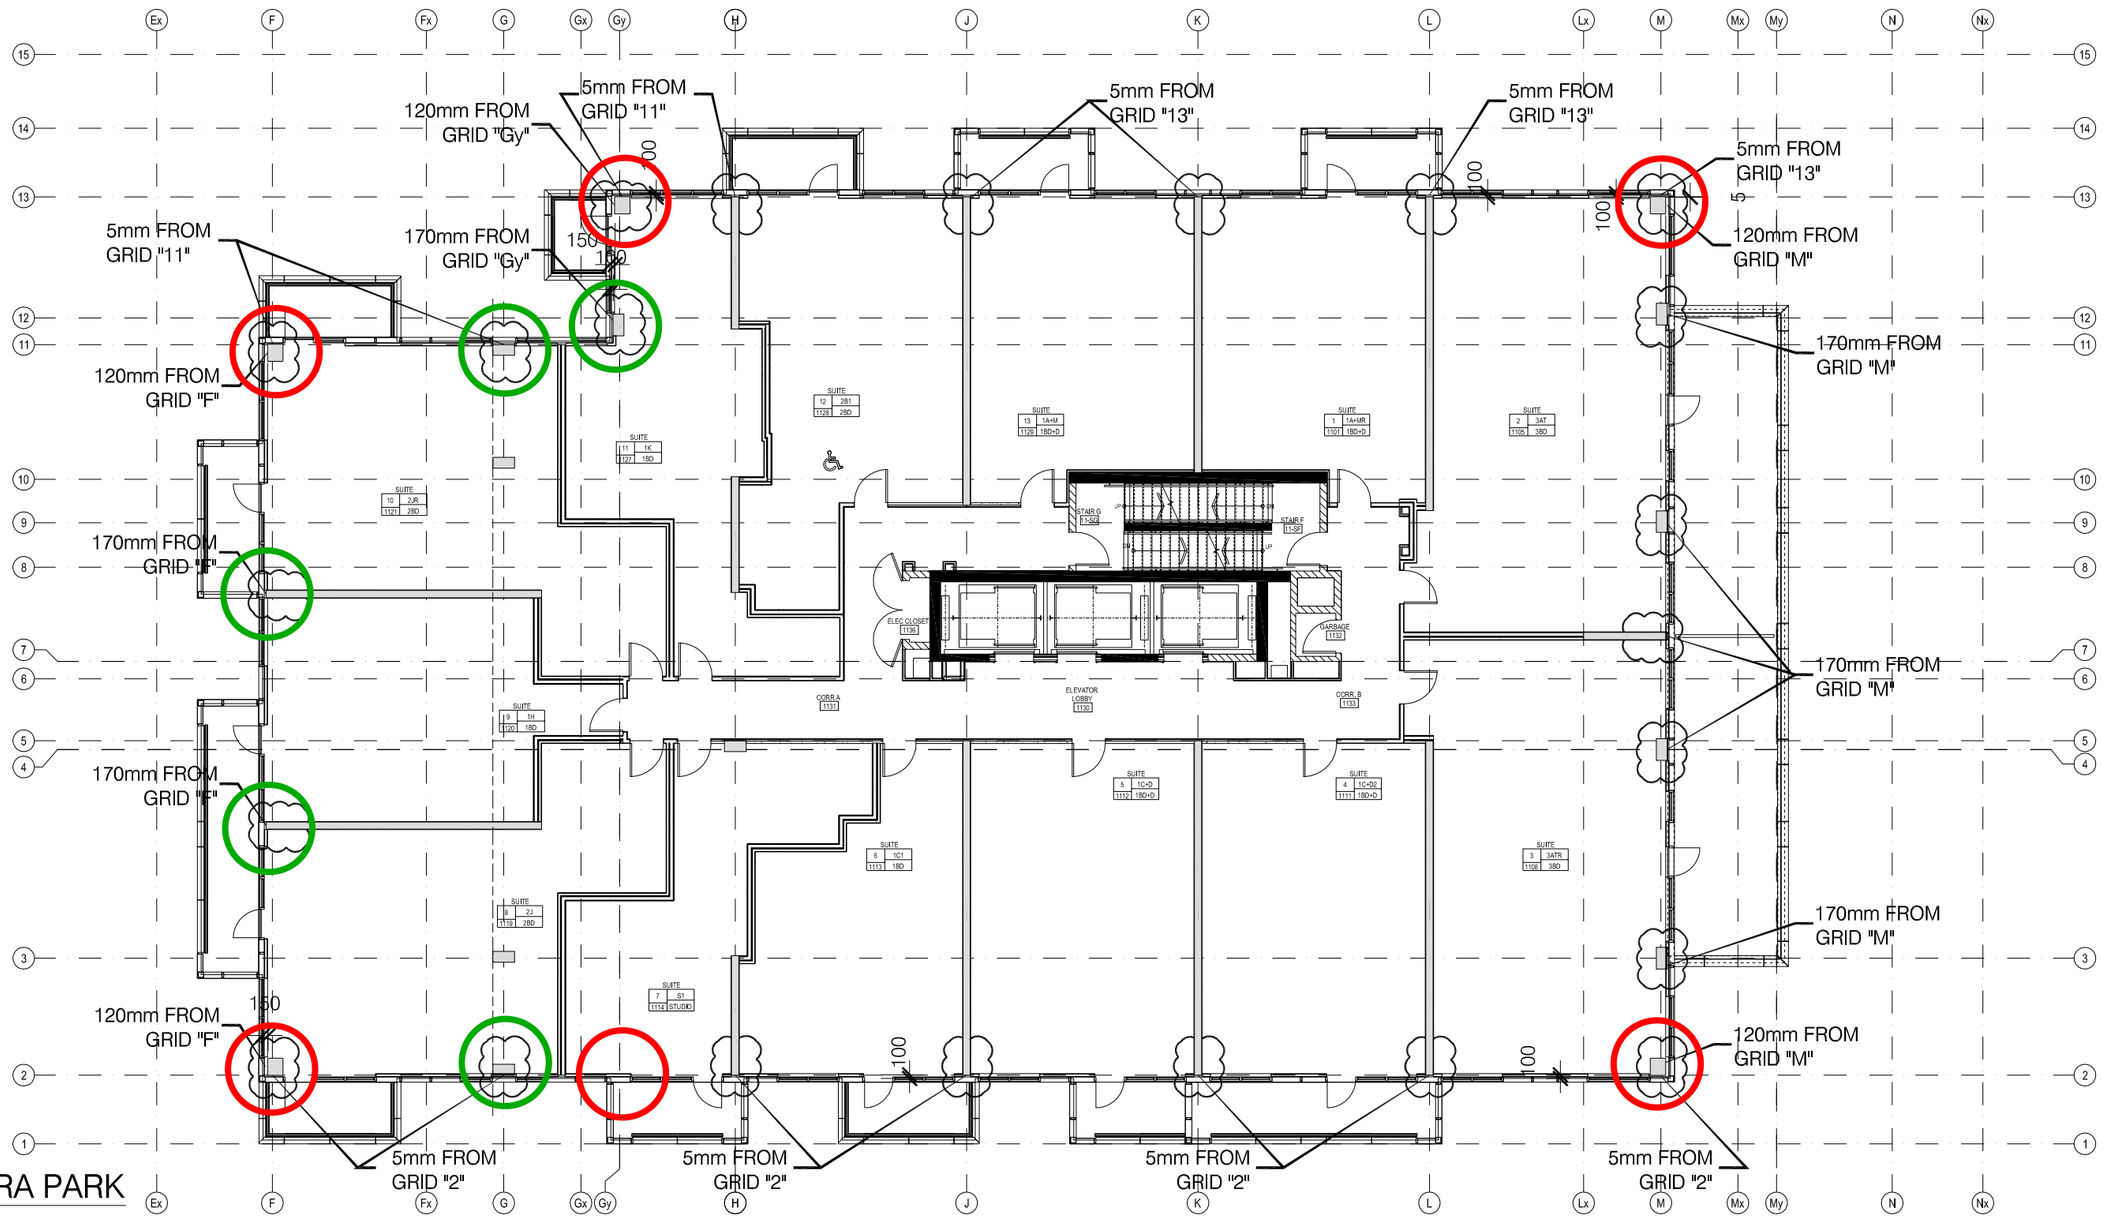

SQ- ALEXANDRA PARK

11th FLOOR

CONCRETE COLUMNS AND SHEAR WALLS SET BACK REQUEST FOR 124mm WINDOW FRAME:

CONCRETE WALL SETBACK DIMENSIONS ARE MEASURED FROM GRID LINE WHERE SHOWN.

- PLEASE SEE A ATTACHED PLAN VIEW DETAILS AT CORNERS AND SHEAR WALLS FOR CLARIFICATION.

May 15, 2015 - SC

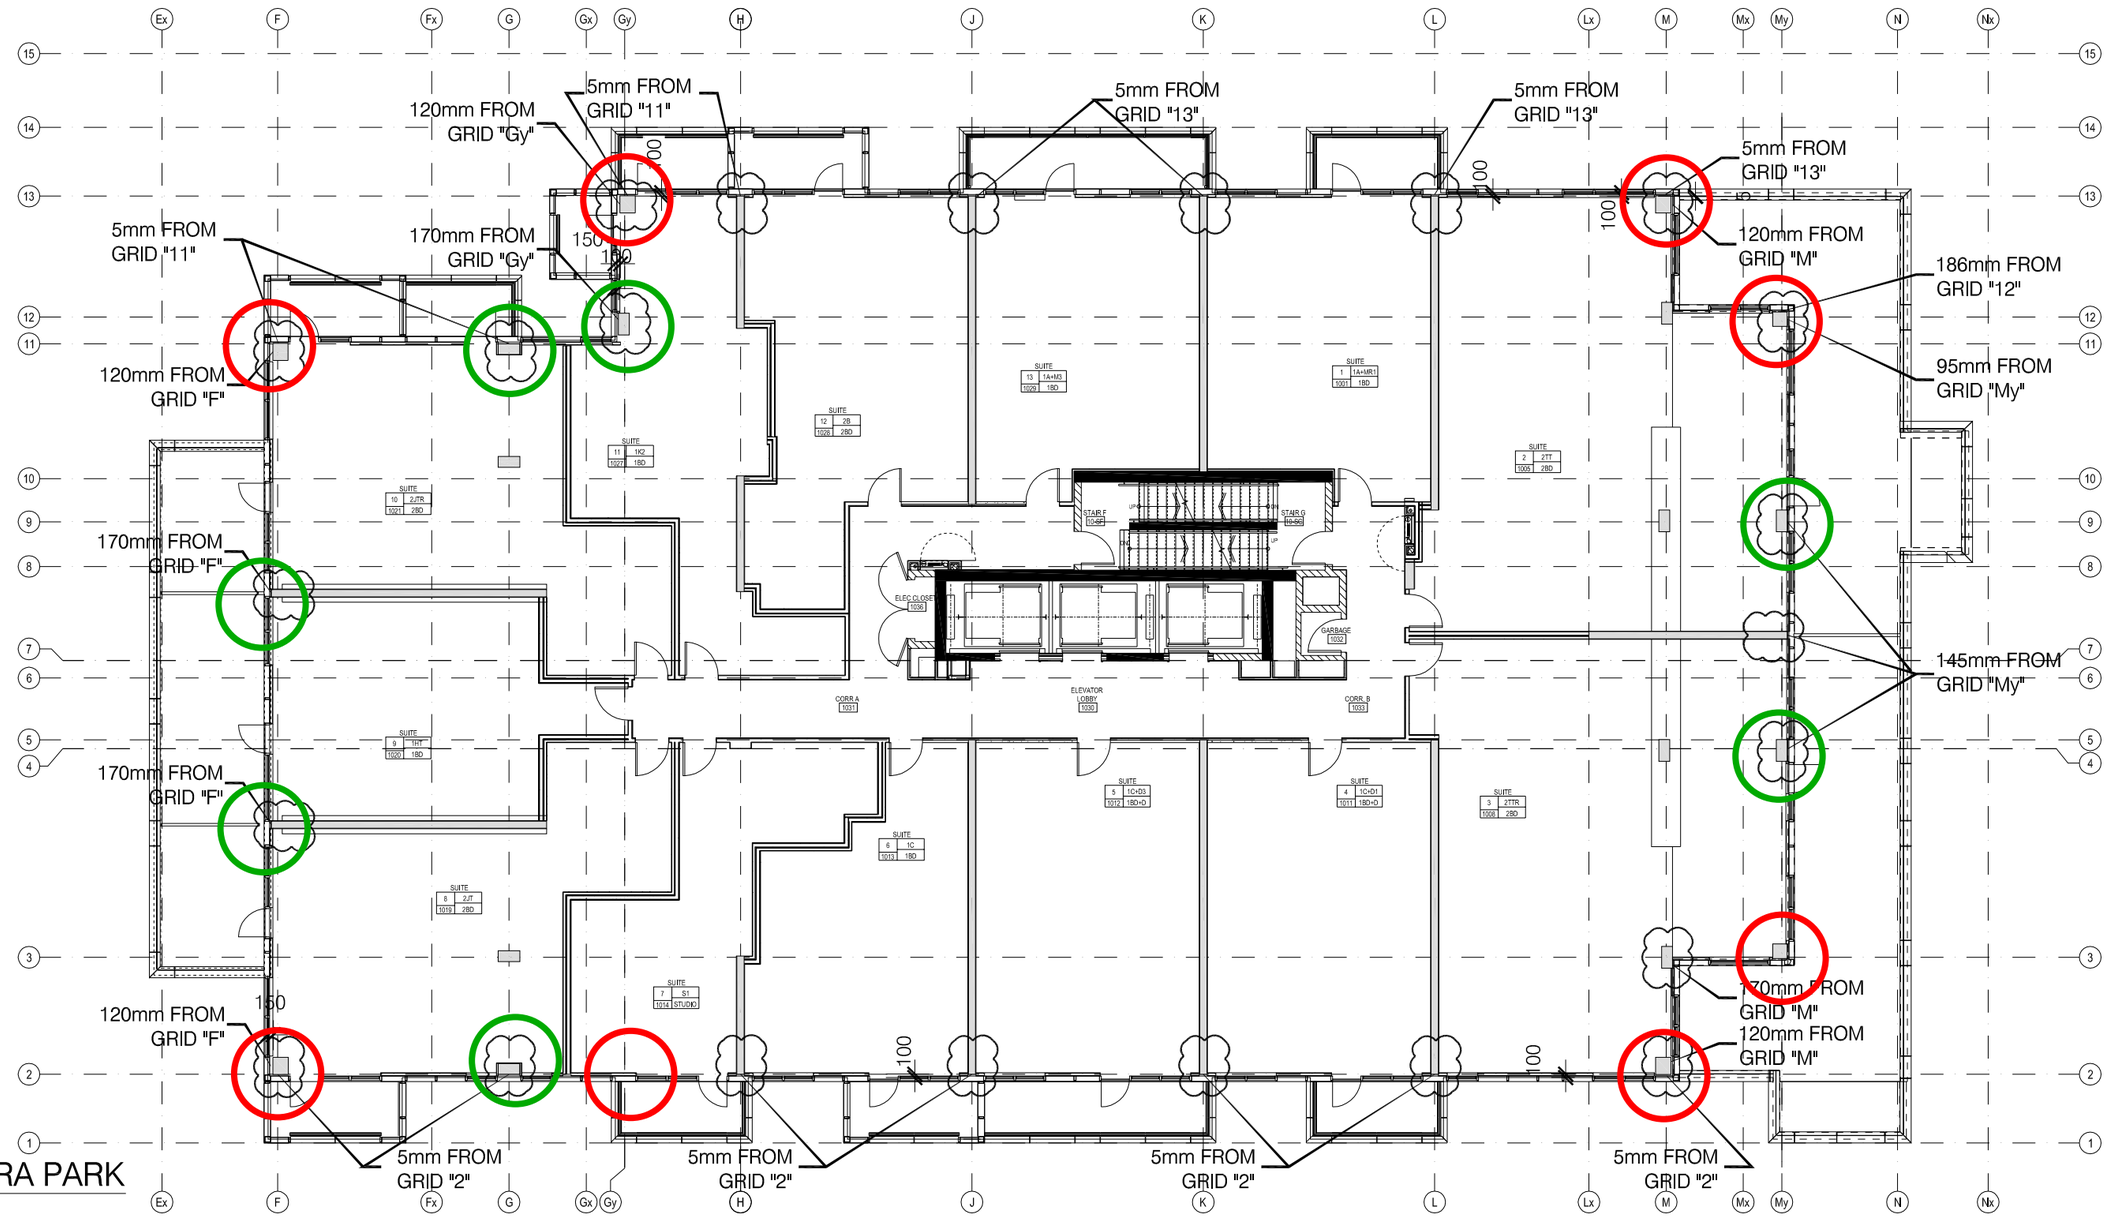

SQ- ALEXANDRA PARK

10th FLOOR

CONCRETE COLUMNS AND SHEAR WALLS SET BACK REQUEST FOR 124mm WINDOW FRAME:

CONCRETE WALL SETBACK DIMENSIONS ARE MEASURED FROM GRID LINE WHERE SHOWN.

- PLEASE SEE A ATTACHED PLAN VIEW DETAILS AT CORNERS AND SHEAR WALLS FOR CLARIFICATION.

May 15, 2015 - SC

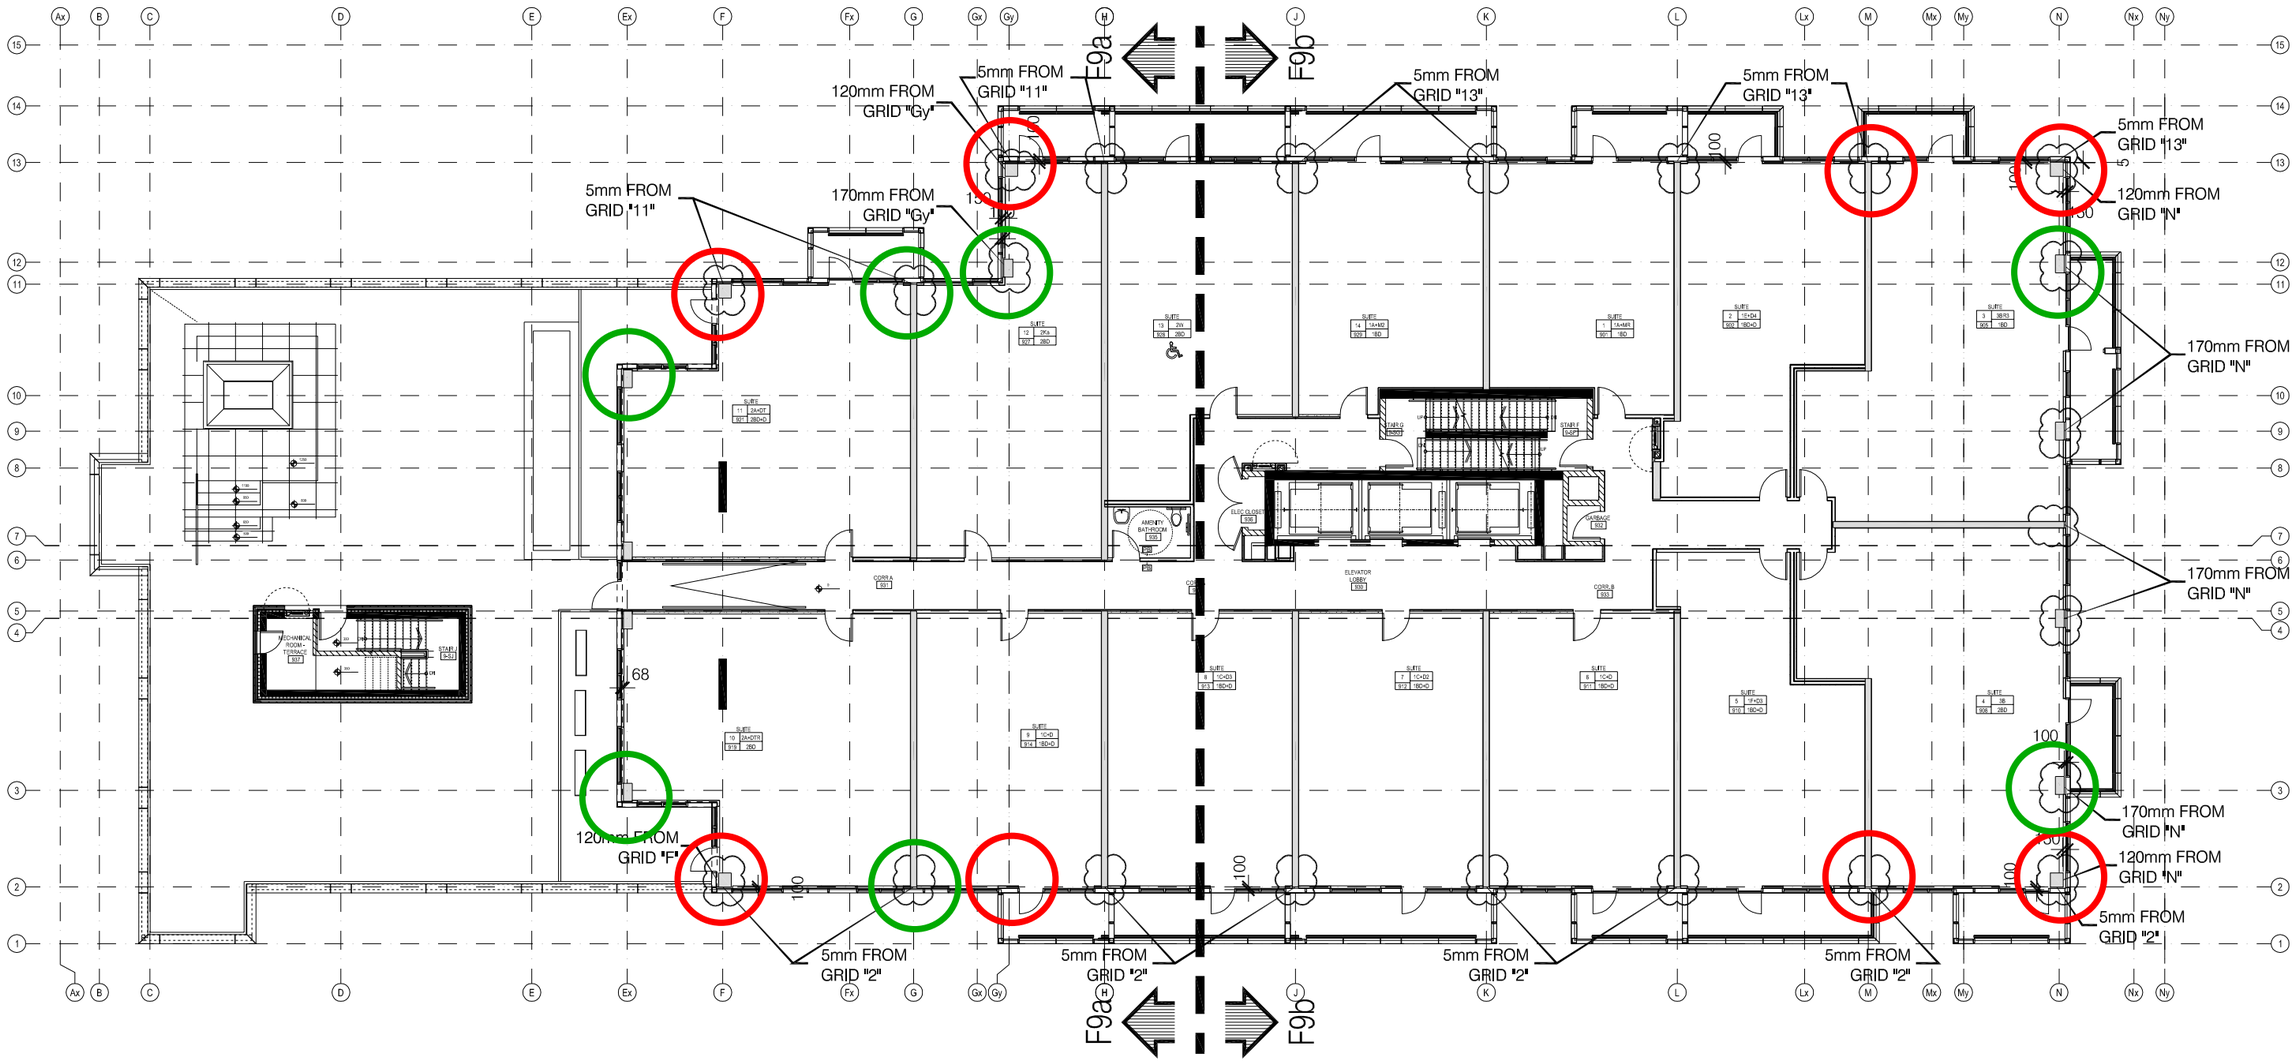

SQ- ALEXANDRA PARK

9 ~~6th~~ FLOOR

CONCRETE COLUMNS AND SHEAR WALLS SET BACK REQUEST FOR 124mm WINDOW FRAME:

CONCRETE WALL SETBACK DIMENSIONS ARE MEASURED FROM GRID LINE WHERE SHOWN.

- PLEASE SEE A ATTACHED PLAN VIEW DETAILS AT CORNERS AND SHEAR WALLS FOR CLARIFICATION.

May 15, 2015 - SC

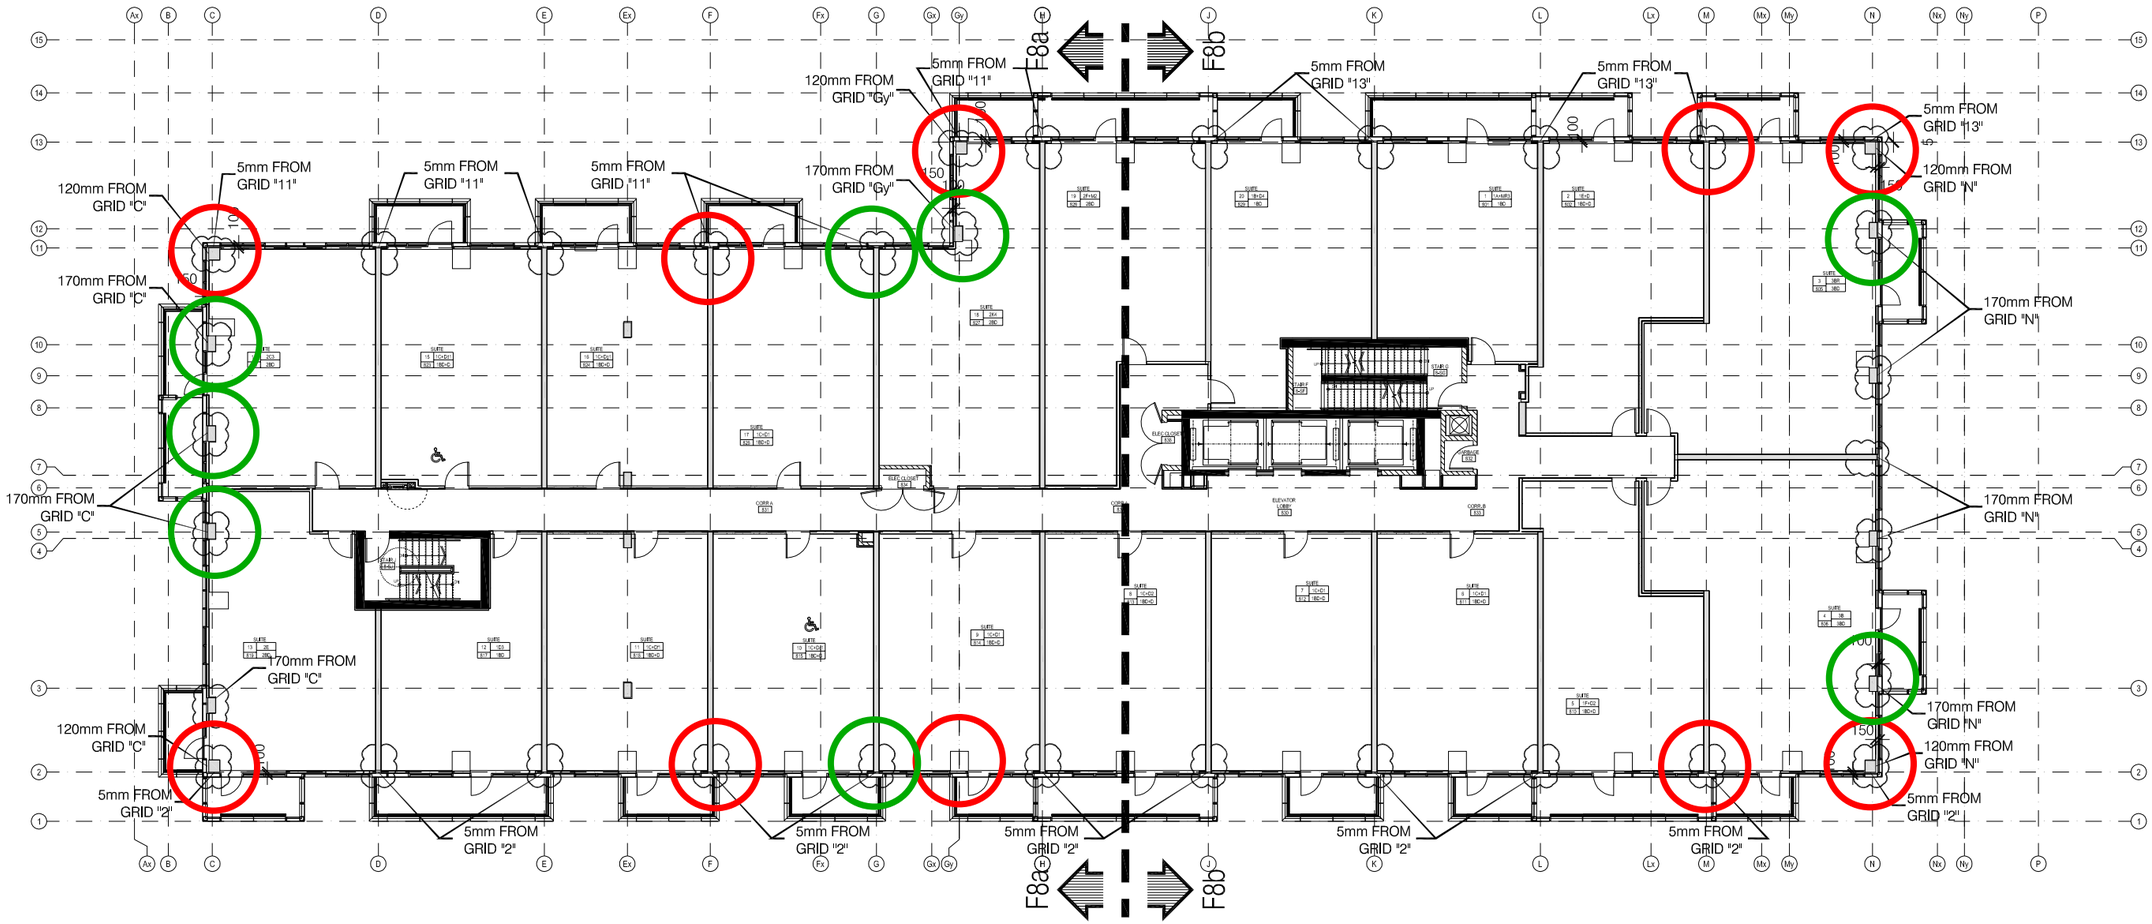

SQ- ALEXANDRA PARK

8th FLOOR

CONCRETE COLUMNS AND SHEAR WALLS SET BACK REQUEST FOR 124mm WINDOW FRAME:

CONCRETE WALL SETBACK DIMENSIONS ARE MEASURED FROM GRID LINE WHERE SHOWN.

- PLEASE SEE A ATTACHED PLAN VIEW DETAILS AT CORNERS AND SHEAR WALLS FOR CLARIFICATION.

May 15, 2015 - SC

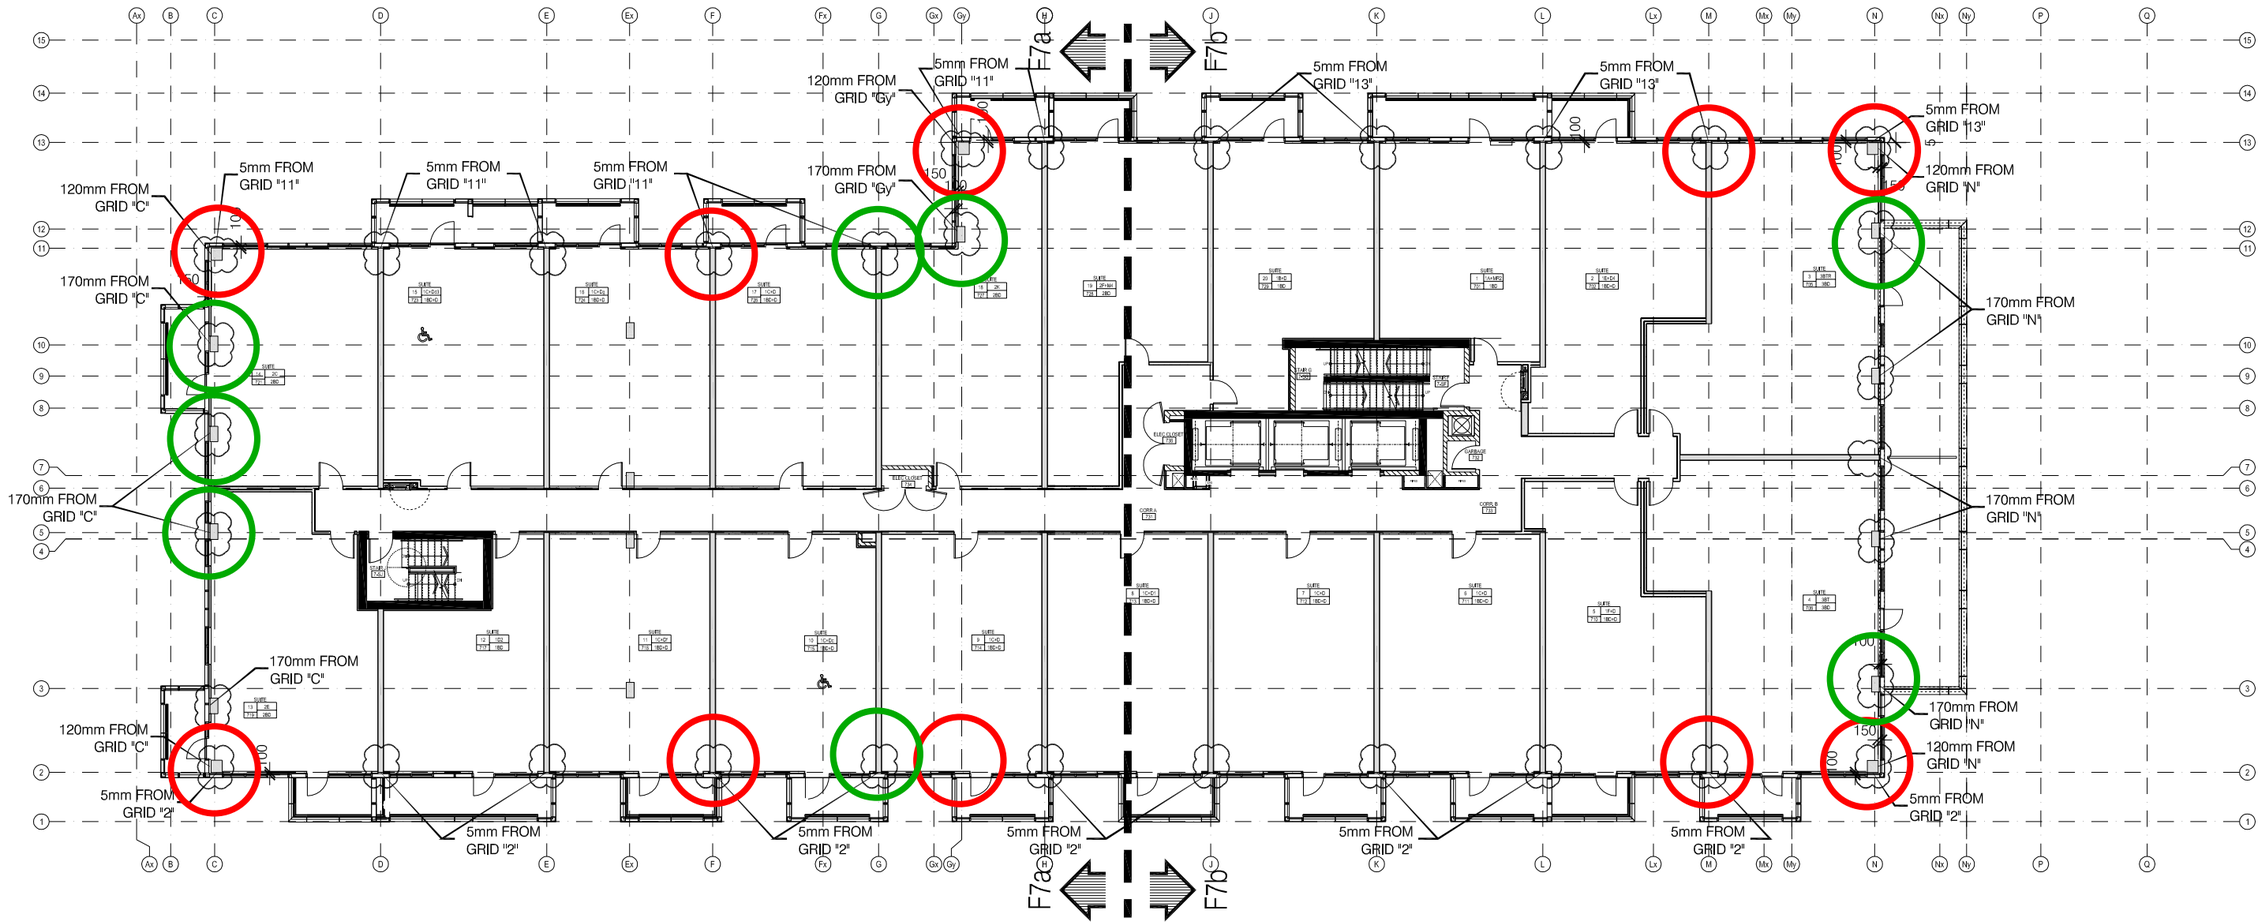

SQ- ALEXANDRA PARK

7th FLOOR

CONCRETE COLUMNS AND SHEAR WALLS SET BACK REQUEST FOR 124mm WINDOW FRAME:

CONCRETE WALL SETBACK DIMENSIONS ARE MEASURED FROM GRID LINE WHERE SHOWN.

- PLEASE SEE A ATTACHED PLAN VIEW DETAILS AT CORNERS AND SHEAR WALLS FOR CLARIFICATION.

May 15, 2015 - SC

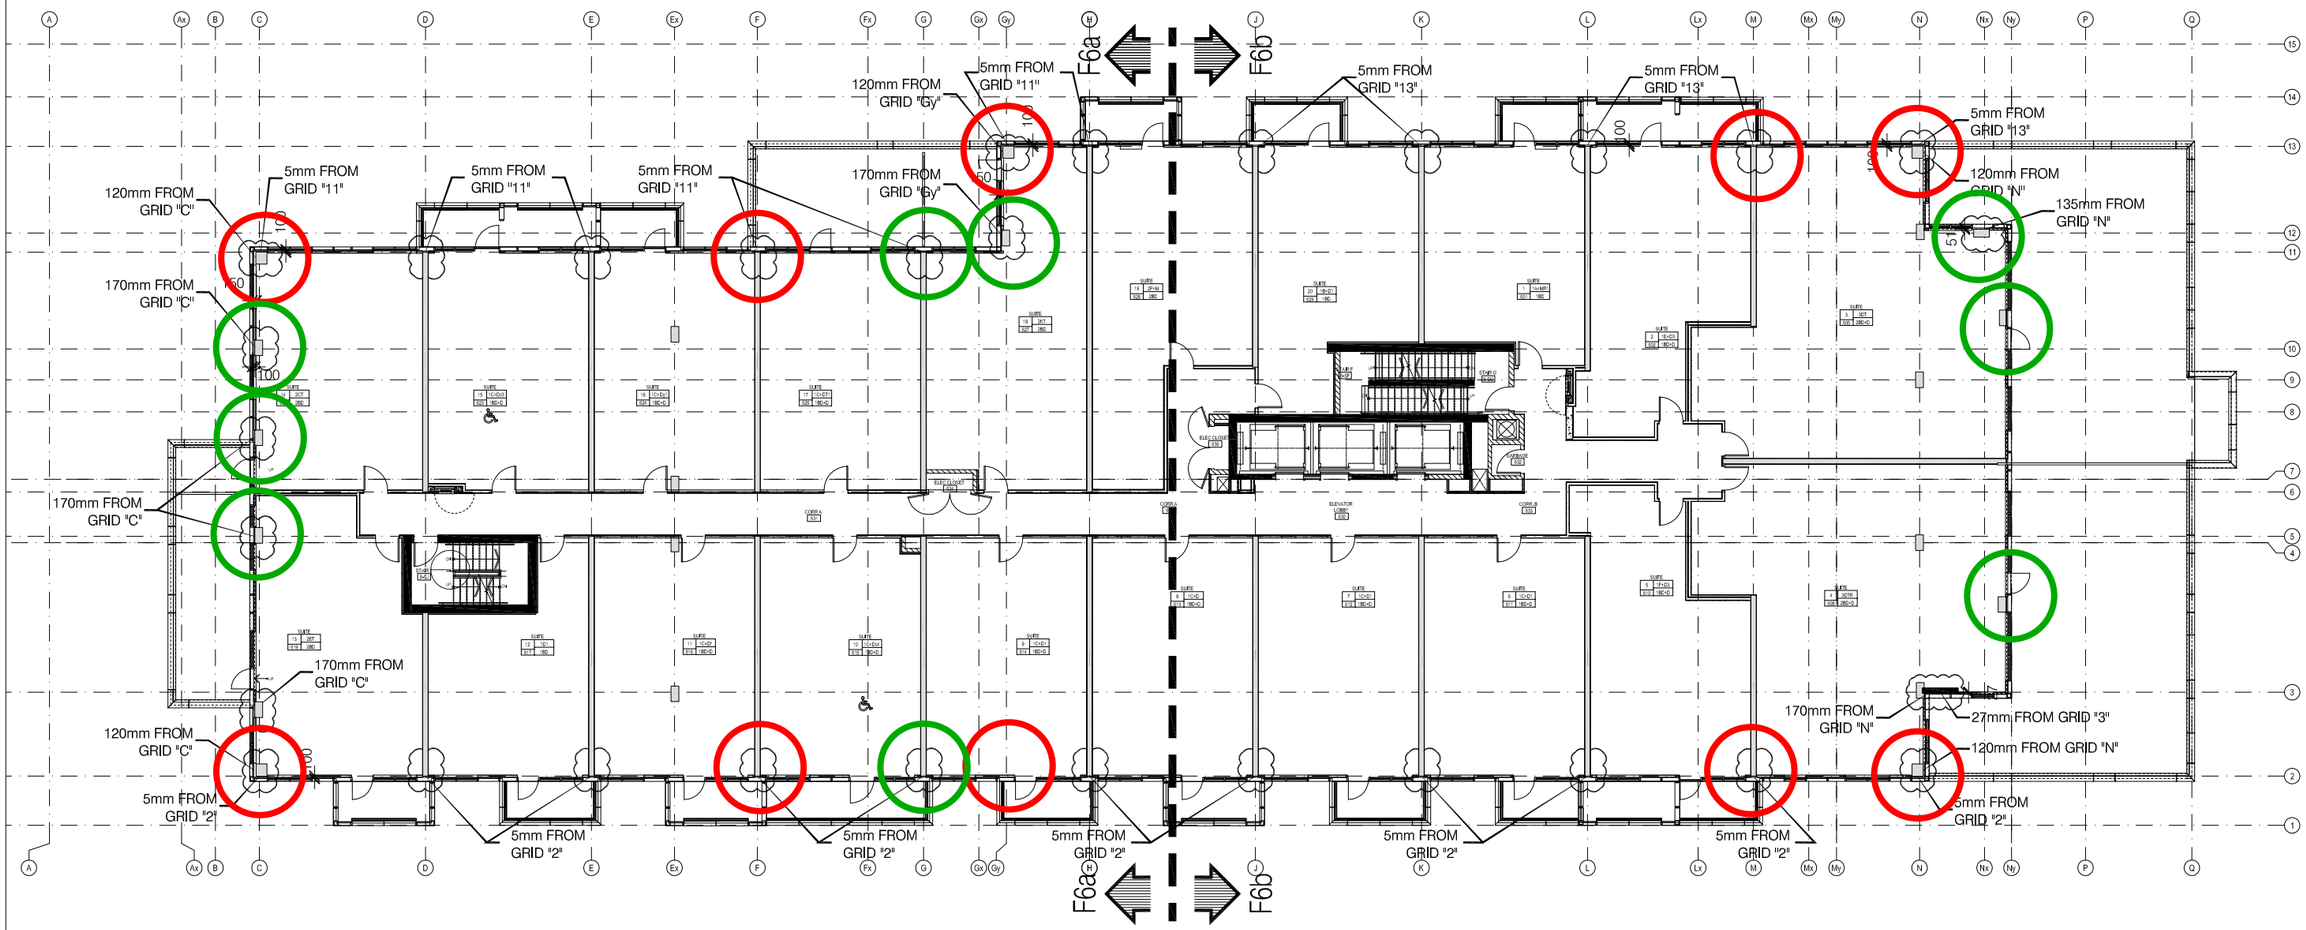

SQ- ALEXANDRA PARK

6th FLOOR

CONCRETE COLUMNS AND SHEAR WALLS SET BACK REQUEST FOR 124mm WINDOW FRAME:

CONCRETE WALL SETBACK DIMENSIONS ARE MEASURED FROM GRID LINE WHERE SHOWN.

- PLEASE SEE A ATTACHED PLAN VIEW DETAILS AT CORNERS AND SHEAR WALLS FOR CLARIFICATION.

May 15, 2015 - SC

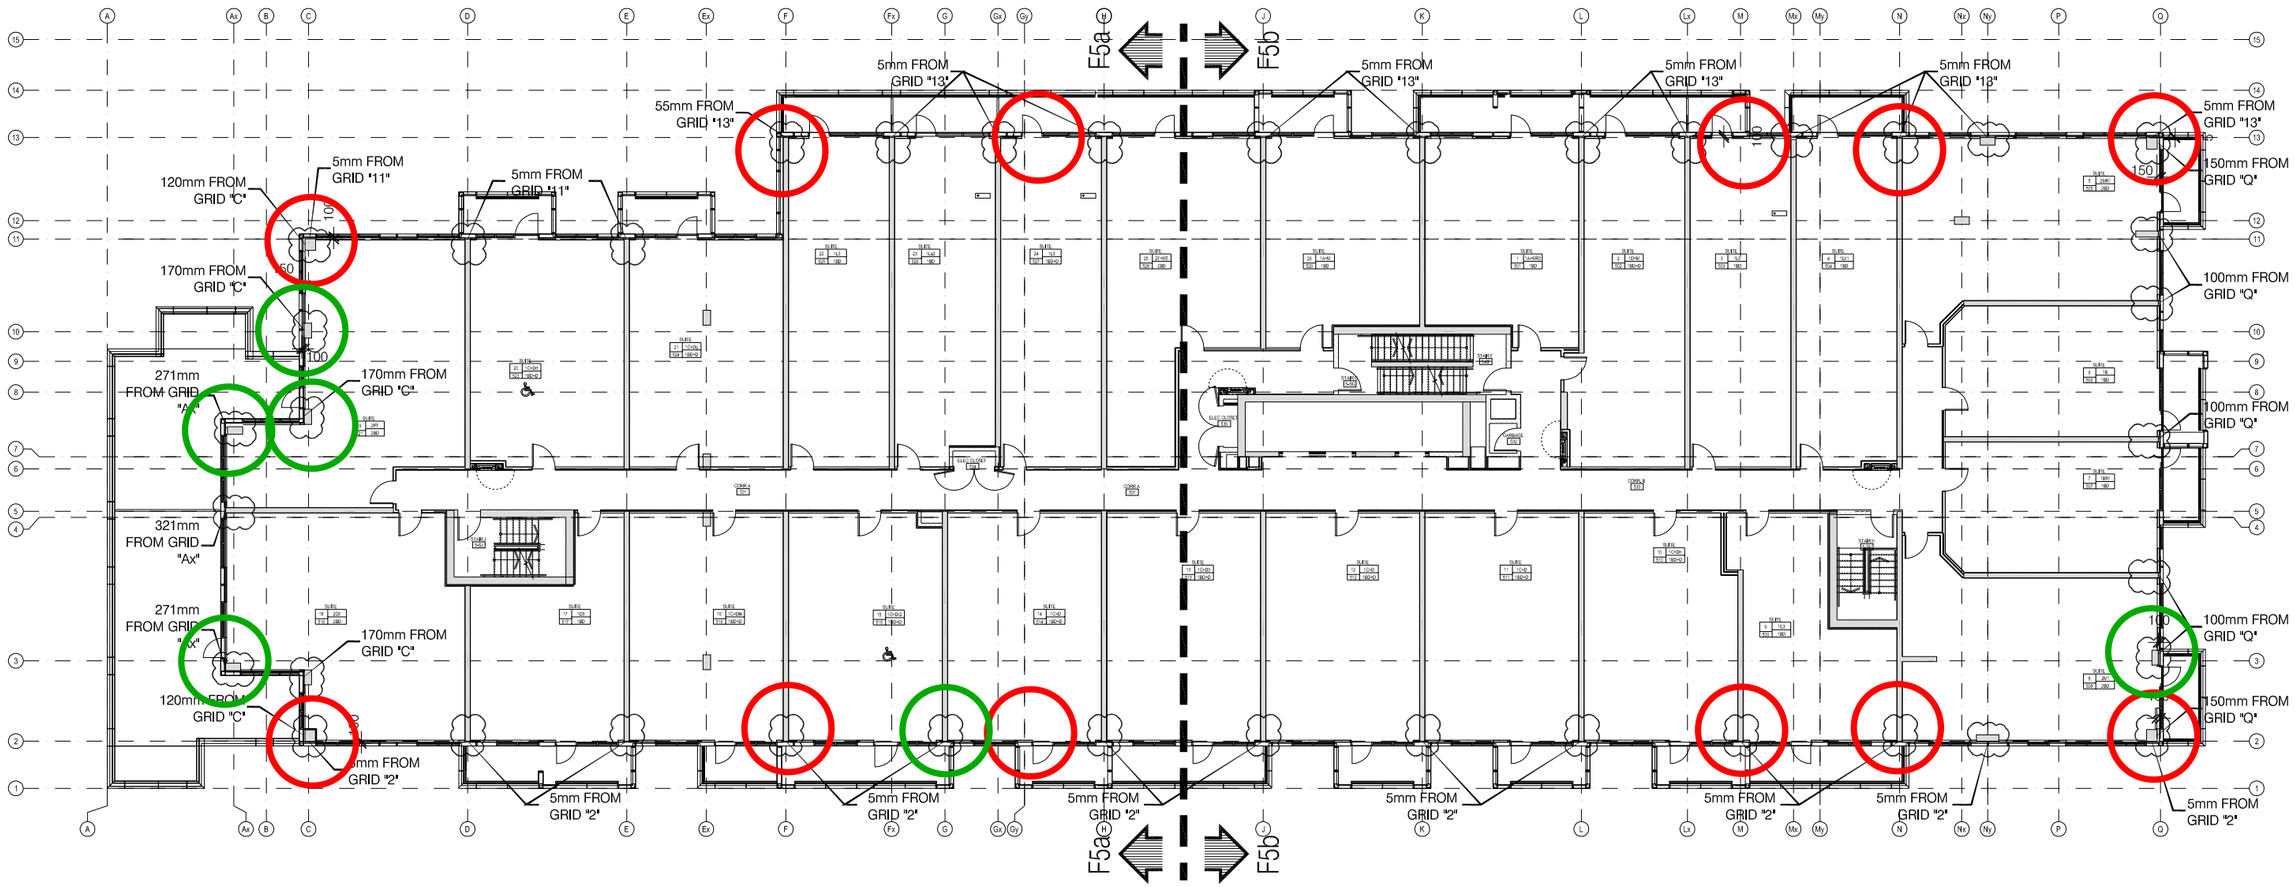

SQ- ALEXANDRA PARK

5th FLOOR

CONCRETE COLUMNS AND SHEAR WALLS SET BACK REQUEST FOR 124mm WINDOW FRAME:

CONCRETE WALL SETBACK DIMENSIONS ARE MEASURED FROM GRID LINE WHERE SHOWN.

- PLEASE SEE A ATTACHED PLAN VIEW DETAILS AT CORNERS AND SHEAR WALLS FOR CLARIFICATION.

May 15, 2015 - SC

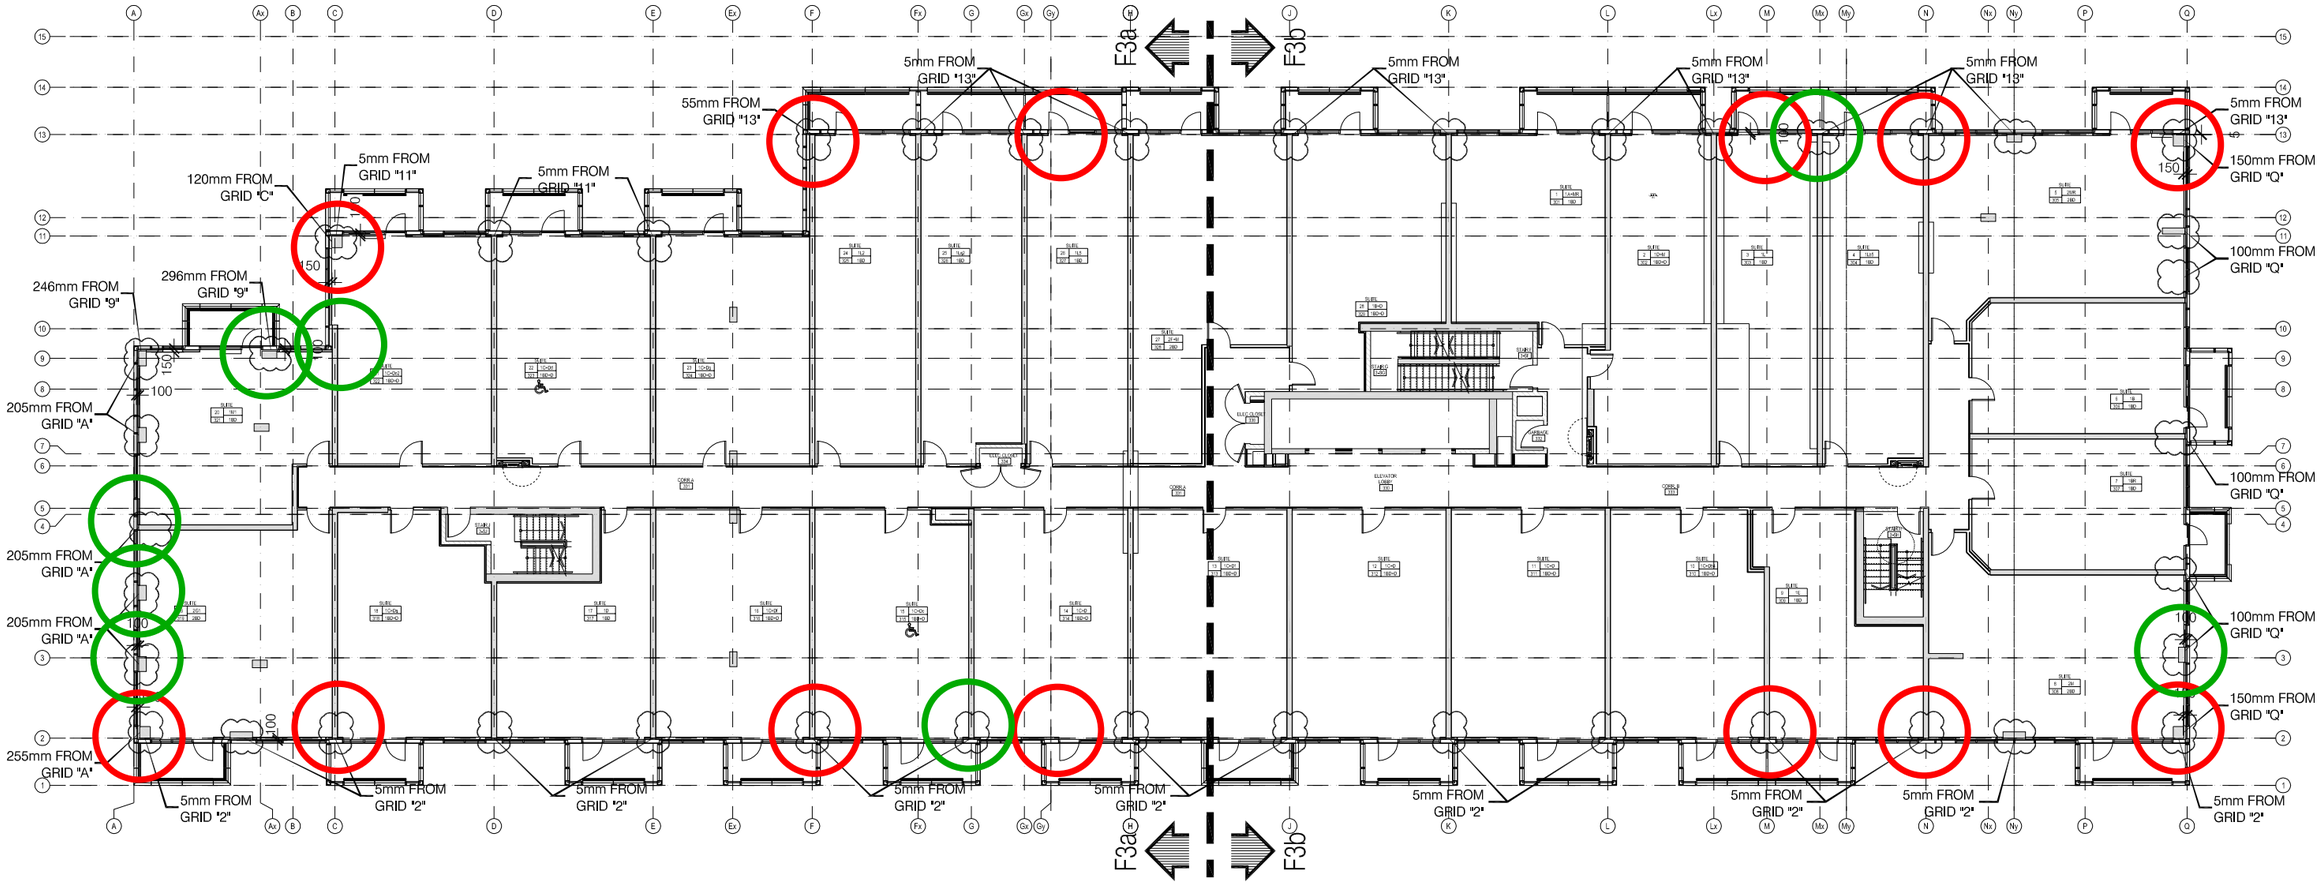

SQ- ALEXANDRA PARK

3rd-4th FLOORS

CONCRETE COLUMNS AND SHEAR WALLS SET BACK REQUEST FOR 124mm WINDOW FRAME:

CONCRETE WALL SETBACK DIMENSIONS ARE MEASURED FROM GRID LINE WHERE SHOWN.

- PLEASE SEE A ATTACHED PLAN VIEW DETAILS AT CORNERS AND SHEAR WALLS FOR CLARIFICATION.

May 15, 2015 - SC

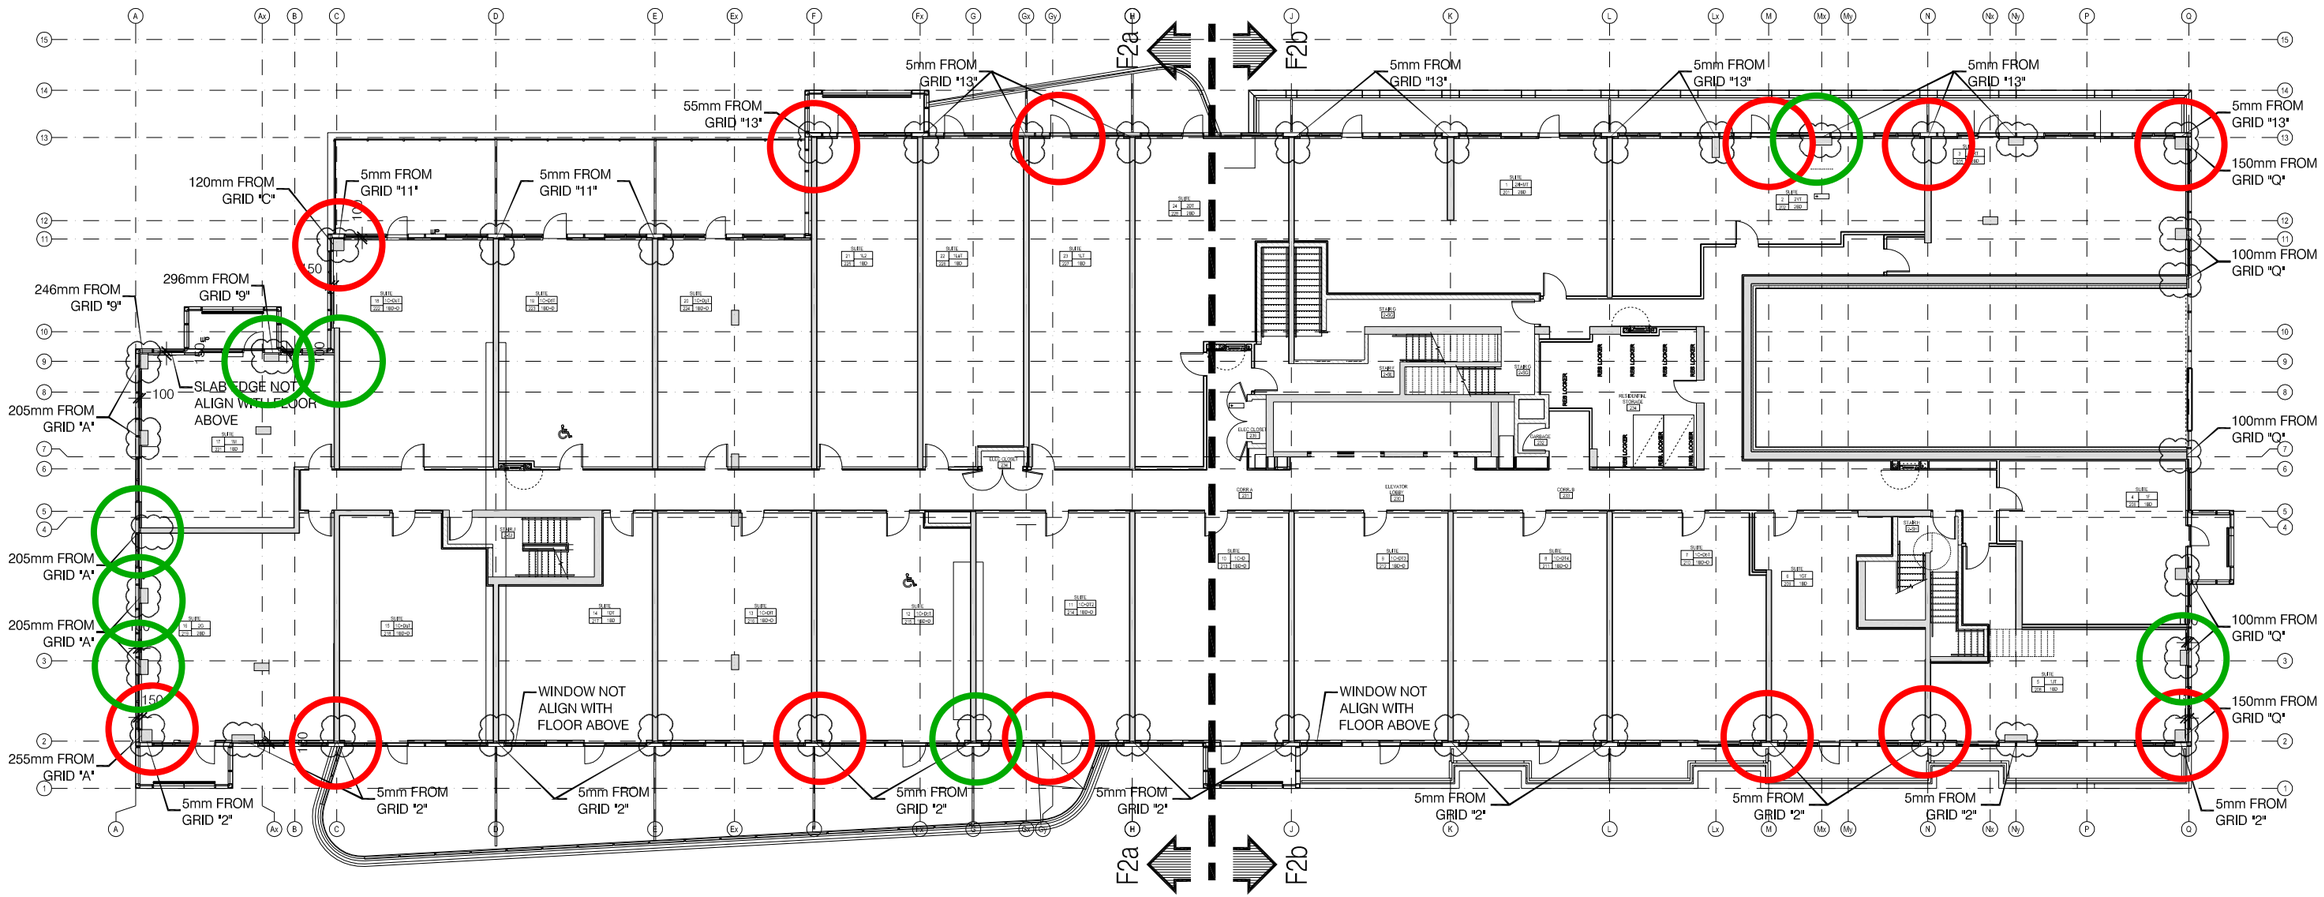

SQ- ALEXANDRA PARK

2nd FLOOR

CONCRETE COLUMNS AND SHEAR WALLS SET BACK REQUEST FOR 124mm WINDOW FRAME:

CONCRETE WALL SETBACK DIMENSIONS ARE MEASURED FROM GRID LINE WHERE SHOWN.

- PLEASE SEE A ATTACHED PLAN VIEW DETAILS AT CORNERS AND SHEAR WALLS FOR CLARIFICATION.

May 15, 2015 - SC

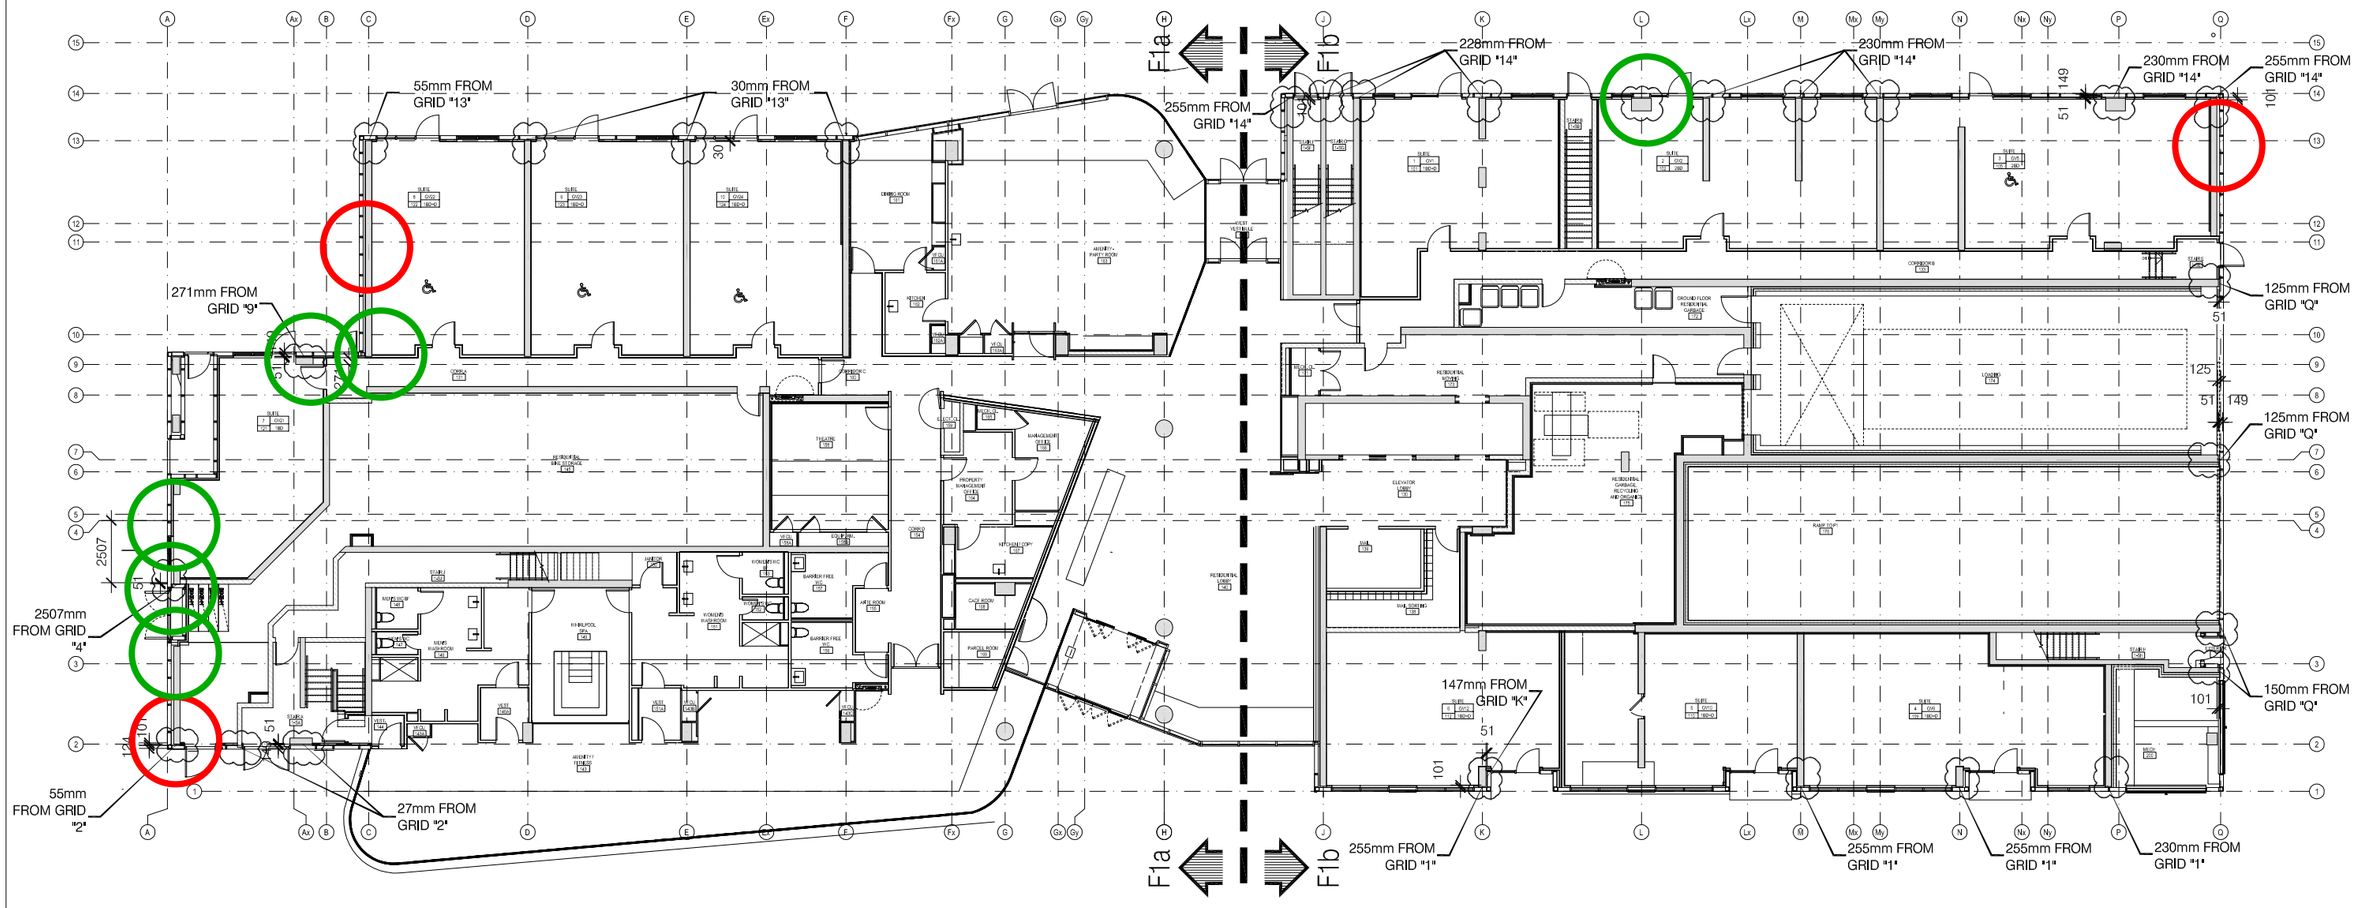

SQ- ALEXANDRA PARK

GROUND FLOOR

CONCRETE COLUMNS AND SHEAR WALLS SET BACK REQUEST FOR 149mm WINDOW FRAME:

CONCRETE WALL SETBACK DIMENSIONS ARE MEASURED FROM GRID LINE WHERE SHOWN.

- PLEASE SEE A ATTACHED PLAN VIEW DETAILS AT CORNERS AND SHEAR WALLS FOR CLARIFICATION.

May 15, 2015 - SC