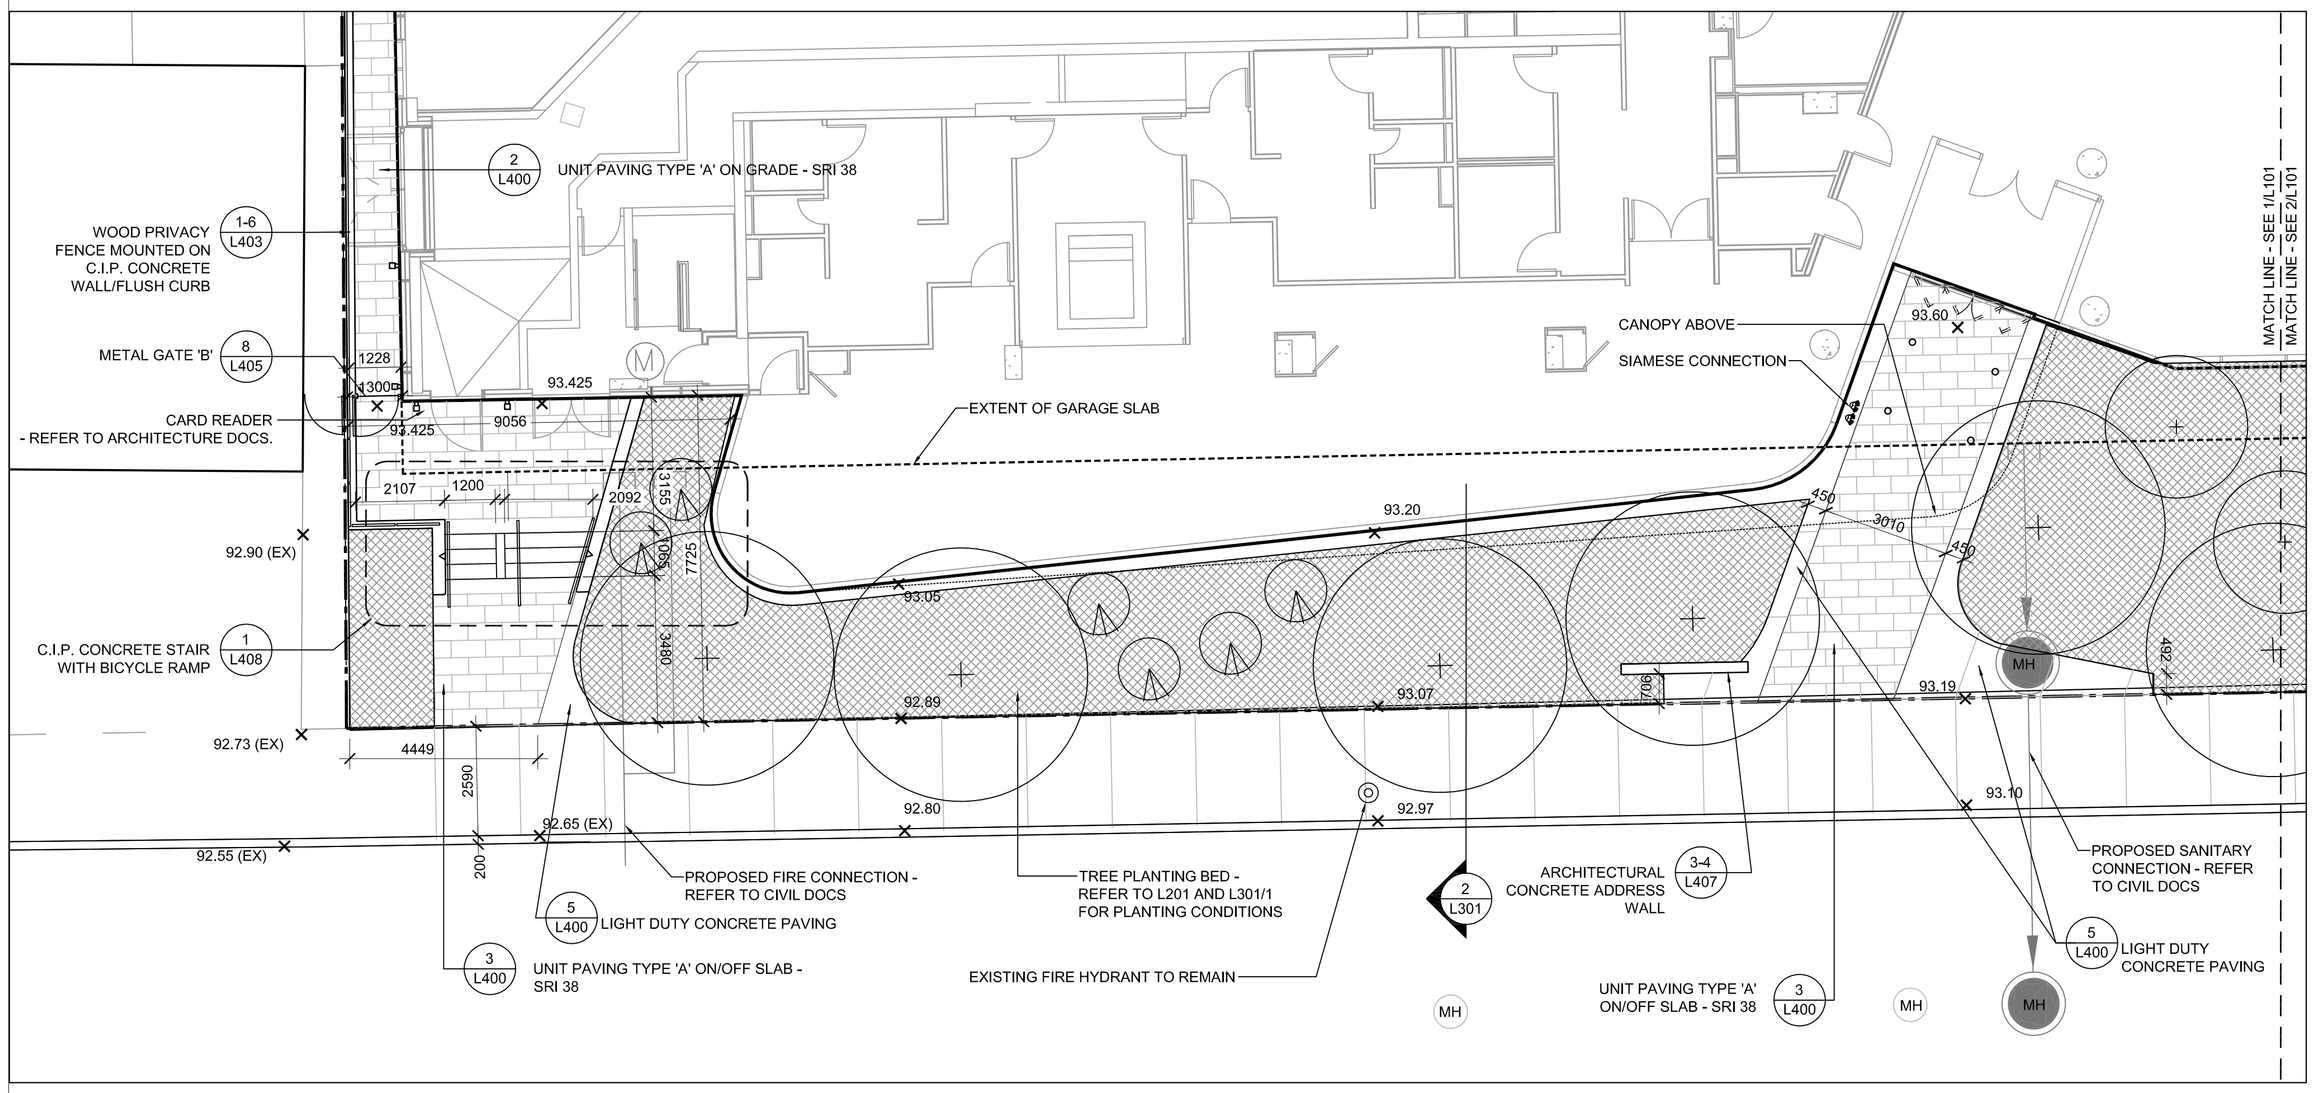

1 LANDSCAPE ENLARGEMENT
SCALE: 1 : 100

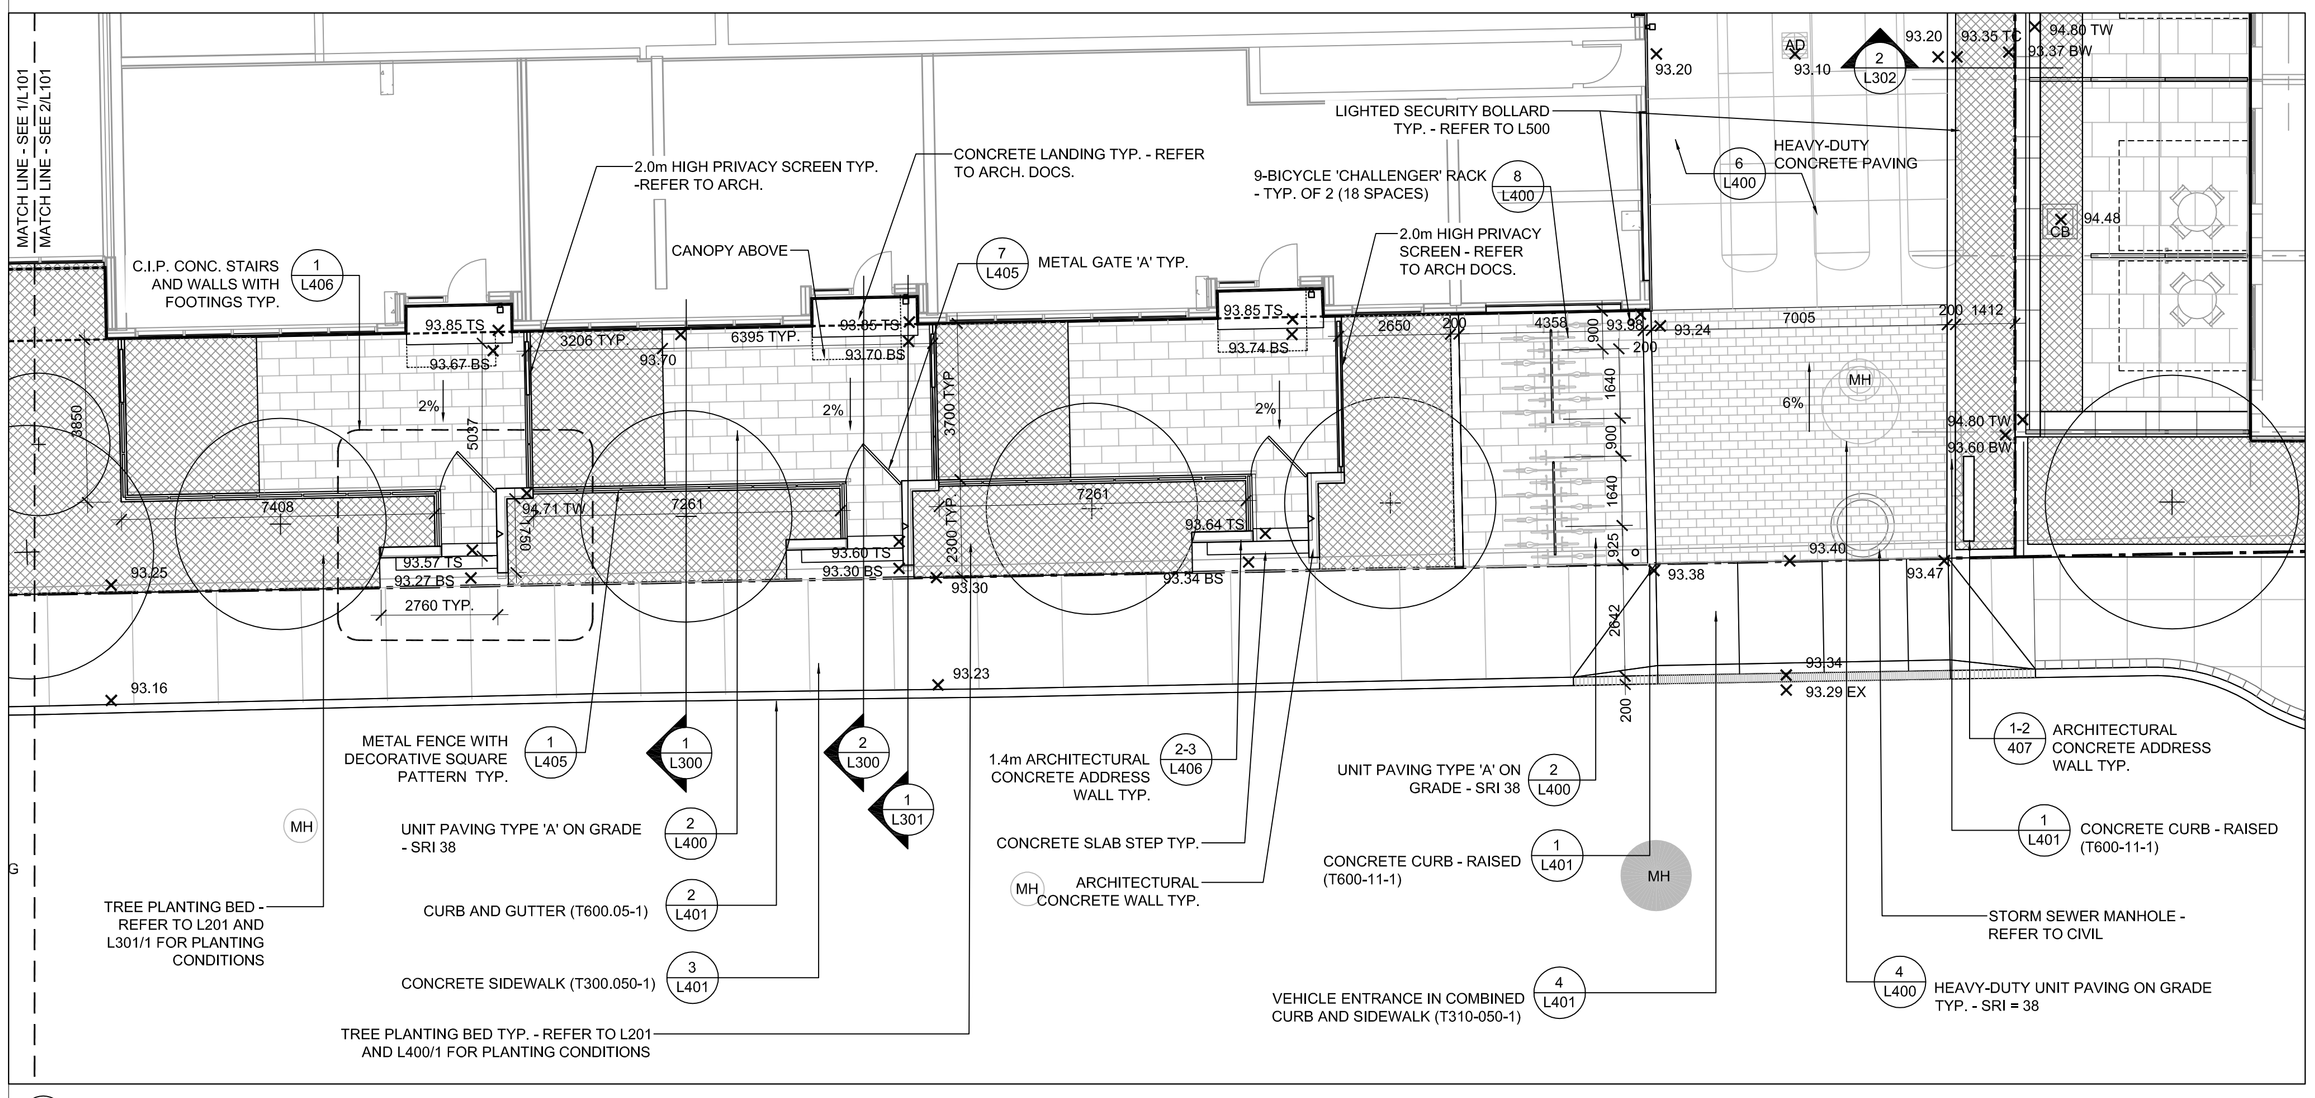

2 LANDSCAPE ENLARGEMENT
SCALE: 1 : 100

LEGEND

- PROPOSED TREE
- UNIT PAVING TYPE 'A'
- UNIT PAVING TYPE 'B'
- UNIT PAVING TYPE 'C'
- UNIT PAVING TYPE 'D'
- PLANTING BED
- HEDGE
- PRE-CAST CONCRETE BLOCK WALL
- PROPERTY LINE
- × 93.45 SPOT ELEVATION

ISSUE

9	2015-01-07	ISSUED FOR COORDINATION
8	2014-08-19	ISSUED FOR COORDINATION
7	2014-07-15	ISSUED FOR PERMIT COORDINATION
6	2014-05-29	RE-ISSUED FOR SITE PLAN APPROVAL
5	2014-01-10	RE-ISSUED FOR SITE PLAN APPROVAL
4	2013-03-26	ISSUED FOR SITE PLAN APPROVAL
3	2013-03-18	ISSUED FOR CLIENT REVIEW
2	2013-03-07	ISSUED FOR COORDINATION
1	2013-02-28	ISSUED FOR COORDINATION

Janet Rosenberg & Studio
Landscape Architecture and Urban Design
t 416 656 6665 f 416 656 5756 www.jrstudio.ca
148 Kenwood Avenue, Toronto Ontario M6C 2S3 Canada

TRIDEL

TORONTO COMMUNITY HOUSING CORPORATION

SQ ALEXANDRA PARK - BLOCK 11

LANDSCAPE LAYOUT PLAN

SCALE: 1:100
DRAWN: JRS
CHECKED:
PROJECT NUMBER: 13-101
DRAWING DATE: 2013-02-28

L101