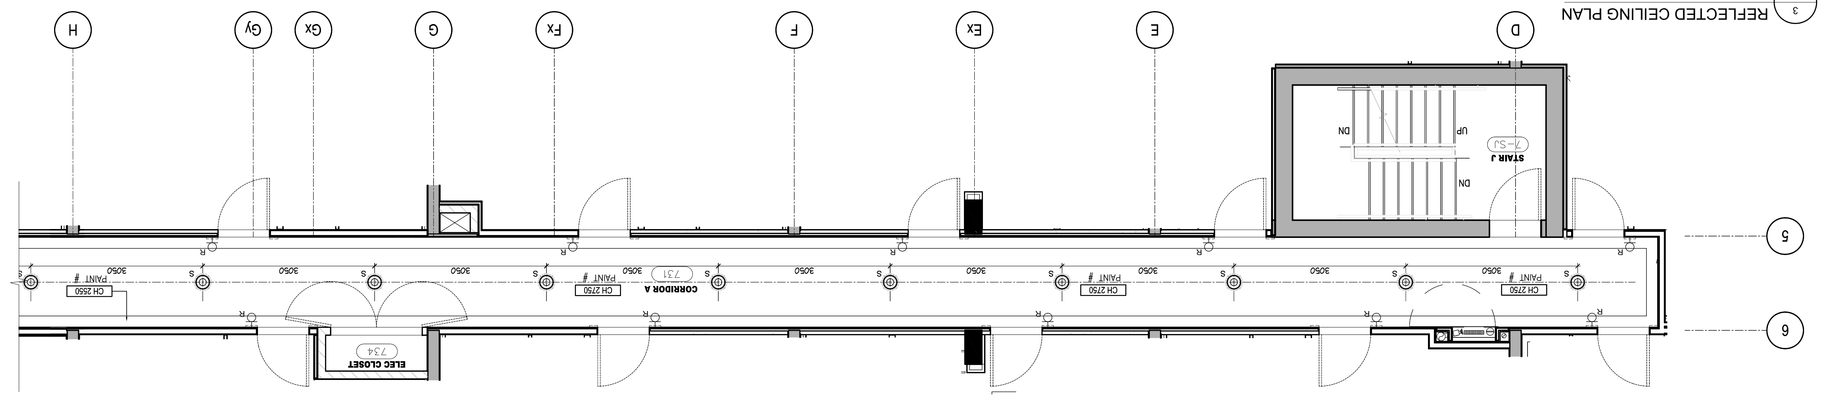

3 / ID1.7.0 7TH FLOOR REFLECTED CEILING PLAN
SCALE 1:50

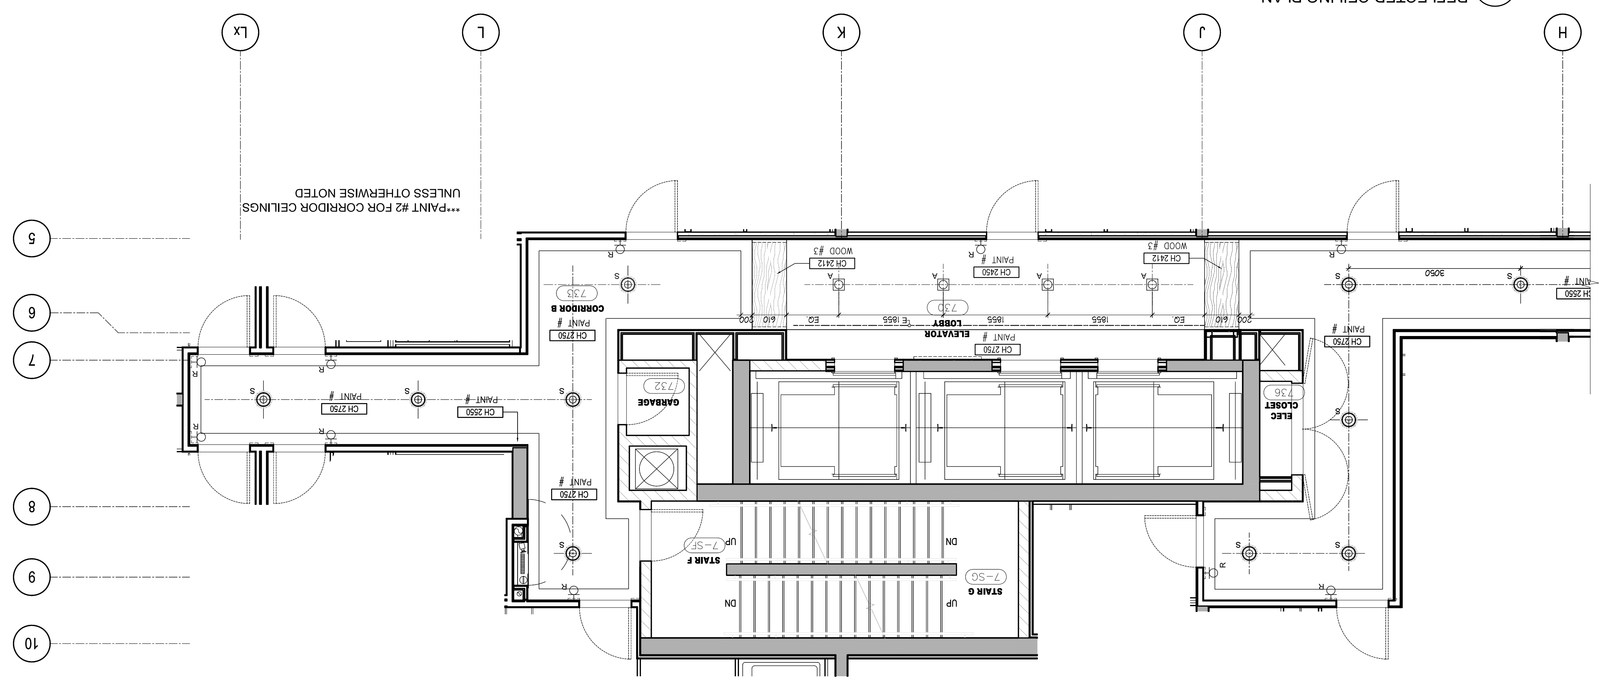

4 / ID1.7.0 7TH FLOOR REFLECTED CEILING PLAN
SCALE 1:50

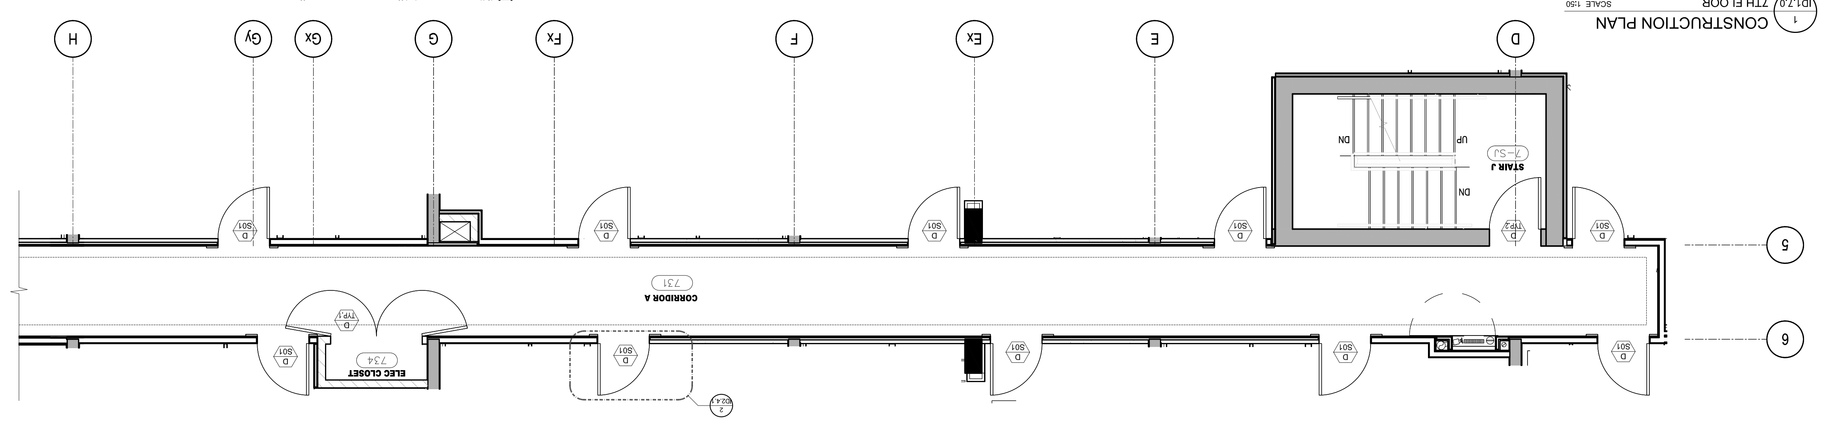

1 / ID1.7.0 7TH FLOOR CONSTRUCTION PLAN
SCALE 1:50

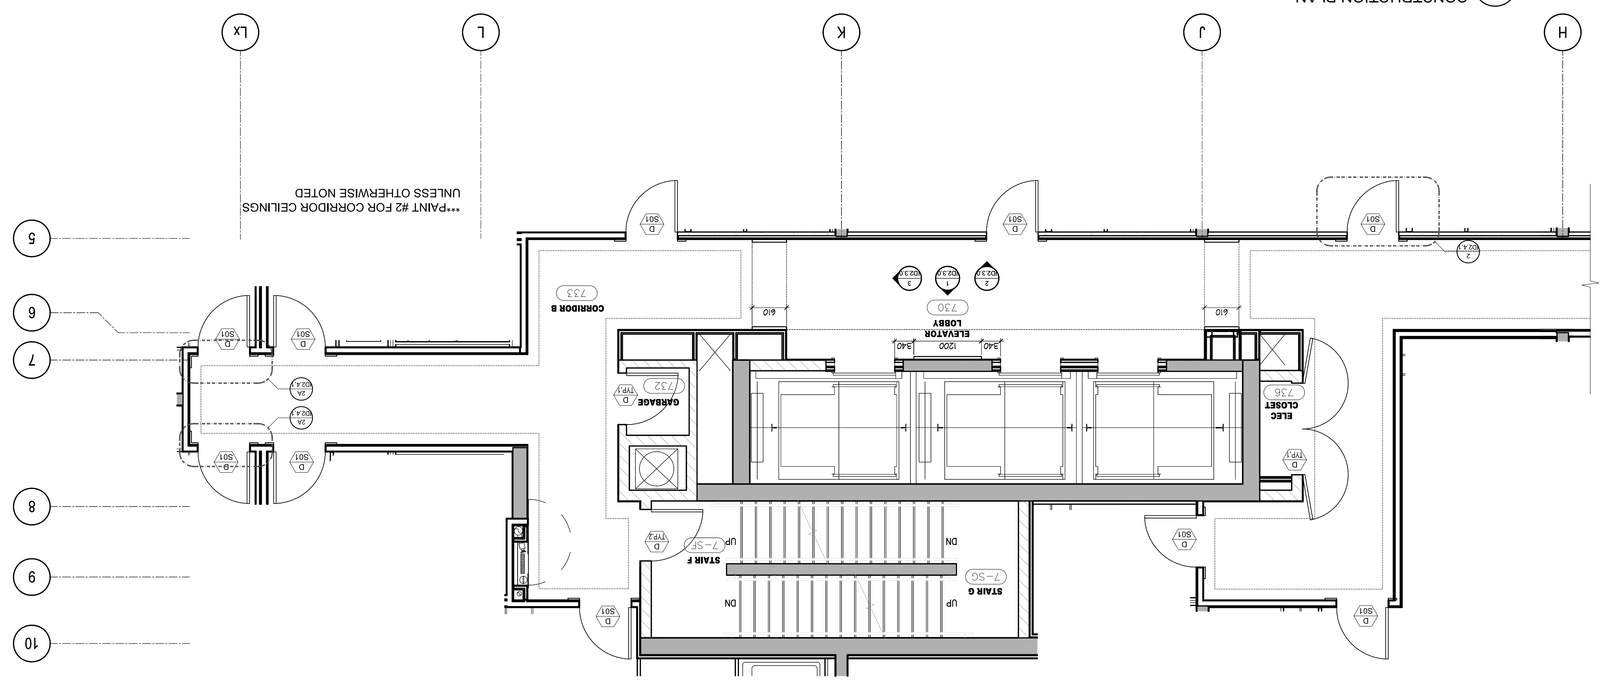

2 / ID1.7.0 7TH FLOOR CONSTRUCTION PLAN
SCALE 1:50

DO NOT SCALE DRAWINGS.

CONTRACTOR MUST VERIFY ALL DRAWINGS, DIMENSIONS, DETAILS AND SPECIFICATIONS, AND REPORT ANY DISCREPANCIES TO UNION 31 INC. BEFORE PROCEEDING WITH WORK. MATERIALS MAY NOT BE SUBSTITUTED WITHOUT WRITTEN APPROVAL FROM UNION 31 INC.

ALL DRAWINGS AND SPECIFICATIONS ARE INSTRUMENTS OF SERVICE AND THE PROPERTY OF UNION 31 INC. WHICH MUST BE RETURNED AT THE COMPLETION OF THE WORK.

PRINTED: 23-Jun-16

UNION31

UNION31 INC.
183 BATHURST STREET, STE 201
TORONTO, ON, M5T 2R7, CANADA
TEL: 416-597-1576 FAX: 416-597-2139

REVISIONS:			
NO.	DATE	COMMENTS	INI
01	22 AUG / 14	ISSUED FOR PERMIT	AP
02	26 JAN / 15	ISSUED FOR TENDER	AP
03	06 MAR / 15	ISSUED FOR T&E TENDER	AP
09	16 JUNE / 15	ISSUED FOR FINISH CARPENTRY	CB
10	15 JULY / 15	ISSUED FOR T&M CARPENTRY TENDER	CB
11	20 AUG / 15	ISSUED FOR DRYWALL TENDER	CB
13	24 AUG / 15	RE-ISSUED FOR DRYWALL TENDER	CB
14	8 SEPT / 15	ISSUED FOR T&M CARPENTRY	
		ADDENDUM2 / SITE INSTRUCTION #2	CB
16	21 JAN / 16	ISSUED FOR PAINT / WALLPAPER TENDER	CB

ALEXANDRA PARK
MAIN BUILDING
BLOCK 11
ON, Canada

PROJECT NAME:

PROJECT NO.:	13-949

DRAWING/S:

7TH FLOOR
CONSTRUCTION PLAN &
REFLECTED CEILING PLAN

DATE STARTED:	07 AUG / 13	DRAWING NO.:
SCALE:	1 : 50	ID
DRAWN BY:	AP	
APPROVED BY:	KC	1.7.0