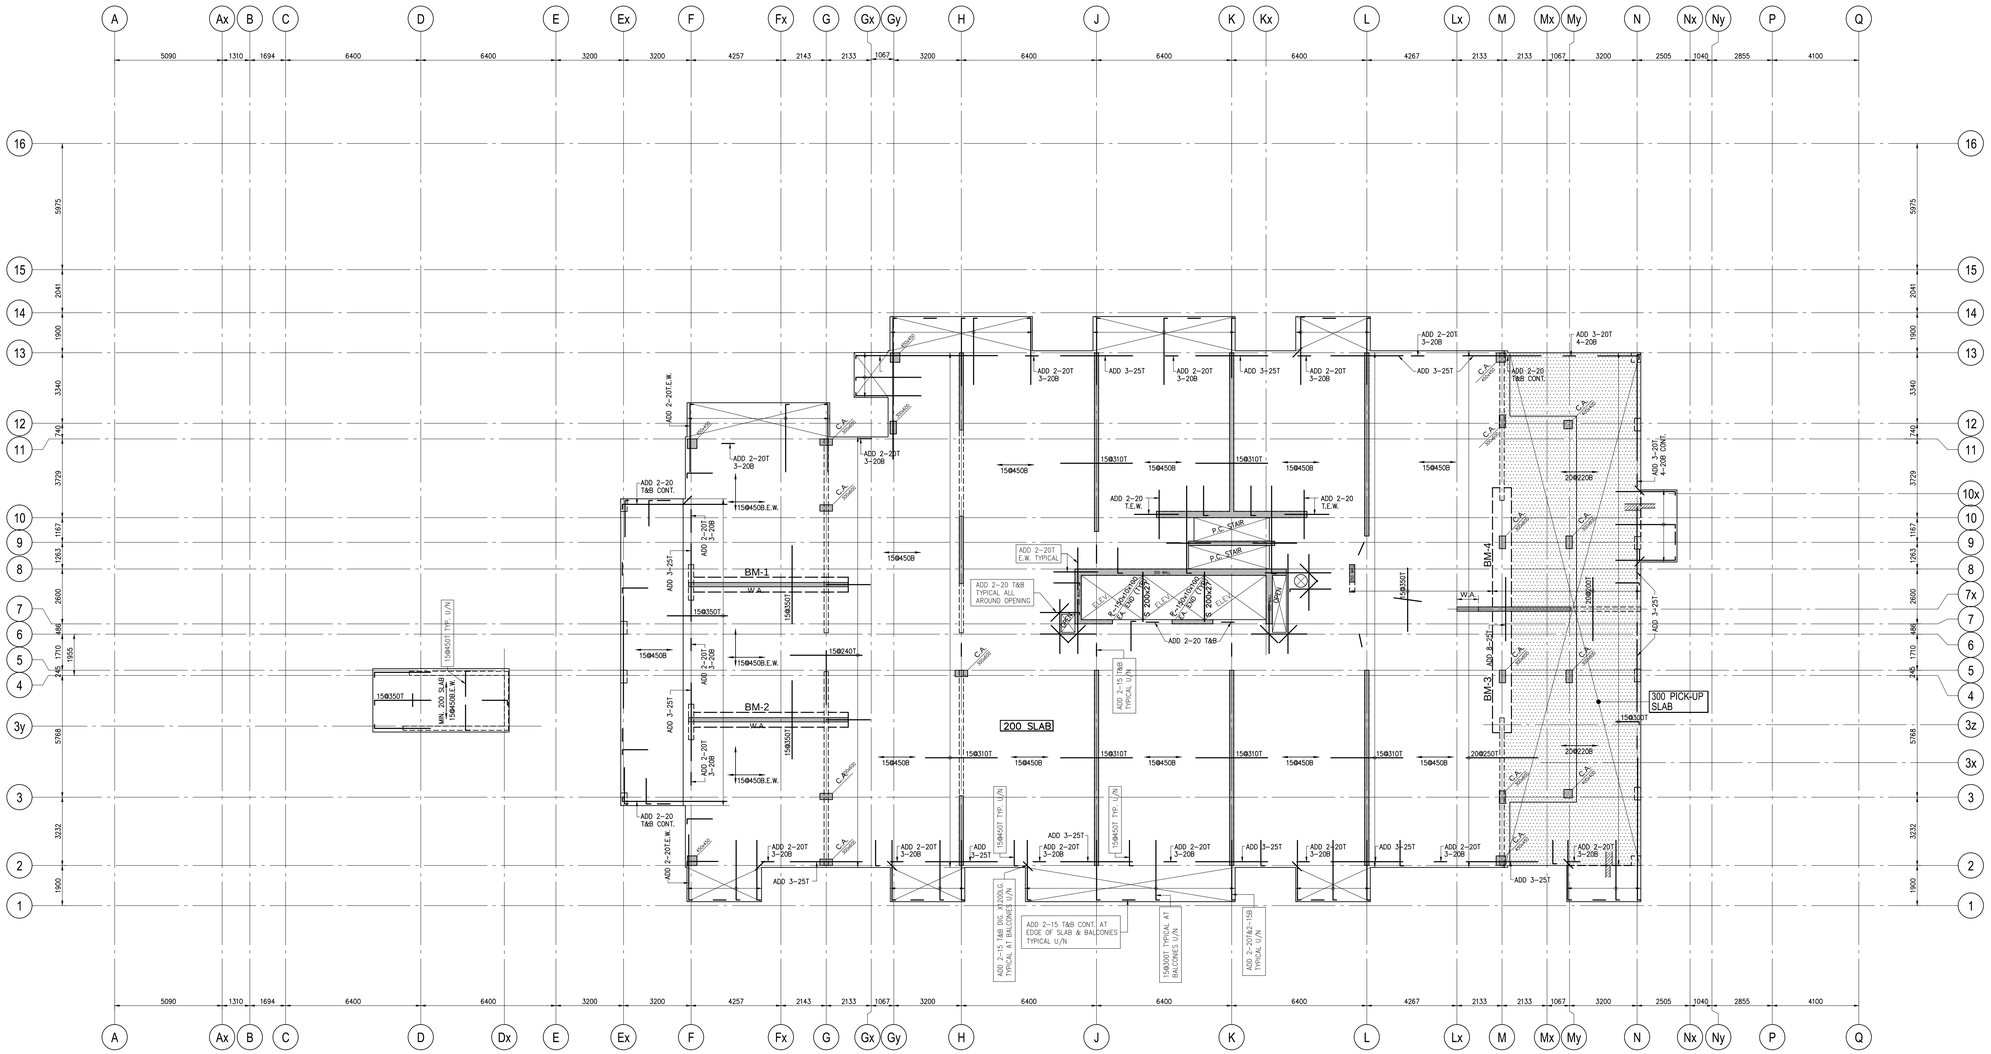

10TH FLOOR FRAMING PLAN

SCALE 1 : 100

1. TOP OF SLAB IS AT ELEVATION AS SHOWN ON ARCH. DRAWNGS EXCEPT AS CROSSED AND NOTED ON PLAN.
2. CONCRETE STRENGTH AT 28 DAYS SHALL BE:
   - FOR WALLS AND COLUMNS ..... SEE SCHEDULE
   - FOR EXT. SLABS ..... 35 MPa
   - FOR INTERIOR SLABS ..... 25 MPa
   - FOR BEAMS ..... 30 MPa

   CONCRETE EXPOSED TO ELEMENTS SHALL BE 35 MPa WITH 6% TO 8% ENTRAINED AIR.
3. FLOOR SLABS ARE DESIGNED FOR FOLLOWING LOADING CONDITIONS :

	S.I.D.	L.L.
STAIRS & BALCONIES	0.50 KPa	4.80 KPa
LOCKERS & STORAGE *	1.30 KPa	4.80 KPa
RESIDENTIAL	1.3 KPa	1.9 KPa
TOILETS	1.30 KPa	2.40 KPa
TERRACES	5.0 KPa	4.80 KPa

* [redacted]

4. MINIMUM YIELD STRESS FOR REINFORCING STEEL SHALL BE 400 MPa.
5. TEMPERATURE REINFORCING FOR : 200 SLAB IS 10@250,
6. NO OPENINGS LARGER THAN 300mm x 300mm ARE ALLOWED IN SLAB OTHER THAN THOSE SHOWN ON DRAWINGS.
7. SEE TYPICAL DETAILS ON DRAWINGS S-001 TO S-006.
8. SEE GENERAL NOTES ON DRAWING S-001.
9. REFER TO ARCH. DRAWINGS FOR SLOPES OF SLAB.
10. FOR COLUMN & WALL SCHEDULE SEE DRAWINGS S-301 TO S-306.
11. COORDINATE BEAM DEPTH AT DOOR OPENINGS WITH ARCH. DRAWINGS.
12. EXTEND TEMP. REINF. TO END OF BALCONIES/OVERHANGS.
13. TOP BARS TERMINATING AT EDGE OF SLAB TO HAVE 180° HOOK.

10TH FLOOR BEAM SCHEDULE (fc'=35MPa)

MARK	WIDTH	DEPTH	REINFORCEMENT BOTTOM CONT.	REINFORCEMENT BOTTOM ADDED	REINFORCEMENT TOP CONT.	REINFORCEMENT TOP "A"BARS	STIRRUPS SIZE	STIRRUPS TYPE	STIRRUPS SPACING EACH END	REMARKS
BM-1	700	500	11-30 (2 LAYERS)		5-20		15		1@100, 6@200, @255	ADD 1-15HEF
BM-2	700	500	11-30 (2 LAYERS)		5-20		15		1@100, 6@200, @255	ADD 1-15HEF
BM-3	900	600	13-30 (2 LAYERS)		5-25		15		1@85, @170	ADD 1-15HEF
BM-4	900	600	13-30 (2 LAYERS)		5-25		15		1@85, @170	ADD 1-15HEF

Jablonsky, Ast and Partners
CONSULTING ENGINEERS
1129 LESLIE STREET
DON MILLS, ON., M3C 2K5
TEL 416-447 7405
FAX 416-447 2771
E-mail jap@astnt.on.ca

P.F. AST 13015

IMPERIAL SCALE DRAWING
FIRST FLOOR ELEV. 93.60m

no.	issued / revised	date:
1	ISSUED FOR PERMIT	2014-05-30

ALEXANDRA PARK - BLOCK 11
TORONTO, ONTARIO

project no: 13015
scale: AS NOTED
drawn by: H.W.
reviewed by: HOLMAN
date started: MARCH 2014

10TH FLOOR FRAMING PLAN

S-112

2014-05-30

1219x914

C:\Projects\13015 ALEXANDRA PARK BLOCK-11\STRUCT\S-112-10TH FLR.dwg, 30/05/2014 10:39:56 AM, 11191 (914.00 x 1220.00 MM), Helen