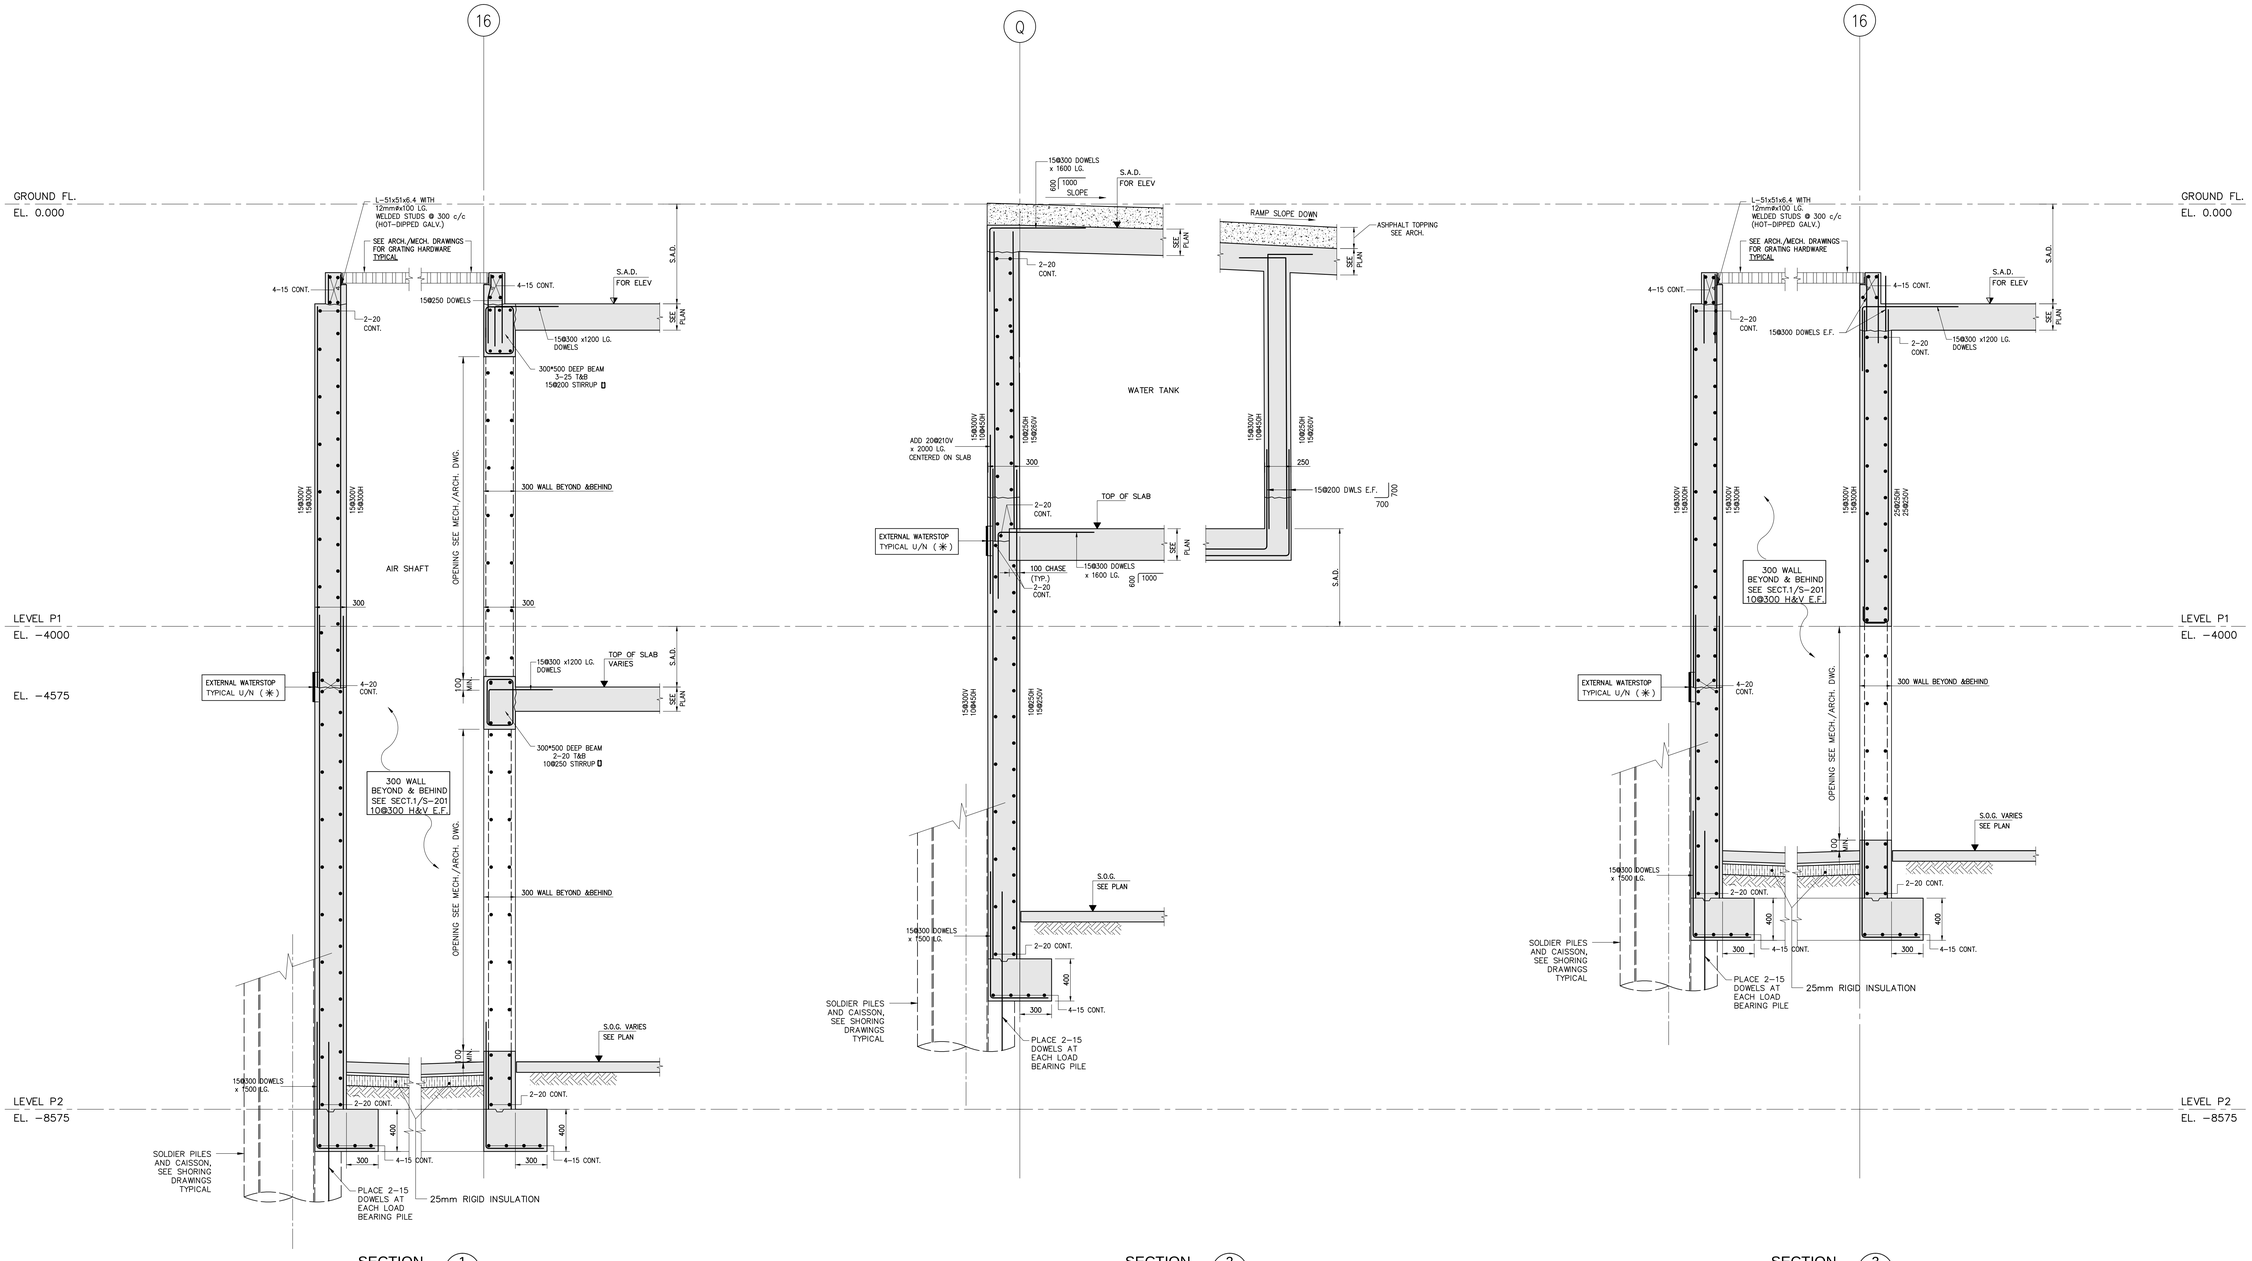

SECTION 1
SCALE 1:20
S-302

SECTION 2
SCALE 1:20
S-302

SECTION 3
SCALE 1:20
S-302

Jablonsky, Ast and Partners
CONSULTING ENGINEERS
1129 LESLIE STREET
DON MILLS, ON., M3C 2K5
TEL. 416-447 7405
FAX 416-447 2771
E-mail jap@astint.on.ca

P.F. AST
13015

IMPERIAL SCALE DRAWING
FIRST FLOOR ELEV. 93.60m

no.	issued / revised	date:
1	ISSUED FOR PERMIT	2014-05-30

ALEXANDRA PARK - BLOCK 11
TORONTO, ONTARIO

project no:	13015
scale:	1:25
drawn by:	H.W.
reviewed by:	HOUMAN
date started:	MARCH 2014

FOUNDATION SECTION

S-302

2014-05-30

1219x914

C:\Projects\13015 ALEXANDRA PARK BLOCK-11\STRUCT\S-301-S-305 FND-SECTIONS.dwg, 30/05/2014 10:40:27 AM, 11191 (914.00 x 1220.00 MM), Helen

C:\Projects\13015 ALEXANDRA PARK BLOCK-11\STRUCT\S-301-S-305 FND-SECTIONS.dwg, 2014-05-30 10:40am