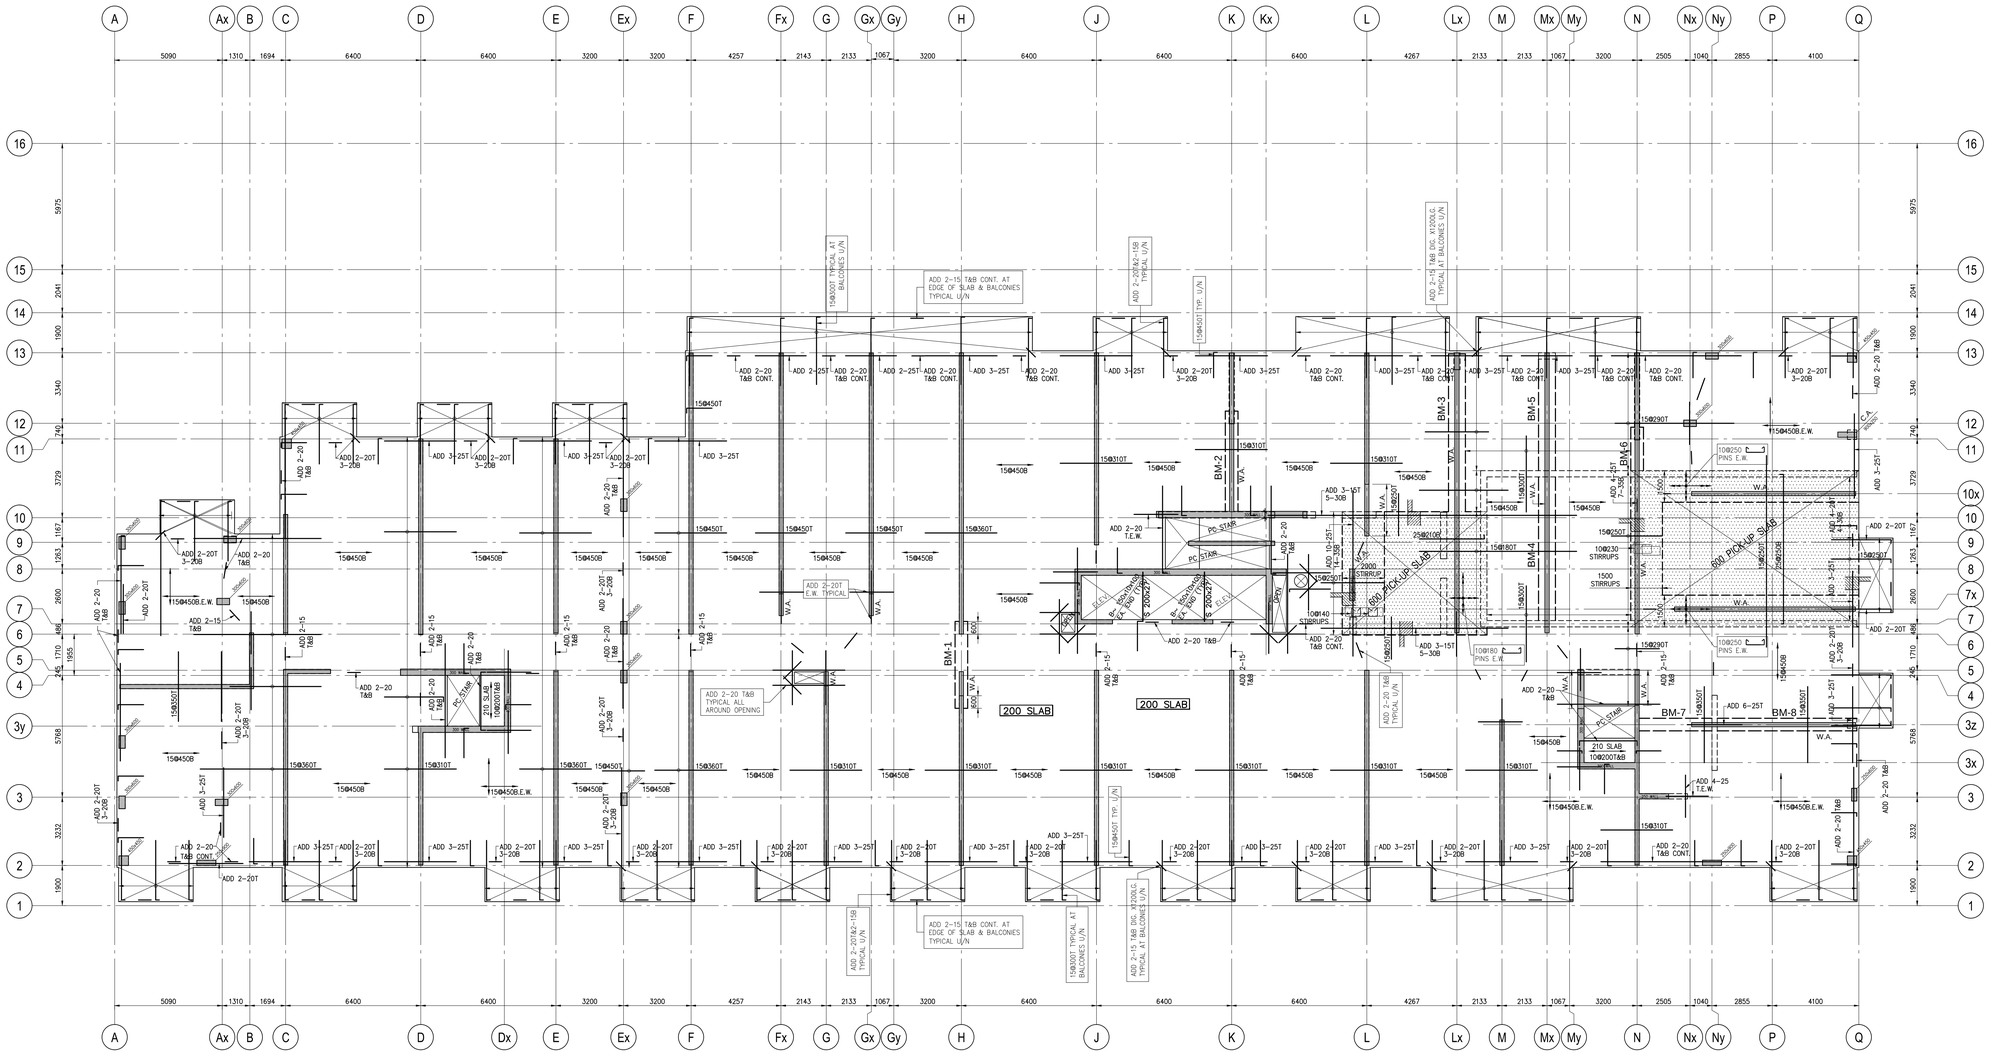

3RD FLOOR FRAMING PLAN

SCALE 1 : 100

1. TOP OF SLAB IS AT ELEVATION AS SHOWN ON ARCH. DRAWINGS EXCEPT AS CROSSED AND NOTED ON PLAN.
2. CONCRETE STRENGTH AT 28 DAYS SHALL BE:
   - FOR WALLS AND COLUMNS ..... SEE SCHEDULE
   - FOR EXT. SLABS ..... 35 MPa
   - FOR INTERIOR SLABS ..... 25 MPa
   - FOR BEAMS AND PICK UP SLAB ..... 35 MPa

   CONCRETE EXPOSED TO ELEMENTS SHALL BE 35 MPa WITH 6% TO 8% ENTRAINED AIR.
3. FLOOR SLABS ARE DESIGNED FOR FOLLOWING LOADING CONDITIONS :

	S.I.D.	L.L.
STAIRS & BALCONIES	0.50 KPa	4.80 KPa
LOCKERS & STORAGE *	1.30 KPa	4.80 KPa *
RESIDENTIAL	1.3 KPa	1.9 KPa
TOILETS	1.30 KPa	2.40 KPa
TERRACES	5.0 KPa	4.80 KPa

4. MINIMUM YIELD STRESS FOR REINFORCING STEEL SHALL BE 400 MPa.
5. TEMPERATURE REINFORCING FOR : 200 SLAB IS 10Ø250,
   210 SLAB IS 10Ø230,
   600 SLAB IS 20Ø250.
6. NO OPENINGS LARGER THAN 300mm x 300mm ARE ALLOWED IN SLAB OTHER THAN THOSE SHOWN ON DRAWINGS.
7. SEE TYPICAL DETAILS ON DRAWINGS S-001 TO S-005.
8. SEE GENERAL NOTES ON DRAWING S-001.
9. REFER TO ARCH. DRAWINGS FOR SLOPES OF SLAB.
10. FOR COLUMN & WALL SCHEDULE SEE DRAWINGS S-301 TO S-306.
11. COORDINATE BEAM DEPTH AT DOOR OPENINGS WITH ARCH. DRAWINGS.
12. EXTEND TEMP. REINF. TO END OF BALCONIES/OVERHANGS.
13. TOP BARS TERMINATING AT EDGE OF SLAB TO HAVE 180° HOOK.

3RD FLOOR BEAM SCHEDULE (fc'=35MPa)

MARK	WIDTH	DEPTH	REINFORCEMENT BOTTOM CONT.	REINFORCEMENT BOTTOM ADDED	REINFORCEMENT TOP CONT.	REINFORCEMENT TOP "A"BARS	STIRRUPS SIZE	STIRRUPS TYPE	STIRRUPS SPACING EACH END	REMARKS
BM-1	600	600	4-20		2-20		10		1@200, @400	ADD 1-15HEF
BM-2	600	600	7-25		4-20		10		1@95, 7@190, @320	ADD 1-15HEF
BM-3	800	600	9-25		6-20		10		1@85, 9@170, @290	ADD 1-15HEF
BM-4	800	600	9-25		5-20		10		1@80, 14@165, @300	ADD 1-15HEF
BM-5	800	600	6-25		5-20		10		1@115, 5@230, @300	ADD 1-15HEF
BM-6	600	600	4-20		2-20		10		1@200, @400	ADD 1-15HEF
BM-7	800	600	6-20		6-20		10		1@150, @300	ADD 1-15HEF
BM-8	800	600	8-25		6-20		10		1@70, 14@140, @240	ADD 1-15HEF

Jablonsky, Ast and Partners
CONSULTING ENGINEERS
1129 LESLIE STREET
DON MILLS, ON., M3C 2K5
TEL 416-447 7405
FAX 416-447 2771
E-mail jap@astint.on.ca

REGISTERED PROFESSIONAL ENGINEER
P.F. AST
13015
PROVINCE OF ONTARIO

IMPERIAL SCALE DRAWING
FIRST FLOOR ELEV. 93.60m

no.	issued / revised	date:
1	ISSUED FOR PERMIT	2014-05-30
2	REISSUED FOR PERMIT	2014-07-10

ALEXANDRA PARK - BLOCK 11
TORONTO, ONTARIO

project no:	13015
scale:	AS NOTED
drawn by:	H.W.
reviewed by:	HOUMAN
date started:	MARCH 2014

3RD FLOOR FRAMING PLAN

S-105

2014-07-11

1219x914

C:\Projects\13015 ALEXANDRA PARK BLOCK-11\STRUCT\S-105-3RD FLR.dwg, 2014-07-11 1:25pm

C:\Projects\13015 ALEXANDRA PARK BLOCK-11\STRUCT\S-105-3RD FLR.dwg, 11/07/2014 1:25:58 PM, 11191 (914.00 x 1220.00 MM), Helen