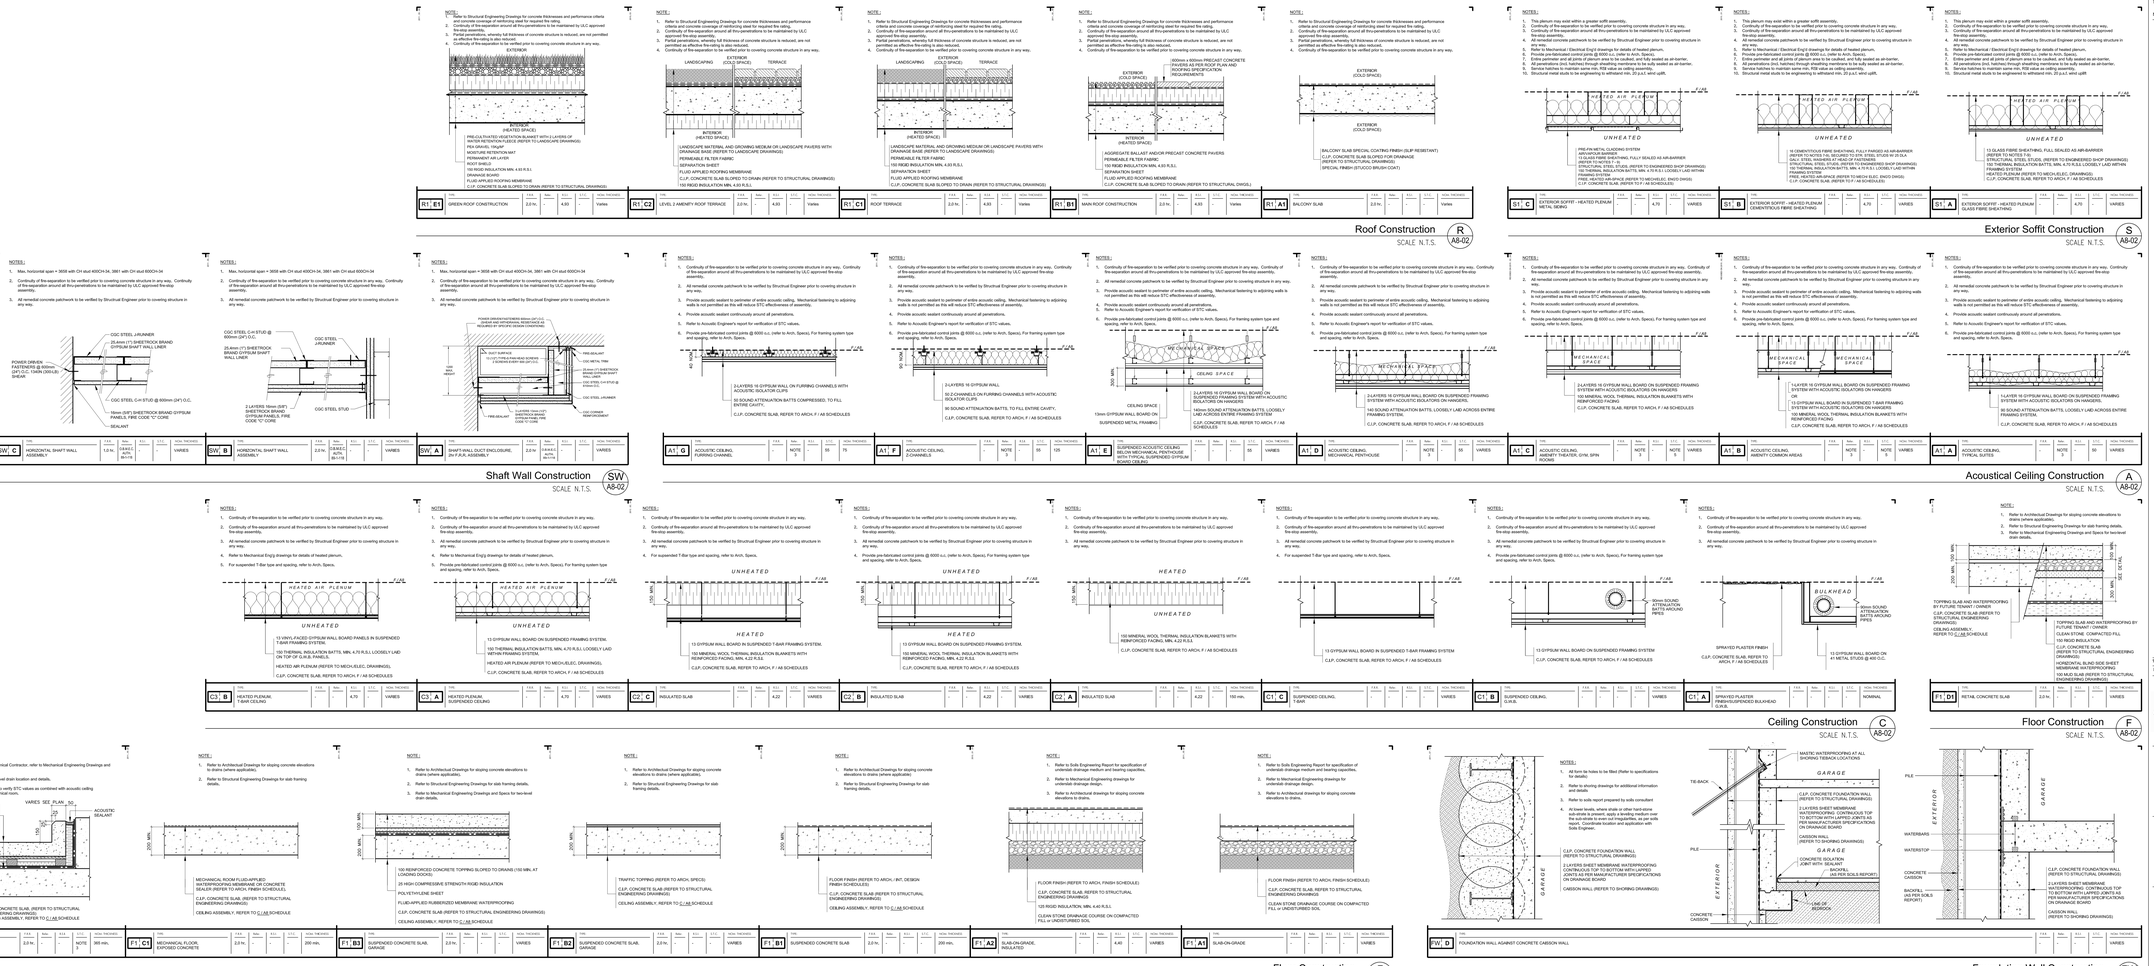

Contractor Must Check And Verify All Dimensions On The Job.

Do Not Scale The Drawings.

All Drawings, Specifications And Related Documents Are The Copyright Of The Architect And Must Be Returned Upon Request.

Reproduction Of Drawings, Specifications And Related Documents In Part Or Whole Is Forbidden Without The Architect's Written Permission.

This Drawing Is Not To Be Used For Construction Until Signed By The Architect.

Date May 1, 2015

SEAL AS ISSUED FOR PERMIT

SEAL NOT REQUIRED ON WEBSITE

Building Permit

KIRKOR ARCHITECTS + PLANNERS
20 Martin Ross Avenue, Toronto, Ontario, M3J 2K8
Tel (416) 665-0065, Fax (416) 665-1234, www.kirkorarchitects.com

No.	Revision	Date

No.	Issued For	Date
1	Building Permit	May 1, 2015

AQUAVISTA
AT BAYSIDE TORONTO

Drawing Title
Wall Types
Foundation Wall, Floor, Ceiling, Shaft Wall, Soffit & Roof Assemblies

Project
Hines TRIDEL
AQUAVISTA
Block 3 - R3 & R4
263 Queens Quay East
Toronto, ON

Scale	N.T.S.
Drawn by	M.N.
Checked by	C.A.
Project No.	13148
Date	May 1, 2015

Drawing No.
A8-02