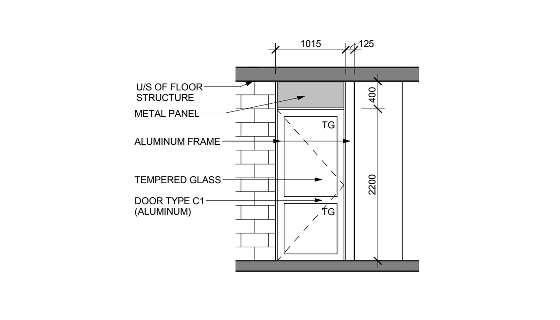

SC-1 A8-06 TYPE: DOOR AND WINDOW ASSEMBLY (NO RATING)

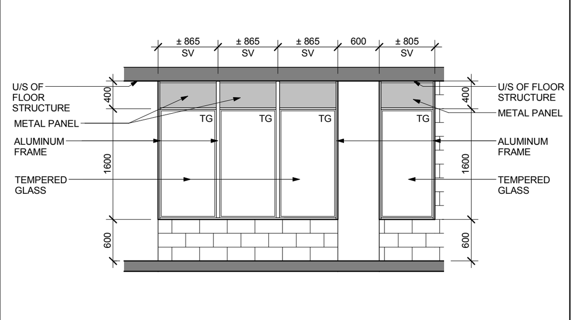

SC-2 A8-06 TYPE: DOOR AND WINDOW ASSEMBLY (NO RATING)

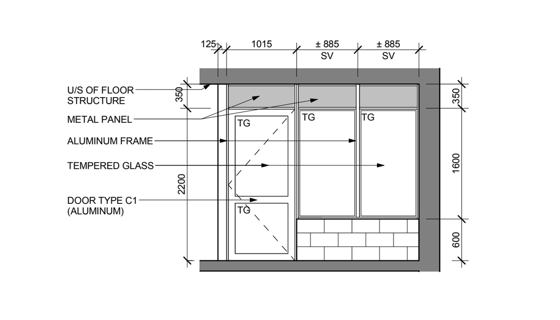

SC-3 A8-06 TYPE: DOOR AND WINDOW ASSEMBLY (NO RATING)

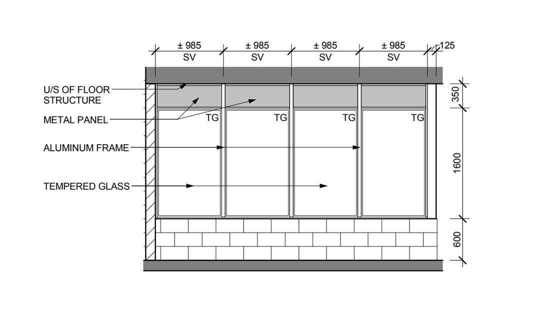

SC-4 A8-06 TYPE: DOOR AND WINDOW ASSEMBLY (NO RATING)

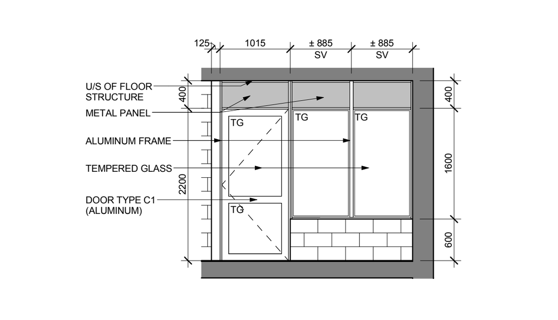

SC-5 A8-06 TYPE: DOOR AND WINDOW ASSEMBLY (NO RATING)

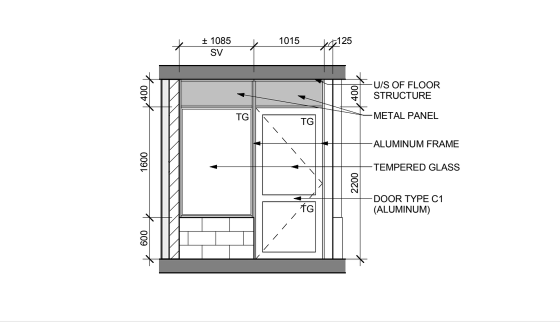

SC-6 A8-06 TYPE: DOOR AND WINDOW ASSEMBLY (NO RATING)

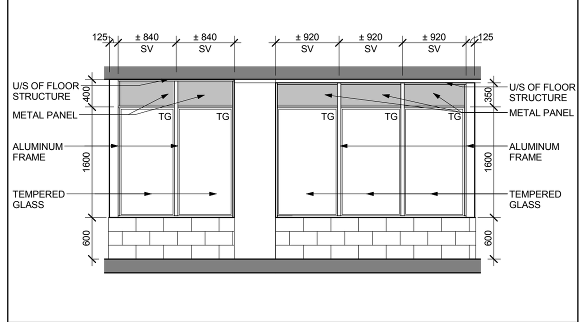

SC-7 A8-06 TYPE: DOOR AND WINDOW ASSEMBLY (NO RATING)

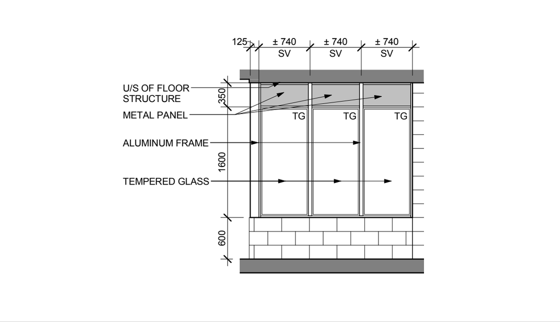

SC-8 A8-06 TYPE: DOOR AND WINDOW ASSEMBLY (NO RATING)

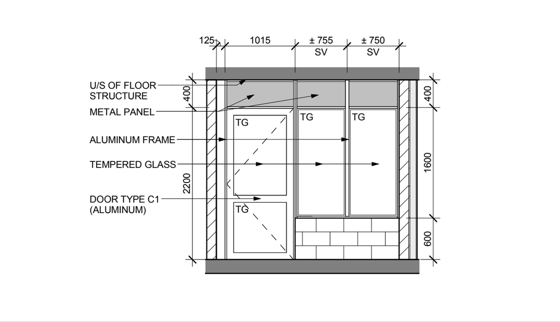

SC-9 A8-06 TYPE: DOOR AND WINDOW ASSEMBLY (NO RATING)

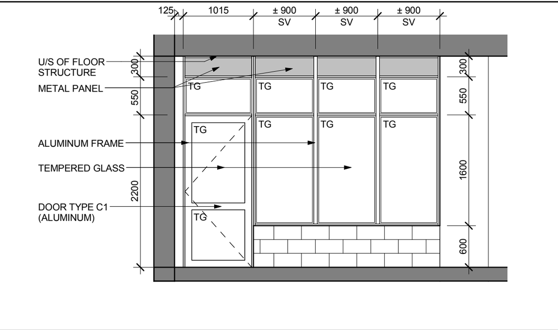

SC-10 A8-06 TYPE: DOOR AND WINDOW ASSEMBLY (NO RATING)

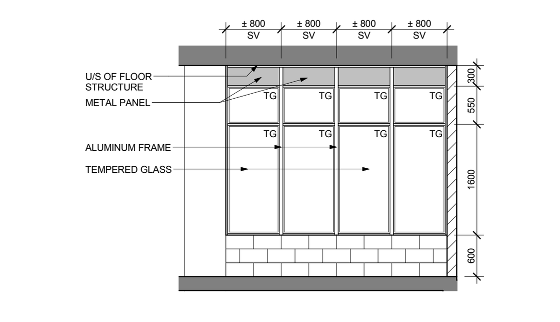

SC-11 A8-06 TYPE: DOOR AND WINDOW ASSEMBLY (NO RATING)

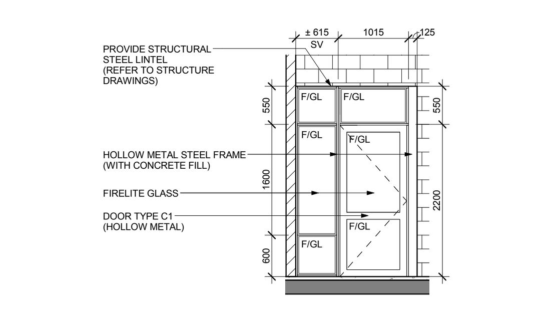

SC-12 A8-06 TYPE: DOOR AND WINDOW ASSEMBLY (2 HR. RATING)

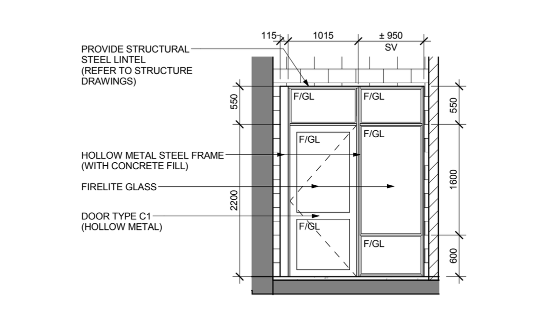

SC-13 A8-06 TYPE: DOOR AND WINDOW ASSEMBLY (2 HR. RATING)

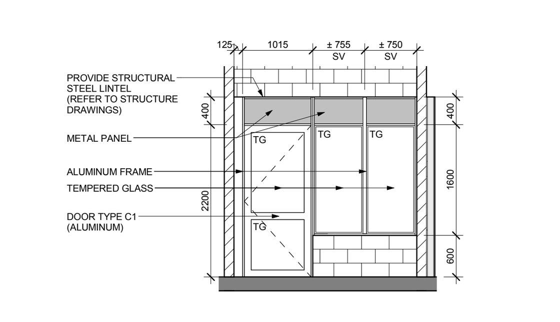

SC-14 A8-06 TYPE: DOOR AND WINDOW ASSEMBLY (2 HR. RATING)

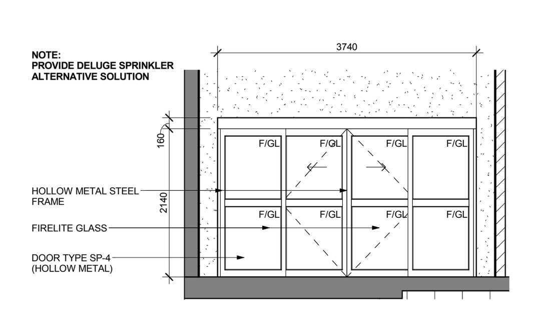

SC-15 A8-06 TYPE: DOOR AND WINDOW ASSEMBLY (2 HR. RATING)

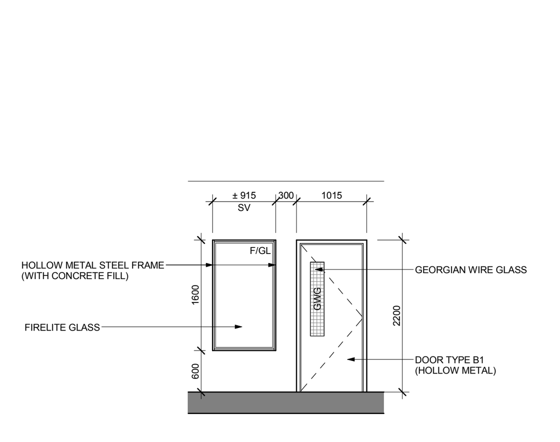

SC-16 A8-06 TYPE: DOOR AND WINDOW ASSEMBLY (2 HR. RATING)

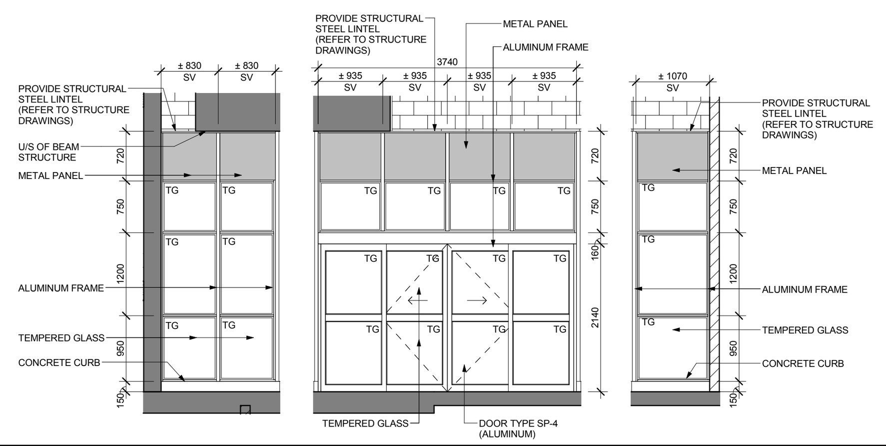

SC-17 A8-06 TYPE: DOOR AND WINDOW ASSEMBLY (NO RATING)

Door amd Frame Schedule - Level 13

Door Number	Number of Door Panels	Width	Height	Thickness	Door: Door Type	Door: Panel Material	Door: Panel Finish	Frame: Frame Type	Frame: Frame Material	Frame: Frame Finish	Fire Rating (Door)	Fire Rating (Wall)	Temperature Rise Label	Panic Hardware	Self Closure	Threshold	Insulated	Weather Stripping	Auto Open	Lock Hardware	Comments
1302		915	2150	45	A1	HM	PT	F1	HM	PT	90 MIN.	2 HR.	-	-	■	■	■	■	-	■	
1303		915	2150	45	A1	HM	PT	F1	HM	PT	90 MIN.	2 HR.	-	-	■	-	-	-	-	■	
1304		915	2150	45	A1	HM	PT	F1	HM	PT	90 MIN.	2 HR.	-	-	■	-	-	-	-	■	
1305		950	2675	45	SP-2	GL	PRE	F2	AL	PRE	-	-	-	-	■	■	■	■	-	-	REFER TO WINDOW SCHEDULE ELEVATIONS, NO LOCKING MECHANISM
1306		915	2150	45	B1	HM	PT	F1	HM	PT	90 MIN.	2 HR.	-	-	■	-	-	-	-	-	
1307		915	2150	45	A1	HM	PT	F1	HM	PT	90 MIN.	2 HR.	-	-	■	-	-	-	-	■	
1308		915	2150	45	A1	HM	PT	F1	HM	PT	90 MIN.	2 HR.	-	-	■	-	-	-	-	■	
1309		915	2150	45	A1	HM	PT	F1	HM	PT	90 MIN.	2 HR.	-	-	■	-	-	-	-	■	
1310		915	2150	45	A1	HM	PT	F1	HM	PT	90 MIN.	2 HR.	-	-	■	-	-	-	-	-	
1311		915	2150	45	A1	HM	PT	F1	HM	PT	90 MIN.	2 HR.	-	-	■	-	-	-	-	-	
1312	2x	710	2440	45	A2	HM	PT	F1	HM	PT	90 MIN.	2 HR.	-	-	■	-	-	-	-	■	REFER TO ARTSCAPE ID DRAWINGS FOR FINISHES
1314		965	2455	45	G1	WD	-	F5	MTL	PT	20 MIN.	1 HR.	-	-	■	-	-	-	-	■	REFER TO ARTSCAPE ID DRAWINGS FOR FINISHES
1315		965	2455	45	G1	WD	-	F3	WD	PT	-	-	-	-	■	-	-	-	-	■	REFER TO ARTSCAPE ID DRAWINGS FOR FINISHES
1316		915	2150	45	A1	HM	PT	F1	HM	PT	90 MIN.	2 HR.	-	-	■	-	-	-	-	■	
1317		915	2150	45	A1	HM	PT	F1	HM	PT	90 MIN.	2 HR.	-	-	■	-	-	-	-	■	
1318		915	2150	45	A1	HM	PT	F1	HM	PT	90 MIN.	2 HR.	-	-	■	-	-	-	-	-	
1319		915	2150	45	A1	HM	PT	F1	HM	PT	90 MIN.	2 HR.	-	-	■	■	■	■	-	■	
1320		950	2675	45	SP-2	GL	PRE	F2	AL	PRE	-	-	-	-	■	■	■	■	-	-	REFER TO WINDOW SCHEDULE ELEVATIONS, NO LOCKING MECHANISM
1321		915	2150	45	B1	HM	PT	F1	HM	PT	45 MIN.	1 HR.	-	-	■	-	-	-	-	-	
1322		915	2150	45	A1	HM	PT	F1	HM	PT	90 MIN.	2 HR.	-	-	■	-	-	-	-	■	
Gx-13		915	2440	45	B1	HM	PT	F1	HM	PT	90 MIN.	2 HR.	-	-	■	■	-	■	-	■	REFER TO ARTSCAPE ID DRAWINGS FOR FINISHES, SECURITY
Gx-13A		915	2150	45	B1	HM	PT	F1	HM	PT	90 MIN.	2 HR.	-	-	■	■	-	■	-	■	SECURITY
H-13		915	2440	45	B1	HM	PT	F1	HM	PT	90 MIN.	2 HR.	-	-	■	■	-	■	-	■	REFER TO ARTSCAPE ID DRAWINGS FOR FINISHES, MAG LOCK
H-13A		915	2150	45	B1	HM	PT	F1	HM	PT	90 MIN.	2 HR.	-	-	■	■	-	■	-	-	
H-13B		915	2150	45	B1	HM	PT	F1	HM	PT	90 MIN.	2 HR.	-	-	■	■	■	■	-	■	
J-13		915	2150	45	B1	HM	PT	F1	HM	PT	90 MIN.	2 HR.	-	-	■	■	-	■	-	■	SECURITY
J-13A		915	2150	45	B1	HM	PT	F1	HM	PT	90 MIN.	2 HR.	-	-	■	■	■	■	-	■	

Door amd Frame Schedule - Typical Suites

Door Number	Number of Door Panels	Width	Height	Thickness	Door: Door Type	Door: Panel Material	Door: Panel Finish	Frame: Frame Type	Frame: Frame Material	Frame: Frame Finish	Fire Rating (Door)	Fire Rating (Wall)	Temperature Rise Label	Panic Hardware	Self Closure	Threshold	Insulated	Weather Stripping	Auto Open	Lock Hardware	Comments
S1		965	2130	45	G1	WD	PT	F5	MTL	PT	20 MIN.	1 HR.	-	-	■	■	-	-	-	■	DEAD BOLT, VIEW FINDER, REFER TO ID DRAWINGS FOR FINISHES
S2		965	2130	35	G1	WD	PT	F3	WD	PT	-	-	-	-	-	-	-	-	-	-	PRIVACY LOCKS FOR BATHROOM DOORS
S3		915	2130	35	G1	WD	PT	F3	WD	PT	-	-	-	-	-	-	-	-	-	-	PRIVACY LOCKS FOR BATHROOM DOORS
S4		860	2130	35	G1	WD	PT	F3	WD	PT	-	-	-	-	-	-	-	-	-	-	PRIVACY LOCKS FOR BATHROOM DOORS
S5		810	2130	35	G1	WD	PT	F3	WD	PT	-	-	-	-	-	-	-	-	-	-	PRIVACY LOCKS FOR BATHROOM DOORS
S6		760	2130	35	G1	WD	PT	F3	WD	PT	-	-	-	-	-	-	-	-	-	-	PRIVACY LOCKS FOR BATHROOM DOORS
S7		710	2130	35	G1	WD	PT	F3	WD	PT	-	-	-	-	-	-	-	-	-	-	
S8		610	2130	35	G1	WD	PT	F3	WD	PT	-	-	-	-	-	-	-	-	-	-	
S9		560	2130	35	G1	WD	PT	F3	WD	PT	-	-	-	-	-	-	-	-	-	-	
S10		510	2130	35	G1	WD	PT	F3	WD	PT	-	-	-	-	-	-	-	-	-	-	
S11		460	2130	35	G1	WD	PT	F3	WD	PT	-	-	-	-	-	-	-	-	-	-	
S12		410	2130	35	G1	WD	PT	F3	WD	PT	-	-	-	-	-	-	-	-	-	-	
S13	2x	915	2130	35	G2	WD	PT	F3	WD	PT	-	-	-	-	-	-	-	-	-	-	
S14	2x	860	2130	35	G2	WD	PT	F3	WD	PT	-	-	-	-	-	-	-	-	-	-	
S15	2x	810	2130	35	G2	WD	PT	F3	WD	PT	-	-	-	-	-	-	-	-	-	-	
S16	2x	760	2130	35	G2	WD	PT	F3	WD	PT	-	-	-	-	-	-	-	-	-	-	
S17	2x	710	2130	35	G2	WD	PT	F3	WD	PT	-	-	-	-	-	-	-	-	-	-	
S18	2x	610	2130	35	G2	WD	PT	F3	WD	PT	-	-	-	-	-	-	-	-	-	-	
S19	2x	560	2130	35	G2	WD	PT	F3	WD	PT	-	-	-	-	-	-	-	-	-	-	
S20	2x	510	2130	35	G2	WD	PT	F3	WD	PT	-	-	-	-	-	-	-	-	-	-	
S21	2x	460	2130	35	G2	WD	PT	F3	WD	PT	-	-	-	-	-	-	-	-	-	-	
S22	2x	410	2130	35	G2	WD	PT	F3	WD	PT	-	-	-	-	-	-	-	-	-	-	
S23	2x	SIZE TO FIT	2130	25	H	GL/MIR	-	-	-	-	-	-	-	-	-	-	-	-	-	-	FRAMELESS CLOSET MIRROR OR FROSTED GLASS SLIDER, REFER TO FEATURES LIST
S24	2x	SIZE TO FIT	2130	25	H	GL	-	-	-	-	-	-	-	-	-	-	-	-	-	-	FRAMELESS BEDROOM CLEAR GLASS SLIDER, REFER TO FEATURES LIST
S25		610	2130	25	L	GL	-	-	-	-	-	-	-	-	-	-	-	-	-	-	SHOWER DOOR
S26		965	2440	45	G1	WD	PT	F5	MTL	PT	20 MIN.	1 HR.	-	-	■	■	-	-	-	■	DEAD BOLT, VIEW FINDER, REFER TO ID DRAWINGS FOR FINISHES
S27		965	2440	35	G1	WD	PT	F3	WD	PT	-	-	-	-	-	-	-	-	-	-	PRIVACY LOCKS FOR BATHROOM DOORS
S28		915	2440	35	G1	WD	PT	F3	WD	PT	-	-	-	-	-	-	-	-	-	-	PRIVACY LOCKS FOR BATHROOM DOORS
S29		860	2440	35	G1	WD	PT	F3	WD	PT	-	-	-	-	-	-	-	-	-	-	PRIVACY LOCKS FOR BATHROOM DOORS
S30		810	2440	35	G1	WD	PT	F3	WD	PT	-	-	-	-	-	-	-	-	-	-	PRIVACY LOCKS FOR BATHROOM DOORS
S31		760	2440	35	G1	WD	PT	F3	WD	PT	-	-	-	-	-	-	-	-	-	-	PRIVACY LOCKS FOR BATHROOM DOORS
S32		710	2440	35	G1	WD	PT	F3	WD	PT	-	-	-	-	-	-	-	-	-	-	
S33		610	2440	35	G1	WD	PT	F3	WD	PT	-	-	-	-	-	-	-	-	-	-	
S34		560	2440	35	G1	WD	PT	F3	WD	PT	-	-	-	-	-	-	-	-	-	-	
S35		510	2440	35	G1	WD	PT	F3	WD	PT	-	-	-	-	-	-	-	-	-	-	
S36		460	2440	35	G1	WD	PT	F3	WD	PT	-	-	-	-	-	-	-	-	-	-	
S37		410	2440	35	G1	WD	PT	F3	WD	PT	-	-	-	-	-	-	-	-	-	-	
S38	2x	915	2440	35	G2	WD	PT	F3	WD	PT	-	-	-	-	-	-	-	-	-	-	
S39	2x	860	2440	35	G2	WD	PT	F3	WD	PT	-	-	-	-	-	-	-	-	-	-	
S40	2x	810	2440	35	G2	WD	PT	F3	WD	PT	-	-	-	-	-	-	-	-	-	-	
S41	2x	760	2440	35	G2	WD	PT	F3	WD	PT	-	-	-	-	-	-	-	-	-	-	
S42	2x	710	2440	35	G2	WD	PT	F3	WD	PT	-	-	-	-	-	-	-	-	-	-	
S43	2x	610	2440	35	G2	WD	PT	F3	WD	PT	-	-	-	-	-	-	-	-	-	-	
S44	2x	560	2440	35	G2	WD	PT	F3	WD	PT	-	-	-	-	-	-	-	-	-	-	
S45	2x	510	2440	35	G2	WD	PT	F3	WD	PT	-	-	-	-	-	-	-	-	-	-	
S46	2x	460	2440	35	G2	WD	PT	F3	WD	PT	-	-	-	-	-	-	-	-	-	-	
S47	2x	410	2440	35	G2	WD	PT	F3	WD	PT	-	-	-	-	-	-	-	-	-	-	
S48	2x	SIZE TO FIT	2440	25	H	GL/MIR	-	-	-	-	-	-	-	-	-	-	-	-	-	-	FRAMELESS CLOSET MIRROR OR FROSTED GLASS SLIDER, REFER TO FEATURES LIST
S49	2x	SIZE TO FIT	2440	25	H	GL	-	-	-	-	-	-	-	-	-	-	-	-	-	-	FRAMELESS BEDROOM CLEAR GLASS SLIDER, REFER TO FEATURES LIST
S50	5X	SIZE TO FIT	2440	40	J5	WD	PT	-	-	-	-	-	-	-	-	-	-	-	-	-	FIVE PANEL POCKET DOOR
S51		860	2038	45	D1	GL	PRE	F2	AL	PRE	-	-	-	-	-	■	■	■	-	■	REFER TO WINDOW SCHEDULE ELEVATIONS
S52		1830	2038	45	F	GL	PRE	F2	AL	PRE	-	-	-	-	-	■	■	■	-	■	REFER TO WINDOW SCHEDULE ELEVATIONS
S60		810	2440	35	G1	WD	PT	-	-	-	-	-	-	-	-	-	-	-	-	-	PRIVACY LOCKS FOR BATHROOM DOORS, FRAMELESS DOOR
S61		610	2440	35	G1	WD	PT	-	-	-	-	-	-	-	-	-	-	-	-	-	FRAMELESS DOOR
S62	2x	610	2440	35	G2	WD	PT	-	-	-	-	-	-	-	-	-	-	-	-	-	FRAMELESS DOOR
S63	2x	460	2440	35	G2	WD	PT	-	-	-	-	-	-	-	-	-	-	-	-	-	FRAMELESS DOOR
S64		810	2440	40	J1	WD	PT	-	-	-	-	-	-	-	-	-	-	-	-	-	SINGLE POCKET DOOR
S65		760	2440	40	J1	WD	PT	-	-	-	-	-	-	-	-	-	-	-	-	-	SINGLE POCKET DOOR
S66		915	2440	40	J2	WD	PT	-	-	-	-	-	-	-	-	-	-	-	-	-	DOUBLE POCKET DOOR
S67		560	2440	40	J2	WD	PT	-	-	-	-	-	-	-	-	-	-	-	-	-	DOUBLE POCKET DOOR

Door Schedule 2 A8-06

TYPICAL DOOR

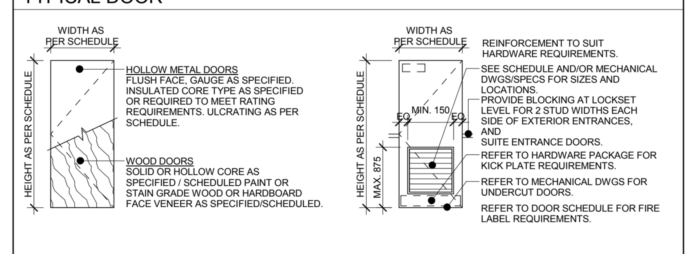

BARRIER FREE CLEARANCES :

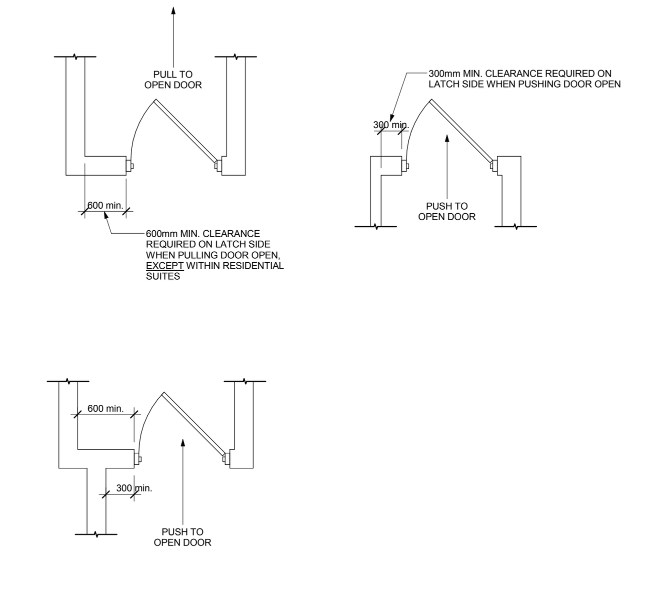

DOOR TYPES :

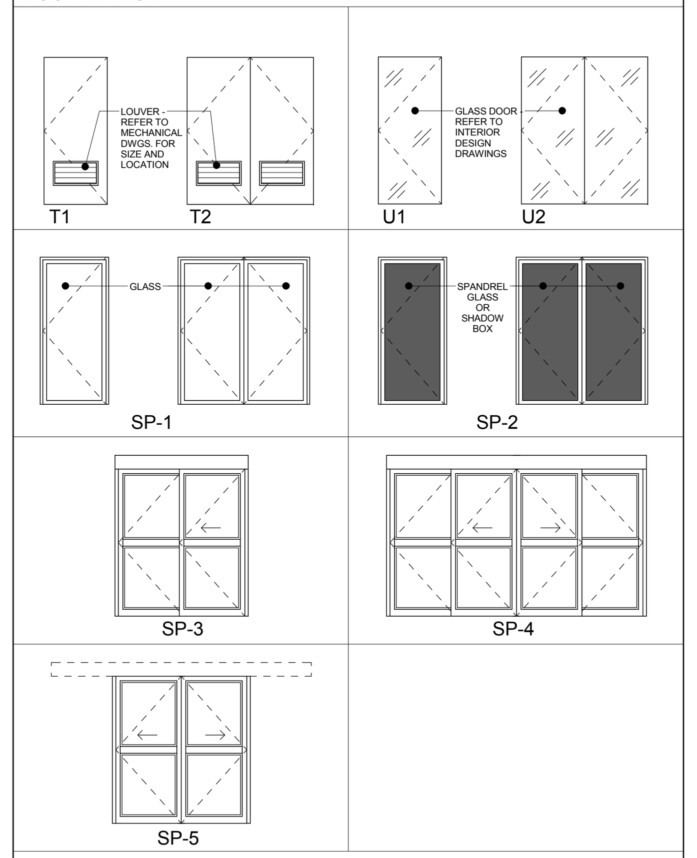

DOOR GENERAL NOTES

1. ALL DOORS WITHIN REQUIRED FIRE SEPARATIONS TO BE PROVIDED WITH POSITIVE LATCHING DEVICES AND SELF-CLOSING AND MUST HAVE APPROPRIATE LABELED DOOR, FRAME AND HARDWARE. OBC REFRENCE 3.1.8.11(1) AND 3.1.8.13
2. DOORS WITH SELF-CLOSING HARDWARE WITHIN THE REQUIRED FIRE SEPARATION TO CONFIRM TO O.B.C. TABLE 3.3.3-1
3. DOORS WITH TEMPERATURE RISE RATINGS (T.R.R.) INDICATING THAT THE DOOR HAS A MAXIMUM TEMPERATURE RISE OF 250C AFTER 1hr OF EXPOSURE (O.B.C. TABLE 3.1.8.15) ARE TO BE PROVIDED IN DOORS TO EXIT STAIRS FROM THE PARKING GARAGE, DOORS LOCATED WITHIN FIRE WALLS, AND DOORS THAT ARE LOCATED WITHIN MEASURE-N VESTIBULES.
4. ALL FRAMES OF DOORS WITHIN CONCRETE OR CONCRETE BLOCK 2hr FIRE SEPARATIONS AND FIRE WALLS ARE TO BE SEALED TO THE WALL WITH EITHER 2hr MASONRY OR CONCRETE ONLY.
5. ALL THRESHOLDS TO BE ALUMINUM UNLESS OTHERWISE NOTED.
6. ALL INSULATED DOORS TO BE DOUBLE GLAZED.
7. SEE ELECTRICAL DRAWINGS AND SPECIFICATIONS FOR LOCATION OF MAGNETIC LOCKING DEVICES AND AUTOMATIC DOORS TO OPEN UPON ACTIVATION OF FIRE ALARM.
8. CONDOMINIUM SECURITY REQUIREMENTS (I.E. DOOR ENTRY) IS BY OTHERS.

LEGEND:

TYPE:

AL	ALUMINUM
FG	FROSTED GLASS
HC	HOLLOW CORE
HCAP	HANDICAPPED
HM	HOLLOW METAL
LV	LOUVER
LINK	CHAIN LINK
MAS	MASONITE
MIR	MIRROR
MTL	METAL
SC	SOLID CORE
SSC	SEMI-SOLID CORE
O/H	OVERHEAD
WD	WOOD
STL	STEEL
RB	RUBBER

FINISHES & MATERIALS:

ANOD	CLEAR ANODIZED
GALV	GLAVANIZED
GL	GLASS
F/GL	FIRELITE GLASS
TG	TEMPERED GLASS
GWG	GEORGIAN WIRED GLASS
MDF	MEDIUM DENSIITY FIBREBOARD
PLAM	PLASTIC LAMINATE
PT	PAINTED
STN	STAINED
WV	WOOD VENEER
VIN	VINYL
P	PLASTIC
PRE	PRE FINISHED
MAR	MARBLE
X	PURCHASER SELECTED
IGU	INSULATED GLASS UNIT

NOTES & REMARKS:

AD	BARRIER FREE AUTOMATIC DOOR
FIRE	POWER DOOR ACTIVATED BY ALARM
TRL	TEMPERATURE RISE LABLE
WS	WEATHER STRIPPING
THK	THICKNESS
CL	CLOSURE
FLR	FLOOR
INSUL	INSULATED
THSHD	THRESHOLD
AFF	ABOVE FINISHED FLOOR
SV	SITE VERIFY
ID	REFER TO INTERIOR DESIGN DRAWINGS
CR	CARD READER
ES	ELECTRIC STRIKE
ML	MAG LOCK
SD(A)	SECURITY DEVICE REFER TO SECURITY DRAWINGS.

FRAME TYPES:

- F1 HOLLOW METAL IN BLOCK OR CONCRETE/DRYWALL
- F2 ALUMINUM
- F3 WOOD IN SUITES SIZE VARIES TO PARTITION
- F4 HOLLOW METAL THERMALLY BROKEN
- F5 METAL - READY FRAME

DOOR TYPES:

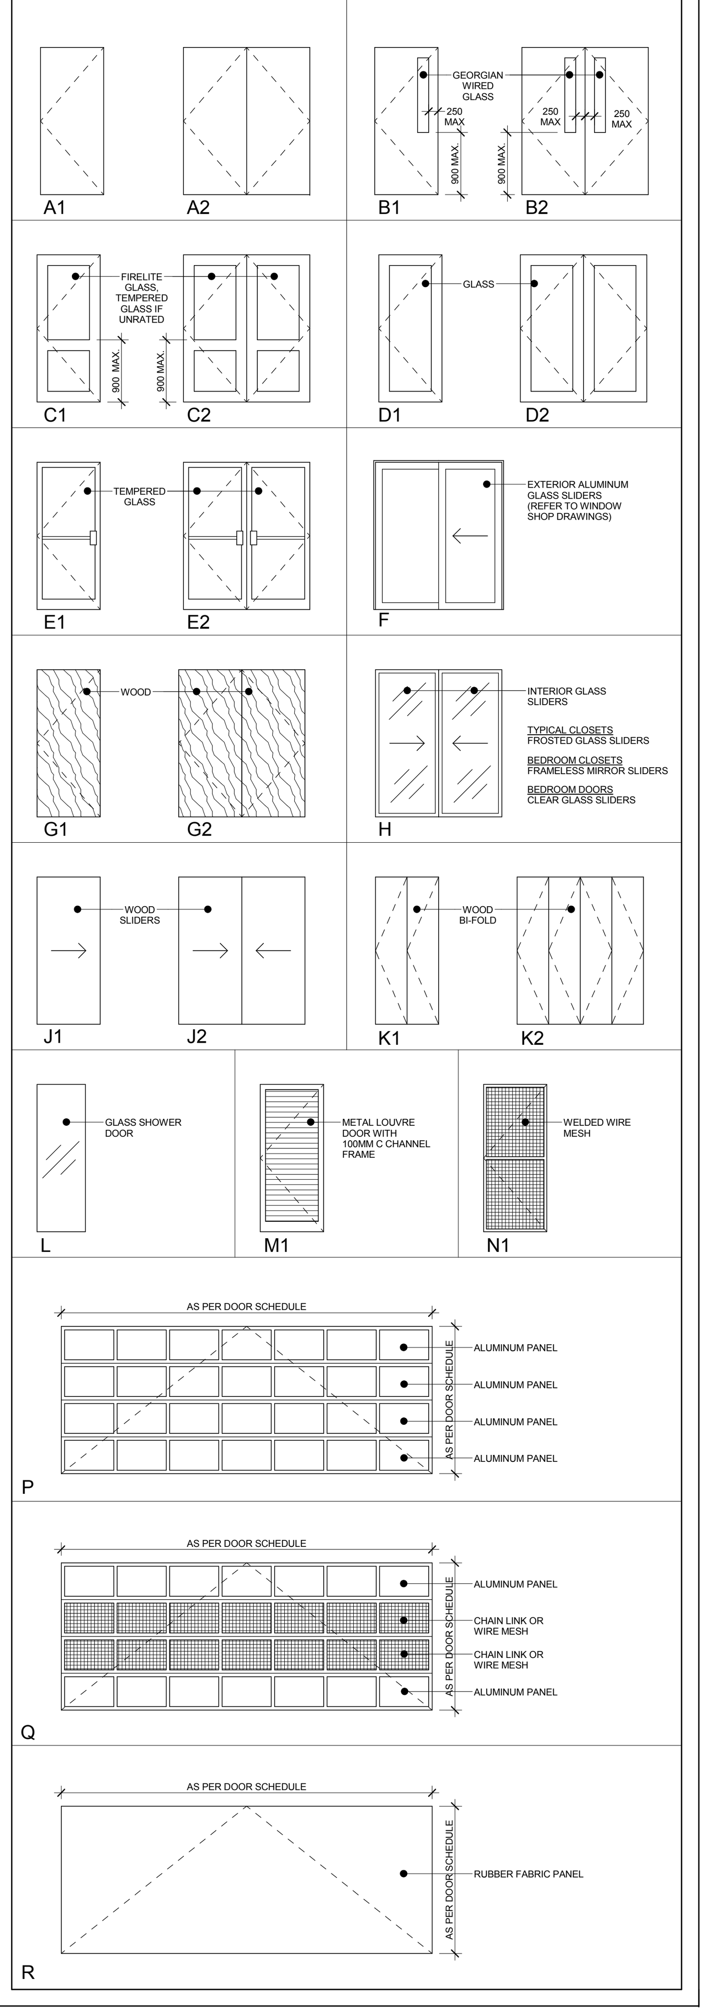

Typical Door Type Notes and Legend 1 A8-06 NTS

Contractor Must Check And Verify All Dimensions On The Job.

Do Not Scale The Drawings.

All Drawings, Specifications And Related Documents Are The Copyright Of The Architect And Must Be Returned Upon Request.

Reproduction Of Drawings, Specifications And Related Documents In Part Or Whole Is Forbidden Without The Architects Written Permission.

This Drawing Is Not To Be Used For Construction Until Signed ByThe Architect.

Date: June 30, 2015

ONTARIO ASSOCIATION OF ARCHITECTS CARLOS ANTUNES LICENCE 4890

SEAL MUST BE SIGNED TO BE VALID

Building Permit

KIRKOR ARCHITECTS + PLANNERS
20 Martin Ross Avenue, Toronto, Ontario, M3J 2K8
T(416) 665-6060, F(416) 665-1234, www.kirkorarchitects.com

No.:	Revision	Date

REVISIONS AFTER BUILDING PERMIT SUBMISSION JUNE 30, 2015

No	Issued For	Date
2.	Building Permit	June 12, 2015
1.	Waterfront Toronto Review	May 1, 2015

AQUAVISTA AT BAYSIDE TORONTO

Drawing Title

Door & Frame Schedule, General Notes & Parking Screen Elevations

Project

Hines TRIDEL

AQUAVISTA
Block 3 - R3 & R4
263 Queens Quay East
Toronto, ON

Scale: 1 : 50
Drawn by: M.N. / E.V.
Checked by: C.A.
Project No.: 13148
Date: June 30, 2015
Drawing No.: A8-06