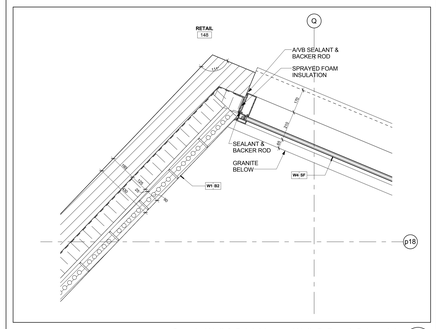

Curtain Wall & Brick Veneer Wall @ Retail @ Level 1 (16 A7-21)
Scale: 1 : 10

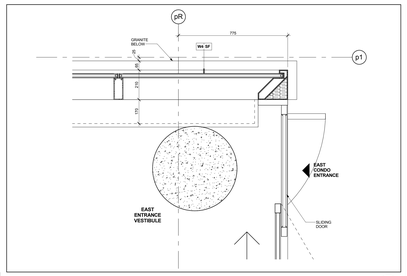

Curtain Wall & Sliding Door @ East Entrance Vestibule (14 A7-21)
Scale: 1 : 10

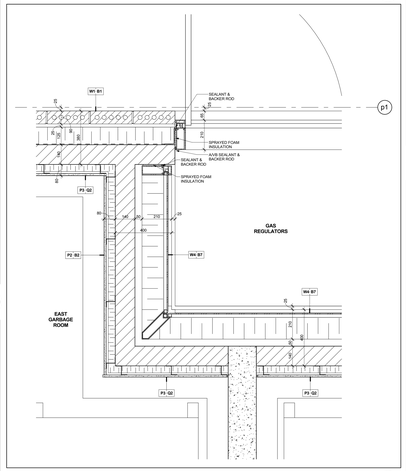

Curtain Wall @ Gas Regulator Alcove @ Level 1 (13 A7-21)
Scale: 1 : 10

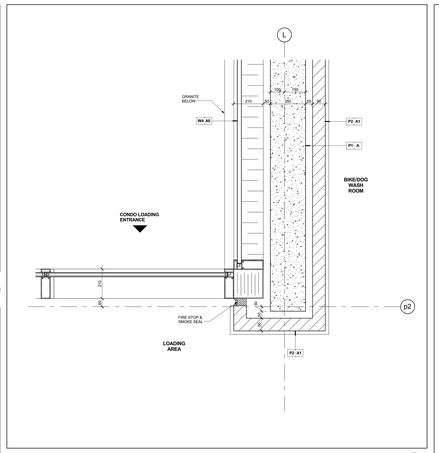

Curtain Wall @ Loading Area @ Level 1 (11 A7-21)
Scale: 1 : 10

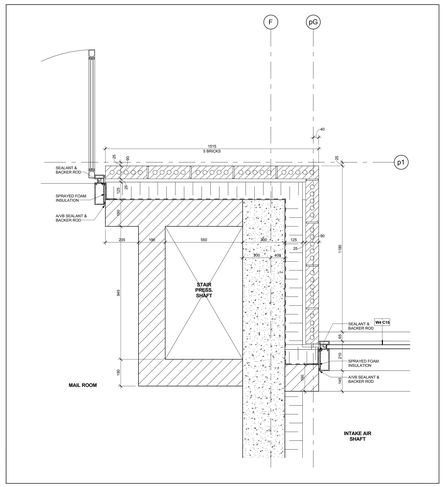

Brick Veneer Wall & Metal Louver @ Intake Air Shaft @ Level 1 (8 A7-21)
Scale: 1 : 10

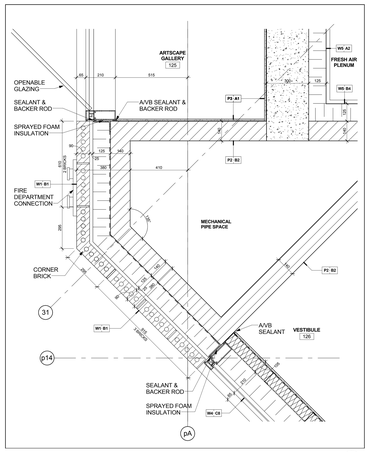

Curtain Wall @ Brick Veneer Wall @ Level 1 (5 A7-21)
Scale: 1 : 10

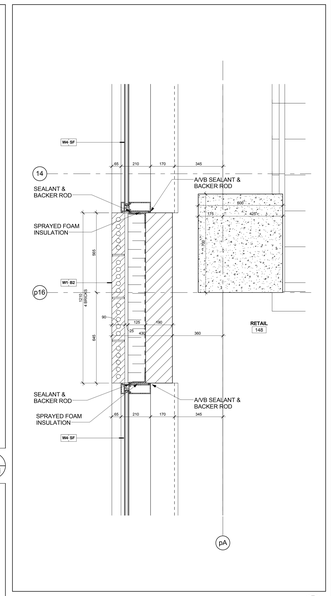

Curtain Wall @ Brick Wall @ Level 1 (2 A7-21)
Scale: 1 : 10

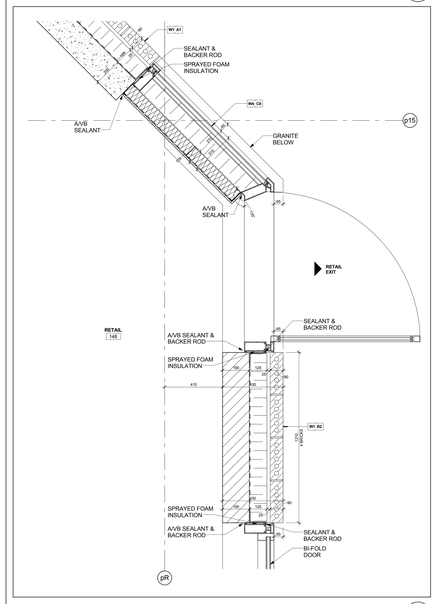

Curtain Wall & Brick Veneer Wall @ Retail @ Level 1 (15 A7-21)
Scale: 1 : 10

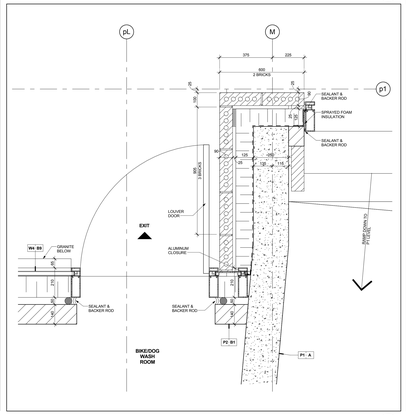

Curtain Wall & Brick Veneer Wall @ Level 1 (12 A7-21)
Scale: 1 : 10

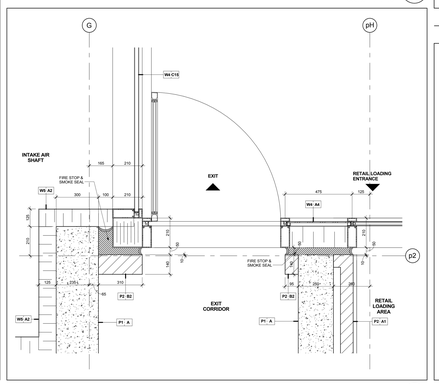

Metal Louver @ Intake Air Shaft @ Level 1 (9 A7-21)
Scale: 1 : 10

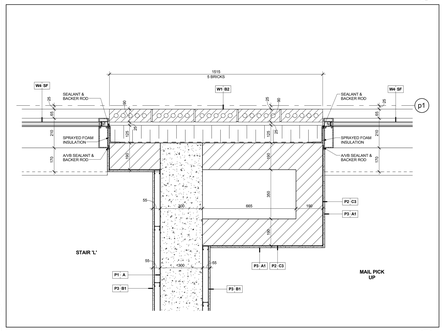

Concrete Wall @ Brick Veneer Wall @ Level 1 (7 A7-21)
Scale: 1 : 10

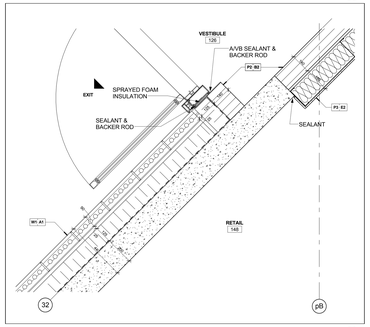

Swing Door @ Brick Veneer Wall with Structural Concrete @ Level 1 (4 A7-21)
Scale: 1 : 10

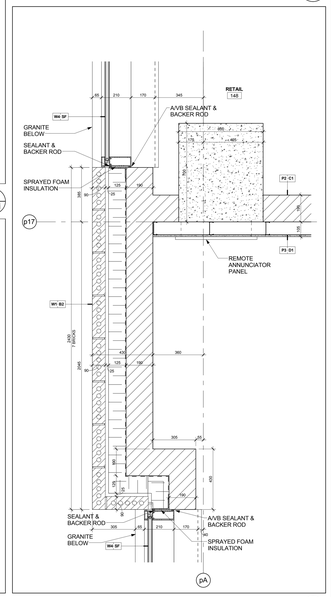

Curtain Wall & Brick Veneer Wall @ Level 1 (1 A7-21)
Scale: 1 : 10

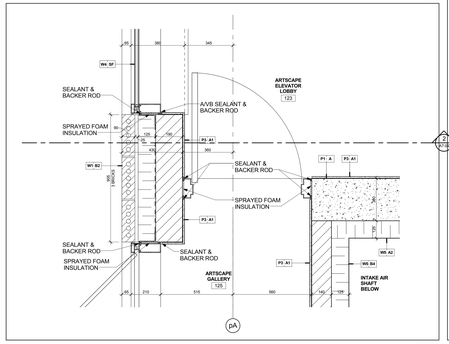

Concrete Wall @ Brick Veneer Wall @ Level 1 (6 A7-21)
Scale: 1 : 10

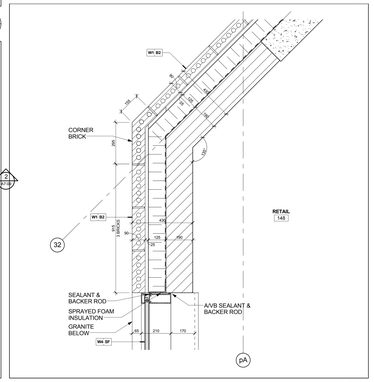

Curtain Wall & Brick Veneer Wall @ Level 1 (3 A7-21)
Scale: 1 : 10

Contractor Must Check And Verify All Dimensions On The Job.

Do Not Scale The Drawings.

All Drawings, Specifications And Related Documents Are The Copyright Of The Architect And Must Be Returned Upon Request.

Reproduction Of Drawings, Specifications And Related Documents In Part Or Whole Is Forbidden Without The Architects Written Permission.

The Drawing Is Not To Be Used For Construction Until Signed By The Architect.

Date: October 2, 2015

SEAL NOT IN USE UNTIL TO BE VALID
Pricing Set

KIRKOR ARCHITECTS + PLANNERS
20 Martin Ross Avenue, Toronto, Ontario, M3J 2K8
Tel (416) 665-6565, Fax (416) 665-1734, www.kirkorarchitects.com

No.	Revision	Date

PRICING SET
October 2, 2015

No.	Issued For	Date

AQUAVISTA
AT BAYSIDE TORONTO

Drawing Title
Plan Details

Project
Hines TRIDEL
AQUAVISTA
Block 3 - R3 & R4
263 Queens Quay East
Toronto, ON

Scale 1 : 10
Drawn by S.D.
Checked by C.A.
Project No. 13148
Date October 2, 2015
Drawing No. A7-21