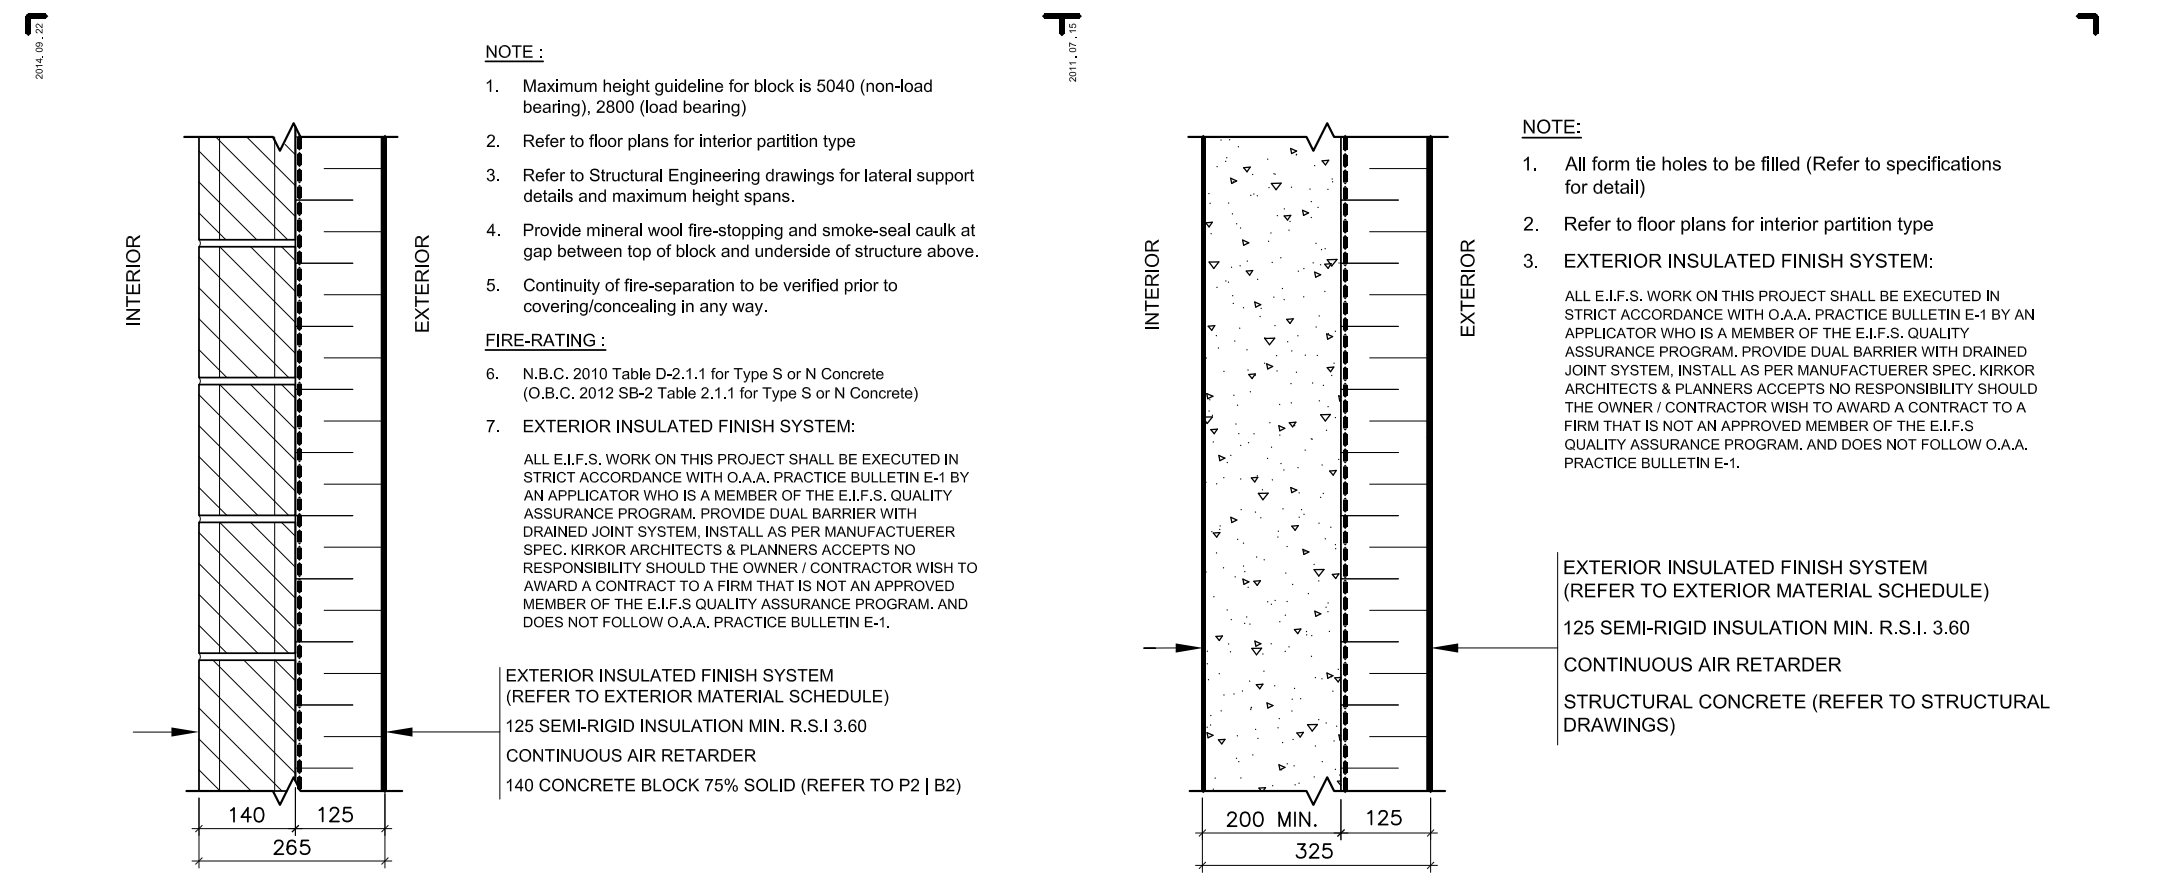

	TYPE:	F.R.R.	Refer.	R.S.I.	S.T.C.	NOM. THICKNESS
W5 B4	E.I.F.S. ON 140 CONCRETE BLOCK 75% SOLID	2.0 hr.	NOTE-6	3.60	-	265
W5 A2	E.I.F.S. ON STRUCTURAL CONCRETE	2.0 hr.	-	3.60	-	325

E.I.F.S. Wall Construction

W5 / A8-03

SCALE N.T.S.

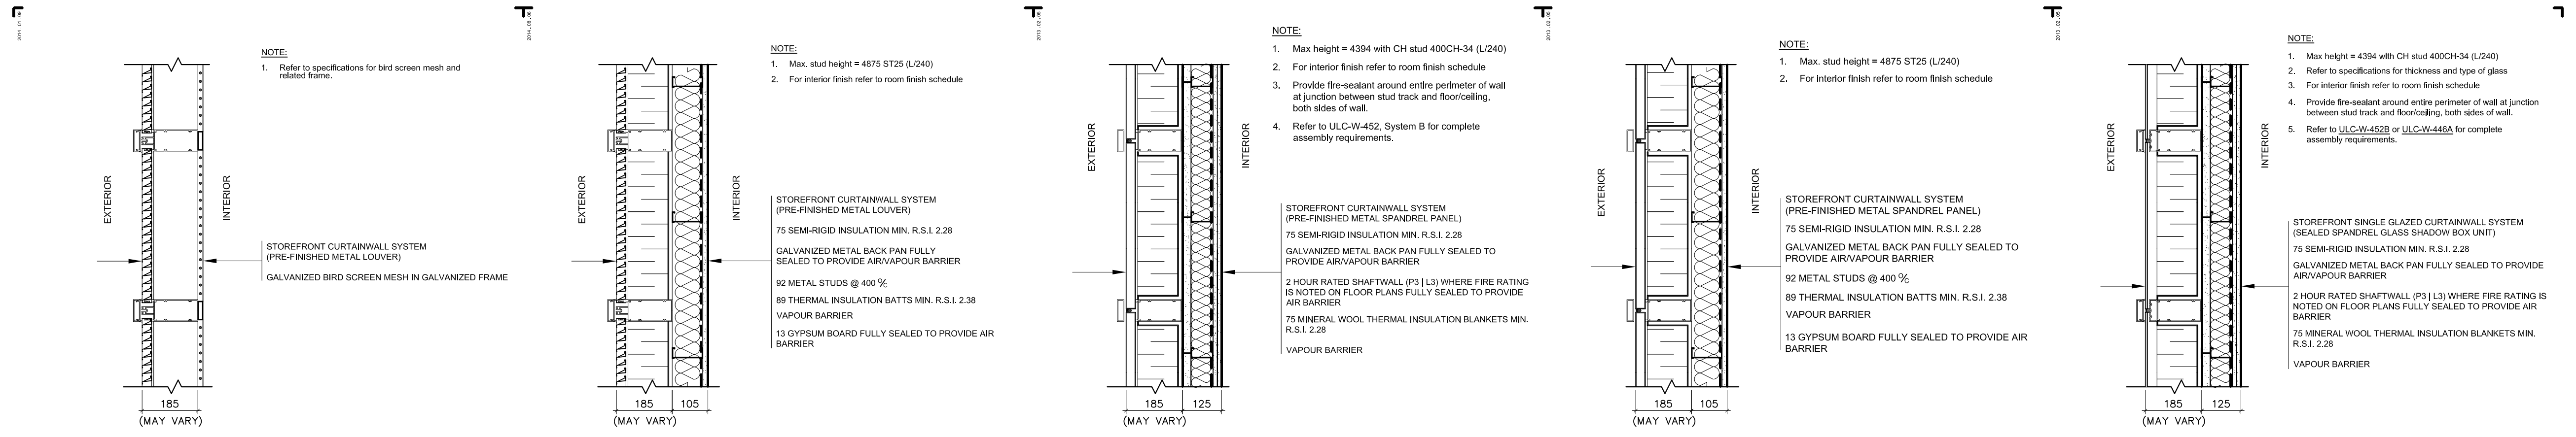

	TYPE:	F.R.R.	Refer.	R.S.I.	S.T.C.	NOM. THICKNESS
W4 C15	STOREFRONT METAL LOUVER CURTAINWALL SYSTEM	-	-	-	-	185
W4 C14	STOREFRONT METAL LOUVER CURTAINWALL SYSTEM	-	-	4.66	-	290
W4 C12	STOREFRONT METAL PANEL CURTAINWALL SYSTEM WITH FIRE RATED WALL	2.0 hr.	ULC-W-452 B	4.56	-	310
W4 C11	STOREFRONT METAL PANEL CURTAINWALL SYSTEM	-	-	4.66	-	290
W4 C9	STOREFRONT SPANDREL GLASS CURTAINWALL SYSTEM WITH FIRE RATED WALL	2.0 hr.	NOTE 5	4.56	-	310

Storefront Curtain Wall Construction

W4 / A8-03

SCALE N.T.S.

	TYPE:	F.R.R.	Refer.	R.S.I.	S.T.C.	NOM. THICKNESS
W4 C8	STOREFRONT SPANDREL GLASS CURTAINWALL SYSTEM	-	-	4.66	-	290
W4 B9	STOREFRONT METAL PANEL CURTAINWALL SYSTEM ON 140 CONCRETE BLOCK 75% SOLID	2.0 hr.	-	3.04	-	375
W4 B8	STOREFRONT METAL PANEL CURTAINWALL SYSTEM ON 190 CONCRETE BLOCK	2.0 hr.	-	3.04	-	425
W4 B7	STOREFRONT METAL PANEL CURTAINWALL SYSTEM ON 140 CONCRETE BLOCK 75% SOLID	2.0 hr.	-	3.04	-	375
W4 B6	STOREFRONT SPANDREL GLASS CURTAINWALL SYSTEM ON 190 CONCRETE BLOCK	2.0 hr.	-	3.04	-	425
W4 B5	STOREFRONT SPANDREL GLASS CURTAINWALL SYSTEM ON 140 CONCRETE BLOCK 75% SOLID	2.0 hr.	-	3.04	-	375
W4 A5	STOREFRONT METAL LOUVER CURTAINWALL SYSTEM	-	-	3.04	-	435
W4 A4	STOREFRONT METAL PANEL CURTAINWALL SYSTEM ON STRUCTURAL CONCRETE	2.0 hr.	-	3.04	-	435
W4 A3	STOREFRONT SPANDREL GLASS CURTAINWALL SYSTEM ON STRUCTURAL CONCRETE	2.0 hr.	-	3.04	-	435
W4 SF	STOREFRONT CURTAINWALL SYSTEM	-	-	-	-	185

Storefront Curtain Wall Construction

W4 / A8-03

SCALE N.T.S.

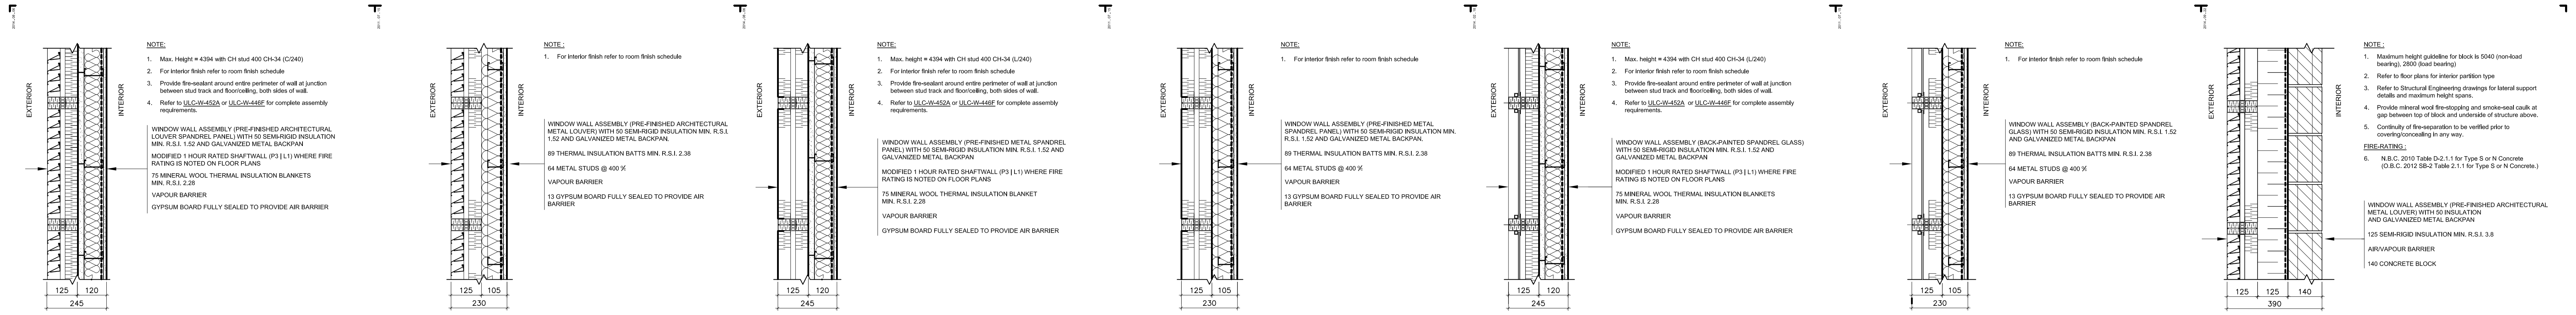

	TYPE:	F.R.R.	Refer.	R.S.I.	S.T.C.	NOM. THICKNESS
W3 C8	FIRE RATED ARCHITECTURAL METAL LOUVER ON SPANDREL PANEL	1.0 hr.	NOTE 4	3.8	-	245
W3 C7	ARCHITECTURAL METAL LOUVER ON SPANDREL PANEL	-	-	3.9	-	230
W3 C5	FIRE RATED METAL SPANDREL PANEL	1.0 hr.	NOTE 4	3.8	-	245
W3 C4	METAL SPANDREL PANEL	-	-	3.9	-	230
W3 C2	FIRE RATED GLASS SPANDREL PANEL	1.0 hr.	NOTE 4	3.8	-	245
W3 C1	GLASS SPANDREL PANEL	-	-	3.9	-	230
W3 B7	ARCHITECTURAL METAL LOUVER ON 140 CONCRETE BLOCK 75% SOLID	1.0 hr.	-	3.8	-	390

Window Wall Construction

W3 / A8-03

SCALE N.T.S.

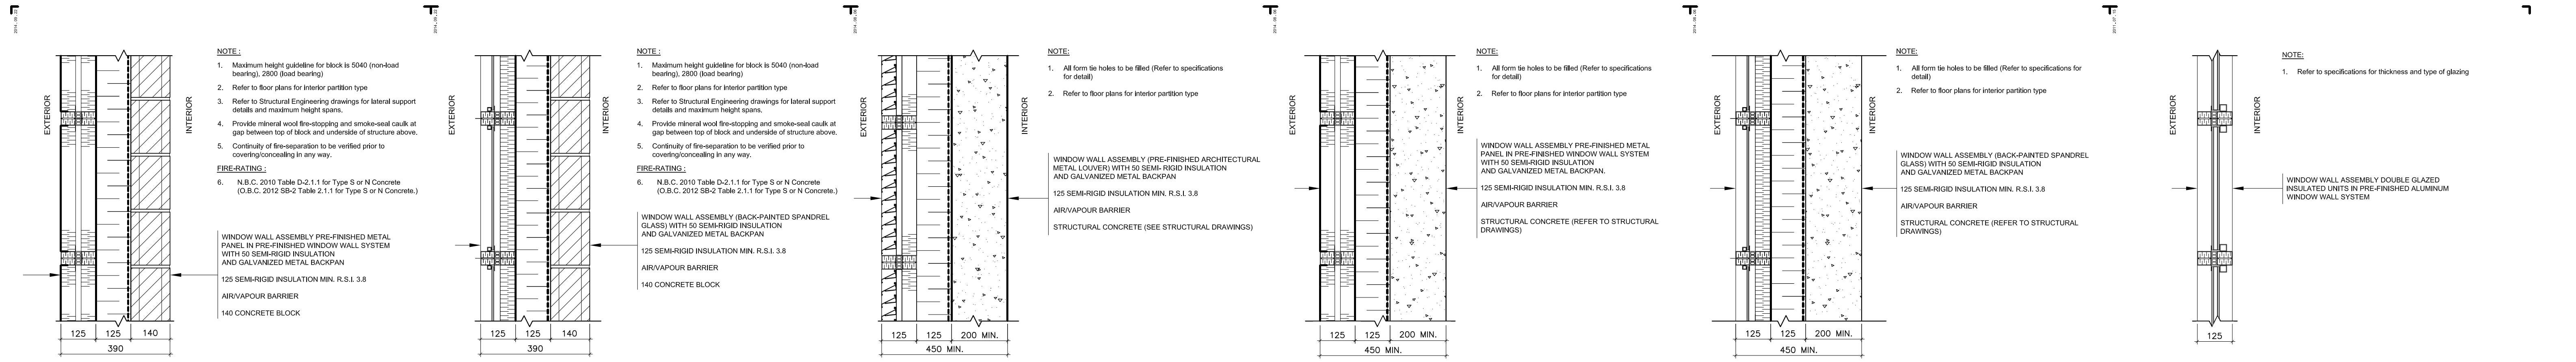

	TYPE:	F.R.R.	Refer.	R.S.I.	S.T.C.	NOM. THICKNESS
W3 B4	METAL SPANDREL PANEL ON 140 CONCRETE BLOCK 75% SOLID	1.0 hr.	-	3.8	-	390
W3 B1	GLASS SPANDREL PANEL ON 140 CONCRETE BLOCK 75% SOLID	1.0 hr.	-	3.8	-	390
W3 A3	ARCHITECTURAL METAL LOUVER ON STRUCTURAL CONCRETE	2.0 hr.	-	3.8	-	450 MIN.
W3 A2	METAL SPANDREL PANEL ON CONCRETE	2.0 hr.	-	3.8	-	450 MIN.
W3 A1	GLASS SPANDREL PANEL ON CONCRETE	2.0 hr.	-	3.8	-	450 MIN.
W3 -	VISION PANEL	-	-	-	-	125

Window Wall Construction

W3 / A8-03

SCALE N.T.S.

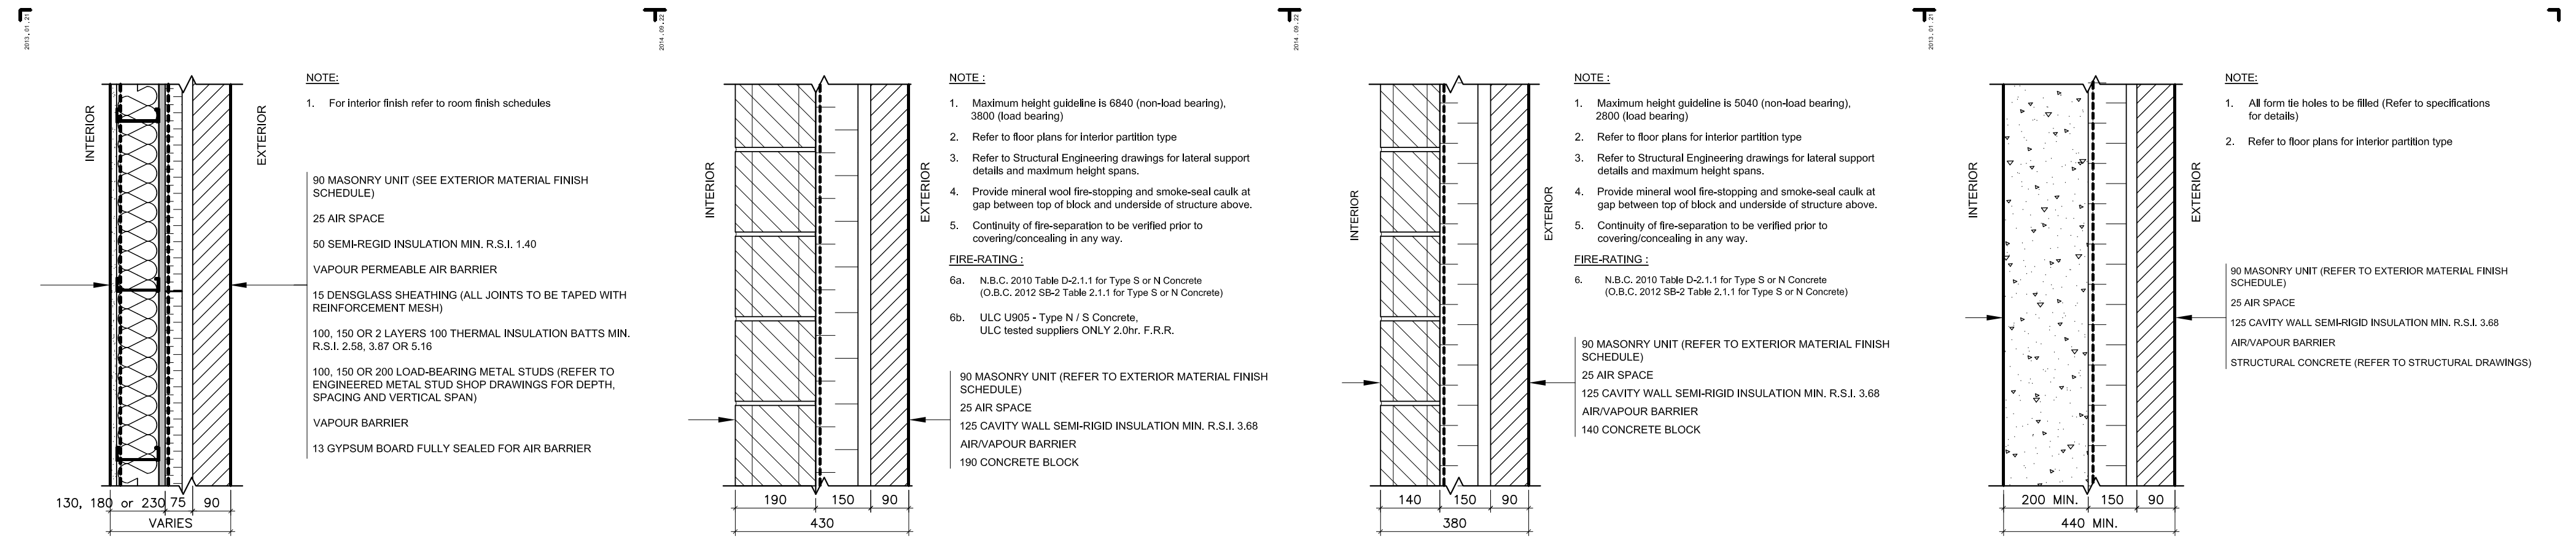

	TYPE:	F.R.R.	Refer.	R.S.I.	S.T.C.	NOM. THICKNESS
W1 C1	MASONRY VENEER WITH LOAD-BEARING METAL STUDS	-	-	3.60 MIN.	-	295, 345, 395
W1 B2	TRUE CAVITY WALL 190 CONCRETE BLOCK WITH 90 MASONRY VENEER	1.5 hr.	-	3,68	-	430
W1 B1	TRUE CAVITY WALL 140 CONCRETE BLOCK 75 % SOLID WITH 90 MASONRY VENEER	1.0 hr.	-	3,68	-	380
W1 A1	TRUE CAVITY WALL STRUCTURAL CONCRETE WITH 90 MASONRY VENEER	2.0 hr.	-	3,68	-	440 MIN.

Brick Wall Construction

W1 / A8-03

SCALE N.T.S.

Contractor Must Check And Verify All Dimensions On The Job.

Do Not Scale The Drawings.

All Drawings, Specifications And Related Documents Are The Copyright Of The Architect And Must Be Returned Upon Request.

Reproduction Of Drawings, Specifications And Related Documents In Part Or Whole Is Forbidden Without The Architects Written Permission.

This Drawing Is Not To Be Used For Construction Until Signed ByThe Architect.

Date: October 2, 2015

CARLOS ANTUNES
LICENCE
4890

SEAL MUST BE SIGNED TO BE VALID

Pricing Set

KIRKOR ARCHITECTS + PLANNERS
20 Martin Ross Avenue, Toronto, Ontario, M3J 2K8
T(416) 665-6060, F(416) 665-1234, www.kirkorarchitects.com

No.:	Revision	Date

PRICING SET
October 2, 2015

No	Issued For	Date
2.	Building Permit	June 12, 2015
1.	Waterfront Toronto Review	May 1, 2015

AQUAVISTA
AT BAYSIDE TORONTO

Drawing Title
Wall Types
Exterior Wall Assemblies

Project
Hines TRIDEL
AQUAVISTA
Block 3 - R3 & R4
263 Queens Quay East
Toronto, ON

Scale: N.T.S.
Drawn by: M.N.
Checked by: C.A.
Project No.: 13148
Date: October 2, 2015
Drawing No.: A8-03