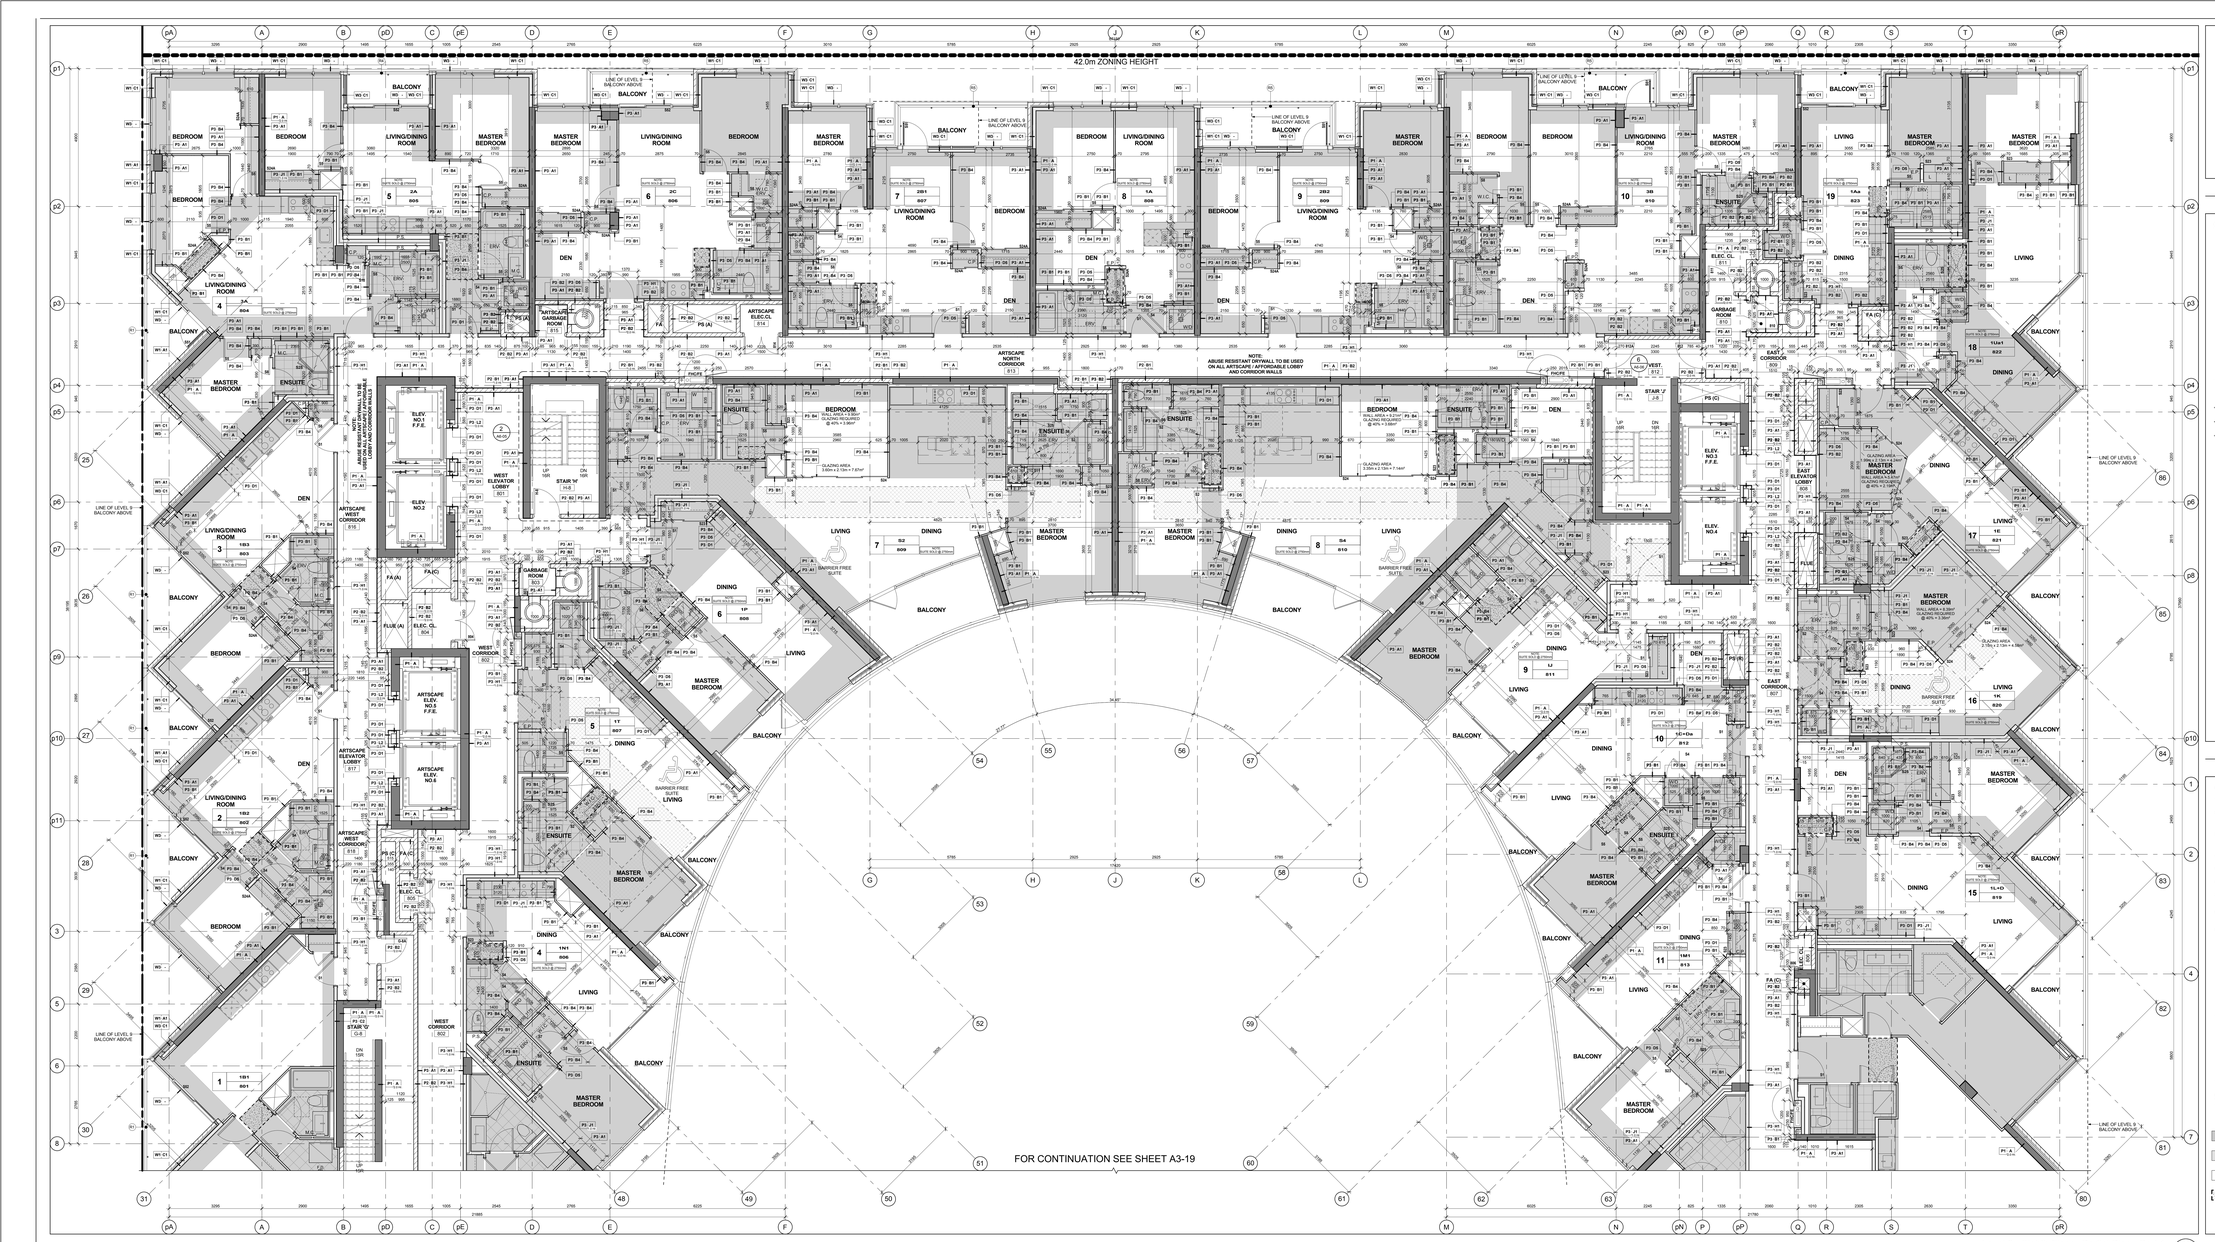
42.0m ZONING HEIGHT
FOR CONTINUATION SEE SHEET A3-19
NOTE: ABUSE RESISTANT DRYWALL TO BE USED ON ALL ARTSCAPE / AFFORDABLE LOBBY AND CORRIDOR WALLS
LINE OF LEVEL 9 BALCONY ABOVE
BARRIER FREE SUITE
ELEV. NO.1 F.F.E.
ELEV. NO.2
ELEV. NO.3 F.F.E.
ELEV. NO.4
ARTSCAPE ELEV. NO.5 F.F.E.
ARTSCAPE ELEV. NO.6
ARTSCAPE NORTH CORRIDOR 813
ARTSCAPE WEST CORRIDOR 816
ARTSCAPE WEST CORRIDOR 817
ARTSCAPE ELEVATOR LOBBY 818
ARTSCAPE GARBAGE ROOM 815
ARTSCAPE ELEC.CL 814
WEST ELEVATOR LOBBY 801
WEST CORRIDOR 802
GARBAGE ROOM 803
ELEC. CL. 804
FLUE (A)
EAST CORRIDOR 807
GARBAGE ROOM 808
STAIR 'G' G/L
STAIR 'H' G/L
STAIR 'J' G/L
STAIR 'D' G/L
FA (A)
FA (C)
PS (A)
PS (C)
GLAZING AREA 3.60m x 2.10m = 7.56m²
GLAZING AREA 3.60m x 2.10m = 7.56m²
GLAZING AREA 2.10m x 2.10m = 4.41