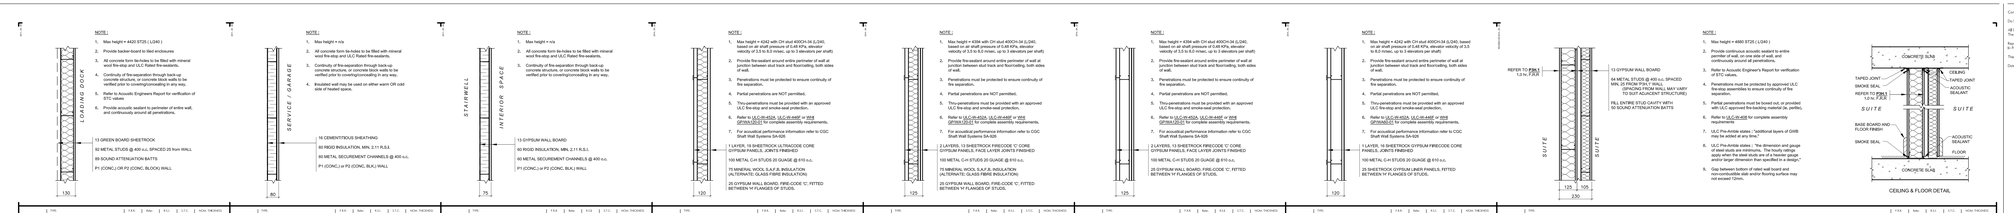

Metal Stud Partition

SCALE N.T.S.

P3 A8-01

Metal Stud Partition

SCALE N.T.S.

P3 A8-01

Metal Stud Partition

SCALE N.T.S.

P3 A8-01

Concrete Block Partition

SCALE N.T.S.

P2 A8-01

Concrete Partition

SCALE N.T.S.

P1 A8-01

Contractor Must Check And Verify All Dimensions On The Job.

Do Not Scale The Drawings.

All Drawings, Specifications And Related Documents Are The Copyright Of The Architect And Must Be Returned Upon Request.

Reproduction Of Drawings, Specifications And Related Documents In Part Or Whole Is Forbidden Without The Architect's Written Permission.

The Drawing Is Not To Be Used For Construction Until Signed By The Architect.

Date: October 15, 2015

SEAL MUST BE SIGNED TO BE VALID

Tender

KIRKOR ARCHITECTS + PLANNERS

20 Martin Ross Avenue, Toronto, Ontario, M3J 2K8

TEL 416.645.4045, FAX 1.866.665.1234, www.kirkorarchitects.com

No.	Revision	Date
3.	Tender	Oct. 15, 2015
2.	Building Permit	June 12, 2015
1.	Waterfront Toronto Review	May 1, 2015
No.	Issued For	Date

AQUAVISTA

AT BAYSIDE TORONTO

Drawing Title

Wall Types

Interior Partition Assemblies

Project

Hines TRIDEL

AQUAVISTA

Block 3 - R3 & R4

263 Queens Quay East

Toronto, ON

Scale	
N.T.S.	
Drawn by	
M.N.	
Checked by	
C.A.	
Project No.	
13148	
Date	
October 15, 2015	

Drawing No.

A8-01