EXTERIOR RAILING TYPE LEGEND

13148 - AQUAVISTA
UPDATED: MARCH 23, 2015

R1 **ALUMINUM BALCONY RAILING WITH SLAB COVER**
METAL: ALUMINUM
COLOUR: PPG UCTARSEAL DURANAR XL STEEL CITY SILVER
GLASS: CLEAR HEAT SOAKED TEMPERED GLASS
REFER TO DETAIL: X / A7.XX

R1A **ALUMINUM BALCONY RAILING WITH SLAB COVER BIRD FRIENDLY FRIT PATTERN**
METAL: ALUMINUM
COLOUR: PPG UCTARSEAL DURANAR XL STEEL CITY SILVER
GLASS: CLEAR HEAT SOAKED TEMPERED GLASS
FRIT PATTERN: WHITE FRIT 3MM DIAMETER DOTS IN 150M SQUARE PATTERN
REFER TO DETAIL: X / A7.XX
NOTE: REFER TO ELEVATIONS FOR LOCATION OF FRIT PATTERN

R2 **ALUMINUM TERRACE RAILING WITH SLAB COVER - ON CONCRETE**
METAL: ALUMINUM
COLOUR: PPG UCTARSEAL DURANAR XL STEEL CITY SILVER
GLASS: CLEAR HEAT SOAKED TEMPERED GLASS
REFER TO DETAIL: X / A7.XX

R2A **ALUMINUM TERRACE RAILING WITH SLAB OVER - ON CONCRETE BIRD FRIENDLY FRIT PATTERN**
METAL: ALUMINUM
COLOUR: PPG UCTARSEAL DURANAR XL STEEL CITY SILVER
GLASS: CLEAR HEAT SOAKED TEMPERED GLASS
FRIT PATTERN: WHITE FRIT 3MM DIAMETER DOTS IN 150M SQUARE PATTERN
REFER TO DETAIL: X / A7.XX
NOTE: REFER TO ELEVATIONS FOR LOCATION OF FRIT PATTERN

R3 **ALUMINUM BALCONY DIVIDER**
METAL: ALUMINUM
COLOUR: PPG UCTARSEAL DURANAR XL STEEL CITY SILVER
GLASS: CLEAR HEAT SOAKED TEMPERED GLASS

R4 **ALUMINUM TERRACE DIVIDER - ON CONCRETE**
METAL: ALUMINUM
COLOUR: PPG UCTARSEAL DURANAR XL STEEL CITY SILVER
GLASS: CLEAR HEAT SOAKED TEMPERED GLASS
REFER TO DETAIL 30 / A5.XX

R5 **ALUMINUM AMENITY TERRACE RAILING**
METAL: ALUMINUM
COLOUR: PPG UCTARSEAL DURANAR XL STEEL CITY SILVER
GLASS: CLEAR HEAT SOAKED TEMPERED GLASS
NOTE: REFER TO LANDSCAPE DRAWINGS FOR DETAILS

R5A **ALUMINUM AMENITY TERRACE RAILING BIRD FRIENDLY FRIT PATTERN**
METAL: ALUMINUM
COLOUR: PPG UCTARSEAL DURANAR XL STEEL CITY SILVER
GLASS: CLEAR HEAT SOAKED TEMPERED GLASS
FRIT PATTERN: WHITE FRIT 3MM DIAMETER DOTS IN 150M SQUARE PATTERN
NOTE: REFER TO LANDSCAPE DRAWINGS FOR DETAILS

R6 **ALUMINUM BALCONY RAILING WITH SLAB COVER - GLASS SPANDREL PANEL**
METAL: ALUMINUM
COLOUR: PPG UCTARSEAL DURANAR XL STEEL CITY SILVER
GLASS: CLEAR HEAT SOAKED TEMPERED GLASS
SOLID FRIT VIRACON SUBDUED GRAY V900
LOCATION:
REFER TO DETAIL X / A7.XX

Exterior Railing Type Legend 5 / A5-01

BUILDING SECTION KEY NOTES

1 CONCRETE SLAB (REFER TO STRUCTURAL DRAWING)
2 CONCRETE COLUMN (REFER TO STRUCTURAL DRAWING)
3 CONCRETE COLUMN BEYOND (REFER TO STRUCTURAL DRAWING)
4 STRUCTURAL BEAM (REFER TO STRUCTURAL DRAWING)
5 STRUCTURAL BEAM BEYOND (REFER TO STRUCTURAL DRAWING)
6 CONCRETE FOOTING (REFER TO STRUCTURAL DRAWING)
7 CONCRETE BLOCK WALL (REFER TO PLANS)
8 ALUMINUM WINDOW WALL SYSTEM (REFER TO WINDOW SCHEDULE)
9 CURTAIN WALL WINDOW SYSTEM (REFER TO WINDOW SCHEDULE)
10 PRE-FINISHED METAL LOUVER
11 ARCHITECTURAL METAL LOUVER
12 OVERHEAD GARAGE DOOR
13 RAILING SYSTEM
14 METAL SOFFIT CANOPY

Building Section Key Notes 4 / A5-01

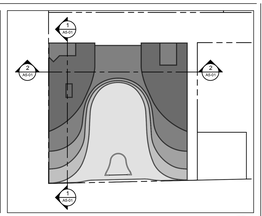

Building Section Key Plan 3 / A5-01

East - West Building Section Along Gridline p6 2 / A5-01
Scale: 1 : 100

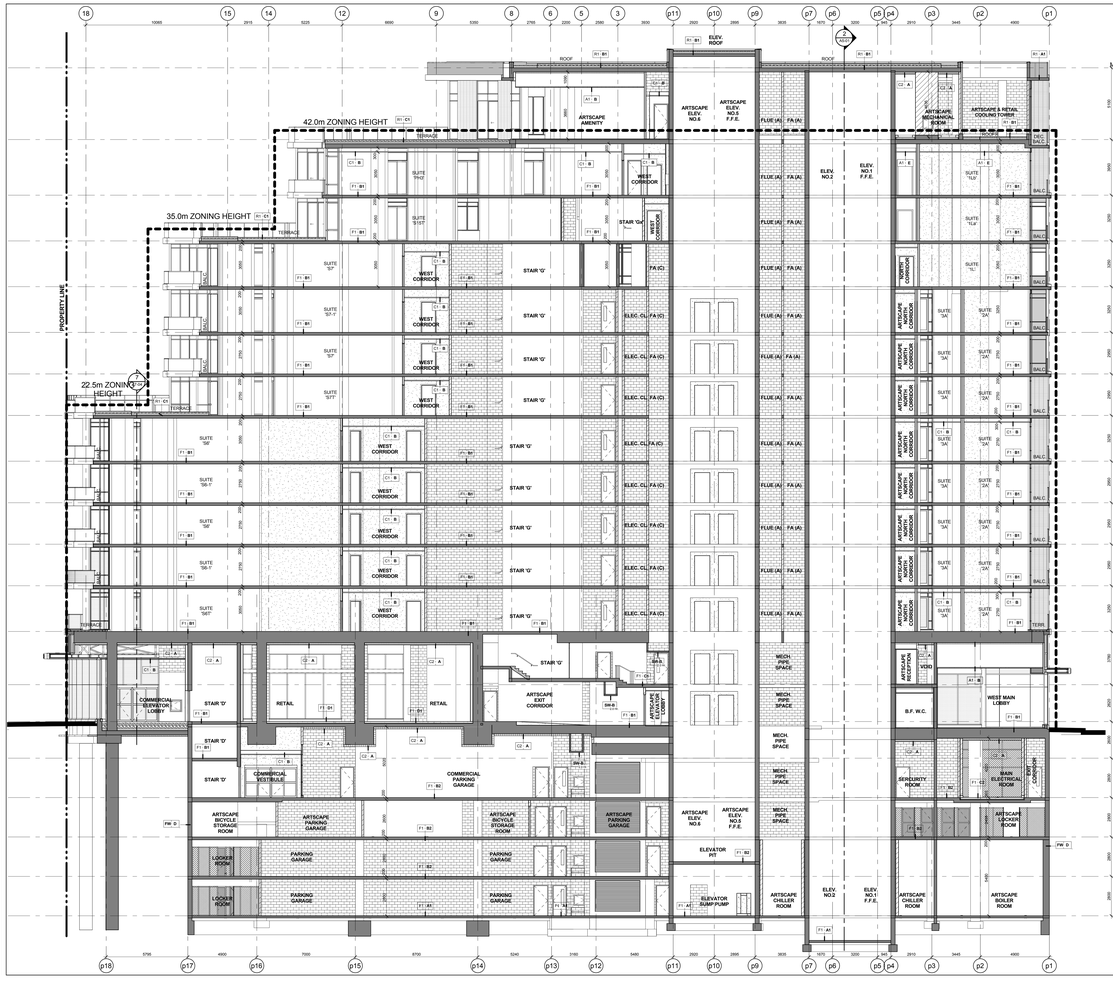

North - South Building Section Along Gridline pD 1 / A5-01
Scale: 1 : 100

Contractor Must Check And Verify All Dimensions On The Job.
Do Not Scale The Drawings.
All Drawings, Specifications And Related Documents Are The Copyright Of The Architect And Must Be Returned Upon Request.
Reproduction Of Drawings, Specifications And Related Documents In Part Or Whole Is Forbidden Without The Architect's Written Permission.
The Drawing Is Not To Be Used For Construction Until Signed By The Architect.
Date:

KIRKOR ARCHITECTS + PLANNERS
20 Martin Ross Avenue, Toronto, Ontario, M3J 2K8
TAT 00 665 4065, FAT 00 665 7254, www.kirkorarchitects.com

No.	Revision	Date
1	Artscape Change Notice	Aug. 25, 2015

CANOPY & TRELLIS PRICING
November 20, 2015

No.		Date
5.	Tender	Oct. 15, 2015
4.	Artscape Change Notice	Aug. 25, 2015
3.	Building Permit Resubmission	July 14, 2015
2.	Building Permit	June 12, 2015
1.	Waterfront Toronto Review	May 1, 2015
No.	Issued For	Date

AQUAVISTA
AT BAYSIDE TORONTO

Drawing Title
Building Section
Building Sections

Project
Hines TRIDEL
AQUAVISTA
Block 3 - R3 & R4
263 Queens Quay East
Toronto, ON

Scale	Drawn by	Checked by	Project No.	Date	Drawing No.
As indicated	A.B.	C.A.	13148	November 20, 2015	A5-01

Plot Date: 11/20/2015 2:39:24 PM File Path: C:\Users\vmorais\Documents\About 2015 Working Files\13148P2D-Model-Building R3-R4_vmorais (2427).rvt