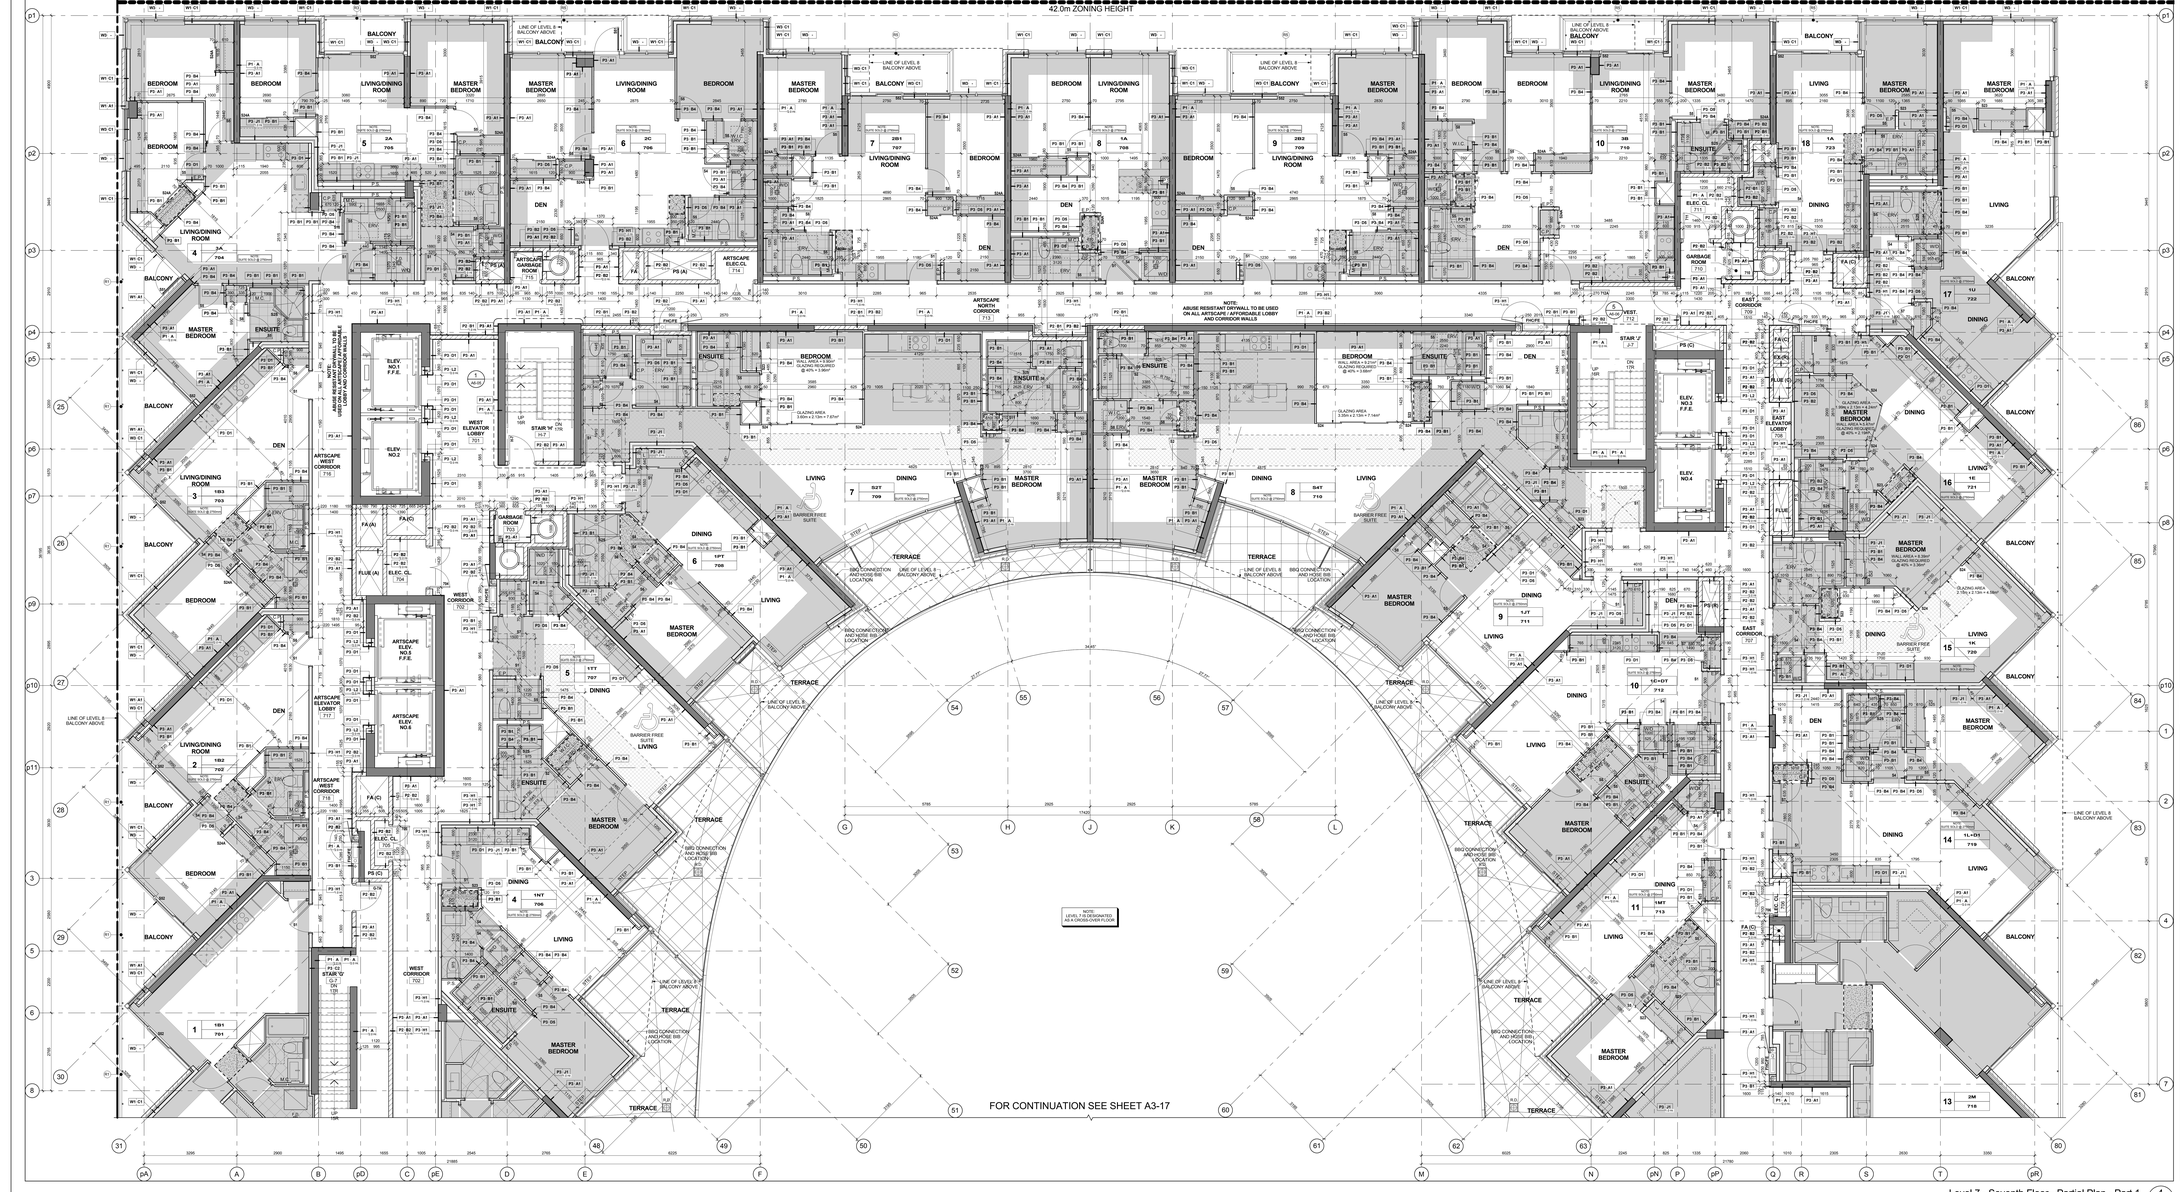
42.0m ZONING HEIGHT
FOR CONTINUATION SEE SHEET A3-17
NOTE: ABUSE RESISTANT DRYWALL TO BE USED ON ALL ARTSCAPE / AFFORDABLE LOBBY AND CORRIDOR WALLS
NOTE: LEVEL 7 IS DESIGNATED AS A CROWN OVER FLOORS
LINE OF LEVEL 8 BALCONY ABOVE
LINE OF LEVEL 8 BALCONY ABOVE
LINE OF LEVEL 8 BALCONY ABOVE