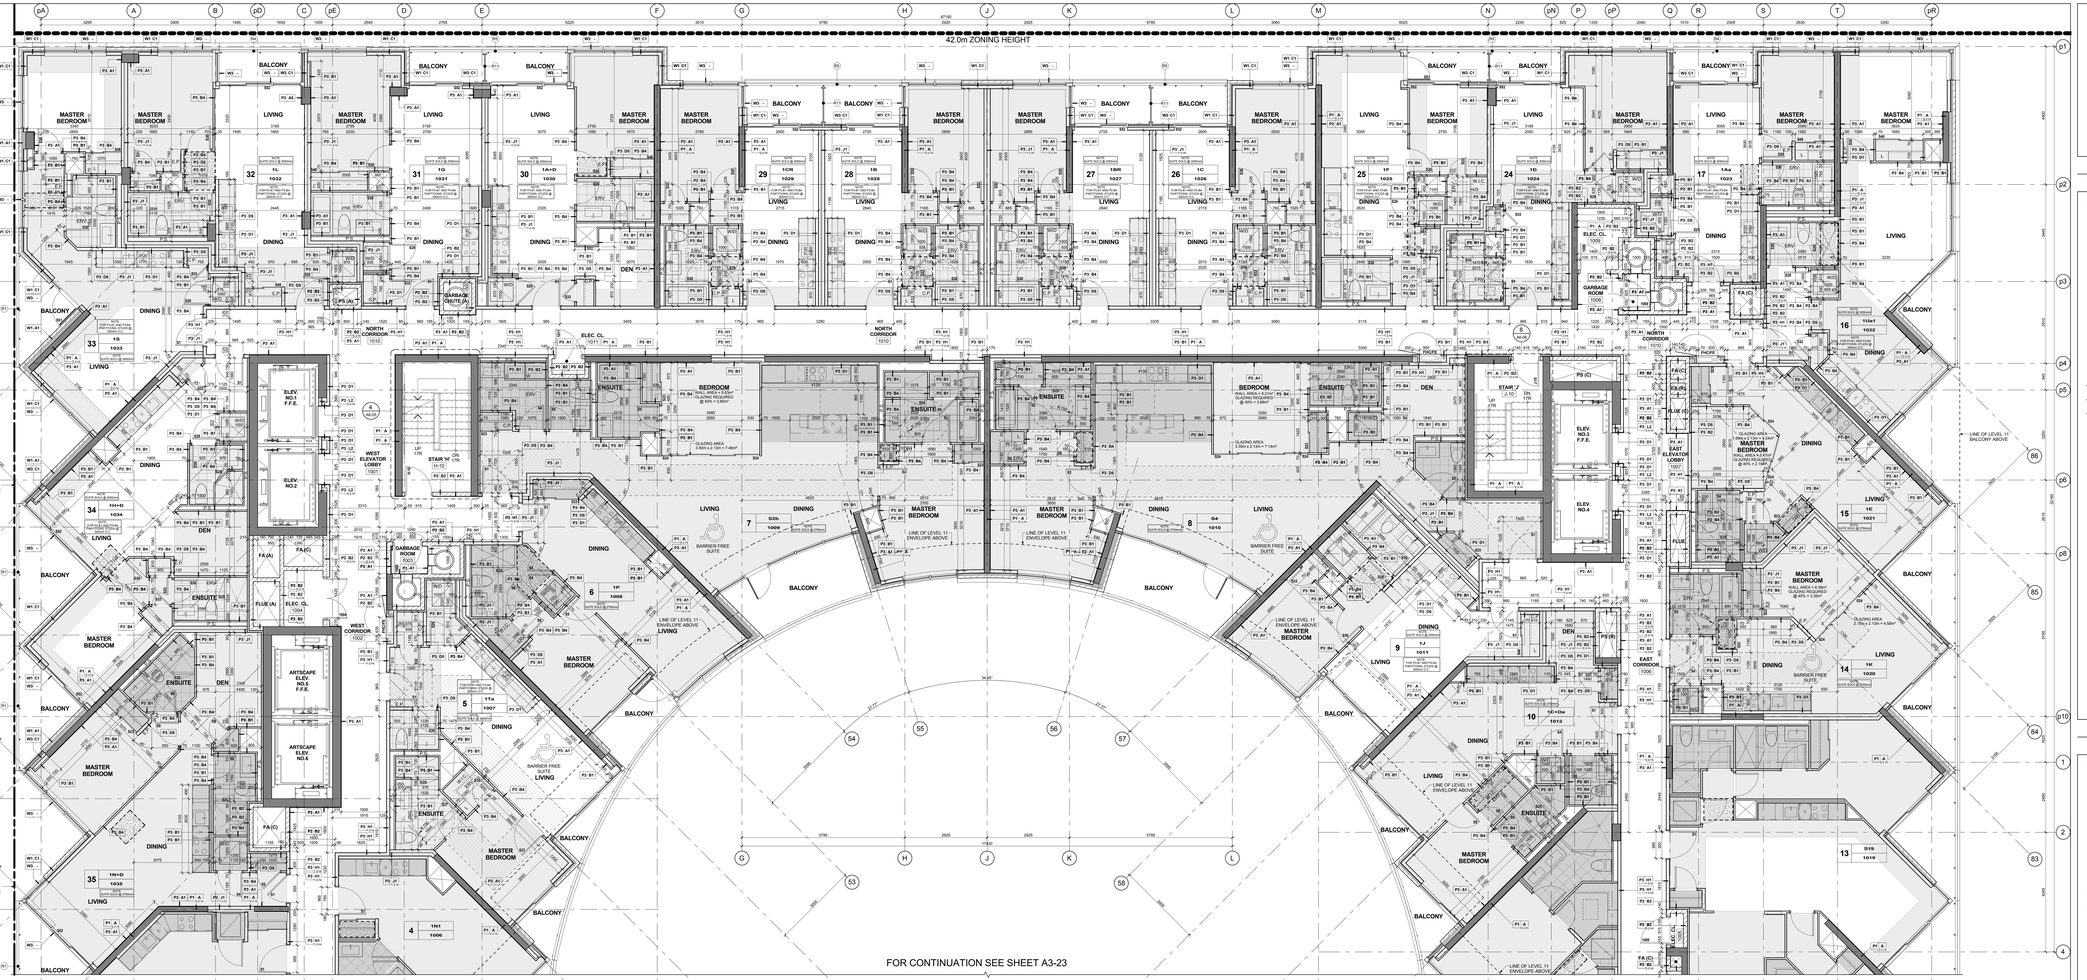
42.0m ZONING HEIGHT
FOR CONTINUATION SEE SHEET A3-23
LINE OF LEVEL 11 BALCONY ABOVE
LINE OF LEVEL 11 ENVELOPE ABOVE
NORTH CORRIDOR
WEST CORRIDOR
EAST CORRIDOR
ELEV. NO.1 F.F.E.
ELEV. NO.2
ELEV. NO.3 F.F.E.
ELEV. NO.4
ELEV. CL.
WEST ELEVATOR LOBBY
EAST ELEVATOR LOBBY
GARBAGE CHUTE (A)
GARBAGE ROOM
ARTSCAPE ELEV. NO.5 F.F.E.
ARTSCAPE ELEV. NO.6
STAIR 'A' DN
STAIR 'A' UP
STAIR 'J' DN
STAIR 'J' UP
BARRIER FREE SUITE
MASTER BEDROOM
ENSUITE
DINING
LIVING
DEN
BALCONY
FOYER
FA (A)
FA (C)
FLUE (A)
FLUE (C)
GLAZING AREA 2.19m x 2.13m = 4.66m²
GLAZING AREA 3.05m x 2.13m = 6.49m²
GLAZING AREA 3.05m x 2.13m = 6.49m²
GLAZING AREA 3.05m x 2.13m = 6.49