Door amd Frame Schedule - Level P4

					Door			Frame			Fire Rating										
Door Number	Number of Door Panels	Width	Height	Thickness	Door Type	Panel Material	Panel Finish	Frame Type	Frame Material	Frame Finish	Fire Rating (Door)	Fire Rating (Wall)	Temperature Rise Label	Panic Hardware	Self Closure	Threshold	Insulated	Weather Stripping	Auto Open	Lock Hardware	Comments
A-P4		915	2150	45	B1	HM	PT	F1	HM	PT	90 MIN.	2 HR.	-	■	■	■	-	■	-	-	
A-P4A		915	2150	45	N1	LINK	-	-	HM	-	-	-	-	-	■	-	-	-	-	■	WIRE MESH DOOR
B-P4		915	2150	45	B1	HM	PT	F1	HM	PT	90 MIN.	2 HR.	-	■	■	■	-	■	-	-	
B-P4A		915	2150	45	N1	LINK	-	-	HM	-	-	-	-	-	■	-	-	-	-	■	WIRE MESH DOOR
C-P4		915	2150	45	B1	HM	PT	F1	HM	PT	90 MIN.	2 HR.	-	■	■	■	-	■	-	-	
C-P4A		915	2150	45	N1	LINK	-	-	HM	-	-	-	-	-	-	-	-	-	-	-	WIRE MESH SLIDING DOOR
P400		915	2150	45	A1	HM	PT	F1	HM	PT	-	-	-	-	■	-	-	-	-	■	
P400A		915	2150	45	A1	HM	PT	F1	HM	PT	-	-	-	-	■	-	-	-	-	■	
P401	2x	915	2150	45	A2	HM	PT	F1	HM	PT	90 MIN.	2 HR.	-	-	■	-	-	-	-	■	
P402	2x	915	2150	45	A2	HM	PT	F1	HM	PT	90 MIN.	2 HR.	-	-	■	-	-	-	-	■	
P402A		915	2150	45	A1	HM	PT	F1	HM	PT	90 MIN.	2 HR.	-	-	■	-	-	-	-	■	
P402B		915	2150	45	A1	HM	PT	F1	HM	PT	90 MIN.	2 HR.	-	-	■	-	-	-	-	■	
P403		965	2150	45	B1	HM	PT	F1	HM	PT	90 MIN.	2 HR.	-	-	■	-	-	-	■	-	
P404		990	2188	45	C1	AL/GL	ANOD	F2	AL	ANOD	-	-	-	-	■	■	■	■	■	-	REFER TO SCREEN ELEVATIONS ON A8-06
P405		965	2150	45	A1	HM	PT	F1	HM	PT	60 MIN.	1.5 HR.	-	-	■	-	-	-	-	■	
P407		965	2150	45	A1	HM	PT	F1	HM	PT	60 MIN.	1.5 HR.	-	-	■	-	-	-	-	■	
P408		915	2150	45	B1	HM	PT	F1	HM	PT	-	-	-	■	■	-	-	-	-	-	
P409		965	2150	45	A1	HM	PT	F1	HM	PT	60 MIN.	1.5 HR.	-	-	■	-	-	-	-	■	
P409A		965	2150	45	A1	HM	PT	F1	HM	PT	60 MIN.	1.5 HR.	-	-	■	-	-	-	-	■	
P410		915	2150	45	A1	HM	PT	F1	HM	PT	90 MIN.	2 HR.	-	-	■	-	-	-	-	■	
P411		965	2150	45	A1	HM	PT	F1	HM	PT	60 MIN.	1.5 HR.	-	-	■	-	-	-	-	■	
P412		965	2150	45	A1	HM	PT	F1	HM	PT	90 MIN.	2 HR.	-	-	■	-	-	-	-	■	
P413		965	2150	45	B1	HM	PT	F1	HM	PT	90 MIN.	2 HR.	-	-	■	-	-	-	■	-	
P414		940	2188	45	C1	AL/GL	ANOD	F2	AL	ANOD	-	-	-	-	■	■	■	■	■	-	REFER TO SCREEN ELEVATIONS ON A8-06
P415	2x	915	2150	45	A2	HM	PT	F1	HM	PT	90 MIN.	2 HR.	-	-	■	-	-	-	-	■	
P416	2x	915	2150	45	A2	HM	PT	F1	HM	PT	90 MIN.	2 HR.	-	-	■	-	-	-	-	■	
P417		965	2150	45	A1	HM	PT	F1	HM	PT	60 MIN.	1.5 HR.	-	-	■	-	-	-	-	■	

Door amd Frame Schedule - Level P3

					Door			Frame			Fire Rating										
Door Number	Number of Door Panels	Width	Height	Thickness	Door Type	Panel Material	Panel Finish	Frame Type	Frame Material	Frame Finish	Fire Rating (Door)	Fire Rating (Wall)	Temperature Rise Label	Panic Hardware	Self Closure	Threshold	Insulated	Weather Stripping	Auto Open	Lock Hardware	Comments
A-P3		915	2150	45	B1	HM	PT	F1	HM	PT	90 MIN.	2 HR.	-	■	■	■	-	■	-	-	
B-P3		915	2150	45	B1	HM	PT	F1	HM	PT	90 MIN.	2 HR.	-	■	■	■	-	■	-	-	
C-P3		915	2150	45	B1	HM	PT	F1	HM	PT	90 MIN.	2 HR.	-	■	■	■	-	■	-	-	
P301		990	2188	45	C1	AL/GL	ANOD	F2	AL	ANOD	-	-	-	-	■	■	■	■	■	-	REFER TO SCREEN ELEVATIONS ON A8-06
P302		965	2150	45	B1	HM	PT	F1	HM	PT	90 MIN.	2 HR.	-	-	■	-	-	-	■	-	
P303		965	2150	45	A1	HM	PT	F1	HM	PT	60 MIN.	1.5 HR.	-	-	■	-	-	-	-	■	
P304		915	2150	45	B1	HM	PT	F1	HM	PT	-	-	-	■	■	-	-	-	-	-	
P305		965	2150	45	A1	HM	PT	F1	HM	PT	60 MIN.	1.5 HR.	-	-	■	-	-	-	-	■	
P305A		965	2150	45	A1	HM	PT	F1	HM	PT	60 MIN.	1.5 HR.	-	-	■	-	-	-	-	■	
P306		965	2150	45	A1	HM	PT	F1	HM	PT	60 MIN.	1.5 HR.	-	-	■	-	-	-	-	■	
P306A		965	2150	45	A1	HM	PT	F1	HM	PT	60 MIN.	1.5 HR.	-	-	■	-	-	-	-	■	
P307		965	2150	45	A1	HM	PT	F1	HM	PT	60 MIN.	1.5 HR.	-	-	■	-	-	-	-	■	
P308		965	2150	45	B1	HM	PT	F1	HM	PT	90 MIN.	2 HR.	-	-	■	-	-	-	■	-	
P309		940	2188	45	C1	AL/GL	ANOD	F2	AL	ANOD	-	-	-	-	■	■	■	■	■	-	REFER TO SCREEN ELEVATIONS ON A8-06
P310		965	2150	45	A1	HM	PT	F1	HM	PT	60 MIN.	1.5 HR.	-	-	■	-	-	-	-	■	
P311		915	2150	45	A1	HM	PT	F1	HM	PT	90 MIN.	2 HR.	-	-	■	-	-	-	-	■	

Door amd Frame Schedule - Level P2

					Door			Frame			Fire Rating										
Door Number	Number of Door Panels	Width	Height	Thickness	Door Type	Panel Material	Panel Finish	Frame Type	Frame Material	Frame Finish	Fire Rating (Door)	Fire Rating (Wall)	Temperature Rise Label	Panic Hardware	Self Closure	Threshold	Insulated	Weather Stripping	Auto Open	Lock Hardware	Comments
A-P2		915	2150	45	B1	HM	PT	F1	HM	PT	90 MIN.	2 HR.	-	■	■	■	-	■	-	-	
B-P2		915	2150	45	B1	HM	PT	F1	HM	PT	90 MIN.	2 HR.	-	■	■	■	-	■	-	-	
P200		5900	2400	45	Q	AL	PT	-	STL	PT	-	-	-	-	-	-	-	-	-	-	SITE VERIFY, POWER OPERATED
P200A		965	2150	45	N1	LINK	-	-	HM	-	-	-	-	-	■	-	-	-	-	■	WIRE MESH DOOR, SECURITY
P200B		965	2150	45	N1	LINK	-	-	HM	-	-	-	-	-	■	-	-	-	-	■	WIRE MESH DOOR, SECURITY
P201		6295	2400	45	Q	AL	PT	-	STL	PT	-	-	-	-	-	-	-	-	-	-	SITE VERIFY, POWER OPERATED
P201A		965	2150	45	N1	LINK	-	-	HM	-	-	-	-	-	■	-	-	-	-	■	WIRE MESH DOOR, SECURITY
P202A		965	2150	45	A1	HM	PT	F1	HM	PT	60 MIN.	1.5 HR.	-	-	■	-	-	-	-	■	
P202B		965	2150	45	A1	HM	PT	F1	HM	PT	60 MIN.	1.5 HR.	-	-	■	-	-	-	-	■	
P203		965	2150	45	A1	HM	PT	F1	HM	PT	60 MIN.	1.5 HR.	-	-	■	-	-	-	-	■	
P204		990	2188	45	C1	AL/GL	ANOD	F2	AL	ANOD	-	-	-	-	■	■	■	■	■	-	
P205		965	2150	45	B1	HM	PT	F1	HM	PT	90 MIN.	2 HR.	-	-	■	-	-	-	■	-	
P206		915	2150	45	B1	HM	PT	F1	HM	PT	-	-	-	■	■	-	-	-	-	-	
P207		915	2150	45	A1	HM	PT	F1	HM	PT	90 MIN.	2 HR.	-	-	■	-	-	-	-	■	
P208		965	2150	45	A1	HM	PT	F1	HM	PT	60 MIN.	1.5 HR.	-	-	■	-	-	-	-	■	
P208A		965	2150	45	A1	HM	PT	F1	HM	PT	60 MIN.	1.5 HR.	-	-	■	-	-	-	-	■	
P209		810	2150	45	A1	HM	PT	F1	HM	PT	90 MIN.	2 HR.	-	-	■	-	-	-	-	■	
P210		965	2150	45	A1	HM	PT	F1	HM	PT	60 MIN.	1.5 HR.	-	-	■	-	-	-	-	■	
P211		965	2150	45	A1	HM	PT	F1	HM	PT	60 MIN.	1.5 HR.	-	-	■	-	-	-	-	■	
P212		915	2150	45	B1	HM	PT	F1	HM	PT	90 MIN.	2 HR.	-	■	■	■	-	■	-	■	SECURITY
P212A		915	2150	45	B1	HM	PT	F1	HM	PT	90 MIN.	2 HR.	-	■	■	■	-	■	-	■	SECURITY
P213		965	2150	45	A1	HM	PT	F1	HM	PT	60 MIN.	1.5 HR.	-	-	■	-	-	-	-	■	
P213A		965	2150	45	A1	HM	PT	F1	HM	PT	60 MIN.	1.5 HR.	-	-	■	-	-	-	-	■	
P214		940	2188	45	C1	AL/GL	ANOD	F2	AL	ANOD	-	-	-	-	■	■	■	■	■	-	REFER TO SCREEN ELEVATIONS ON A8-06
P215		965	2150	45	B1	HM	PT	F1	HM	PT	90 MIN.	2 HR.	-	-	■	-	-	-	■	-	
P216		915	2150	45	A1	HM	PT	F1	HM	PT	90 MIN.	2 HR.	-	-	■	-	-	-	-	■	
P217		915	2150	45	A1	HM	PT	F1	HM	PT	90 MIN.	2 HR.	-	-	■	-	-	-	-	■	
P218		915	2150	45	A1	HM	PT	F1	HM	PT	90 MIN.	2 HR.	-	-	■	-	-	-	-	■	
P218A		915	2150	45	A1	HM	PT	F1	HM	PT	-	-	-	-	■	-	-	-	-	-	
P219		965	2150	45	A1	HM	PT	F1	HM	PT	60 MIN.	1.5 HR.	-	-	■	-	-	-	-	■	
P220		915	2150	45	A1	HM	PT	F1	HM	PT	90 MIN.	2 HR.	-	-	■	-	-	-	-	■	
P221		915	2150	45	A1	HM	PT	F1	HM	PT	90 MIN.	2 HR.	-	-	■	-	-	-	-	■	
P222		915	2150	45	A1	HM	PT	F1	HM	PT	90 MIN.	2 HR.	-	-	■	-	-	-	-	■	

Door amd Frame Schedule - Level P1

					Door			Frame			Fire Rating										
Door Number	Number of Door Panels	Width	Height	Thickness	Door Type	Panel Material	Panel Finish	Frame Type	Frame Material	Frame Finish	Fire Rating (Door)	Fire Rating (Wall)	Temperature Rise Label	Panic Hardware	Self Closure	Threshold	Insulated	Weather Stripping	Auto Open	Lock Hardware	Comments
A-P1		915	2150	45	B1	HM	PT	F1	HM	PT	90 MIN.	2 HR.	-	■	■	■	-	■	-	-	
B-P1		915	2150	45	B1	HM	PT	F1	HM	PT	90 MIN.	2 HR.	-	■	■	■	-	■	-	-	
C-P1		915	2150	45	B1	HM	PT	F1	HM	PT	90 MIN.	2 HR.	-	■	■	■	-	■	-	-	
D-P1		915	2150	45	C1	HM/GL	PT	F1	HM	PT	-	2 HR.	-	-	■	■	-	■	-	-	REFER TO SCREEN ELEVATIONS ON A8-06
D-P1A		915	2150	45	N1	LINK	-	-	HM	-	-	-	-	-	■	-	-	-	-	■	WIRE MESH DOOR
P100		915	2150	45	A1	HM	PT	F1	HM	PT	-	-	-	-	■	-	-	-	-	-	
P101		915	2125	45	N1	LINK	-	-	HM	-	-	-	-	-	■	-	-	-	-	-	WIRE MESH DOOR
P101A		915	2125	45	N1	LINK	-	-	HM	-	-	-	-	-	■	-	-	-	-	-	WIRE MESH DOOR
P102	2x	915	2150	45	A2	HM	PT	F1	HM	PT	90 MIN.	2 HR.	-	-	■	-	-	-	-	■	
P103		915	2150	45	A1	HM	PT	F1	HM	PT	90 MIN.	2 HR.	-	-	■	-	-	-	-	■	
P104		915	2150	45	B1	HM	PT	F1	HM	PT	90 MIN.	2 HR.	-	■	■	■	-	■	-	-	
P104A		915	2150	45	B1	HM	PT	F1	HM	PT	90 MIN.	2 HR.	-	■	■	■	-	■	-	-	
P104B		915	2150	45	B1	HM	PT	F1	HM	PT	90 MIN.	2 HR.	-	■	■	■	-	■	-	-	
P105		915	2150	45	A1	HM	PT	F1	HM	PT	90 MIN.	2 HR.	-	-	■	-	-	-	-	■	
P106		965	2188	45	C1	HM/GL	PT	F1	HM	PT	90 MIN.	2 HR.	-	-	■	■	■	■	■	-	REFER TO SCREEN ELEVATIONS ON A8-06, FIRELITE GLASS
P107		965	2135	25	U1	GL	-	-	-	-	-	-	-	-	■	-	-	-	■	-	REFER TO ID DRAWINGS FOR FINISHES, POWER OPERATED
P108	2x	810	2135	45	G2	WD	-	F3	WD	PT	-	-	-	-	■	-	-	-	-	■	REFER TO ID DRAWINGS FOR FINISHES
P109		810	2135	45	G1	WD	-	F3	WD	PT	-	-	-	-	■	-	-	-	-	-	REFER TO ID DRAWINGS FOR FINISHES
P110		965	2135	45	G1	WD	-	F3	WD	PT	-	-	-	-	■	■	-	-	■	-	SOLID CORE ACOUSTICAL DOOR, REFER TO ID DRAWINGS FOR FINISHES, POWER OPERATED
P111		965	2135	45	G1	WD	-	F3	WD	PT	-	-	-	-	■	-	-	-	■	-	REFER TO ID DRAWINGS FOR FINISHES, POWER OPERATED
P111A		965	2135	45	G1	WD	-	F3	WD	PT	-	-	-	-	■	-	-	-	■	-	REFER TO ID DRAWINGS FOR FINISHES, POWER OPERATED
P112A		965	2135	45	G1	WD	-	F3	WD	PT	-	-	-	-	-	-	-	-	-	■	REFER TO ID DRAWINGS FOR FINISHES
P112B		810	2135	25	U1	GL	-	-	-	-	-	-	-	-	-	-	-	-	-	■	REFER TO ID DRAWINGS FOR FINISHES
P112C		965	2135	25	U1	GL	-	-	-	-	-	-	-	-	-	-	-	-	-	■	REFER TO ID DRAWINGS FOR FINISHES
P112D		965	2085	25	U1	GL	-	-	-	-	-	-	-	-	■	-	-	-	■	-	REFER TO ID DRAWINGS FOR FINISHES, POWER OPERATED
P113		965	2135	45	G1	WD	-	F3	WD	PT	-	-	-	-	■	-	-	-	■	-	REFER TO ID DRAWINGS FOR FINISHES, POWER OPERATED
P114		965	2135	45	G1	WD	-	F3	WD	PT	-	-	-	-	■	-	-	-	■	-	REFER TO ID DRAWINGS FOR FINISHES, POWER OPERATED
P114A		710	2135	45	G1	WD	-	F3	WD	PT	-	-	-	-	-	-	-	-	-	■	REFER TO ID DRAWINGS FOR FINISHES
P114B		965	2135	45	G1	WD	-	F3	WD	PT	-	-	-	-	-	-	-	-	-	■	REFER TO ID DRAWINGS FOR FINISHES
P114C		810	2135	25	U1	GL	-	-	-	-	-	-	-	-	-	-	-	-	-	■	REFER TO ID DRAWINGS FOR FINISHES
P114D		965	2135	25	U1	GL	-	-	-	-	-	-	-	-	-	-	-	-	-	■	REFER TO ID DRAWINGS FOR FINISHES
P114E		965	2085	25	U1	GL	-	-	-	-	-	-	-	-	■	-	-	-	■	-	REFER TO ID DRAWINGS FOR FINISHES, POWER OPERATED
P115		965	2135	25	U1	GL	-	-	-	-	-	-	-	-	■	-	-	-	■	-	REFER TO ID DRAWINGS FOR FINISHES, POWER OPERATED
P116		965	2135	25	U1	GL	-	-	-	-	-	-	-	-	■	-	-	-	■	-	REFER TO ID DRAWINGS FOR FINISHES, POWER OPERATED
P117		965	2188	45	C1	HM/GL	PT	F1	HM	PT	90 MIN.	2 HR.	-	-	■	■	■	■	■	-	REFER TO SCREEN ELEVATIONS ON A8-06, FIRELITE GLASS
P118		965	2188	45	C1	AL/GL	ANOD	F2	AL	ANOD	-	-	-	-	■	■	■	■	■	-	REFER TO SCREEN ELEVATIONS ON A8-06
P120		915	2150	45	B1	HM	PT	F1	HM	PT	-	-	-	■	■	-	-	-	-	-	
P121		915	2150	45	A1	HM	PT	F1	HM	PT	90 MIN.	2 HR.	-	-	■	-	-	-	-	■	
P122		915	2150	45	A1	HM	PT	F1	HM	PT	90 MIN.	2 HR.	-	-	■	-	-	-	-	■	
P123		3740	2300	45	SP-4	AL	PRE	F2	AL	PRE	90 MIN.	2 HR.	-	-	-	■	-	-	-	-	REFER TO SCREEN ELEVATIONS ON A8-06, POWER OPERATED, PROVIDE DELUGE SPRINKLER ALTERNATIVE SOLUTION
P124		3740	2275	45	SP-4	AL	PRE	F2	AL	PRE	-	-	-	-	-	■	-	-	-	-	REFER TO SCREEN ELEVATIONS ON A8-06
P125		915	2150	45	A1	HM	PT	F1	HM	PT	90 MIN.	2 HR.	-	-	■	-	-	-	-	■	
P126		965	2150	45	A1	HM	PT	F1	HM	PT	60 MIN.	1.5 HR.	-	-	■	■	-	■	-	■	
P127		965	2150	45	A1	HM	PT	F1	HM	PT	60 MIN.	1.5 HR.	-	-	■	■	-	■	-	■	
P128		965	2150	45	A1	HM	PT	F1	HM	PT	60 MIN.	1.5 HR.	-	-	■	-	-	-	-	■	
P129		940	2188	45	C1	AL/GL	ANOD	F2	AL	ANOD	-	-	-	-	■	■	■	■	■	-	
P130		965	2150	45	B1	HM	PT	F1	HM	PT	90 MIN.	2 HR.	-	-	■	-	-	-	■	-	
P131		915	2150	45	A1	HM	PT	F1	HM	PT	90 MIN.	2 HR.	-	-	■	-	-	-	-	■	
P131A		915	2150	45	A1	HM	PT	F1	HM	PT	-	-	-	-	■	-	-	-	-	-	
P132		915	2150	45	A1	HM	PT	F1	HM	PT	90 MIN.	2 HR.	-	-	■	-	-	-	-	■	
P132A		915	2150	45	A1	HM	PT	F1	HM	PT	-	-	-	-	■	-	-	-	-	-	
Z-P1		915	2150	45	A1	HM	PT	F1	HM	PT	90 MIN.	2 HR.	-	-	■	-	-	-	-	■	

Door amd Frame Schedule - Level P1 Mezzanine

					Door			Frame			Fire Rating										
Door Number	Number of Door Panels	Width	Height	Thickness	Door Type	Panel Material	Panel Finish	Frame Type	Frame Material	Frame Finish	Fire Rating (Door)	Fire Rating (Wall)	Temperature Rise Label	Panic Hardware	Self Closure	Threshold	Insulated	Weather Stripping	Auto Open	Lock Hardware	Comments
E-P1M		915	2150	45	B1	HM	PT	F1	HM	PT	90 MIN.	2 HR.	-	■	■	■	-	■	-	-	
N-P1M		915	2150	45	B1	HM	PT	F1	HM	PT	90 MIN.	2 HR.	-	■	■	■	-	■	-	-	
P1M02		915	2150	45	A1	HM	PT	F1	HM	PT	-	-	-	-	■	-	-	-	-	-	
P1M04		810	2150	45	A1	HM	PT	F1	HM	PT	90 MIN.	2 HR.	-	-	■	-	-	-	-	■	

Door amd Frame Schedule - Level 1

					Door			Frame			Fire Rating										
Door Number	Number of Door Panels	Width	Height	Thickness	Door Type	Panel Material	Panel Finish	Frame Type	Frame Material	Frame Finish	Fire Rating (Door)	Fire Rating (Wall)	Temperature Rise Label	Panic Hardware	Self Closure	Threshold	Insulated	Weather Stripping	Auto Open	Lock Hardware	Comments
1-A		1171	2158	45	M1	LV	PRE	F2	AL	PRE	-	-	-	-	■	-	-	-	-	■	REFER TO WINDOW SCHEDULE ELEVATIONS
1-B		1172	2158	45	M1	LV	PRE	F2	AL	PRE	-	-	-	-	■	-	-	-	-	■	REFER TO WINDOW SCHEDULE ELEVATIONS
1-C		1172	2158	45	M1	LV	PRE	F2	AL	PRE	-	-	-	-	■	-	-	-	-	■	REFER TO WINDOW SCHEDULE ELEVATIONS
1-D		1172	2158	45	M1	LV	PRE	F2	AL	PRE	-	-	-	-	■	-	-	-	-	■	REFER TO WINDOW SCHEDULE ELEVATIONS
1-E		1171	2158	45	M1	LV	PRE	F2	AL	PRE	-	-	-	-	■	-	-	-	-	■	REFER TO WINDOW SCHEDULE ELEVATIONS
100		5500	2400	25	R	RB	-	-	-	-	-	-	-	-	-	-	-	-	-	-	HIGH SPEED ROLL UP DOOR
101		2140	2849	45	-	AL	PRE	-	-	PRE	-	-	-	-	-	■	■	■	-	-	REVOLVING DOOR, REFER TO WINDOW SCHEDULE ELEVATIONS
101A		1002	2876	45	SP-1	GL	PRE	F2	AL	PRE	-	-	-	-	■	■	■	■	■	-	REFER TO WINDOW SCHEDULE ELEVATIONS, POWER OPERATED
102		4038	2876	45	SP-4	AL	PRE	F2	AL	PRE	-	-	-	-	-	■	-	■	■	-	REFER TO WINDOW SCHEDULE ELEVATIONS, POWER OPERATED
104		969	2364	45	SP-2	GL	PRE	F2	AL	PRE	-	-		-	■	■	■	■	-	■	REFER TO WINDOW SCHEDULE ELEVATIONS
105		915	2135	45	G1	WD	-	F3	WD	PT	-	-	-	-	■	-	-	-	-	■	REFER TO ID DRAWINGS FOR FINISHES
106		965	2135	45	G1	WD	-	F3	WD	PT	-	-	-	-	■	-	-	-	■	■	REFER TO ID DRAWINGS FOR FINISHES, POWER OPERATED
107		965	2135	45	G1	WD	-	F3	WD	PT	-	-	-	-	■	-	-	-	-	■	REFER TO ID DRAWINGS FOR FINISHES
107A	2x	710	2135	45	G2	WD	-	F3	WD	PT	-	-	-	-	-	-	-	-	-	-	REFER TO ID DRAWINGS FOR FINISHES
109		965	2135	45	G1	WD	-	F3	WD	PT	-	-	-	-	■	-	-	-	■	-	REFER TO ID DRAWINGS FOR FINISHES, POWER OPERATED
110		965	2135	45	G1	WD	-	F3	WD	PT	-	-	-	-	-	-	-	-	-	-	REFER TO ID DRAWINGS FOR FINISHES
111		965	2135	45	G1	WD	-	F3	WD	PT	-	-	-	-	-	-	-	-	-	-	REFER TO ID DRAWINGS FOR FINISHES
112		915	2150	45	B1	HM	PT	F1	HM	PT	90 MIN.	2 HR.	-	-	■	-	-	-	-	-	
112A		969	2379	45	SP-2	GL	PRE	F2	AL	PRE	-	-	-	-	■	■	■	■	-	■	REFER TO WINDOW SCHEDULE ELEVATIONS
113		965	2135	45	G1	WD	-	F3	WD	PT	-	-	-	-	■	-	-	-	■	■	REFER TO ID DRAWINGS FOR FINISHES, POWER OPERATED
114		915	2135	45	G1	WD	-	F3	WD	PT	-	-	-	-	■	-	-	-	-	■	REFER TO ID DRAWINGS FOR FINISHES
116		965	2135	45	G1	WD	-	F3	WD	PT	-	-	-	-	■	-	-	-	-	■	REFER TO ID DRAWINGS FOR FINISHES
117		915	2135	45	G1	WD	-	F3	WD	PT	-	-	-	-	■	-	-	-	-	■	REFER TO ID DRAWINGS FOR FINISHES
118		915	2150	45	A1	HM	PT	F1	HM	PT	90 MIN.	2 HR.	-	-	■	-	-	-	-	■	REFER TO ID DRAWINGS FOR FINISHES
119		915	2150	45	A1	HM	PT	F1	HM	PT	90 MIN.	2 HR.	-	-	■	-	-	-	-	■	REFER TO ARTSCAPE ID DRAWINGS FOR FINISHES
120		1120	2484	45	M1	LV	PRE	F2	AL	PRE	-	-	-	-	■	-	-	-	-	■	REFER TO WINDOW SCHEDULE ELEVATIONS
121		965	2434	45	SP-1	GL	PRE	F2	AL	PRE	-	-	-	-	■	■	■	■	■	-	REFER TO WINDOW SCHEDULE ELEVATIONS, POWER OPERATED
122		915	2135	45	G1	WD	-	F3	WD	PT	-	-	-	-	■	-	-	-	-	■	REFER TO ARTSCAPE ID DRAWINGS FOR FINISHES
123		965	2434	45	SP-1	GL	PRE	F2	AL	PRE	-	-	-	-	■	■	-	-	-	-	REFER TO WINDOW SCHEDULE ELEVATIONS
123A		915	2150	45	A1	HM	PT	F1	HM	PT	90 MIN.	2 HR.	-	-	■	-	-	-	-	■	REFER TO ARTSCAPE ID DRAWINGS FOR FINISHES
125		760	2150	45	A1	HM	PT	F1	HM	PT	90 MIN.	2 HR.	-	-	■	-	-	-	-	■	REFER TO ARTSCAPE ID DRAWINGS FOR FINISHES
126		1059	2274	45	SP-2	GL	PRE	F2	AL	PRE	-	-	-	-	■	■	■	■	-	■	REFER TO WINDOW SCHEDULE ELEVATIONS, POWER OPERATED
126A		915	2150	45	B1	HM	PT	F1	HM	PT	90 MIN.	2 HR.	-	-	■	-	-	-	-	-	
127		915	2150	45	B1	HM	PT	F1	HM	PT	90 MIN.	2 HR.	-	-	■	-	-	-	-	■	
127A		915	2150	45	B1	HM	PT	F1	HM	PT	90 MIN.	2 HR.	-	-	■	-	-	-	-	■	
128	2x	915	2150	45	A2	HM	PT	F1	HM	PT	90 MIN.	2 HR.		-	■	-	-	-	-	■	
129		915	2150	45	B1	HM	PT	F1	HM	PT	90 MIN.	2 HR.	-	-	■	-	-	-	-	-	
129A		915	2150	45	B1	HM	PT	F1	HM	PT	90 MIN.	2 HR.	-	-	■	-	-	-	-	-	
130		915	2150	45	A1	HM	PT	F1	HM	PT	90 MIN.	2 HR.	-	-	■	-	-	-	-	■	
130A	2x	915	2150	45	A2	HM	PT	F1	HM	PT	90 MIN.	2 HR.		-	■	-	-	-	-	■	
130B	2x	915	2150	45	A2	HM	PT	F1	HM	PT	90 MIN.	2 HR.		-	■	-	-	-	-	■	
131		915	2150	45	A1	HM	PT	F1	HM	PT	90 MIN.	2 HR.	-	-	■	-	-	-	-	■	
132	2x	915	2150	45	A2	HM	PT	F1	HM	PT	90 MIN.	2 HR.		-	■	-	-	-	-	■	
134		915	2150	45	A1	HM	PT	F1	HM	PT	90 MIN.	2 HR.	-	-	■	-	-	-	-	■	
135		969	2382	45	M1	LV	PRE	F2	AL	PRE	-	-	-	-	■	■	■	■	-	■	REFER TO WINDOW SCHEDULE ELEVATIONS
137		915	2150	45	B1	HM	PT	F1	HM	PT	90 MIN.	2 HR.	-	-	■	-	-	-	-	-	
137A		915	2150	45	B1	HM	PT	F1	HM	PT	90 MIN.	2 HR.	-	-	■	-	-	-	-	-	
137B		915	2150	45	B1	HM	PT	F1	HM	PT	90 MIN.	2 HR.	-	-	■	-	-	-	-	-	
137C		965	2444	45	SP-2	GL	PRE	F2	AL	PRE	-	-	-	-	■	■	■	■	-	■	REFER TO WINDOW SCHEDULE ELEVATIONS
138	2x	915	2150	45	A2	HM	PT	F1	HM	PT	90 MIN.	2 HR.	-	-	■	-	-	-	-	■	
139		915	2150	45	A1	HM	PT	F1	HM	PT	90 MIN.	2 HR.	-	-	■	-	-	-	-	■	REFER TO ID DRAWINGS FOR FINISHES
140		3460	2598	45	SP-4	AL	PRE	F2	AL	PRE	-	-	-	-	-	■	■	■	■	-	REFER TO WINDOW SCHEDULE ELEVATIONS, POWER OPERATED
140A		3101	2624	45	SP-4	AL	PRE	F2	AL	PRE	-	-	-	-	-	■	-	■	■	-	REFER TO WINDOW SCHEDULE ELEVATIONS, POWER OPERATED
141		915	2135	45	G1	WD	-	F3	WD	PT	-	-	-	-	■	-	-	-	-	■	REFER TO ID DRAWINGS FOR FINISHES
144		969	2444	45	SP-1	GL	PRE	F2	AL	PRE	-	-	-	-	■	■	■	■	-	■	REFER TO WINDOW SCHEDULE ELEVATIONS, POWER OPERATED
145		969	2444	45	SP-2	GL	PRE	F2	AL	PRE	-	-	-	-	■	■	■	■	-	■	REFER TO WINDOW SCHEDULE ELEVATIONS, POWER OPERATED
146		969	2444	45	SP-2	GL	PRE	F2	AL	PRE	-	-	-	-	■	■	■	■	-	■	REFER TO WINDOW SCHEDULE ELEVATIONS, POWER OPERATED
147		3680	2588	45	SP-4	AL	PRE	F2	AL	PRE	-	-	-	-	-	■	■	■	■	-	REFER TO WINDOW SCHEDULE ELEVATIONS, POWER OPERATED
147A		3681	2588	45	SP-4	AL	PRE	F2	AL	PRE	-	-	-	-	-	■	-	■	■	-	REFER TO WINDOW SCHEDULE ELEVATIONS, POWER OPERATED
148		1127	2444	45	SP-1	GL	PRE	F2	AL	PRE	-	-	-	-	■	■	■	■	-	■	REFER TO WINDOW SCHEDULE ELEVATIONS
148A	2x	1990	2444	45	SP-1	GL	PRE	F2	AL	PRE	-	-	-	-	■	■	■	■	■	■	REFER TO WINDOW SCHEDULE ELEVATIONS, POWER OPERATED
A-1		915	2150	45	B1	HM	PT	F1	HM	PT	90 MIN.	2 HR.	-	-	■	■	-	■	-	-	
B-1		969	2147	45	M1	LV	PRE	F2	AL	PRE	-	-	-	-	■	■	■	■	-	■	REFER TO WINDOW SCHEDULE ELEVATIONS, POWER OPERATED
D-1		915	2150	45	C1	HM/GL	PT	F1	HM	PT	-	2 HR.	-	-	■	■	-	■	-	-	REFER TO SCREEN ELEVATIONS ON A8-06
G-1		915	2150	45	B1	HM	PT	F1	HM	PT	90 MIN.	2 HR.	-	-	■	■	-	■	-	■	POWER OPERATED, SECURITY
Jx-1		969	2147	45	M1	LV	PRE	F2	AL	PRE	-	-	-	-	■	■	■	■	-	■	REFER TO WINDOW SCHEDULE ELEVATIONS, POWER OPERATED

Door amd Frame Schedule - Level 1 Mezzanine

					Door			Frame			Fire Rating										
Door Number	Number of Door Panels	Width	Height	Thickness	Door Type	Panel Material	Panel Finish	Frame Type	Frame Material	Frame Finish	Fire Rating (Door)	Fire Rating (Wall)	Temperature Rise Label	Panic Hardware	Self Closure	Threshold	Insulated	Weather Stripping	Auto Open	Lock Hardware	Comments
1M01		915	2150	45	B1	HM	PT	F1	HM	PT	90 MIN.	2 HR.	-	-	■	■	-	■	-	-	
1M02		965	2135	45	G1	WD	-	F3	WD	PT	45 MIN.	1 HR.	-	-	■	-	-	-	-	■	REFER TO ARTSCAPE ID DRAWINGS FOR FINISHES
1M03		965	2135	45	G1	WD	-	F3	WD	PT	-	-	-	-	■	-	-	-	-	-	REFER TO ARTSCAPE ID DRAWINGS FOR FINISHES
1M04		995	2135	45	G1	WD	-	F3	WD	PT	-	-	-	-	-	-	-	-	-	-	REFER TO ARTSCAPE ID DRAWINGS FOR FINISHES
1M05		965	2135	45	G1	WD	-	F3	WD	PT	-	-	-	-	■	-	-	-	-	■	REFER TO ARTSCAPE ID DRAWINGS FOR FINISHES
1M08		915	2150	45	B1	HM	PT	F1	HM	PT	90 MIN.	2 HR.	-	-	■	-	-	-	-	-	
1M09	2x	915	2150	45	A2	HM	PT	F1	HM	PT	90 MIN.	2 HR.	-	-	■	-	-	-	-	■	
1M10		1830	2150	45	N2	LINK	-	-	HM	-	-	-	-	-	■	-	-	-	-	■	WIRE MESH DOOR
1M11	2x	915	2150	45	A2	HM	PT	F1	HM	PT	90 MIN.	2 HR.	-	-	■	-	-	-	-	■	
1M12	2x	915	2150	45	A2	HM	PT	F1	HM	PT	45 MIN.	1 HR.	-	-	■	-	-	-	-	■	
1M13		915	1830	45	A1	HM	PT	F1	HM	PT	90 MIN.	2 HR.	-	-	■	■	■	■	-	■	
1M14		965	2150	45	A1	HM	PT	F1	HM	PT	45 MIN.	1 HR.	-	-	■	-	-	-	-	■	
1M15	2x	915	2150	45	A2	HM	PT	F1	HM	PT	90 MIN.	2 HR.	-	-	■	-	-	-	-	■	
1M16		915	2150	45	A1	HM	PT	F1	HM	PT	90 MIN.	2 HR.	-	-	■	-	-	-	-	■	
1M17		915	2150	45	A1	HM	PT	F1	HM	PT	90 MIN.	2 HR.	-	-	■	-	-	-	-	■	
1M18		915	2150	45	A1	HM	PT	F1	HM	PT	90 MIN.	2 HR.	-	-	■	-	-	-	-	■	
1M19	2x	915	2150	45	A2	HM	PT	F1	HM	PT	90 MIN.	2 HR.	-	-	■	-	-	-	-	■	
1M20		915	2150	45	B1	HM	PT	F1	HM	PT	90 MIN.	2 HR.	-	-	■	-	-	-	-	-	
1M21		915	2150	45	A1	HM	PT	F1	HM	PT	90 MIN.	2 HR.	-	-	■	-	-	-	-	■	
1M21A		915	2150	45	A1	HM	PT	F1	HM	PT	90 MIN.	2 HR.	-	-	■	-	-	-	-	-	
1M21B		915	2150	45	A1	HM	PT	F1	HM	PT	90 MIN.	2 HR.	-	-	■	-	-	-	-	■	
F-1M		915	2150	45	B1	HM	PT	F1	HM	PT	90 MIN.	2 HR.	-	-	■	■	-	■	-	-	
G-1M		915	2150	45	B1	HM	PT	F1	HM	PT	90 MIN.	2 HR.	-	-	■	■	-	■	-	-	
G-1MA		915	2150	45	N1	LINK	-	-	HM	-	-	-	-	■	■	-	-	-	-	■	WIRE MESH DOOR, SECURITY
H-1M		915	2150	45	B1	HM	PT	F1	HM	PT	90 MIN.	2 HR.	-	-	■	■	-	■	-	-	
H-1MA		915	2150	45	N1	LINK	-	-	HM	-	-	-	-	■	■	-	-	-	-	■	WIRE MESH DOOR, SECURITY
J-1M		915	2150	45	N1	LINK	-	-	HM	-	-	-	-	■	■	-	-	-	-	■	WIRE MESH DOOR, SECURITY

Door amd Frame Schedule - Level 2

					Door			Frame			Fire Rating										
Door Number	Number of Door Panels	Width	Height	Thickness	Door Type	Panel Material	Panel Finish	Frame Type	Frame Material	Frame Finish	Fire Rating (Door)	Fire Rating (Wall)	Temperature Rise Label	Panic Hardware	Self Closure	Threshold	Insulated	Weather Stripping	Auto Open	Lock Hardware	Comments
202		965	2135	45	G1	WD	-	F5	MTL	PT	20 MIN.	1 HR.	-	■	-	-	-	-	-	-	HOLD OPEN, REFER TO ID DRAWINGS FOR FINISHES
202A		965	2712	45	D1	GL	PRE	F2	AL	PRE	-	-	-	-	■	■	■	■	■	■	REFER TO WINDOW SCHEDULE ELEVATIONS, POWER OPERATED
203		965	2150	45	A1	HM	PT	F1	HM	PT	45 MIN.	1 HR.	-	-	■	■	-	■	-	-	REFER TO ID DRAWINGS FOR FINISHES
204	2x	710	2150	45	A2	HM	PT	F1	HM	PT	90 MIN.	2 HR.	-	-	■	-	-	-	-	■	REFER TO ID DRAWINGS FOR FINISHES
205	2x	610	2150	45	A2	HM	PT	F1	HM	PT	90 MIN.	2 HR.	-	-	■	-	-	-	-	■	REFER TO ID DRAWINGS FOR FINISHES
206		915	2135	45	G1	WD	-	F5	MTL	PT	20 MIN.	1 HR.	-	■	-	-	-	-	-	■	REFER TO ID DRAWINGS FOR FINISHES
207		965	2135	45	G1	WD	-	F5	MTL	PT	20 MIN.	1 HR.	-	-	■	-	-	-	■	■	REFER TO ID DRAWINGS FOR FINISHES, POWER OPERATED
208		915	2135	45	G1	WD	-	F3	WD	PT	-	-	-	-	■	-	-	-	-	■	REFER TO ID DRAWINGS FOR FINISHES
209		915	2440	45	J1	WD	-	-	-	-	-	-	-	-	-	-	-	-	-	-	REFER TO ID DRAWINGS FOR FINISHES
212	2x	965	2440	25	U2	GL	-	-	-	-	-	-	-	-	■	-	-	-	■	-	REFER TO ID DRAWINGS FOR FINISHES, POWER OPERATED ONE SIDE
212A		1270	2440	45	J1	WD	-	-	-	-	-	-	-	-	-	-	-	-	-	-	REFER TO ID DRAWINGS FOR FINISHES
213		925	2713	45	D1	GL	PRE	F2	AL	PRE	-	-	-	-	■	■	■	■	■	■	REFER TO WINDOW SCHEDULE ELEVATIONS, POWER OPERATED
213A		925	2713	45	D1	GL	PRE	F2	AL	PRE	-	-	-	-	■	■	■	■	■	■	REFER TO WINDOW SCHEDULE ELEVATIONS, POWER OPERATED
214	2x	965	2440	25	U2	GL	-	-	-	-	-	-	-	-	■	-	-	-	■	-	REFER TO ID DRAWINGS FOR FINISHES, POWER OPERATED ONE SIDE
216		915	2135	45	G1	WD	-	F3	WD	PT	-	-	-	-	■	-	-	-	-	■	REFER TO ID DRAWINGS FOR FINISHES
216A		915	2135	45	G1	WD	-	F3	WD	PT	-	-	-	-	■	-	-	-	-	-	REFER TO ID DRAWINGS FOR FINISHES
217		915	2135	45	G1	WD	-	F3	WD	PT	-	-	-	-	■	-	-	-	-	■	REFER TO ID DRAWINGS FOR FINISHES
218		965	2135	45	G1	WD	-	F3	WD	PT	-	-	-	-	■	-	-	-	■	■	REFER TO ID DRAWINGS FOR FINISHES, POWER OPERATED
219		915	2135	45	G1	WD	-	F3	WD	PT	-	-	-	-	■	-	-	-	-	■	REFER TO ID DRAWINGS FOR FINISHES
220		965	2135	45	G1	WD	-	F5	MTL	PT	20 MIN.	1 HR.	-	■	-	-	-	-	-	-	HOLD OPEN, REFER TO ID DRAWINGS FOR FINISHES
220A		965	2712	45	D1	GL	PRE	F2	AL	PRE	-	-	-	-	■	■	■	■	■	■	REFER TO WINDOW SCHEDULE ELEVATIONS, POWER OPERATED
221	2x	510	2150	45	A2	HM	PT	F1	HM	PT	90 MIN.	2 HR.	-	-	■	-	-	-	-	■	REFER TO ID DRAWINGS FOR FINISHES
222		915	2135	45	G1	WD	-	F5	MTL	PT	20 MIN.	1 HR.	-	■	-	-	-	-	-	■	REFER TO ID DRAWINGS FOR FINISHES
225		965	2150	45	A1	HM	PT	F1	HM	PT	45 MIN.	1 HR.	-	-	■	■	-	■	-	-	REFER TO ID DRAWINGS FOR FINISHES
226		915	2150	45	A1	HM	PT	F1	HM	PT	90 MIN.	2 HR.	-	-	■	-	-	-	-	■	REFER TO ID DRAWINGS FOR FINISHES
227		915	2150	45	B1	HM	PT	F1	HM	PT	90 MIN.	2 HR.	-	-	■	-	-	-	-	■	REFER TO ID DRAWINGS FOR FINISHES, SECURITY
227A		915	2150	45	B1	HM	PT	F1	HM	PT	90 MIN.	2 HR.	-	-	■	-	-	-	-	■	REFER TO ARTSCAPE ID DRAWINGS FOR FINISHES, SECURITY
229	2x	610	2150	45	A2	HM	PT	F1	HM	PT	90 MIN.	2 HR.	-	-	■	-	-	-	-	■	REFER TO ARTSCAPE ID DRAWINGS FOR FINISHES
230		965	2150	45	A1	HM	PT	F1	HM	PT	45 MIN.	1 HR.	-	-	■	■	-	■	-	-	REFER TO ARTSCAPE ID DRAWINGS FOR FINISHES
G-2		915	2150	45	B1	HM	PT	F1	HM	PT	90 MIN.	2 HR.	-	-	■	■	-	■	-	■	REFER TO ID DRAWINGS FOR FINISHES, SECURITY
G-2A		915	2150	45	B1	HM	PT	F1	HM	PT	90 MIN.	2 HR.	-	-	■	■	-	■	-	■	REFER TO ARTSCAPE ID DRAWINGS FOR FINISHES, SECURITY
H-2		915	2150	45	B1	HM	PT	F1	HM	PT	90 MIN.	2 HR.	-	-	■	■	-	■	-	-	REFER TO ID DRAWINGS FOR FINISHES
K-2		915	2150	45	B1	HM	PT	F1	HM	PT	90 MIN.	2 HR.	-	-	■	■	-	■	-	-	REFER TO ID DRAWINGS FOR FINISHES

Door amd Frame Schedule - Level 3

					Door			Frame			Fire Rating										
Door Number	Number of Door Panels	Width	Height	Thickness	Door Type	Panel Material	Panel Finish	Frame Type	Frame Material	Frame Finish	Fire Rating (Door)	Fire Rating (Wall)	Temperature Rise Label	Panic Hardware	Self Closure	Threshold	Insulated	Weather Stripping	Auto Open	Lock Hardware	Comments
303		965	2150	45	A1	HM	PT	F1	HM	PT	45 MIN.	1 HR.	-	-	■	■	-	■	-	-	REFER TO ID DRAWINGS FOR FINISHES
304	2x	710	2150	45	A2	HM	PT	F1	HM	PT	90 MIN.	2 HR.	-	-	■	-	-	-	-	■	REFER TO ID DRAWINGS FOR FINISHES
305	2x	610	2150	45	A2	HM	PT	F1	HM	PT	90 MIN.	2 HR.	-	-	■	-	-	-	-	■	REFER TO ID DRAWINGS FOR FINISHES
306	2x	510	2150	45	A2	HM	PT	F1	HM	PT	90 MIN.	2 HR.	-	-	■	-	-	-	-	■	REFER TO ID DRAWINGS FOR FINISHES
310		965	2150	45	A1	HM	PT	F1	HM	PT	45 MIN.	1 HR.	-	-	■	■	-	■	-	-	REFER TO ID DRAWINGS FOR FINISHES
311		915	2150	45	A1	HM	PT	F1	HM	PT	90 MIN.	2 HR.	-	-	■	-	-	-	-	■	REFER TO ID DRAWINGS FOR FINISHES
312		915	2150	45	B1	HM	PT	F1	HM	PT	90 MIN.	2 HR.	-	-	■	-	-	-	-	■	REFER TO ID DRAWINGS FOR FINISHES, MAG LOCK
312A		915	2150	45	B1	HM	PT	F1	HM	PT	90 MIN.	2 HR.	-	-	■	-	-	-	-	■	REFER TO ARTSCAPE ID DRAWINGS FOR FINISHES, MAG LOCK
314	2x	610	2150	45	A2	HM	PT	F1	HM	PT	90 MIN.	2 HR.	-	-	■	-	-	-	-	■	REFER TO ARTSCAPE ID DRAWINGS FOR FINISHES
315		965	2150	45	A1	HM	PT	F1	HM	PT	45 MIN.	1 HR.	-	-	■	■	-	■	-	-	REFER TO ARTSCAPE ID DRAWINGS FOR FINISHES
G-3		915	2150	45	B1	HM	PT	F1	HM	PT	90 MIN.	2 HR.	-	-	■	■	-	■	-	■	REFER TO ID DRAWINGS FOR FINISHES, MAG LOCK
G-3A		915	2150	45	B1	HM	PT	F1	HM	PT	90 MIN.	2 HR.	-	-	■	■	-	■	-	■	REFER TO ARTSCAPE ID DRAWINGS FOR FINISHES, MAG LOCK
H-3		915	2150	45	B1	HM	PT	F1	HM	PT	90 MIN.	2 HR.	-	-	■	■	-	■	-	-	REFER TO ID DRAWINGS FOR FINISHES
K-3		915	2150	45	B1	HM	PT	F1	HM	PT	90 MIN.	2 HR.	-	-	■	■	-	■	-	-	REFER TO ID DRAWINGS FOR FINISHES

Door amd Frame Schedule - Level 4

					Door			Frame			Fire Rating										
Door Number	Number of Door Panels	Width	Height	Thickness	Door Type	Panel Material	Panel Finish	Frame Type	Frame Material	Frame Finish	Fire Rating (Door)	Fire Rating (Wall)	Temperature Rise Label	Panic Hardware	Self Closure	Threshold	Insulated	Weather Stripping	Auto Open	Lock Hardware	Comments
403		965	2150	45	A1	HM	PT	F1	HM	PT	45 MIN.	1 HR.	-	-	■	■	-	■	-	-	REFER TO ID DRAWINGS FOR FINISHES
404	2x	710	2150	45	A2	HM	PT	F1	HM	PT	90 MIN.	2 HR.	-	-	■	-	-	-	-	■	REFER TO ID DRAWINGS FOR FINISHES
405	2x	610	2150	45	A2	HM	PT	F1	HM	PT	90 MIN.	2 HR.	-	-	■	-	-	-	-	■	REFER TO ID DRAWINGS FOR FINISHES
406	2x	510	2150	45	A2	HM	PT	F1	HM	PT	90 MIN.	2 HR.	-	-	■	-	-	-	-	■	REFER TO ID DRAWINGS FOR FINISHES
410		965	2150	45	A1	HM	PT	F1	HM	PT	45 MIN.	1 HR.	-	-	■	■	-	■	-	-	REFER TO ID DRAWINGS FOR FINISHES
411		915	2150	45	A1	HM	PT	F1	HM	PT	90 MIN.	2 HR.	-	-	■	-	-	-	-	■	REFER TO ID DRAWINGS FOR FINISHES
412		915	2150	45	B1	HM	PT	F1	HM	PT	90 MIN.	2 HR.	-	-	■	-	-	-	-	■	REFER TO ID DRAWINGS FOR FINISHES, SECURITY
412A		915	2150	45	B1	HM	PT	F1	HM	PT	90 MIN.	2 HR.	-	-	■	-	-	-	-	■	REFER TO ARTSCAPE ID DRAWINGS FOR FINISHES, SECURITY
414	2x	610	2150	45	A2	HM	PT	F1	HM	PT	90 MIN.	2 HR.	-	-	■	-	-	-	-	■	REFER TO ARTSCAPE ID DRAWINGS FOR FINISHES
415		965	2150	45	A1	HM	PT	F1	HM	PT	45 MIN.	1 HR.	-	-	■	■	-	■	-	-	REFER TO ARTSCAPE ID DRAWINGS FOR FINISHES
G-4		915	2150	45	B1	HM	PT	F1	HM	PT	90 MIN.	2 HR.	-	-	■	■	-	■	-	■	REFER TO ID DRAWINGS FOR FINISHES, SECURITY
G-4A		915	2150	45	B1	HM	PT	F1	HM	PT	90 MIN.	2 HR.	-	-	■	■	-	■	-	■	REFER TO ARTSCAPE ID DRAWINGS FOR FINISHES, SECURITY
H-4		915	2150	45	B1	HM	PT	F1	HM	PT	90 MIN.	2 HR.	-	-	■	■	-	■	-	-	REFER TO ID DRAWINGS FOR FINISHES
K-4		915	2150	45	B1	HM	PT	F1	HM	PT	90 MIN.	2 HR.	-	-	■	■	-	■	-	-	REFER TO ID DRAWINGS FOR FINISHES

Door amd Frame Schedule - Level 5

					Door			Frame			Fire Rating										
Door Number	Number of Door Panels	Width	Height	Thickness	Door Type	Panel Material	Panel Finish	Frame Type	Frame Material	Frame Finish	Fire Rating (Door)	Fire Rating (Wall)	Temperature Rise Label	Panic Hardware	Self Closure	Threshold	Insulated	Weather Stripping	Auto Open	Lock Hardware	Comments
503		965	2150	45	A1	HM	PT	F1	HM	PT	45 MIN.	1 HR.	-	-	■	■	-	■	-	-	REFER TO ID DRAWINGS FOR FINISHES
504	2x	710	2150	45	A2	HM	PT	F1	HM	PT	90 MIN.	2 HR.	-	-	■	-	-	-	-	■	REFER TO ID DRAWINGS FOR FINISHES
505	2x	610	2150	45	A2	HM	PT	F1	HM	PT	90 MIN.	2 HR.	-	-	■	-	-	-	-	■	REFER TO ID DRAWINGS FOR FINISHES
506	2x	510	2150	45	A2	HM	PT	F1	HM	PT	90 MIN.	2 HR.	-	-	■	-	-	-	-	■	REFER TO ID DRAWINGS FOR FINISHES
510		965	2150	45	A1	HM	PT	F1	HM	PT	45 MIN.	1 HR.	-	-	■	■	-	■	-	-	REFER TO ID DRAWINGS FOR FINISHES
511		915	2150	45	A1	HM	PT	F1	HM	PT	90 MIN.	2 HR.	-	-	■	-	-	-	-	■	REFER TO ID DRAWINGS FOR FINISHES
512		915	2150	45	B1	HM	PT	F1	HM	PT	90 MIN.	2 HR.	-	-	■	-	-	-	-	■	REFER TO ID DRAWINGS FOR FINISHES, SECURITY
512A		915	2150	45	B1	HM	PT	F1	HM	PT	90 MIN.	2 HR.	-	-	■	-	-	-	-	■	REFER TO ARTSCAPE ID DRAWINGS FOR FINISHES, SECURITY
514	2x	610	2150	45	A2	HM	PT	F1	HM	PT	90 MIN.	2 HR.	-	-	■	-	-	-	-	■	REFER TO ARTSCAPE ID DRAWINGS FOR FINISHES
515		965	2150	45	A1	HM	PT	F1	HM	PT	45 MIN.	1 HR.	-	-	■	■	-	■	-	-	REFER TO ARTSCAPE ID DRAWINGS FOR FINISHES
G-5		915	2150	45	B1	HM	PT	F1	HM	PT	90 MIN.	2 HR.	-	-	■	■	-	■	-	■	REFER TO ID DRAWINGS FOR FINISHES, SECURITY
G-5A		915	2150	45	B1	HM	PT	F1	HM	PT	90 MIN.	2 HR.	-	-	■	■	-	■	-	■	REFER TO ARTSCAPE ID DRAWINGS FOR FINISHES, SECURITY
H-5		915	2150	45	B1	HM	PT	F1	HM	PT	90 MIN.	2 HR.	-	-	■	■	-	■	-	-	REFER TO ID DRAWINGS FOR FINISHES
K-5		915	2150	45	B1	HM	PT	F1	HM	PT	90 MIN.	2 HR.	-	-	■	■	-	■	-	-	REFER TO ID DRAWINGS FOR FINISHES

Door amd Frame Schedule - Level 6

					Door			Frame			Fire Rating										
Door Number	Number of Door Panels	Width	Height	Thickness	Door Type	Panel Material	Panel Finish	Frame Type	Frame Material	Frame Finish	Fire Rating (Door)	Fire Rating (Wall)	Temperature Rise Label	Panic Hardware	Self Closure	Threshold	Insulated	Weather Stripping	Auto Open	Lock Hardware	Comments
603		965	2150	45	A1	HM	PT	F1	HM	PT	45 MIN.	1 HR.	-	-	■	■	-	■	-	-	REFER TO ID DRAWINGS FOR FINISHES
604	2x	710	2150	45	A2	HM	PT	F1	HM	PT	90 MIN.	2 HR.	-	-	■	-	-	-	-	■	REFER TO ID DRAWINGS FOR FINISHES
605	2x	610	2150	45	A2	HM	PT	F1	HM	PT	90 MIN.	2 HR.	-	-	■	-	-	-	-	■	REFER TO ID DRAWINGS FOR FINISHES
606	2x	510	2150	45	A2	HM	PT	F1	HM	PT	90 MIN.	2 HR.	-	-	■	-	-	-	-	■	REFER TO ID DRAWINGS FOR FINISHES
610		965	2150	45	A1	HM	PT	F1	HM	PT	45 MIN.	1 HR.	-	-	■	■	-	■	-	-	REFER TO ID DRAWINGS FOR FINISHES
611		915	2150	45	A1	HM	PT	F1	HM	PT	90 MIN.	2 HR.	-	-	■	-	-	-	-	■	REFER TO ID DRAWINGS FOR FINISHES
612		915	2150	45	B1	HM	PT	F1	HM	PT	90 MIN.	2 HR.	-	-	■	-	-	-	-	■	REFER TO ID DRAWINGS FOR FINISHES, SECURITY
612A		915	2150	45	B1	HM	PT	F1	HM	PT	90 MIN.	2 HR.	-	-	■	-	-	-	-	■	REFER TO ARTSCAPE ID DRAWINGS FOR FINISHES, SECURITY
614	2x	610	2150	45	A2	HM	PT	F1	HM	PT	90 MIN.	2 HR.	-	-	■	-	-	-	-	■	REFER TO ARTSCAPE ID DRAWINGS FOR FINISHES
615		965	2150	45	A1	HM	PT	F1	HM	PT	45 MIN.	1 HR.	-	-	■	■	-	■	-	-	REFER TO ARTSCAPE ID DRAWINGS FOR FINISHES
G-6		915	2150	45	B1	HM	PT	F1	HM	PT	90 MIN.	2 HR.	-	-	■	■	-	■	-	■	REFER TO ID DRAWINGS FOR FINISHES, SECURITY
G-6A		915	2150	45	B1	HM	PT	F1	HM	PT	90 MIN.	2 HR.	-	-	■	■	-	■	-	■	REFER TO ARTSCAPE ID DRAWINGS FOR FINISHES, SECURITY
H-6		915	2150	45	B1	HM	PT	F1	HM	PT	90 MIN.	2 HR.	-	-	■	■	-	■	-	-	REFER TO ID DRAWINGS FOR FINISHES
K-6		915	2150	45	B1	HM	PT	F1	HM	PT	90 MIN.	2 HR.	-	-	■	■	-	■	-	-	REFER TO ID DRAWINGS FOR FINISHES

Door amd Frame Schedule - Level 7

					Door			Frame			Fire Rating										
Door Number	Number of Door Panels	Width	Height	Thickness	Door Type	Panel Material	Panel Finish	Frame Type	Frame Material	Frame Finish	Fire Rating (Door)	Fire Rating (Wall)	Temperature Rise Label	Panic Hardware	Self Closure	Threshold	Insulated	Weather Stripping	Auto Open	Lock Hardware	Comments
703		965	2150	45	A1	HM	PT	F1	HM	PT	45 MIN.	1 HR.	-	-	■	■	-	■	-	-	REFER TO ID DRAWINGS FOR FINISHES
704	2x	710	2150	45	A2	HM	PT	F1	HM	PT	90 MIN.	2 HR.	-	-	■	-	-	-	-	■	REFER TO ID DRAWINGS FOR FINISHES
705	2x	610	2150	45	A2	HM	PT	F1	HM	PT	90 MIN.	2 HR.	-	-	■	-	-	-	-	■	REFER TO ID DRAWINGS FOR FINISHES
706	2x	510	2150	45	A2	HM	PT	F1	HM	PT	90 MIN.	2 HR.	-	-	■	-	-	-	-	■	REFER TO ID DRAWINGS FOR FINISHES
710		965	2150	45	A1	HM	PT	F1	HM	PT	45 MIN.	1 HR.	-	-	■	■	-	■	-	-	REFER TO ID DRAWINGS FOR FINISHES
711		915	2150	45	A1	HM	PT	F1	HM	PT	90 MIN.	2 HR.	-	-	■	-	-	-	-	■	REFER TO ID DRAWINGS FOR FINISHES
712		915	2150	45	B1	HM	PT	F1	HM	PT	90 MIN.	2 HR.	-	-	■	-	-	-	-	■	REFER TO ID DRAWINGS FOR FINISHES, MAG LOCK
712A		915	2150	45	B1	HM	PT	F1	HM	PT	90 MIN.	2 HR.	-	-	■	-	-	-	-	■	REFER TO ARTSCAPE ID DRAWINGS FOR FINISHES, MAG LOCK
714	2x	610	2150	45	A2	HM	PT	F1	HM	PT	90 MIN.	2 HR.	-	-	■	-	-	-	-	■	REFER TO ARTSCAPE ID DRAWINGS FOR FINISHES
715		965	2150	45	A1	HM	PT	F1	HM	PT	45 MIN.	1 HR.	-	-	■	■	-	■	-	-	REFER TO ARTSCAPE ID DRAWINGS FOR FINISHES
G-7		915	2150	45	B1	HM	PT	F1	HM	PT	90 MIN.	2 HR.	-	-	■	■	-	■	-	■	REFER TO ID DRAWINGS FOR FINISHES, MAG LOCK
G-7A		915	2150	45	B1	HM	PT	F1	HM	PT	90 MIN.	2 HR.	-	-	■	■	-	■	-	■	REFER TO ARTSCAPE ID DRAWINGS FOR FINISHES, MAG LOCK
H-7		915	2150	45	B1	HM	PT	F1	HM	PT	90 MIN.	2 HR.	-	-	■	■	-	■	-	-	REFER TO ID DRAWINGS FOR FINISHES
K-7		915	2150	45	B1	HM	PT	F1	HM	PT	90 MIN.	2 HR.	-	-	■	■	-	■	-	-	REFER TO ID DRAWINGS FOR FINISHES

Door amd Frame Schedule - Level 8

					Door			Frame			Fire Rating										
Door Number	Number of Door Panels	Width	Height	Thickness	Door Type	Panel Material	Panel Finish	Frame Type	Frame Material	Frame Finish	Fire Rating (Door)	Fire Rating (Wall)	Temperature Rise Label	Panic Hardware	Self Closure	Threshold	Insulated	Weather Stripping	Auto Open	Lock Hardware	Comments
803		965	2150	45	A1	HM	PT	F1	HM	PT	45 MIN.	1 HR.	-	-	■	■	-	■	-	-	REFER TO ID DRAWINGS FOR FINISHES
804	2x	710	2150	45	A2	HM	PT	F1	HM	PT	90 MIN.	2 HR.	-	-	■	-	-	-	-	■	REFER TO ID DRAWINGS FOR FINISHES
805	2x	610	2150	45	A2	HM	PT	F1	HM	PT	90 MIN.	2 HR.	-	-	■	-	-	-	-	■	REFER TO ID DRAWINGS FOR FINISHES
806	2x	510	2150	45	A2	HM	PT	F1	HM	PT	90 MIN.	2 HR.	-	-	■	-	-	-	-	■	REFER TO ID DRAWINGS FOR FINISHES
810		965	2150	45	A1	HM	PT	F1	HM	PT	45 MIN.	1 HR.	-	-	■	■	-	■	-	-	REFER TO ID DRAWINGS FOR FINISHES
811		915	2150	45	A1	HM	PT	F1	HM	PT	90 MIN.	2 HR.	-	-	■	-	-	-	-	■	REFER TO ID DRAWINGS FOR FINISHES
812		915	2150	45	B1	HM	PT	F1	HM	PT	90 MIN.	2 HR.	-	-	■	-	-	-	-	■	REFER TO ID DRAWINGS FOR FINISHES, SECURITY
812A		915	2150	45	B1	HM	PT	F1	HM	PT	90 MIN.	2 HR.	-	-	■	-	-	-	-	■	REFER TO ARTSCAPE ID DRAWINGS FOR FINISHES, SECURITY
814	2x	610	2150	45	A2	HM	PT	F1	HM	PT	90 MIN.	2 HR.	-	-	■	-	-	-	-	■	REFER TO ARTSCAPE ID DRAWINGS FOR FINISHES
815		965	2150	45	A1	HM	PT	F1	HM	PT	45 MIN.	1 HR.	-	-	■	■	-	■	-	-	REFER TO ARTSCAPE ID DRAWINGS FOR FINISHES
G-8		915	2150	45	B1	HM	PT	F1	HM	PT	90 MIN.	2 HR.	-	-	■	■	-	■	-	■	REFER TO ID DRAWINGS FOR FINISHES, SECURITY
G-8A		915	2150	45	B1	HM	PT	F1	HM	PT	90 MIN.	2 HR.	-	-	■	■	-	■	-	■	REFER TO ARTSCAPE ID DRAWINGS FOR FINISHES, SECURITY
H-8		915	2150	45	B1	HM	PT	F1	HM	PT	90 MIN.	2 HR.	-	-	■	■	-	■	-	-	REFER TO ID DRAWINGS FOR FINISHES
Kx-8		915	2150	45	B1	HM	PT	F1	HM	PT	90 MIN.	2 HR.	-	-	■	■	-	■	-	-	REFER TO ID DRAWINGS FOR FINISHES

Door amd Frame Schedule - Level 9

					Door			Frame			Fire Rating										
Door Number	Number of Door Panels	Width	Height	Thickness	Door Type	Panel Material	Panel Finish	Frame Type	Frame Material	Frame Finish	Fire Rating (Door)	Fire Rating (Wall)	Temperature Rise Label	Panic Hardware	Self Closure	Threshold	Insulated	Weather Stripping	Auto Open	Lock Hardware	Comments
903		965	2150	45	A1	HM	PT	F1	HM	PT	45 MIN.	1 HR.	-	-	■	■	-	■	-	-	REFER TO ID DRAWINGS FOR FINISHES
904	2x	710	2150	45	A2	HM	PT	F1	HM	PT	90 MIN.	2 HR.	-	-	■	-	-	-	-	■	REFER TO ID DRAWINGS FOR FINISHES
905	2x	610	2150	45	A2	HM	PT	F1	HM	PT	90 MIN.	2 HR.	-	-	■	-	-	-	-	■	REFER TO ID DRAWINGS FOR FINISHES
906	2x	510	2150	45	A2	HM	PT	F1	HM	PT	90 MIN.	2 HR.	-	-	■	-	-	-	-	■	REFER TO ID DRAWINGS FOR FINISHES
910		965	2150	45	A1	HM	PT	F1	HM	PT	45 MIN.	1 HR.	-	-	■	■	-	■	-	-	REFER TO ID DRAWINGS FOR FINISHES
911		915	2150	45	A1	HM	PT	F1	HM	PT	90 MIN.	2 HR.	-	-	■	-	-	-	-	■	REFER TO ID DRAWINGS FOR FINISHES
912		915	2150	45	B1	HM	PT	F1	HM	PT	90 MIN.	2 HR.	-	-	■	-	-	-	-	■	REFER TO ID DRAWINGS FOR FINISHES, SECURITY
912A		915	2150	45	B1	HM	PT	F1	HM	PT	90 MIN.	2 HR.	-	-	■	-	-	-	-	■	REFER TO ARTSCAPE ID DRAWINGS FOR FINISHES, SECURITY
914	2x	610	2150	45	A2	HM	PT	F1	HM	PT	90 MIN.	2 HR.	-	-	■	-	-	-	-	■	REFER TO ARTSCAPE ID DRAWINGS FOR FINISHES
915		965	2150	45	A1	HM	PT	F1	HM	PT	45 MIN.	1 HR.	-	-	■	■	-	■	-	-	REFER TO ARTSCAPE ID DRAWINGS FOR FINISHES
G-9		915	2150	45	B1	HM	PT	F1	HM	PT	90 MIN.	2 HR.	-	-	■	■	-	■	-	■	REFER TO ID DRAWINGS FOR FINISHES, SECURITY
G-9A		915	2150	45	B1	HM	PT	F1	HM	PT	90 MIN.	2 HR.	-	-	■	■	-	■	-	■	REFER TO ARTSCAPE ID DRAWINGS FOR FINISHES, SECURITY
H-9		915	2150	45	B1	HM	PT	F1	HM	PT	90 MIN.	2 HR.	-	-	■	■	-	■	-	-	REFER TO ID DRAWINGS FOR FINISHES
Kx-9		915	2150	45	B1	HM	PT	F1	HM	PT	90 MIN.	2 HR.	-	-	■	■	-	■	-	-	REFER TO ID DRAWINGS FOR FINISHES

Door amd Frame Schedule - Level 10

					Door			Frame			Fire Rating										
Door Number	Number of Door Panels	Width	Height	Thickness	Door Type	Panel Material	Panel Finish	Frame Type	Frame Material	Frame Finish	Fire Rating (Door)	Fire Rating (Wall)	Temperature Rise Label	Panic Hardware	Self Closure	Threshold	Insulated	Weather Stripping	Auto Open	Lock Hardware	Comments
1003		965	2150	45	A1	HM	PT	F1	HM	PT	45 MIN.	1 HR.	-	-	■	■	-	■	-	-	REFER TO ID DRAWINGS FOR FINISHES
1004	2x	710	2150	45	A2	HM	PT	F1	HM	PT	90 MIN.	2 HR.	-	-	■	-	-	-	-	■	REFER TO ID DRAWINGS FOR FINISHES
1005		915	2150	45	A1	HM	PT	F1	HM	PT	90 MIN.	2 HR.	-	-	■	-	-	-	-	■	REFER TO ID DRAWINGS FOR FINISHES
1008		965	2150	45	A1	HM	PT	F1	HM	PT	45 MIN.	1 HR.	-	-	■	■	-	■	-	-	REFER TO ID DRAWINGS FOR FINISHES
1009		915	2150	45	A1	HM	PT	F1	HM	PT	90 MIN.	2 HR.	-	-	■	-	-	-	-	■	REFER TO ID DRAWINGS FOR FINISHES
1011		915	2150	45	A1	HM	PT	F1	HM	PT	90 MIN.	2 HR.	-	-	■	-	-	-	-	■	REFER TO ID DRAWINGS FOR FINISHES
G-10		915	2150	45	B1	HM	PT	F1	HM	PT	90 MIN.	2 HR.	-	-	■	■	-	■	-	■	REFER TO ID DRAWINGS FOR FINISHES, SECURITY
G-10A		915	2150	45	B1	HM	PT	F1	HM	PT	90 MIN.	2 HR.	-	-	■	■	-	■	-	■	REFER TO ID DRAWINGS FOR FINISHES, SECURITY
H-10		915	2150	45	B1	HM	PT	F1	HM	PT	90 MIN.	2 HR.	-	-	■	■	-	■	-	-	REFER TO ID DRAWINGS FOR FINISHES
J-10		915	2150	45	B1	HM	PT	F1	HM	PT	90 MIN.	2 HR.	-	-	■	■	-	■	-	■	REFER TO ID DRAWINGS FOR FINISHES, SECURITY
Kx-10		915	2150	45	B1	HM	PT	F1	HM	PT	90 MIN.	2 HR.	-	-	■	■	-	■	-	-	REFER TO ID DRAWINGS FOR FINISHES

Door amd Frame Schedule - Level 11

					Door			Frame			Fire Rating										
Door Number	Number of Door Panels	Width	Height	Thickness	Door Type	Panel Material	Panel Finish	Frame Type	Frame Material	Frame Finish	Fire Rating (Door)	Fire Rating (Wall)	Temperature Rise Label	Panic Hardware	Self Closure	Threshold	Insulated	Weather Stripping	Auto Open	Lock Hardware	Comments
1103		965	2150	45	A1	HM	PT	F1	HM	PT	45 MIN.	1 HR.	-	-	■	■	-	■	-	-	REFER TO ID DRAWINGS FOR FINISHES
1104	2x	710	2150	45	A2	HM	PT	F1	HM	PT	90 MIN.	2 HR.	-	-	■	-	-	-	-	■	REFER TO ID DRAWINGS FOR FINISHES
1107		965	2150	45	A1	HM	PT	F1	HM	PT	45 MIN.	1 HR.	-	-	■	■	-	■	-	-	REFER TO ID DRAWINGS FOR FINISHES
1108		915	2150	45	A1	HM	PT	F1	HM	PT	90 MIN.	2 HR.	-	-	■	-	-	-	-	■	REFER TO ID DRAWINGS FOR FINISHES
Gx-11		915	2150	45	B1	HM	PT	F1	HM	PT	90 MIN.	2 HR.	-	-	■	■	-	■	-	■	REFER TO ID DRAWINGS FOR FINISHES, MAG LOCK
H-11		915	2150	45	B1	HM	PT	F1	HM	PT	90 MIN.	2 HR.	-	-	■	■	-	■	-	-	REFER TO ID DRAWINGS FOR FINISHES
J-11		915	2150	45	B1	HM	PT	F1	HM	PT	90 MIN.	2 HR.	-	-	■	■	-	■	-	■	REFER TO ID DRAWINGS FOR FINISHES, MAG LOCK
Ky-11		915	2150	45	B1	HM	PT	F1	HM	PT	90 MIN.	2 HR.	-	-	■	■	-	■	-	-	REFER TO ID DRAWINGS FOR FINISHES

Door amd Frame Schedule - Level 12

					Door			Frame			Fire Rating										
Door Number	Number of Door Panels	Width	Height	Thickness	Door Type	Panel Material	Panel Finish	Frame Type	Frame Material	Frame Finish	Fire Rating (Door)	Fire Rating (Wall)	Temperature Rise Label	Panic Hardware	Self Closure	Threshold	Insulated	Weather Stripping	Auto Open	Lock Hardware	Comments
1204		965	2440	45	A1	HM	PT	F1	HM	PT	45 MIN.	1 HR.	-	-	■	■	-	■	-	-	REFER TO ID DRAWINGS FOR FINISHES
1205	2x	710	2440	45	A2	HM	PT	F1	HM	PT	90 MIN.	2 HR.	-	-	■	-	-	-	-	■	REFER TO ID DRAWINGS FOR FINISHES
1209		965	2440	45	A1	HM	PT	F1	HM	PT	45 MIN.	1 HR.	-	-	■	■	-	■	-	-	REFER TO ID DRAWINGS FOR FINISHES
1210		915	2440	45	A1	HM	PT	F1	HM	PT	90 MIN.	2 HR.	-	-	■	-	-	-	-	■	REFER TO ID DRAWINGS FOR FINISHES
Gx-12		915	2440	45	B1	HM	PT	F1	HM	PT	90 MIN.	2 HR.	-	-	■	■	-	■	-	■	REFER TO ID DRAWINGS FOR FINISHES, SECURITY
H-12		915	2440	45	B1	HM	PT	F1	HM	PT	90 MIN.	2 HR.	-	-	■	■	-	■	-	-	REFER TO ID DRAWINGS FOR FINISHES
J-12		915	2440	45	B1	HM	PT	F1	HM	PT	90 MIN.	2 HR.	-	-	■	■	-	■	-	■	REFER TO ID DRAWINGS FOR FINISHES, SECURITY
Ky-12		915	2440	45	B1	HM	PT	F1	HM	PT	90 MIN.	2 HR.	-	-	■	■	-	■	-	-	REFER TO ID DRAWINGS FOR FINISHES

Door Schedule 2 A8-05

TYPICAL DOOR

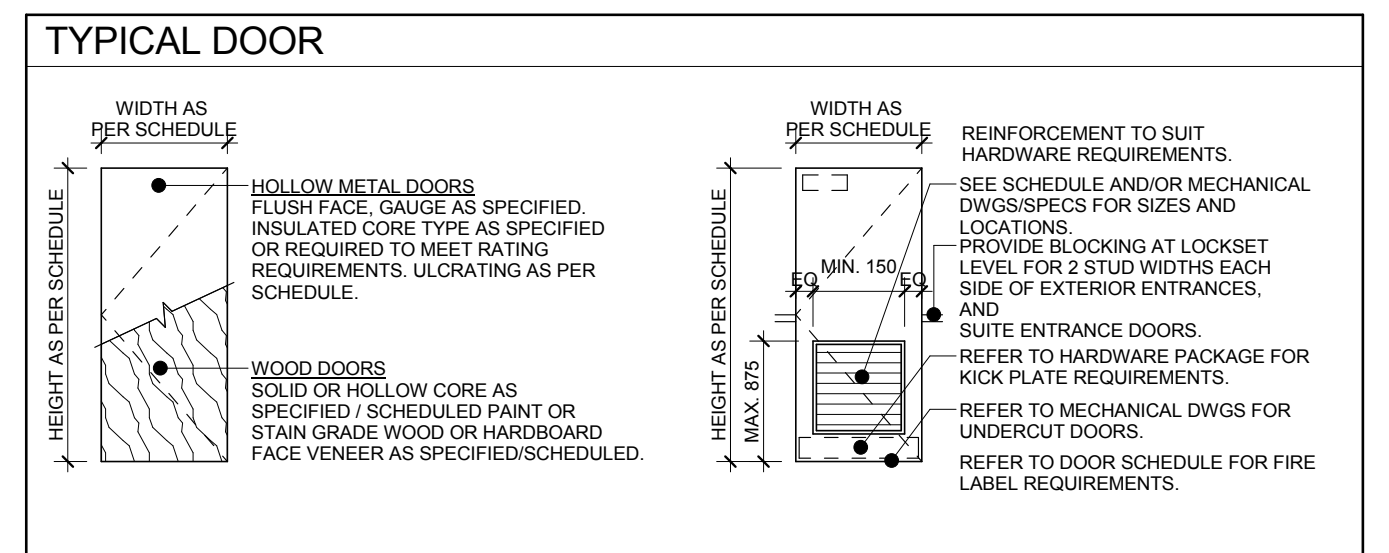

BARRIER FREE CLEARANCES :

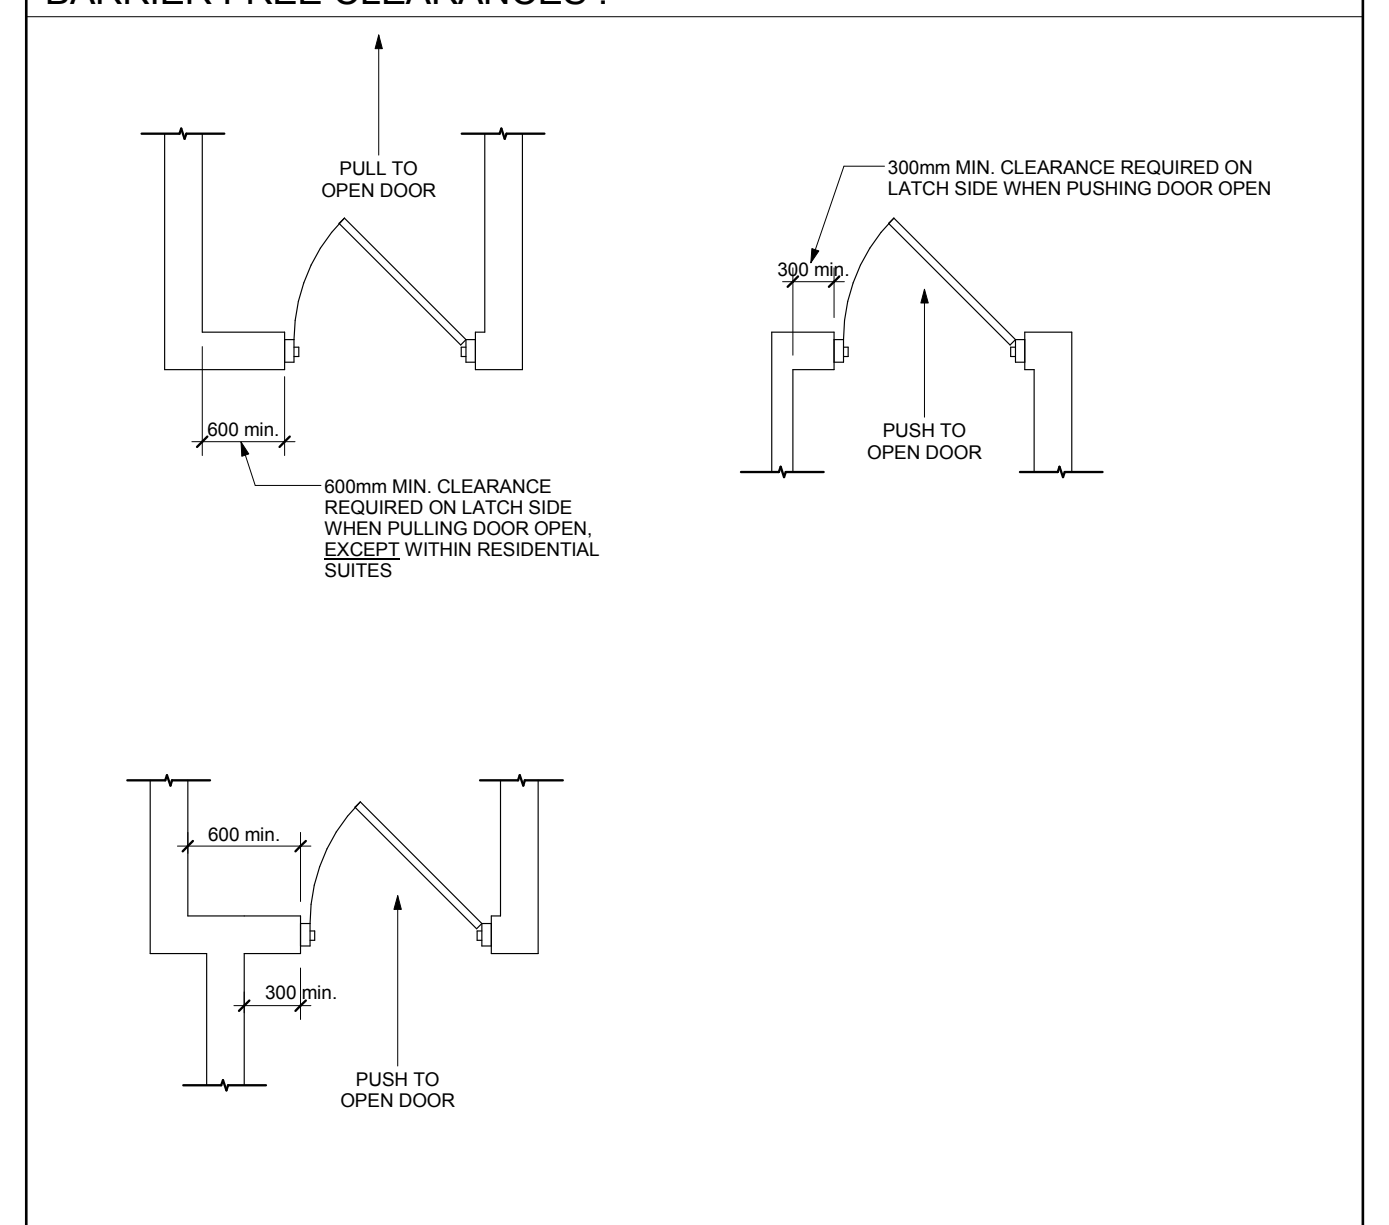
PULL TO OPEN DOOR
300mm MIN. CLEARANCE REQUIRED ON LATCH SIDE WHEN PUSHING DOOR OPEN
600mm MIN. CLEARANCE REQUIRED ON LATCH SIDE WHEN PULLING DOOR OPEN
PUSH TO OPEN DOOR

DOOR TYPES :

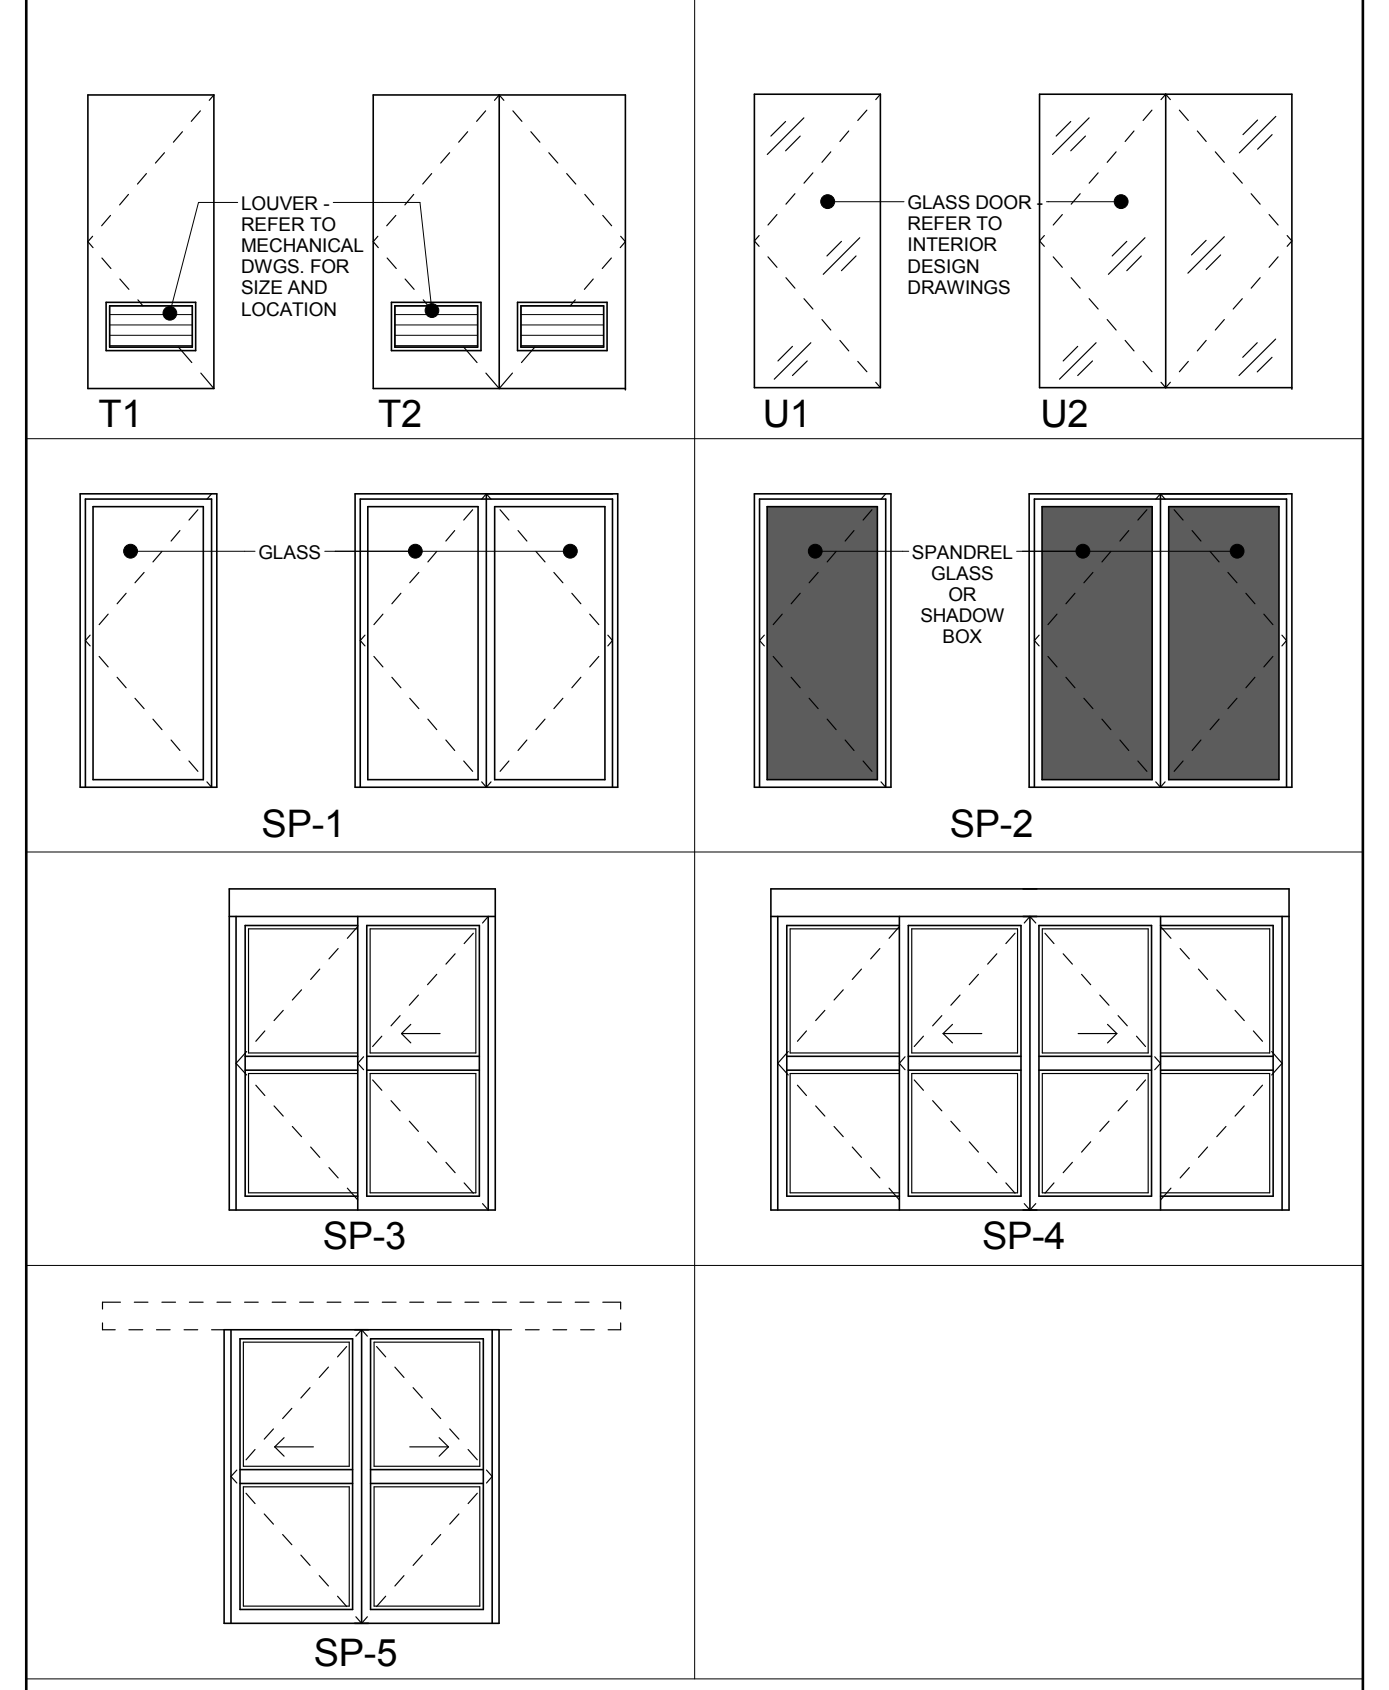

DOOR GENERAL NOTES

1. ALL DOORS WITHIN REQUIRED FIRE SEPARATIONS TO BE PROVIDED WITH POSITIVE LATCHING DEVICES AND SELF-CLOSING AND MUST HAVE APPROPRIATE LABELED DOOR, FRAME AND HARDWARE. OBC REFRENCE 3.1.8.11(1) AND 3.1.8.13
2. DOORS WITH SELF-CLOSING HARDWARE WITHIN THE REQUIRED FIRE SEPARATION TO CONFIRM TO O.B.C. TABLE 3.3.3-1
3. DOORS WITH TEMPERATURE RISE RATINGS (T.R.R.) INDICATING THAT THE DOOR HAS A MAXIMUM TEMPERATURE RISE OF 250C AFTER 1hr OF EXPOSURE (O.B.C. TABLE 3.1.8.15) ARE TO BE PROVIDED IN DOORS TO EXIT STAIRS FROM THE PARKING GARAGE, DOORS LOCATED WITHIN FIRE WALLS, AND DOORS THAT ARE LOCATED WITHIN MEASURE-N VESTIBULES.
4. ALL FRAMES OF DOORS WITHIN CONCRETE OR CONCRETE BLOCK 2hr FIRE SEPARATIONS AND FIRE WALLS ARE TO BE SEALED TO THE WALL WITH EITHER 2hr MASONRY OR CONCRETE ONLY.
5. ALL THRESHOLDS TO BE ALUMINUM UNLESS OTHERWISE NOTED.
6. ALL INSULATED DOORS TO BE DOUBLE GLAZED.
7. SEE ELECTRICAL DRAWINGS AND SPECIFICATIONS FOR LOCATION OF MAGNETIC LOCKING DEVICES AND AUTOMATIC DOORS TO OPEN UPON ACTIVATION OF FIRE ALARM.
8. CONDOMINIUM SECURITY REQUIREMENTS (I.E. DOOR ENTRY) IS BY OTHERS.

LEGEND:

TYPE:	
AL	ALUMINUM
FG	FROSTED GLASS
HC	HOLLOW CORE
HCAP	HANDICAPPED
HM	HOLLOW METAL
LV	LOUVER
LINK	CHAIN LINK
MAS	MASONITE
MIR	MIRROR
MTL	METAL
SC	SOLID CORE
SSC	SEMI-SOLID CORE
O/H	OVERHEAD
WD	WOOD
STL	STEEL
RB	RUBBER

FINISHES & MATERIALS:	
ANOD	CLEAR ANODIZED
GALV	GLAVANIZED
GL	GLASS
F/GL	FIRELITE GLASS
TG	TEMPERED GLASS
GWG	GEORGIAN WIRED GLASS
MDF	MEDIUM DENSIITY FIBREBOARD
PLAM	PLASTIC LAMINATE
PT	PAINTED
STN	STAINED
WV	WOOD VENEER
VIN	VINYL
P	PLASTIC
PRE	PRE FINISHED
MAR	MARBLE
X	PURCHASER SELECTED
IGU	INSULATED GLASS UNIT

NOTES & REMARKS:	
AD	BARRIER FREE AUTOMATIC DOOR
FIRE	POWER DOOR ACTIVATED BY ALARM
TRL	TEMPERATURE RISE LABLE
WS	WEATHER STRIPPING
THK	THICKNESS
CL	CLOSURE
FLR	FLOOR
INSUL	INSULATED
THSHD	THRESHOLD
AFF	ABOVE FINISHED FLOOR
SV	SITE VERIFY
ID	REFER TO INTERIOR DESIGN DRAWINGS
CR	CARD READER
ES	ELECTRIC STRIKE
ML	MAG LOCK
SD(A)	SECURITY DEVICE REFER TO SECURITY DRAWINGS.

FRAME TYPES:

- **F1** HOLLOW METAL IN BLOCK OR CONCRETE/DRYWALL
- **F2** ALUMINUM
- **F3** WOOD IN SUITES SIZE VARIES TO PARTITION
- **F4** HOLLOW METAL THERMALLY BROKEN
- **F5** METAL - READY FRAME

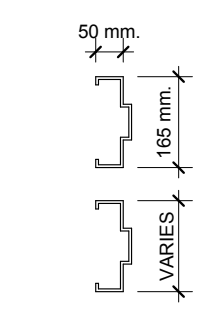

DOOR TYPES:

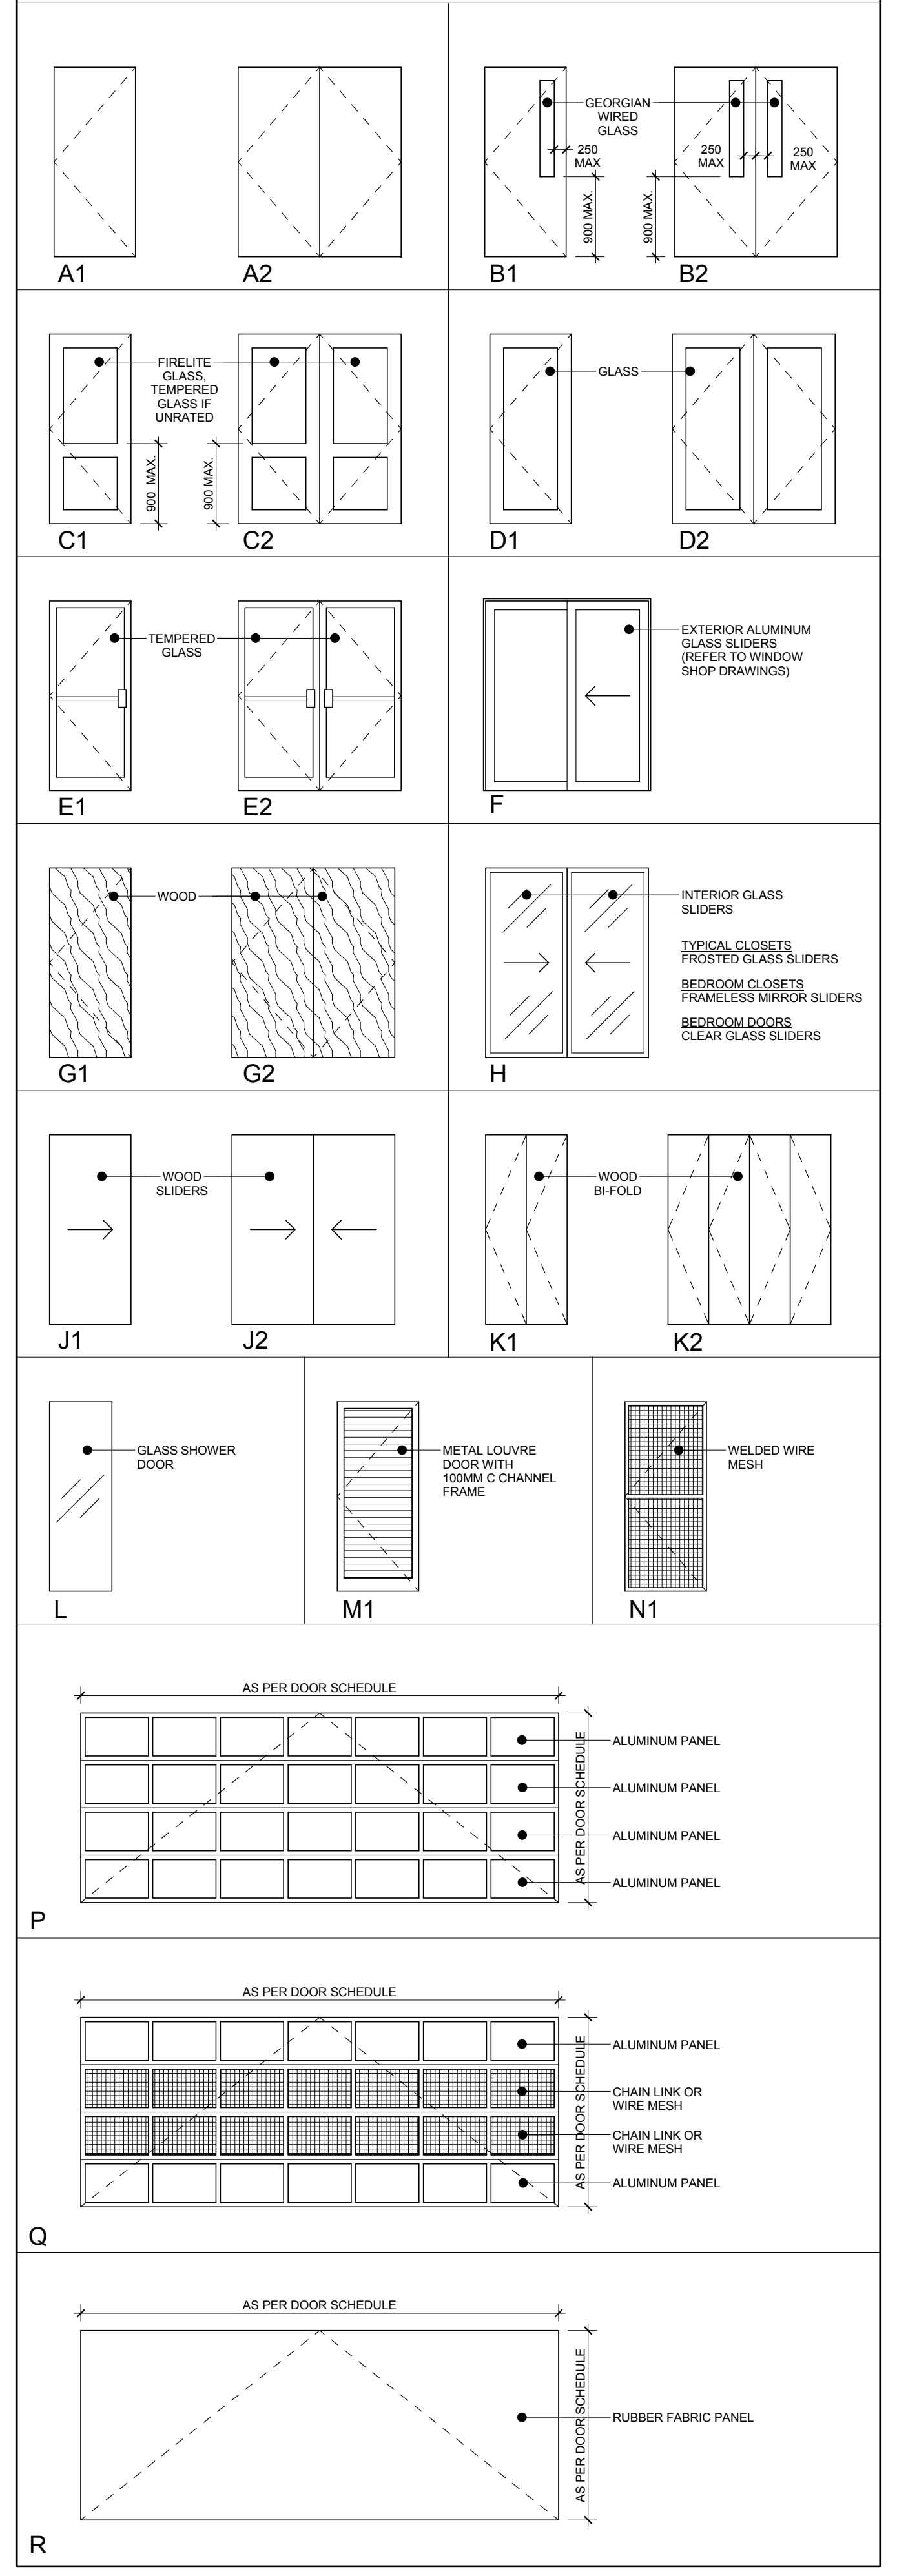

Typical Door Type Notes and Legend 1 A8-05
Scale: 1 : 50

Contractor Must Check And Verify All Dimensions On The Job.

Do Not Scale The Drawings.

All Drawings, Specifications And Related Documents Are The Copyright Of The Architect And Must Be Returned Upon Request.

Reproduction Of Drawings, Specifications And Related Documents In Part Or Whole Is Forbidden Without The Architects Written Permission.

This Drawing Is Not To Be Used For Construction Until Signed ByThe Architect.

Date:

KIRKOR ARCHITECTS + PLANNERS
20 Martin Ross Avenue, Toronto, Ontario, M3J 2K8
T(416) 665-6060, F(416) 665-1234, www.kirkorarchitects.com

No.:	Revision	Date

PROGRESS SET
January 11, 2016

No	Issued For	Date
4.	Tender	Oct. 15, 2015
3.	Building Permit Resubmission	July 14, 2015
2.	Building Permit	June 12, 2015
1.	Waterfront Toronto Review	May 1, 2015

AQUAVISTA
AT BAYSIDE TORONTO

Drawing Title
Door & Frame Schedule & General Door Notes

Project
Hines TRIDEL
AQUAVISTA
Block 3 - R3 & R4
263 Queens Quay East
Toronto, ON

Scale	1 : 50
Drawn by	M.N.
Checked by	C.A.
Project No.	13148
Date	January 11, 2016
Drawing No.	A8-05