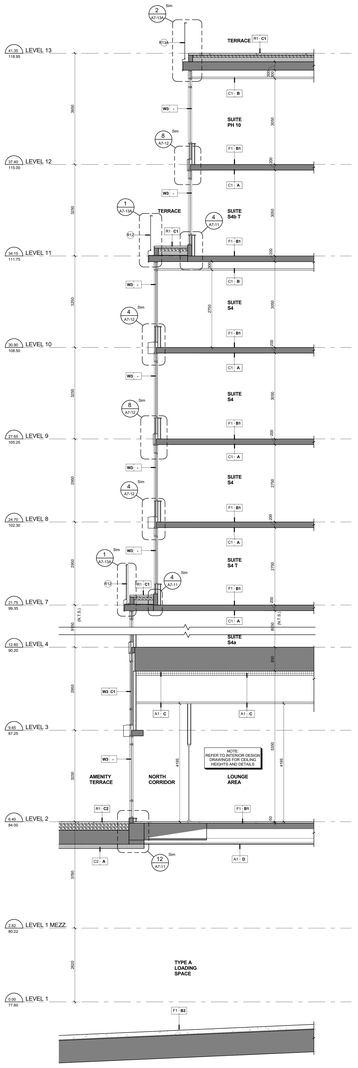

Section between Grids J & K South Side 6 A7-03
Scale: 1 : 50

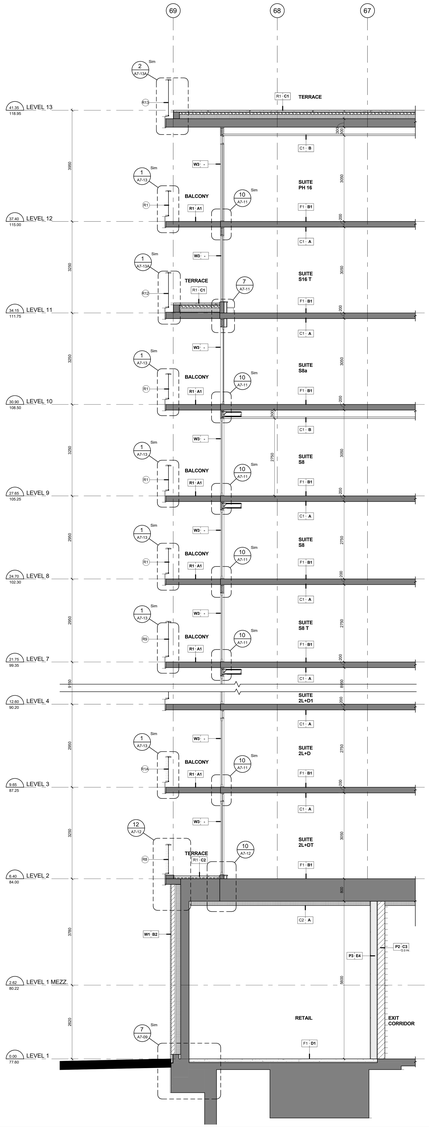

Section between Grids p15 & p16 East Side 5 A7-03
Scale: 1 : 50

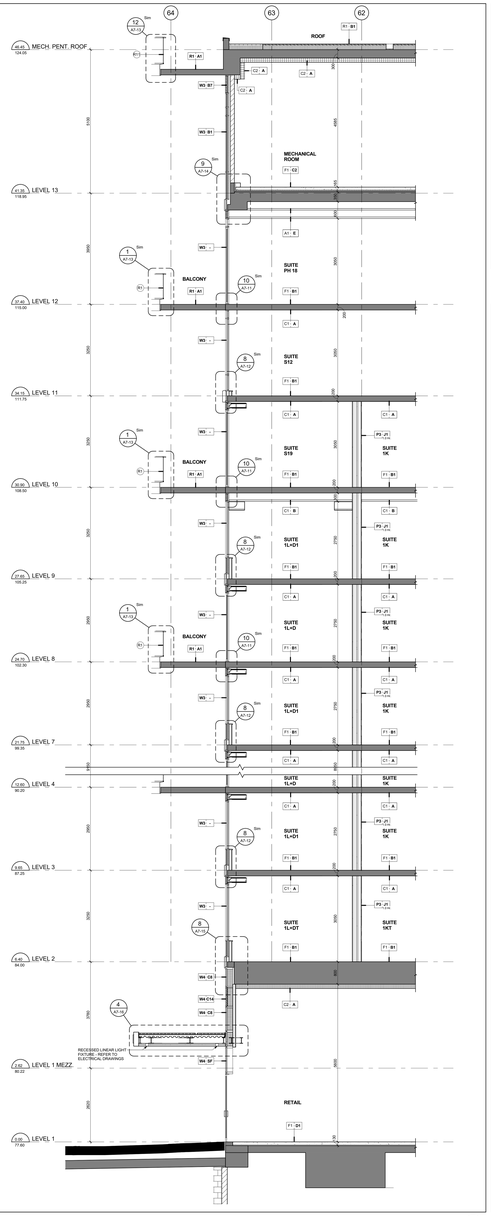

Section between Grids p10 & p12 East Side 4 A7-03
Scale: 1 : 50

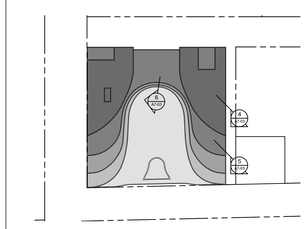

Wall Section Key Plan 2 A7-03
Scale: 1 : 700

EXTERIOR RAILING TYPE LEGEND

13148 - AQUAVISTA
UPDATED FEBRUARY 16, 2016

R1 **ALUMINUM BALCONY RAILING WITH SLAB COVER - PROFILE 100x420mm**
METAL: ALUMINUM
COLOUR: PPG UC1087(SSL DURANAR STEEL CITY SILVER
GLASS: CLEAR HEAT-SOAKED TEMPERED GLASS
REFER TO DETAIL: 1 / A7-13

R1A **ALUMINUM BALCONY RAILING WITH SLAB COVER - PROFILE 100x420mm BIRD FRIENDLY FRIT PATTERN**
METAL: ALUMINUM
COLOUR: PPG UC1087(SSL DURANAR STEEL CITY SILVER
GLASS: CLEAR HEAT-SOAKED TEMPERED GLASS
FRIT PATTERN: WHITE FRIT 5MM DIAMETER DOTS IN 150M SQUARE PATTERN
REFER TO DETAIL: 1 / A7-13
NOTE: REFER TO ELEVATIONS FOR LOCATION OF FRIT PATTERN

R2 **ALUMINUM BALCONY RAILING WITH SLAB COVER - PROFILE 200x420mm**
METAL: ALUMINUM
COLOUR: PPG UC1087(SSL DURANAR STEEL CITY SILVER
GLASS: CLEAR HEAT-SOAKED TEMPERED GLASS
REFER TO DETAIL: 3 / A7-13

R3 **ALUMINUM BALCONY RAILING WITH SLAB COVER - PROFILE 85x420mm**
METAL: ALUMINUM
COLOUR: PPG UC1087(SSL DURANAR STEEL CITY SILVER
GLASS: CLEAR HEAT-SOAKED TEMPERED GLASS
REFER TO DETAIL: 4 / A7-13

R3A **ALUMINUM BALCONY RAILING WITH SLAB COVER - PROFILE 85x420mm BIRD FRIENDLY FRIT PATTERN**
METAL: ALUMINUM
COLOUR: PPG UC1087(SSL DURANAR STEEL CITY SILVER
GLASS: CLEAR HEAT-SOAKED TEMPERED GLASS
FRIT PATTERN: WHITE FRIT 5MM DIAMETER DOTS IN 150M SQUARE PATTERN
REFER TO DETAIL: 4 / A7-13
NOTE: REFER TO ELEVATIONS FOR LOCATION OF FRIT PATTERN

R4 **ALUMINUM BALCONY RAILING WITH SLAB COVER - PROFILE 265x420mm**
METAL: ALUMINUM
COLOUR: PPG UC1087(SSL DURANAR STEEL CITY SILVER
GLASS: CLEAR HEAT-SOAKED TEMPERED GLASS
REFER TO DETAIL: 5 / A7-13

R5 **ALUMINUM BALCONY RAILING WITH SLAB COVER - PROFILE 150x420mm**
METAL: ALUMINUM
COLOUR: PPG UC1087(SSL DURANAR STEEL CITY SILVER
GLASS: CLEAR HEAT-SOAKED TEMPERED GLASS
REFER TO DETAIL: 6 / A7-13

R5A **ALUMINUM BALCONY RAILING WITH SLAB COVER - PROFILE 150x420mm BIRD FRIENDLY FRIT PATTERN**
METAL: ALUMINUM
COLOUR: PPG UC1087(SSL DURANAR STEEL CITY SILVER
GLASS: CLEAR HEAT-SOAKED TEMPERED GLASS
FRIT PATTERN: WHITE FRIT 5MM DIAMETER DOTS IN 150M SQUARE PATTERN
REFER TO DETAIL: 6 / A7-13
NOTE: REFER TO ELEVATIONS FOR LOCATION OF FRIT PATTERN

R6 **ALUMINUM TERRACE RAILING WITH SLAB COVER - PROFILE 200x420mm BIRD FRIENDLY FRIT PATTERN**
METAL: ALUMINUM
COLOUR: PPG UC1087(SSL DURANAR STEEL CITY SILVER
GLASS: CLEAR HEAT-SOAKED TEMPERED GLASS
FRIT PATTERN: WHITE FRIT 5MM DIAMETER DOTS IN 150M SQUARE PATTERN
REFER TO DETAIL: 7 / A7-13
NOTE: REFER TO ELEVATIONS FOR LOCATION OF FRIT PATTERN

R7 **ALUMINUM TERRACE RAILING WITH SLAB COVER - PROFILE 265x420mm BIRD FRIENDLY FRIT PATTERN**
METAL: ALUMINUM
COLOUR: PPG UC1087(SSL DURANAR STEEL CITY SILVER
GLASS: CLEAR HEAT-SOAKED TEMPERED GLASS
FRIT PATTERN: WHITE FRIT 5MM DIAMETER DOTS IN 150M SQUARE PATTERN
REFER TO DETAIL: 8 / A7-13
NOTE: REFER TO ELEVATIONS FOR LOCATION OF FRIT PATTERN

R8 **ALUMINUM TERRACE RAILING WITH SLAB COVER - PROFILE 100x420mm BIRD FRIENDLY FRIT PATTERN**
METAL: ALUMINUM
COLOUR: PPG UC1087(SSL DURANAR STEEL CITY SILVER
GLASS: CLEAR HEAT-SOAKED TEMPERED GLASS
FRIT PATTERN: WHITE FRIT 5MM DIAMETER DOTS IN 150M SQUARE PATTERN
REFER TO DETAIL: 9 / A7-13
NOTE: REFER TO ELEVATIONS FOR LOCATION OF FRIT PATTERN

R9 **ALUMINUM BALCONY RAILING WITH SLAB COVER - PROFILE 150x420mm**
METAL: ALUMINUM
COLOUR: PPG UC1087(SSL DURANAR STEEL CITY SILVER
GLASS: CLEAR HEAT-SOAKED TEMPERED GLASS
REFER TO DETAIL: 10 / A7-13

R10 **ALUMINUM BALCONY RAILING WITH SLAB COVER - PROFILE 150x420mm**
METAL: ALUMINUM
COLOUR: PPG UC1087(SSL DURANAR STEEL CITY SILVER
GLASS: CLEAR HEAT-SOAKED TEMPERED GLASS
REFER TO DETAIL: 11 / A7-13

R11 **ALUMINUM BALCONY RAILING WITH SLAB COVER - PROFILE 150x420mm ALUMINUM BACK PANEL**
METAL: ALUMINUM
COLOUR: PPG UC1087(SSL DURANAR STEEL CITY SILVER
GLASS: CLEAR HEAT-SOAKED TEMPERED GLASS
BACK PANEL: PREFINISHED ALUMINUM BACK PANEL PPG LUCIDSS DURANAR BONE WHITE
REFER TO DETAIL: 12 / A7-13

R12 **ALUMINUM TERRACE RAILING WITH SLAB COVER - PROFILE 100x420mm**
METAL: ALUMINUM
COLOUR: PPG UC1087(SSL DURANAR STEEL CITY SILVER
GLASS: CLEAR HEAT-SOAKED TEMPERED GLASS
REFER TO DETAIL: 1 / A7-13A

R12A **ALUMINUM TERRACE RAILING WITH SLAB COVER - PROFILE 100x420mm BIRD FRIENDLY FRIT PATTERN**
METAL: ALUMINUM
COLOUR: PPG UC1087(SSL DURANAR STEEL CITY SILVER
GLASS: CLEAR HEAT-SOAKED TEMPERED GLASS
FRIT PATTERN: WHITE FRIT 5MM DIAMETER DOTS IN 150M SQUARE PATTERN
REFER TO DETAIL: 1 / A7-13A
NOTE: REFER TO ELEVATIONS FOR LOCATION OF FRIT PATTERN

R13 **ALUMINUM TERRACE RAILING WITH SLAB COVER - PROFILE 100x420mm BIRD FRIENDLY FRIT PATTERN**
METAL: ALUMINUM
COLOUR: PPG UC1087(SSL DURANAR STEEL CITY SILVER
GLASS: CLEAR HEAT-SOAKED TEMPERED GLASS
REFER TO DETAIL: 2 / A7-13A

R13A **ALUMINUM TERRACE RAILING WITH SLAB COVER - PROFILE 100x420mm BIRD FRIENDLY FRIT PATTERN**
METAL: ALUMINUM
COLOUR: PPG UC1087(SSL DURANAR STEEL CITY SILVER
GLASS: CLEAR HEAT-SOAKED TEMPERED GLASS
FRIT PATTERN: WHITE FRIT 5MM DIAMETER DOTS IN 150M SQUARE PATTERN
REFER TO DETAIL: 2 / A7-13A
NOTE: REFER TO ELEVATIONS FOR LOCATION OF FRIT PATTERN

R14 **ALUMINUM BALCONY OR TERRACE DIVIDER - ON CONCRETE**
METAL: ALUMINUM
COLOUR: PPG UC1087(SSL DURANAR STEEL CITY SILVER
GLASS: OBSCURE TEMPERED GLASS
REFER TO DETAIL: 3 & 4 / A7-13B

Exterior Railing Type Legend 1 A7-03

Contractor Must Check And Verify All Dimensions On The Job.
Do Not Scale The Drawings.
All Drawings, Specifications And Related Documents Are The Copyright Of The Architect And Must Be Returned Upon Request.
Reproduction Of Drawings, Specifications And Related Documents In Part Or Whole Is Forbidden Without The Architects Written Permission.
The Drawing Is Not To Be Used For Construction Until Signed By The Architect.
Date:

KIRKOR ARCHITECTS + PLANNERS
20 Martin Ross Avenue, Toronto, Ontario, M3J 2K8
TX1 (416) 665-6565, FX1 (416) 665-1334, www.kirkorarchitects.com

No.:	Revision	Date

PROGRESS SET
July 11, 2016

No.:	Issued For	Date
2	Roofing Tender	Feb. 8, 2016
1	Tender	Oct. 15, 2015

AQUAVISTA
AT BAYSIDE TORONTO

Drawing Title
Wall Sections

Project
Hines TRIDEL
AQUAVISTA
Block 3 - R3 & R4
263 Queens Quay East
Toronto, ON

Scale: As indicated
Drawn by: S.D.
Checked by: C.A.
Project No.: 13148
Date: July 11, 2016
Drawing No.: A7-03