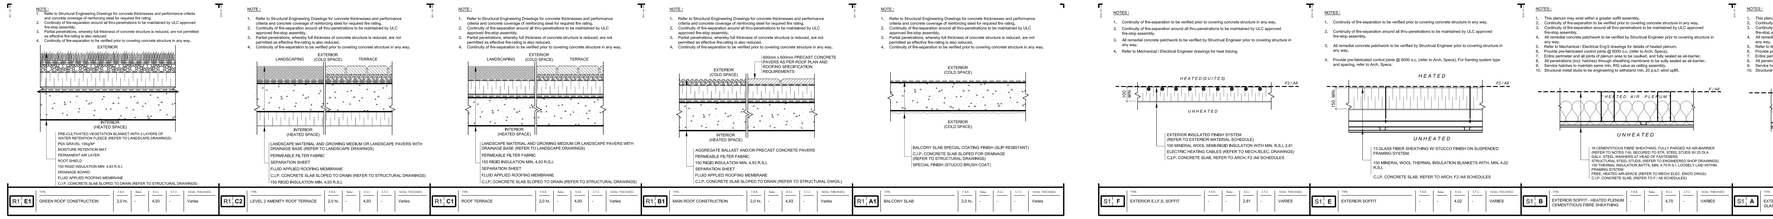

Roof Construction (R) A8-02

SCALE N.T.S.

Tag	Description	Thickness	Min.	Max.	R/U	U/C	Vapor Retarder
R1 E4	GREEN ROOF CONSTRUCTION	2.0 ha.	4.83	-	4.83	-	Varies
R1 C2	LEVEL 2 AMENITY ROOF TERRACE	2.0 ha.	4.83	-	4.83	-	Varies
R1 C1	ROOF TERRACE	2.0 ha.	4.83	-	4.83	-	Varies
R1 B1	MAIN ROOF CONSTRUCTION	2.0 ha.	4.83	-	4.83	-	Varies
R1 A1	BALCONY SLAB	2.0 ha.	-	-	-	-	Varies

Exterior Soffit Construction (S) A8-02

SCALE N.T.S.

Tag	Description	Thickness	Min.	Max.	R/U	U/C	Vapor Retarder
S1 F	EXTERIOR E.I.F.S. SOFFIT	-	-	2.01	-	-	VARIES
S1 E	EXTERIOR SOFFIT	-	-	4.02	-	-	VARIES
S1 B	EXTERIOR SOFFIT - HEATED PLENUM CEMENTITIOUS FIBRE SHEATHING	-	-	4.70	-	-	VARIES
S1 A	EXTERIOR SOFFIT - HEATED PLENUM GLASS FIBRE SHEATHING	-	-	4.70	-	-	VARIES

Shaft Wall Construction (SW) A8-02

SCALE N.T.S.

Tag	Description	Thickness	Min.	Max.	R/U	U/C	Vapor Retarder
SW C	HORIZONTAL SHAFT WALL ASSEMBLY	12.5 in.	3 X 8 X 5 ACTA (B-1-75)	-	-	-	VARIES
SW B	HORIZONTAL SHAFT WALL ASSEMBLY	2.0 in.	3 X 8 X 5 ACTA (B-1-75)	-	-	-	VARIES
SW A	SHAFT WALL DUCT ENCLOSURE (IN F.R.R. ASSEMBLY	2.0 in.	3 X 8 X 5 ACTA (B-1-75)	-	-	-	VARIES

Acoustical Ceiling Construction (A) A8-02

SCALE N.T.S.

Tag	Description	Thickness	Min.	Max.	R/U	U/C	Vapor Retarder
A1 G	ACOUSTIC CEILING, FURRING CHANNEL	-	NOTE 5	-	55	75	-
A1 F	ACOUSTIC CEILING, Z-CHANNELS	-	NOTE 5	-	55	120	-
A1 E	SUSPENDED ACOUSTIC CEILING BELOW MECHANICAL PENTHOUSE (SEE ALSO SUSPENDED SYSTEM BOARD CEILING)	-	NOTE 5	-	55	VARIES	-
A1 D	ACOUSTIC CEILING, MECHANICAL PENTHOUSE	-	NOTE 5	-	55	76	VARIES
A1 C	ACOUSTIC CEILING, INDENTT THEATER, GYM, SPIN ROOMS	-	NOTE 5	-	55	76	VARIES
A1 B	ACOUSTIC CEILING, INDENTT COMMON AREAS	-	NOTE 5	-	55	76	VARIES
A1 A	ACOUSTIC CEILING, TYPICAL SUITES	-	NOTE 5	-	55	30	VARIES

Ceiling Construction (C) A8-02

SCALE N.T.S.

Tag	Description	Thickness	Min.	Max.	R/U	U/C	Vapor Retarder
C3 B	HEATED PLENUM, T-BAR CEILING	-	-	4.70	-	-	VARIES
C3 A	HEATED PLENUM, SUSPENDED CEILING	-	-	4.70	-	-	VARIES
C2 C	INSULATED SLAB	-	-	4.22	-	-	VARIES
C2 B	INSULATED SLAB	-	-	4.22	-	-	VARIES
C2 A	INSULATED SLAB	-	-	4.22	-	150 min.	-
C1 C	SUSPENDED CEILING, T-BAR	-	-	-	-	-	VARIES
C1 B	SUSPENDED CEILING, G.W.B.	-	-	-	-	-	VARIES
C1 A	SPRAYED PLASTER FINISH/SUSPENDED BULKHEAD G.W.B.	-	-	-	-	-	NORMAL

Floor Construction (F) A8-02

SCALE N.T.S.

Tag	Description	Thickness	Min.	Max.	R/U	U/C	Vapor Retarder
F1 D1	METAL CONCRETE SLAB	2.0 ha.	-	-	-	-	VARIES
F1 C1	MECHANICAL FLOOR, EXPOSED CONCRETE	2.0 ha.	-	-	-	200 min.	-
F1 B4	ELECTRICALLY HEATED CONCRETE SLAB, GARAGE RAMP	2.0 ha.	-	-	-	-	VARIES
F1 B3	SUSPENDED CONCRETE SLAB, GARAGE	2.0 ha.	-	-	-	-	VARIES
F1 B2	SUSPENDED CONCRETE SLAB, GARAGE	2.0 ha.	-	-	-	-	VARIES
F1 B1	SUSPENDED CONCRETE SLAB	2.0 ha.	-	-	-	200 min.	VARIES
F1 A2	SLAB-ON-GRADE, INSULATED	-	-	4.40	-	-	VARIES
F1 A1	SLAB-ON-GRADE	-	-	-	-	-	VARIES

Foundation Wall Construction (FW) A8-02

SCALE N.T.S.

Tag	Description	Thickness	Min.	Max.	R/U	U/C	Vapor Retarder
FW D	FOUNDATION WALL AGAINST CONCRETE CASSION WALL	-	-	-	-	-	VARIES

Contractor Must Check And Verify All Dimensions On The Job.

Do Not Scale The Drawings.

All Drawings, Specifications And Related Documents Are The Copyright Of The Architect And Must Be Returned Upon Request.

Reproduction Of Drawings, Specifications And Related Documents In Part Or Whole Is Forbidden Without The Architect's Written Permission.

The Drawing Is Not To Be Used For Construction Until Signed By The Architect.

Date:

KIRKOR ARCHITECTS + PLANNERS
20 Martin Ross Avenue, Toronto, Ontario, M3J 2K8
Tel 416.665.6065, Fax 416.665.1234, www.kirkorarchitects.com

No.	Revision	Date
4.	Roofing Tender	Feb 8, 2016
3.	Tender	Oct. 15, 2015
2.	Building Permit	June 12, 2015
1.	Waterfront Toronto Review	May 1, 2015

No.	Issued For	Date

PROGRESS SET
July 11, 2016

AQUAVISTA
AT BAYSIDE TORONTO

Drawing Title
Wall Types
Foundation Wall, Floor, Ceiling, Shaft Wall, Soffit & Roof Assemblies

Project
Hines TRIDEL
AQUAVISTA
Block 3 - R3 & R4
263 Queens Quay East
Toronto

Scale
N.T.S.
Drawn by
M.N.
Checked by
C.A.
Project No.
13148
Date
July 11, 2016
Drawing No.
A8-02