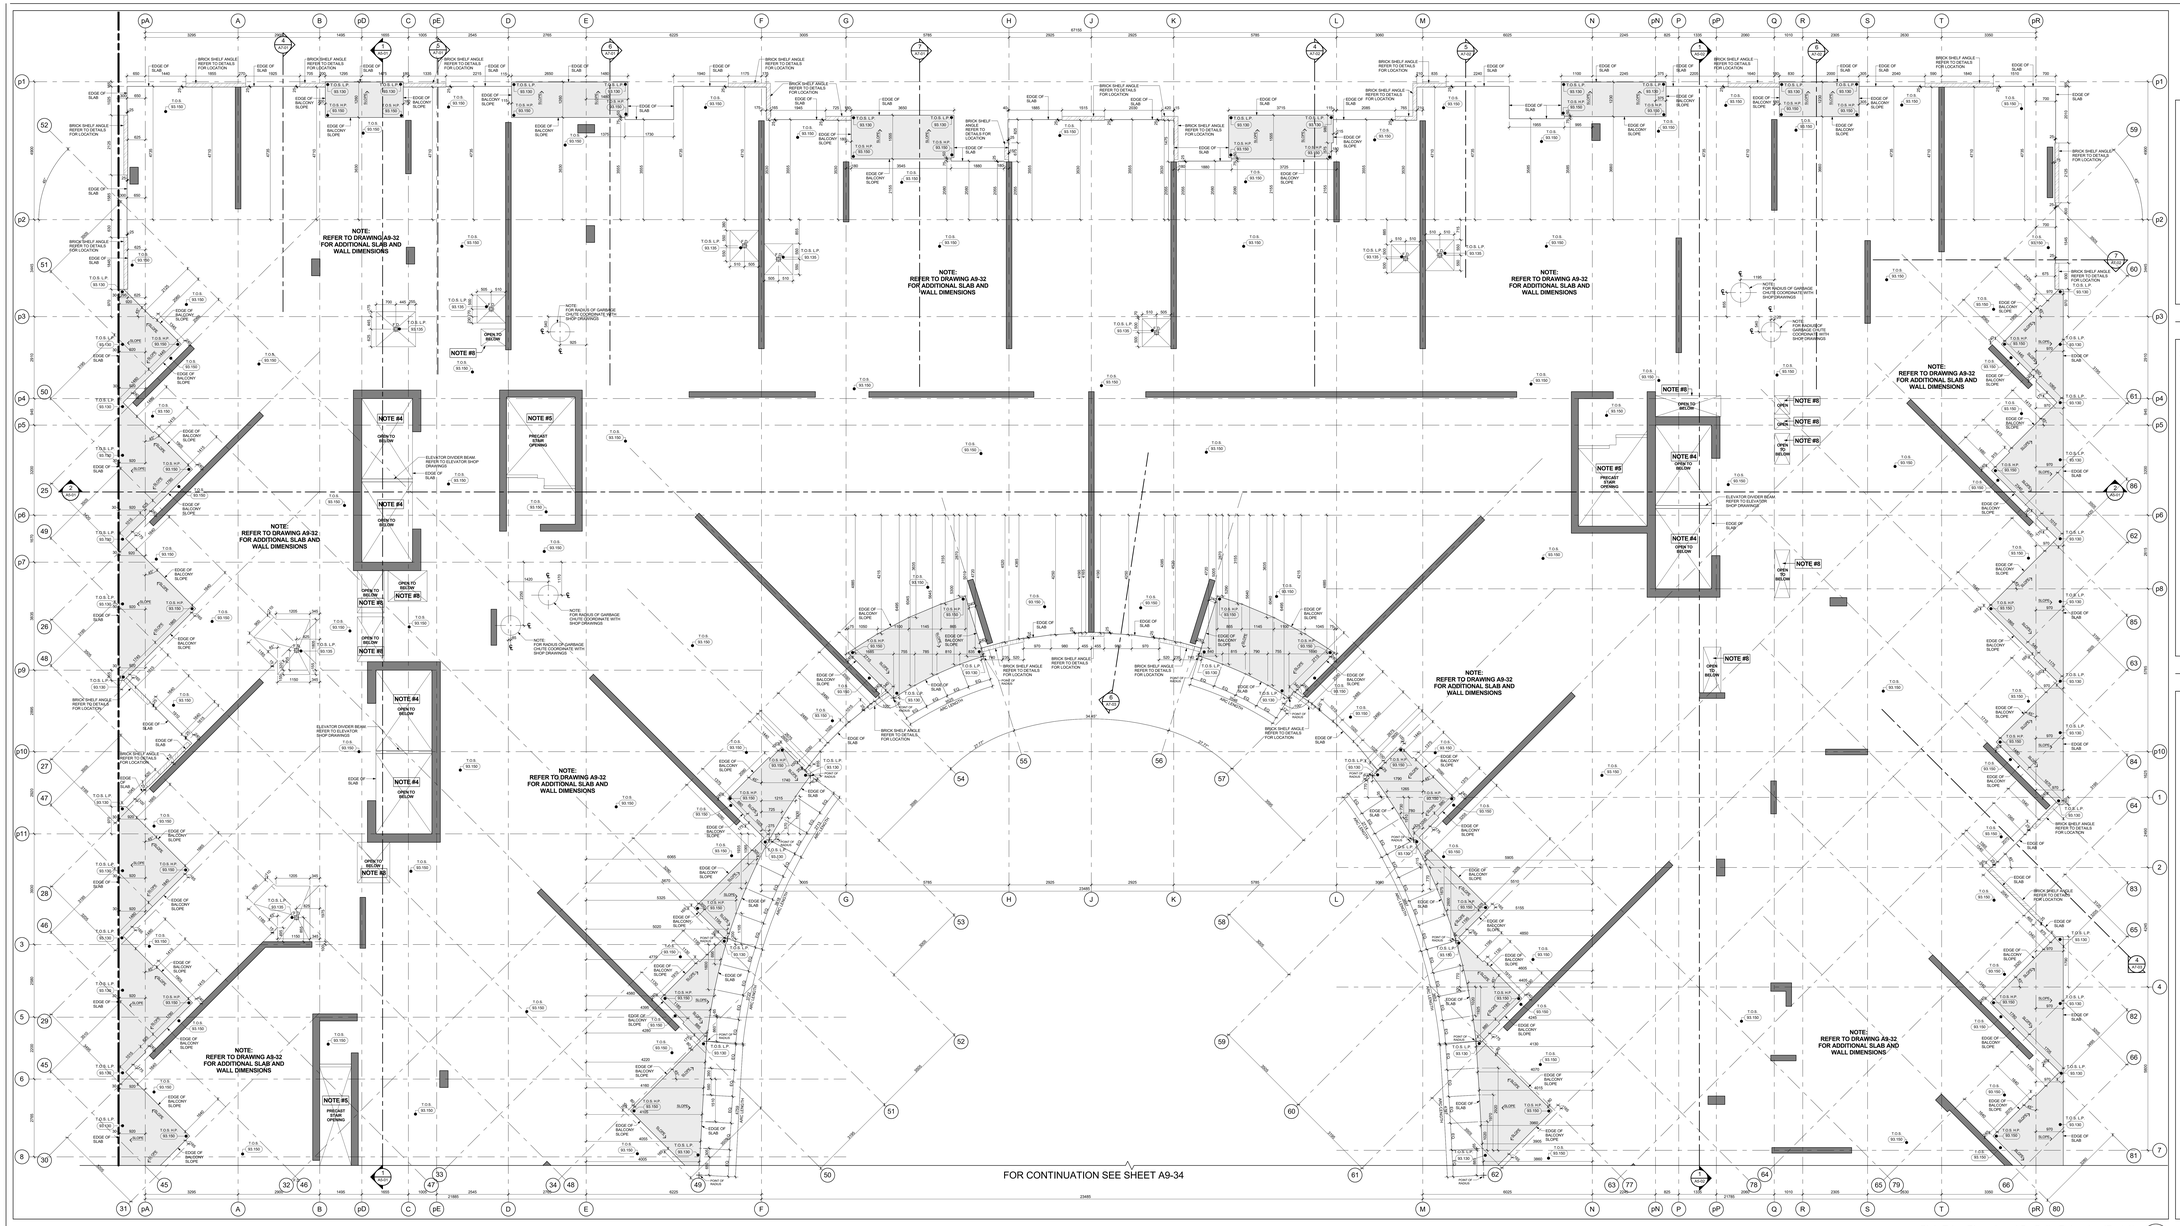

Slab Edge Plan - Level 5 - Suite Balconies (Part 1) 4 A9-33

Scale: 1 : 50

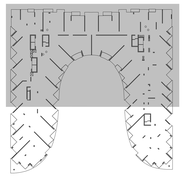

Key Plan - Level 5 3 A9-33

GENERAL SLAB-EDGE NOTES

1. ASSUME TOP OF FLOOR SLAB ELEVATION AS ACCD. REFER TO STRUCTURAL DRAWINGS FOR ELEVATION DRAWINGS.
2. ALL STRUCTURE COLUMNS AND SHEAR WALLS ARE LOCATED 90° WITH GRID LINE, UNLESS NOTED OTHERWISE.
3. REFER TO STRUCTURAL DRAWINGS FOR FURTHER COLUMN, WALL AND BEAM DETAILS AND DIMENSIONS.
4. FOR ELEVATOR SHAFT SIZE AND OPENINGS REFER TO SHOP DRAWINGS FOR DETAILS.
5. CONTRACTORS TO CONFIRM STAIR LOCATION WITH PRECAST STAIR MANUFACTURE. FOR STAIR MFD LANDING REFER TO ELEVATION ON AR - SERIES DRAWINGS.
6. CONTRACTORS TO CONFIRM STAIR LOCATION WITH STEEL STAIR MANUFACTURE. FOR STAIR MFD LANDING REFER TO ELEVATION ON AR - SERIES DRAWINGS.
7. REFER TO LANDSCAPE DRAWINGS FOR PLANTER WALL LOCATIONS AND SITE PLAN DRAWINGS FOR LOCATIONS AND GENERAL DETAILS AND DIMENSIONS.
8. REFER TO MECHANICAL AND ELECTRICAL DRAWINGS FOR HORIZONTAL SHAFT OPENING SIZES IN WALLS VERTICAL SHAFT OPENING SIZES IN FLOORS MECHANICAL EQUIPMENT OPENING SIZES AND ALL OTHER DETAILS
9. REFER TO KINOMAP DRAWINGS FOR SURVEYED LOCATIONS, DIMENSIONS AND ELEVATIONS OF EXISTING SITE SERVICES ARE TO BE CONFIRMED BY THE SURVEYOR ON SITE.
10. REFER TO SHERWOOD GEOSTRUCTURAL ENGINEERS DRAWINGS FOR EXCAVATION SHORING AND TEMPORARY SHORING FOR CONSTRUCTION.
11. DIMENSIONS FOR CRANE TOWER LOCATIONS AND CRANE TOWER SLAB OPENING ARE ONLY PROPOSED AND ARE TO BE COORDINATED WITH ARCHITECT AND CRANE TOWER SHOP DRAWINGS AND STRUCTURAL CONSULTANT.

General Slab Edge Notes 2 A9-33

GENERAL SLAB-EDGE LEGEND:

- DARK HATCH INDICATES CONCRETE WALL OR COLUMN
- LIGHT HATCH INDICATES STRUCTURAL CURBS, LOW WALLS OR HAUNCHES
- LIGHTER HATCH INDICATES STRUCTURAL TRANSFER SLABS, BALCONYS, OR TERRACES
- HATCHED AREA INDICATES CONCRETE TOPPING
- HATCHED AREA INDICATES SECONDARY CONCRETE POUR
- HATCHED AREA INDICATES FLOATING SLAB
- 415.25 EXISTING FINISHED LANDSCAPE GRADING. REFER TO LANDSCAPE DWFS
- 555.50 / 399.950 TOP OF CONCRETE SLAB - HIGH POINT
- 555.00 / 399.950 TOP OF CONCRETE SLAB - LOW POINT
- 7.08 / 399.950 TOP OF CONCRETE BEAM
- 7.00 / 399.950 TOP OF CONCRETE CURB
- 5.08 / 399.950 TOP OF CONCRETE FOUNDATION WALL
- 7.67 / 399.950 TOP OF FOOTING
- 7.58 / 399.950 TOP OF CONCRETE HAUNCH
- 7.58 / 399.950 TOP OF CONCRETE SLAB
- 5.58 / 399.950 TOP OF SECONDARY POUR
- 7.50 / 399.950 TOP OF CONCRETE LEDGE
- 5.58 / 399.950 TOP OF CONCRETE SLAB DEPRESSION
- 7.58 / 399.950 TOP OF CONCRETE UPTURN BEAM
- 7.58 / 399.950 TOP OF CONCRETE WALL
- 5.58 / 399.950 TOP OF CONCRETE FLOATING SLAB
- 5.50 / 399.950 TOP OF CONCRETE FLOATING CURB
- 7.58 / 399.950 TOP OF CONCRETE PARAPET
- 5.50 / 399.950 TOP OF CONCRETE TOPPING
- 5.50 / 399.950 TOP OF CONCRETE TOPPING - HIGH POINT
- 5.50 / 399.950 TOP OF CONCRETE TOPPING - LOW POINT
- 5.50 / 399.950 TOP OF CONCRETE LANDSCAPE CURB (ALSO REFER TO LANDSCAPE DRAWINGS)
- 5.50 / 399.950 TOP OF CONCRETE LANDSCAPE WALLS (ALSO REFER TO LANDSCAPE DRAWINGS)
- 6.50 / 399.950 UNDERSIDE OF CONCRETE BEAM
- 5.58 / 399.950 TOP OF STRUCTURAL STEEL
- 5.58 / 399.950 TOP OF CONCRETE MUD SLAB

General Slab Edge Legend 1 A9-33

Contractor Must Check And Verify All Dimensions On The Job.

Do Not Scale The Drawings.

All Drawings, Specifications And Related Documents Are The Copyright Of The Architect And Must Be Returned Upon Request.

Reproduction Of Drawings, Specifications And Related Documents In Part Or Whole Is Prohibited Without The Architects Written Permission.

The Drawing Is Not To Be Used For Construction Until Signed By The Architect.

Date:

KIRKOR ARCHITECTS + PLANNERS
20 Martin Ross Avenue, Toronto, Ontario, M3J 2K8
TAl 00 665-6565, FAl 00 665-1234, www.kirkorarchitects.com

No.	Revision	Date

PROGRESS SET
July 11, 2016

No.	Issued For	Date

AQUAVISTA
AT BAYSIDE TORONTO

Drawing Title
Slab Edge Plans
Slab Edge Plan - Level 5 - Fifth Floor Plan - Suite Balconies - Part 1

Project
Hines TRIDEL
AQUAVISTA
Block 3 - R3 & R4
263 Queens Quay East
Toronto, ON

Scale	Drawn by
As indicated	M.N.
Checked by	C.A.
Project No.	13148
Date	July 11, 2016

Drawing No.
A9-33

Plot Date: 7/7/2016 2:48:50 PM File Path: C:\Users\mnorris\Documents\Revit 2015 Working Files\13148P03-Model-Building R3-R4_mnorris (5427).rvt