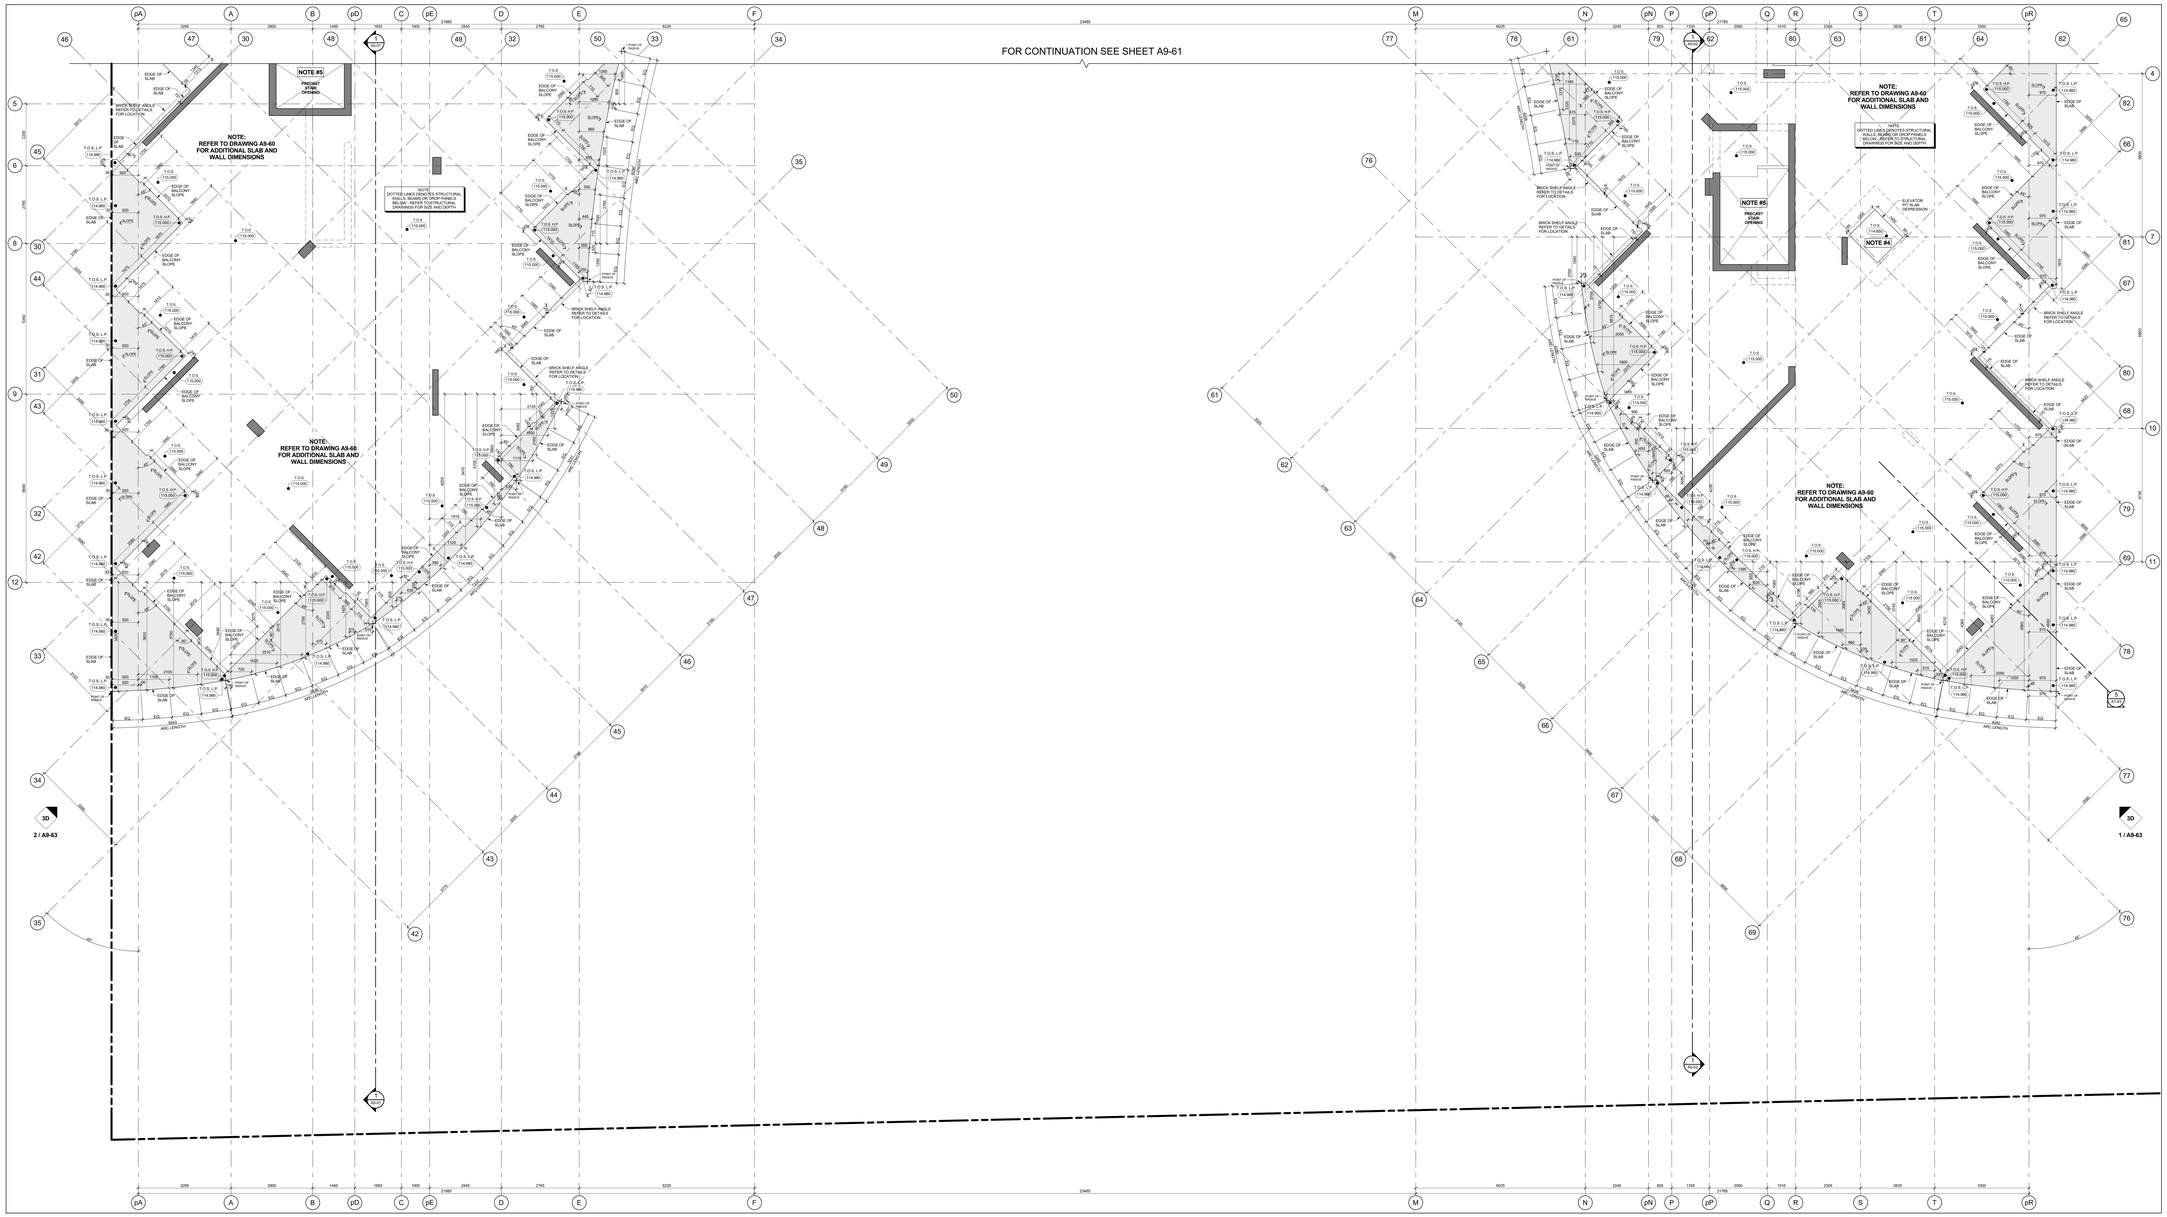

Slab Edge Plan - Level 12 - Suite Balconies (Part 2) 4 A9-62

Scale: 1 : 50

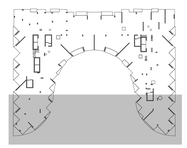

Key Plan - Level 12 3 A9-62

GENERAL SLAB-EDGE NOTES

1. ASSUME TOP OF FLOOR SLAB ELEVATION AS ACCD. ELEVATIONS ARE SHOWN ON ARCHITECTURAL SECTION DRAWINGS.
2. ALL STRUCTURE COLUMNS AND SHEAR WALLS ARE LOCATED 90° WITH GRID LINE, UNLESS NOTED OTHERWISE.
3. REFER TO STRUCTURAL DRAWINGS FOR FURTHER COLUMN, WALL AND BEAM DETAILS AND DIMENSIONS.
4. FOR ELEVATOR SHAFT SIZE AND OPENINGS REFER TO SHOP DRAWINGS FOR DETAILS.
5. CONTRACTORS TO CONFIRM STAIR LOCATION WITH PRECAST STAIR MANUFACTURE. FOR STAIR MID LANDING REFER TO STAIR SECTION ON AR - SERIES DRAWINGS.
6. CONTRACTORS TO CONFIRM STAIR LOCATION WITH STEEL STAIR MANUFACTURE. FOR STAIR MID LANDING REFER TO STAIR SECTION ON AR - SERIES DRAWINGS.
7. REFER TO LANDSCAPE DRAWINGS FOR PLANTER WALL LOCATIONS, SITE WALL LOCATIONS, GRADE LOCATIONS AND GENERAL DETAILS AND DIMENSIONS.
8. REFER TO MECHANICAL AND ELECTRICAL DRAWINGS FOR HORIZONTAL SHAFT OPENING SIZES IN WALLS VERTICAL SHAFT OPENING SIZES IN FLOORS MECHANICAL EQUIPMENT OPENING SIZES AND ALL OTHER DETAILS.
9. REFER TO ARCMAR DRAWINGS FOR SURVEYED LOCATIONS, DIMENSIONS AND ELEVATIONS OF EXISTING SITE, WHICH ARE TO BE CONFIRMED BY THE SURVEYOR ON SITE.
10. REFER TO SHERWOOD GEOTECHNICAL ENGINEERS DRAWINGS FOR EXCAVATION SHORING AND TEMPORARY SHORING FOR CONSTRUCTION.
11. DIMENSIONS FOR CRANE TOWER LOCATIONS AND CRANE TOWER SLAB OPENING ARE ONLY PROPOSED AND ARE TO BE COORDINATED WITH ARCHITECT AND CRANE TOWER SHOP DRAWINGS AND STRUCTURAL CONSULTANT.

General Slab Edge Notes 2 A9-62

GENERAL SLAB-EDGE LEGEND:

- DARK HATCH INDICATES CONCRETE WALL OR COLUMN
- LIGHT HATCH INDICATES STRUCTURAL CURBS, LOW WALLS, OR HAUNCHES
- LIGHTER HATCH INDICATES STRUCTURAL TRANSFER SLABS, BALCONYS, OR TERRACES
- HATCHED AREA INDICATES CONCRETE TOPPING
- HATCHED AREA INDICATES SECONDARY CONCRETE POUR
- HATCHED AREA INDICATES FLOATING SLAB
- 415.25 EXISTING FINISHED LANDSCAPE GRADING. REFER TO LANDSCAPE DWGS.
- 555.50 S.C. / 369.950 TOP OF CONCRETE SLAB - HIGH POINT
- 555.0 L.C. / 369.950 TOP OF CONCRETE SLAB - LOW POINT
- 7.0 S. / 369.950 TOP OF CONCRETE BEAM
- 7.0 C. / 369.950 TOP OF CONCRETE CURB
- 5.0 FN. / 369.950 TOP OF CONCRETE FOUNDATION WALL
- 7.0 F. / 369.950 TOP OF FOOTING
- 7.0 H. / 369.950 TOP OF CONCRETE HAUNCH
- 7.0 S. / 369.950 TOP OF CONCRETE SLAB
- 7.0 S.P. / 369.950 TOP OF SECONDARY POUR
- 7.0 L. / 369.950 TOP OF CONCRETE LEDGE
- 7.0 S.D. / 369.950 TOP OF CONCRETE SLAB DEPRESSION
- 7.0 UP. / 369.950 TOP OF CONCRETE UPTURN BEAM
- 7.0 W. / 369.950 TOP OF CONCRETE WALL
- 7.0 F.S. / 369.950 TOP OF CONCRETE FLOATING SLAB
- 7.0 F.C. / 369.950 TOP OF CONCRETE FLOATING CURB
- 7.0 P. / 369.950 TOP OF CONCRETE PARAPET
- 7.0 C.T. / 369.950 TOP OF CONCRETE TOPPING
- 7.0 C.T.-H.P. / 369.950 TOP OF CONCRETE TOPPING - HIGH POINT
- 7.0 C.T.-L.P. / 369.950 TOP OF CONCRETE TOPPING - LOW POINT
- 7.0 L.C. / 369.950 TOP OF CONCRETE LANDSCAPE CURB (ALSO REFER TO LANDSCAPE DRAWINGS)
- 7.0 L.W. / 369.950 TOP OF CONCRETE LANDSCAPE WALLS (ALSO REFER TO LANDSCAPE DRAWINGS)
- 6R.0 B. / 369.950 UNDERSIDE OF CONCRETE BEAM
- 7.0 S.S. / 369.950 TOP OF STRUCTURAL STEEL
- 7.0 M.S. / 369.950 TOP OF CONCRETE MUD SLAB

General Slab Edge Legend 1 A9-62

Contractor Must Check And Verify All Dimensions On The Job.

Do Not Scale The Drawings.

All Drawings, Specifications And Related Documents Are The Copyright Of The Architect And Must Be Returned Upon Request.

Reproduction Of Drawings, Specifications And Related Documents Is Not Or Wholly Is Prohibited Without The Architects Written Permission.

The Drawing Is Not To Be Used For Construction Until Signed By The Architect.

Date

KIRKOR ARCHITECTS + PLANNERS
20 Martin Ross Avenue, Toronto, Ontario, M3J 2K8
TAl (416) 665-6565, FAl (416) 665-1234, www.kirkorarchitects.com

No.	Revision	Date

PROGRESS SET
July 11, 2016

No	Issued For	Date

AQUAVISTA
AT BAYSIDE TORONTO

Drawing Title
Slab Edge Plans

Slab Edge Plan - Level 12 - Twelfth Floor Plan - Suite Balconies - Part 2

Project
Hines TRIDEL
AQUAVISTA
Block 3 - R3 & R4
263 Queens Quay East
Toronto, ON

Scale	As indicated
Drawn by	M.N.
Checked by	C.A.
Project No.	13148
Date	July 11, 2016
Drawing No.	A9-62