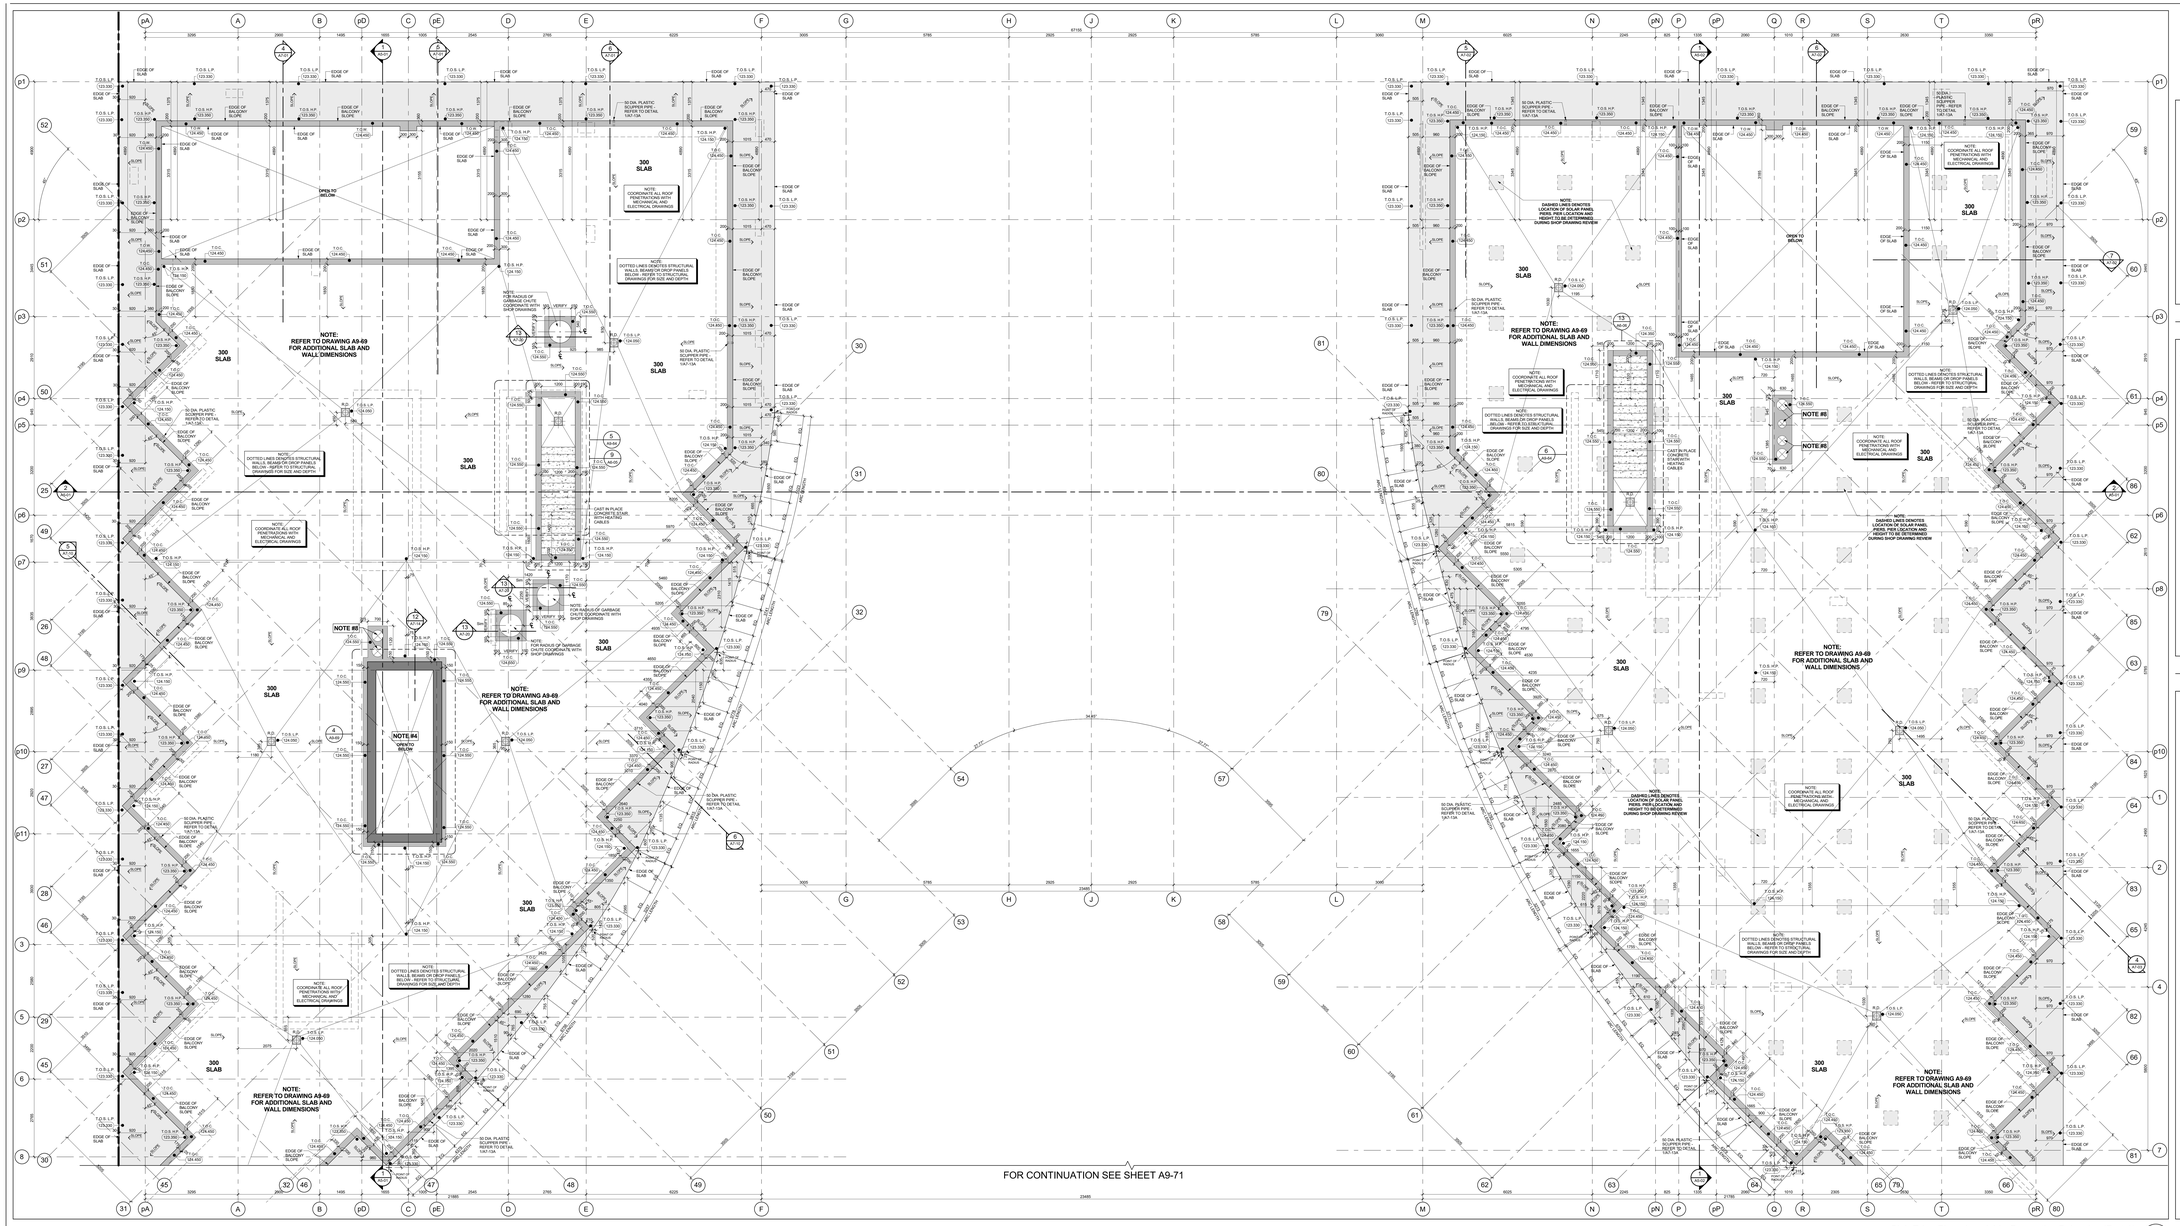

Slab Edge Plan - Level 14 - Decorative Balconies (Part 1) 4 A9-70

Scale: 1 : 50

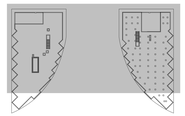

Key Plan - Level 14 3 A9-70

GENERAL SLAB-EDGE NOTES

1. ASSUME TOP OF FLOOR SLAB ELEVATION AS ACCD. ELEVATIONS ARE SHOWN ON ARCHITECTURAL CONSTRUCTION DRAWINGS.
2. ALL STRUCTURE COLUMNS AND SHEAR WALLS ARE LOCATED BY WITH GRID LINE, UNLESS NOTED OTHERWISE.
3. REFER TO STRUCTURAL DRAWINGS FOR FURTHER COLUMN, WALL AND BEAM DETAILS AND DIMENSIONS.
4. FOR ELEVATOR SHAFT SIZE AND OPENINGS REFER TO SHOP DRAWINGS FOR DETAILS.
5. CONTRACTORS TO CONFIRM STAIR LOCATION WITH PRECAST STAIR MANUFACTURE. FOR STAIR MFD LANDING REFER TO STAIR SECTION ON ARC SERIES DRAWINGS.
6. CONTRACTORS TO CONFIRM STAIR LOCATION WITH STEEL STAIR MANUFACTURE. FOR STAIR MFD LANDING REFER TO STAIR SECTION ON ARC SERIES DRAWINGS.
7. REFER TO LANDSCAPE DRAWINGS FOR PLANTER WALL LOCATIONS, SIZES, SLOPE DIRECTIONS AND LOCATIONS AND GENERAL DETAILS AND DIMENSIONS.
8. REFER TO MECHANICAL AND ELECTRICAL DRAWINGS FOR HORIZONTAL SHAFT OPENING SIZES IN WALLS VERTICAL SHAFT OPENING SIZES IN FLOORS MECHANICAL EQUIPMENT OPENING SIZES AND ALL OTHER DETAILS
9. REFER TO ARCHMAP DRAWINGS FOR SURVEYED LOCATIONS, ELEVATIONS AND DIMENSIONS OF ADJACENT BUILDINGS AND ARE TO BE CONFIRMED BY THE SURVEYOR ON SITE.
10. REFER TO SHERWOOD GEOTRECHNICAL ENGINEERS DRAWINGS FOR EXCAVATION SHORING AND TEMPORARY SHORING FOR CONSTRUCTION.
11. DIMENSIONS FOR CRANE TOWER LOCATIONS AND CRANE TOWER SLAB OPENING ARE ONLY PROPOSED AND ARE TO BE COORDINATED WITH ARCHITECT AND CRANE TOWER SHOP DRAWINGS AND STRUCTURAL CONSULTANT.

General Slab Edge Notes 2 A9-70

GENERAL SLAB-EDGE LEGEND:

- DARK HATCH INDICATES CONCRETE WALL OR COLUMN
- LIGHT HATCH INDICATES STRUCTURAL CURBS, LOW WALLS, OR HAUNCHES
- LIGHTER HATCH INDICATES STRUCTURAL TRANSFER SLABS, BALCONYS, OR TERRACES
- HATCHED AREA INDICATES CONCRETE TOPPING
- HATCHED AREA INDICATES SECONDARY CONCRETE POUR
- HATCHED AREA INDICATES FLOATING SLAB
- EXISTING FINISHED LANDSCAPE GRADING. REFER TO LANDSCAPE DWGS.

559.50 (99.500)	TOP OF CONCRETE SLAB - HIGH POINT
559.00 (99.000)	TOP OF CONCRETE SLAB - LOW POINT
558 (98.500)	TOP OF CONCRETE BEAM
558 (98.500)	TOP OF CONCRETE CURB
558 (98.500)	TOP OF CONCRETE FOUNDATION WALL
557 (98.000)	TOP OF FOOTING
558 (98.500)	TOP OF CONCRETE HAUNCH
558 (98.500)	TOP OF CONCRETE SLAB
558.5 (98.500)	TOP OF SECONDARY POUR
558 (98.500)	TOP OF CONCRETE LEDGE
558.5 (98.500)	TOP OF CONCRETE SLAB DEPRESSION
558 (98.500)	TOP OF CONCRETE UPTURN BEAM
558 (98.500)	TOP OF CONCRETE WALL
558.5 (98.500)	TOP OF CONCRETE FLOATING SLAB
558.5 (98.500)	TOP OF CONCRETE FLOATING CURB
558 (98.500)	TOP OF CONCRETE PARAPET
558.5 (98.500)	TOP OF CONCRETE TOPPING
558.5 (98.500)	TOP OF CONCRETE TOPPING - HIGH POINT
558.5 (98.500)	TOP OF CONCRETE TOPPING - LOW POINT
558.5 (98.500)	TOP OF CONCRETE LANDSCAPE CURB (ALSO REFER TO LANDSCAPE DRAWINGS)
558.5 (98.500)	TOP OF CONCRETE LANDSCAPE WALLS (ALSO REFER TO LANDSCAPE DRAWINGS)
558 (98.500)	UNDERSIDE OF CONCRETE BEAM
558.5 (98.500)	TOP OF STRUCTURAL STEEL
558.5 (98.500)	TOP OF CONCRETE MUD SLAB

General Slab Edge Legend 1 A9-70

Contractor Must Check And Verify All Dimensions On The Job.
Do Not Scale The Drawings.
All Drawings, Specifications And Related Documents Are The Copyright Of The Architect And Must Be Returned Upon Request.
Reproduction Of Drawings, Specifications And Related Documents In Part Or Whole Is Forbidden Without The Architects Written Permission.
The Drawing Is Not To Be Used For Construction Until Signed By The Architect.

Date

KIRKOR ARCHITECTS + PLANNERS
20 Martin Ross Avenue, Toronto, Ontario, M3J 2K8
TAl 00 665-6565, FAl 00 665-1334, www.kirkorarchitects.com

No.	Revision	Date

PROGRESS SET
July 11, 2016

No.	Issued For	Date

AQUAVISTA
AT BAYSIDE TORONTO

Drawing Title
Slab Edge Plans
Slab Edge Plan - Level 14 - Fourteenth Floor Plan - Decorative Balconies - Part 1

Project
Hines TRIDEL
AQUAVISTA
Block 3 - R3 & R4
263 Queens Quay East
Toronto, ON.

Scale	As indicated
Drawn by	M.N.
Checked by	C.A.
Project No.	13148
Date	July 11, 2016
Drawing No.	A9-70