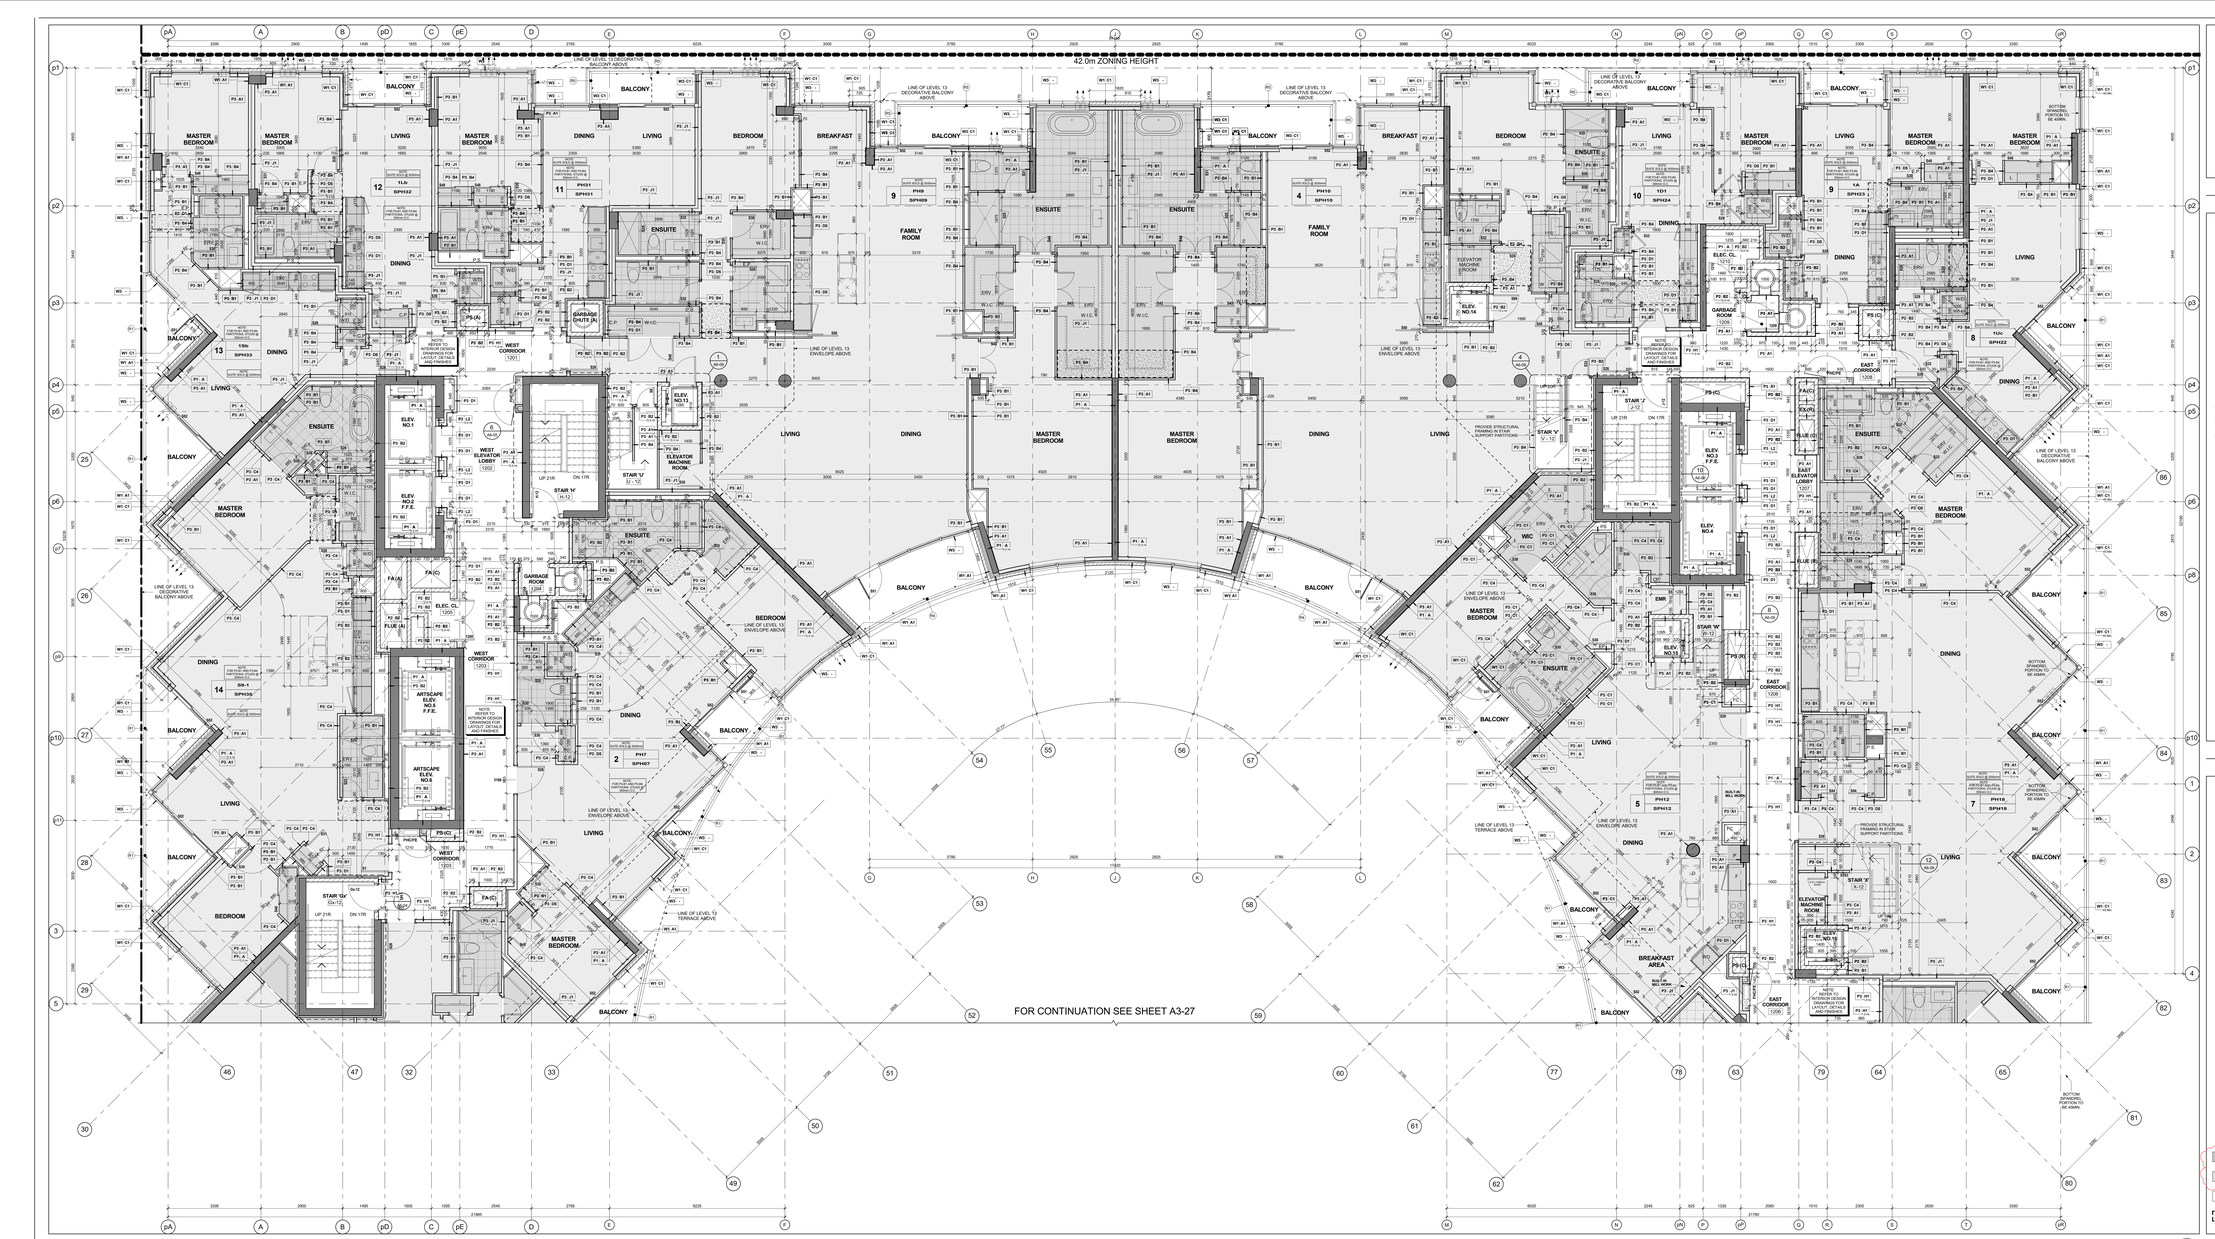
42.0m ZONING HEIGHT
FOR CONTINUATION SEE SHEET A3-27
LINE OF LEVEL 13 DECORATIVE BALCONY ABOVE
LINE OF LEVEL 13 ENVELOPE ABOVE
LINE OF LEVEL 13 TERRACE ABOVE
MASTER BEDROOM
ENSUITE
BALCONY
LIVING
DINING
FAMILY ROOM
BREAKFAST
BEDROOM
WEST CORRIDOR
EAST CORRIDOR
ELEVATOR LOBBY
ELEVATOR MACHINE ROOM
GARBAGE CHUTE
GARBAGE ROOM
ELEC. CL.
ELEV. NO.1
ELEV. NO.2
ELEV. NO.3
ELEV. NO.4
ELEV. NO.5
ELEV. NO.14
STAIR 'V'
STAIR 'W'
STAIR 'X'
ARTSCAPE ELEV. NO.6 F.F.E.
PROVIDE STRUCTURAL FRAMING IN STAIR SUPPORT PARTITIONS
PROVIDE STRUCTURAL FRAMING IN ELEVATOR SUPPORT PARTITIONS
NOTE TO INTERIOR DESIGN DRAWINGS FOR LAYOUT OF HALLS AND FINISHES