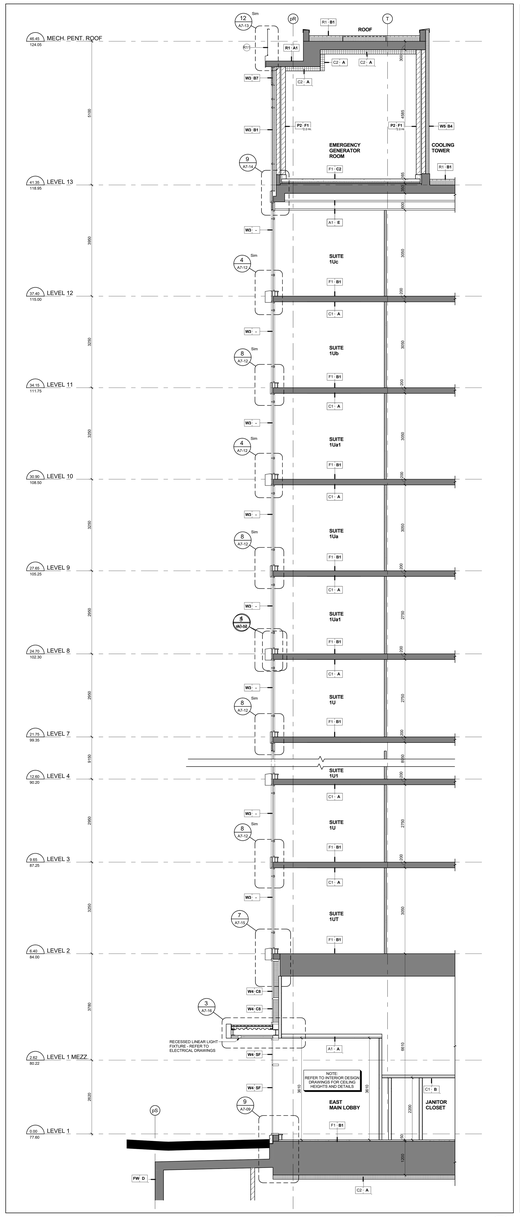

Section between Grids p2 & p3 East Side 7 A7-02
Scale: 1 : 50

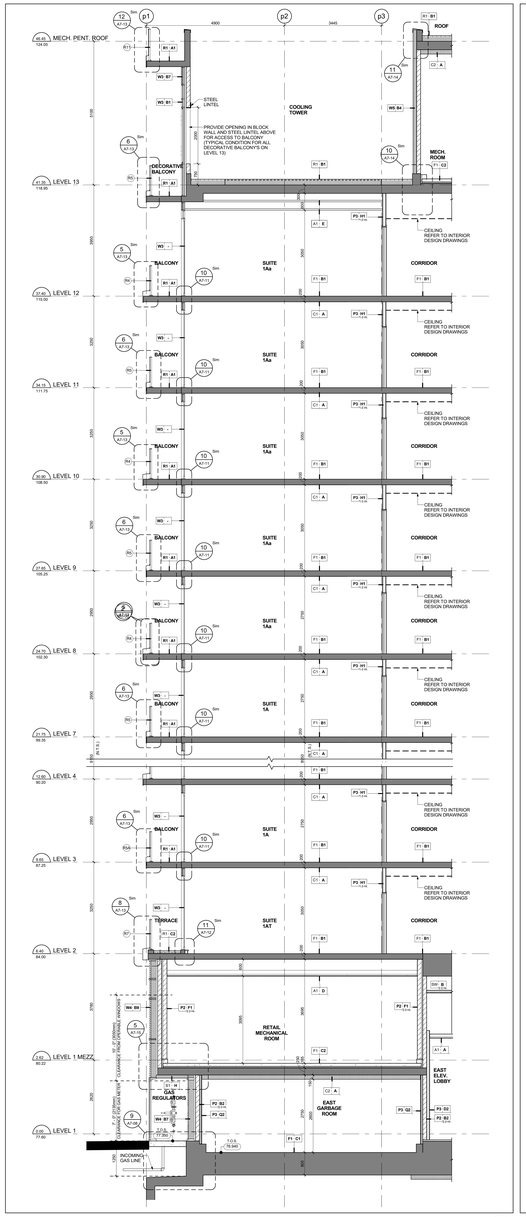

Section between Grids R & S North SIde 6 A7-02
Scale: 1 : 50

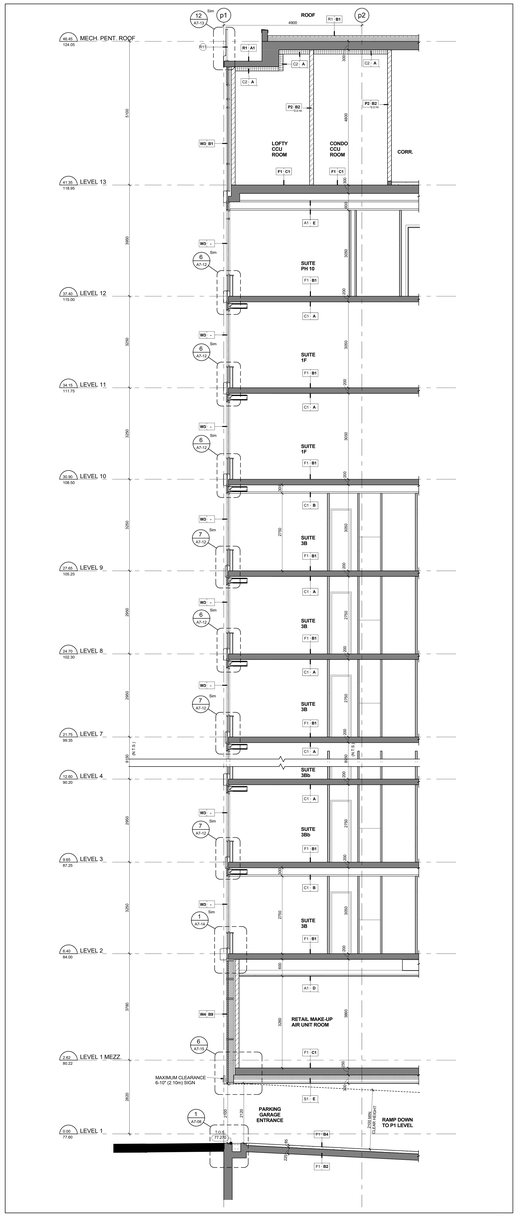

Section between Grids M & N North Side 5 A7-02
Scale: 1 : 50

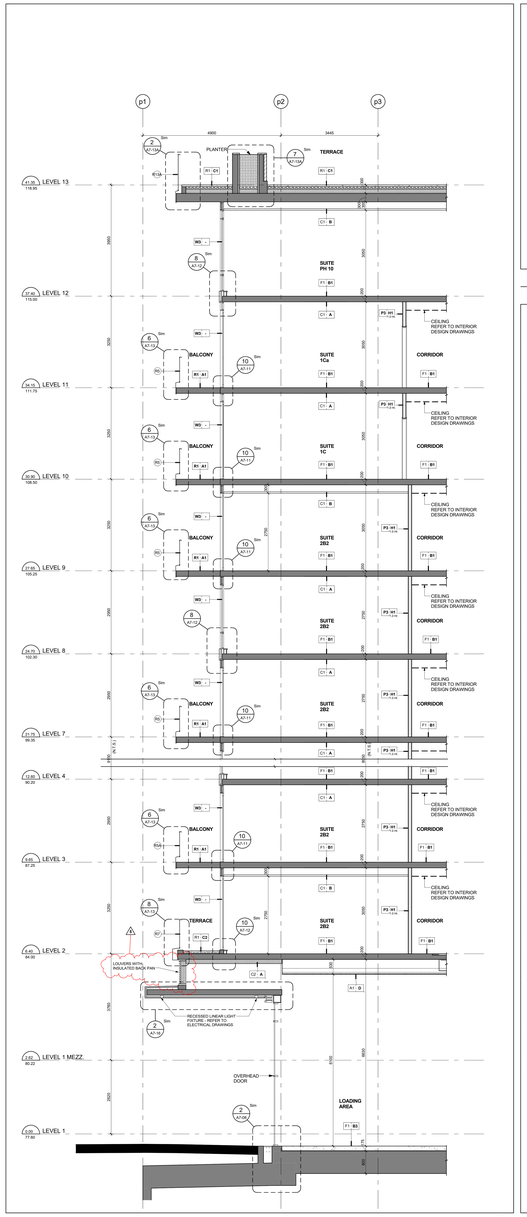

Section between Grids K & L North Side 4 A7-02
Scale: 1 : 50

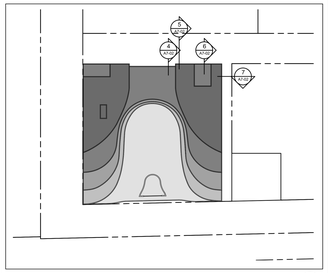

Wall Section Key Plan 2 A7-02
Scale: 1 : 700

EXTERIOR RAILING TYPE LEGEND

13148 - AQUAVISTA
UPDATED: FEBRUARY 16, 2016

R1 — ALUMINUM BALCONY RAILING WITH SLAB COVER - PROFILE 100x420mm
METAL: ALUMINUM
COLOUR: PPG UC1067SSL DURANAR STEEL CITY SILVER
GLASS: CLEAR HEAT-SOAKED TEMPERED GLASS
REFER TO DETAIL: 1 / A7-13

R1A — ALUMINUM BALCONY RAILING WITH SLAB COVER - PROFILE 100x420mm BIRD FRIENDLY FRIT PATTERN
METAL: ALUMINUM
COLOUR: PPG UC1067SSL DURANAR STEEL CITY SILVER
GLASS: CLEAR HEAT-SOAKED TEMPERED GLASS
FRIT PATTERN: WHITE FRIT 5MM DIAMETER DOTS IN 150X SQUARE PATTERN
REFER TO DETAIL: 1 / A7-13
NOTE: REFER TO ELEVATIONS FOR LOCATION OF FRIT PATTERN

R2 — ALUMINUM BALCONY RAILING WITH SLAB COVER - PROFILE 200x420mm
METAL: ALUMINUM
COLOUR: PPG UC1067SSL DURANAR STEEL CITY SILVER
GLASS: CLEAR HEAT-SOAKED TEMPERED GLASS
REFER TO DETAIL: 3 / A7-13

R3 — ALUMINUM BALCONY RAILING WITH SLAB COVER - PROFILE 85x420mm
METAL: ALUMINUM
COLOUR: PPG UC1067SSL DURANAR STEEL CITY SILVER
GLASS: CLEAR HEAT-SOAKED TEMPERED GLASS
REFER TO DETAIL: 4 / A7-13

R3A — ALUMINUM BALCONY RAILING WITH SLAB COVER - PROFILE 85x420mm BIRD FRIENDLY FRIT PATTERN
METAL: ALUMINUM
COLOUR: PPG UC1067SSL DURANAR STEEL CITY SILVER
GLASS: CLEAR HEAT-SOAKED TEMPERED GLASS
FRIT PATTERN: WHITE FRIT 5MM DIAMETER DOTS IN 150X SQUARE PATTERN
REFER TO DETAIL: 4 / A7-13
NOTE: REFER TO ELEVATIONS FOR LOCATION OF FRIT PATTERN

R4 — ALUMINUM BALCONY RAILING WITH SLAB COVER - PROFILE 265x420mm
METAL: ALUMINUM
COLOUR: PPG UC1067SSL DURANAR STEEL CITY SILVER
GLASS: CLEAR HEAT-SOAKED TEMPERED GLASS
REFER TO DETAIL: 5 / A7-13

R5 — ALUMINUM BALCONY RAILING WITH SLAB COVER - PROFILE 150x420mm
METAL: ALUMINUM
COLOUR: PPG UC1067SSL DURANAR STEEL CITY SILVER
GLASS: CLEAR HEAT-SOAKED TEMPERED GLASS
REFER TO DETAIL: 6 / A7-13

R5A — ALUMINUM BALCONY RAILING WITH SLAB COVER - PROFILE 150x420mm BIRD FRIENDLY FRIT PATTERN
METAL: ALUMINUM
COLOUR: PPG UC1067SSL DURANAR STEEL CITY SILVER
GLASS: CLEAR HEAT-SOAKED TEMPERED GLASS
FRIT PATTERN: WHITE FRIT 5MM DIAMETER DOTS IN 150X SQUARE PATTERN
REFER TO DETAIL: 6 / A7-13
NOTE: REFER TO ELEVATIONS FOR LOCATION OF FRIT PATTERN

R6 — ALUMINUM TERRACE RAILING WITH SLAB COVER - PROFILE 200x420mm BIRD FRIENDLY FRIT PATTERN
METAL: ALUMINUM
COLOUR: PPG UC1067SSL DURANAR STEEL CITY SILVER
GLASS: CLEAR HEAT-SOAKED TEMPERED GLASS
FRIT PATTERN: WHITE FRIT 5MM DIAMETER DOTS IN 150X SQUARE PATTERN
REFER TO DETAIL: 7 / A7-13
NOTE: REFER TO ELEVATIONS FOR LOCATION OF FRIT PATTERN

R7 — ALUMINUM TERRACE RAILING WITH SLAB COVER - PROFILE 265x420mm BIRD FRIENDLY FRIT PATTERN
METAL: ALUMINUM
COLOUR: PPG UC1067SSL DURANAR STEEL CITY SILVER
GLASS: CLEAR HEAT-SOAKED TEMPERED GLASS
FRIT PATTERN: WHITE FRIT 5MM DIAMETER DOTS IN 150X SQUARE PATTERN
REFER TO DETAIL: 8 / A7-13
NOTE: REFER TO ELEVATIONS FOR LOCATION OF FRIT PATTERN

R8 — ALUMINUM TERRACE RAILING WITH SLAB COVER - PROFILE 100x420mm BIRD FRIENDLY FRIT PATTERN
METAL: ALUMINUM
COLOUR: PPG UC1067SSL DURANAR STEEL CITY SILVER
GLASS: CLEAR HEAT-SOAKED TEMPERED GLASS
FRIT PATTERN: WHITE FRIT 5MM DIAMETER DOTS IN 150X SQUARE PATTERN
REFER TO DETAIL: 9 / A7-13
NOTE: REFER TO ELEVATIONS FOR LOCATION OF FRIT PATTERN

R9 — ALUMINUM BALCONY RAILING WITH SLAB COVER - PROFILE 100x420mm
METAL: ALUMINUM
COLOUR: PPG UC1067SSL DURANAR STEEL CITY SILVER
GLASS: CLEAR HEAT-SOAKED TEMPERED GLASS
REFER TO DETAIL: 10 / A7-13

R10 — ALUMINUM BALCONY RAILING WITH SLAB COVER - PROFILE 100x420mm
METAL: ALUMINUM
COLOUR: PPG UC1067SSL DURANAR STEEL CITY SILVER
GLASS: CLEAR HEAT-SOAKED TEMPERED GLASS
REFER TO DETAIL: 11 / A7-13

R11 — ALUMINUM BALCONY RAILING WITH SLAB COVER - PROFILE 100x420mm ALUMINUM BACK PANEL
METAL: ALUMINUM
COLOUR: PPG UC1067SSL DURANAR STEEL CITY SILVER
GLASS: CLEAR HEAT-SOAKED TEMPERED GLASS
BACK PANEL: PREFINISHED ALUMINUM BACK PANEL PPG UC4300 DURANAR BONE WHITE
REFER TO DETAIL: 12 / A7-13

R12 — ALUMINUM TERRACE RAILING WITH SLAB COVER - PROFILE 100x420mm
METAL: ALUMINUM
COLOUR: PPG UC1067SSL DURANAR STEEL CITY SILVER
GLASS: CLEAR HEAT-SOAKED TEMPERED GLASS
REFER TO DETAIL: 1 / A7-13A

R12A — ALUMINUM TERRACE RAILING WITH SLAB COVER - PROFILE 100x420mm BIRD FRIENDLY FRIT PATTERN
METAL: ALUMINUM
COLOUR: PPG UC1067SSL DURANAR STEEL CITY SILVER
GLASS: CLEAR HEAT-SOAKED TEMPERED GLASS
FRIT PATTERN: WHITE FRIT 5MM DIAMETER DOTS IN 150X SQUARE PATTERN
REFER TO DETAIL: 1 / A7-13A
NOTE: REFER TO ELEVATIONS FOR LOCATION OF FRIT PATTERN

R13 — ALUMINUM TERRACE RAILING WITH SLAB COVER - PROFILE 100x420mm
METAL: ALUMINUM
COLOUR: PPG UC1067SSL DURANAR STEEL CITY SILVER
GLASS: CLEAR HEAT-SOAKED TEMPERED GLASS
REFER TO DETAIL: 2 / A7-13A

R13A — ALUMINUM TERRACE RAILING WITH SLAB COVER - PROFILE 100x420mm BIRD FRIENDLY FRIT PATTERN
METAL: ALUMINUM
COLOUR: PPG UC1067SSL DURANAR STEEL CITY SILVER
GLASS: CLEAR HEAT-SOAKED TEMPERED GLASS
FRIT PATTERN: WHITE FRIT 5MM DIAMETER DOTS IN 150X SQUARE PATTERN
REFER TO DETAIL: 2 / A7-13A
NOTE: REFER TO ELEVATIONS FOR LOCATION OF FRIT PATTERN

R14 — ALUMINUM BALCONY OR TERRACE DIVIDER - ON CONCRETE
METAL: ALUMINUM
COLOUR: PPG UC1067SSL DURANAR STEEL CITY SILVER
GLASS: OBSCURE TEMPERED GLASS
REFER TO DETAIL: 3 & 4 / A7-13A

Exterior Railing Type Legend 1 A7-02

Contractor Must Check And Verify All Dimensions On The Job.
Do Not Scale The Drawings.
All Drawings, Specifications And Related Documents Are The Copyright Of The Architect And Must Be Returned Upon Request.
Reproduction Of Drawings, Specifications And Related Documents In Part Or Whole Is Forbidden Without The Architects Written Permission.
The Drawing Is Not To Be Used For Construction Until Signed By The Architect.
Date: November 4th, 2016

KIRKOR ARCHITECTS + PLANNERS
20 Martin Ross Avenue, Toronto, Ontario, M3J 2K8
Tel (416) 665-6060, Fax (416) 665-7234, www.kirkorarchitects.com

No.	Revision	Date
1	Site Instruction #04	April 20, 2017
2	Site Instruction #11	Sept. 07, 2017
3	Site Instruction #21	Mar. 12, 2018
4	Site Instruction #28	Sept. 06, 2018
5	Site Instruction #30	Oct. 01, 2018

No.	Issued For	Date
4.	Building Permit Resubmission	Nov. 1, 2017
3.	Construction	Nov. 4, 2016
2.	Roofing Tender	Feb. 8, 2016
1.	Tender	Oct. 15, 2015

AQUAVISTA
AT BAYSIDE TORONTO

Drawing Title
Wall Sections

Hines TRIDEL
Project
AQUAVISTA
Block 3 - R3 & R4
263 Queens Quay East
Toronto, ON

Scale	As indicated
Drawn by	S.D.
Checked by	C.A.
Project No.	13148
Date	November 4th, 2016
Drawing No.	A7-02