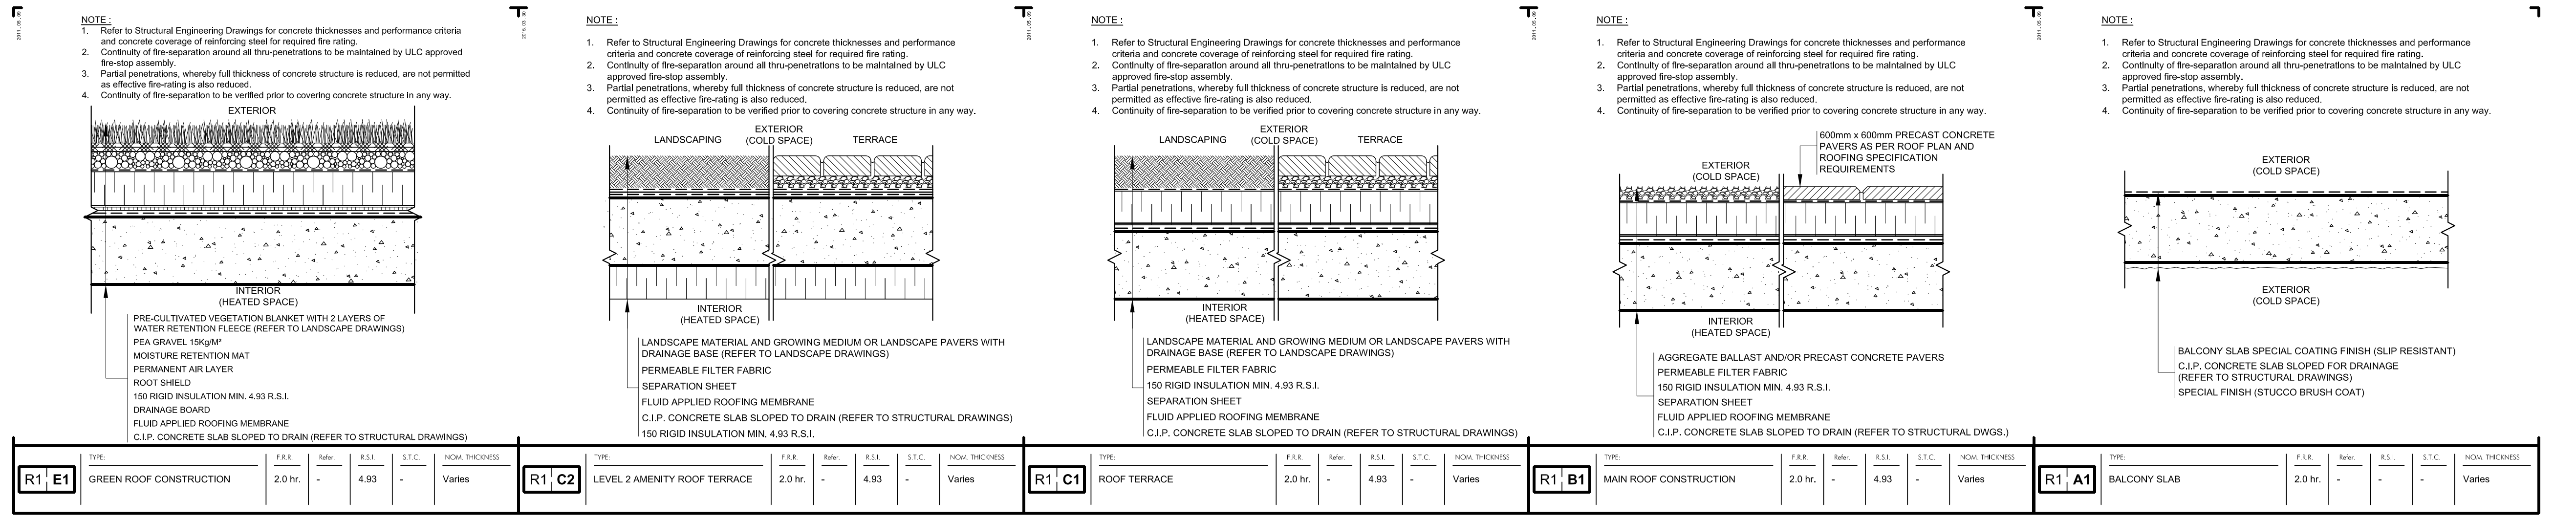

Roof Construction R A8-02
SCALE N.T.S.

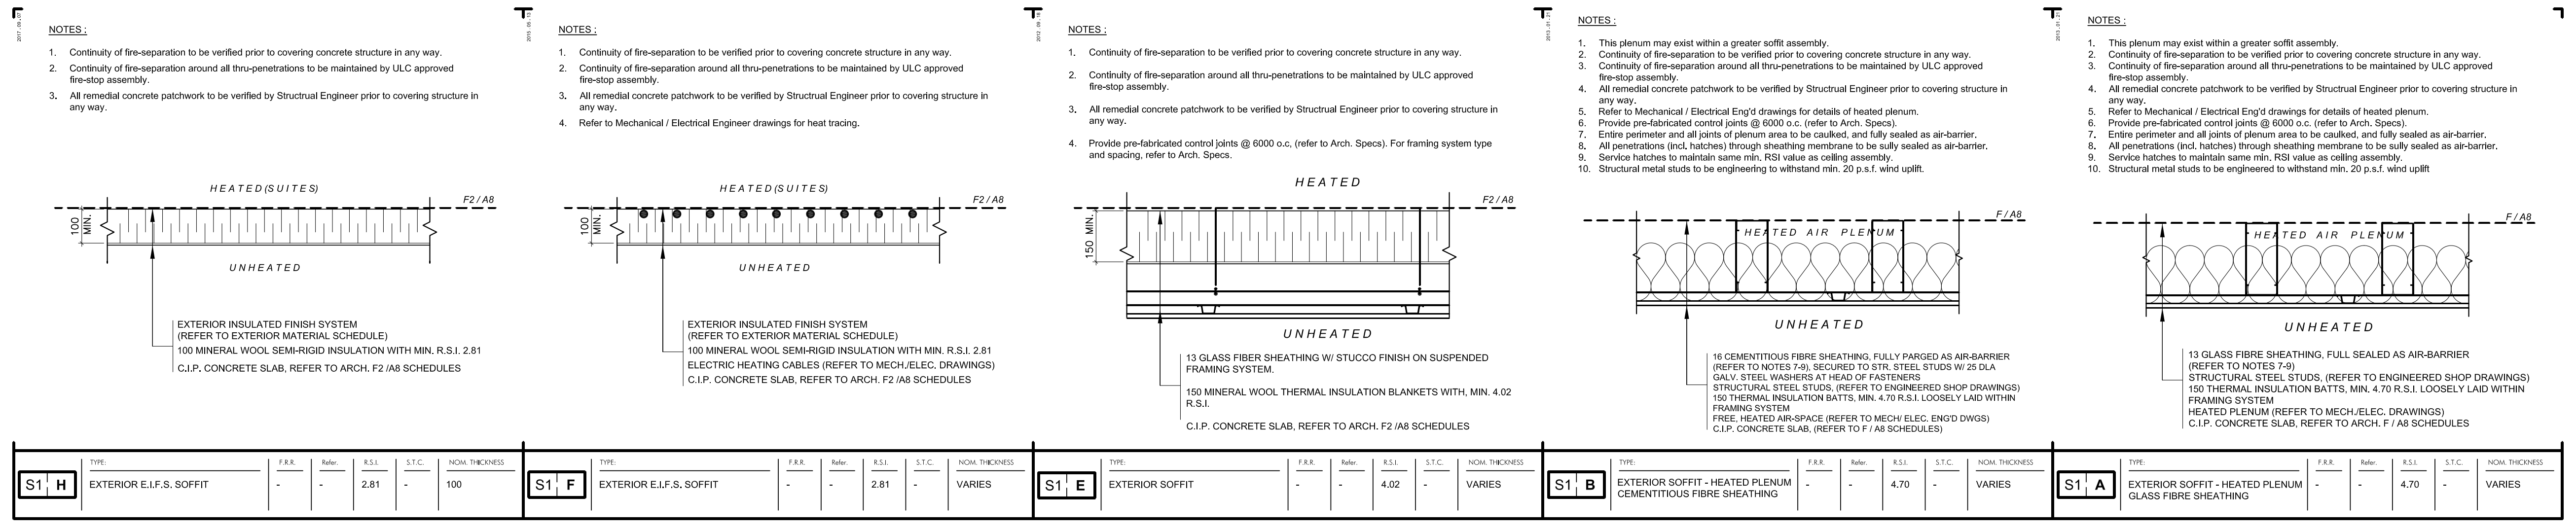
S1 H EXTERIOR E.I.F.S. SOFFIT
S1 F EXTERIOR E.I.F.S. SOFFIT
S1 E EXTERIOR SOFFIT
S1 B EXTERIOR SOFFIT - HEATED PLENUM CEMENTITIOUS FIBRE SHEATHING
S1 A EXTERIOR SOFFIT - HEATED PLENUM GLASS FIBRE SHEATHING
HEATED (SUITES)
UNHEATED
HEATED
HEATED AIR PLENUM

Exterior Soffit Construction S A8-02
SCALE N.T.S.

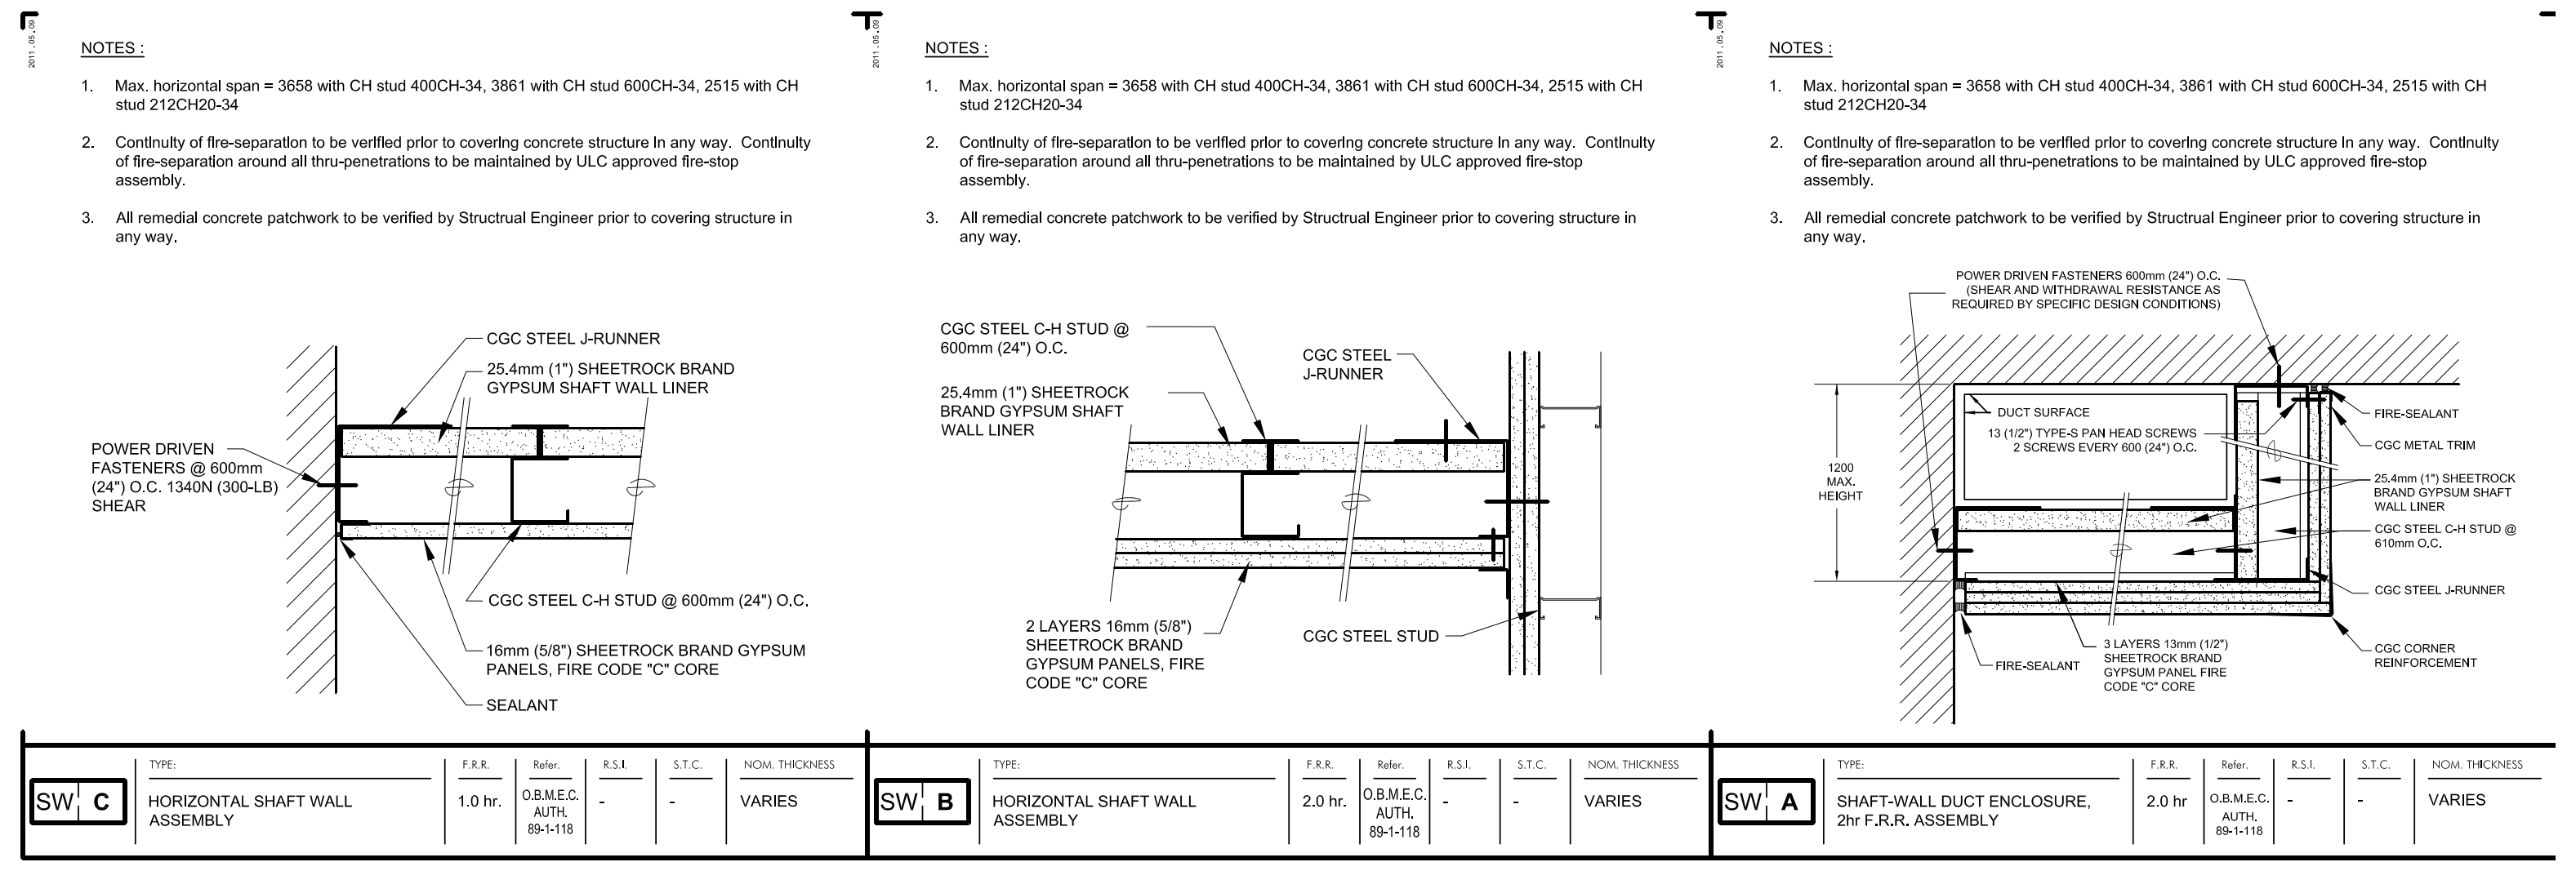
SW C HORIZONTAL SHAFT WALL ASSEMBLY
SW B HORIZONTAL SHAFT WALL ASSEMBLY
SW A SHAFT-WALL DUCT ENCLOSURE

Shaft Wall Construction SW A8-02
SCALE N.T.S.

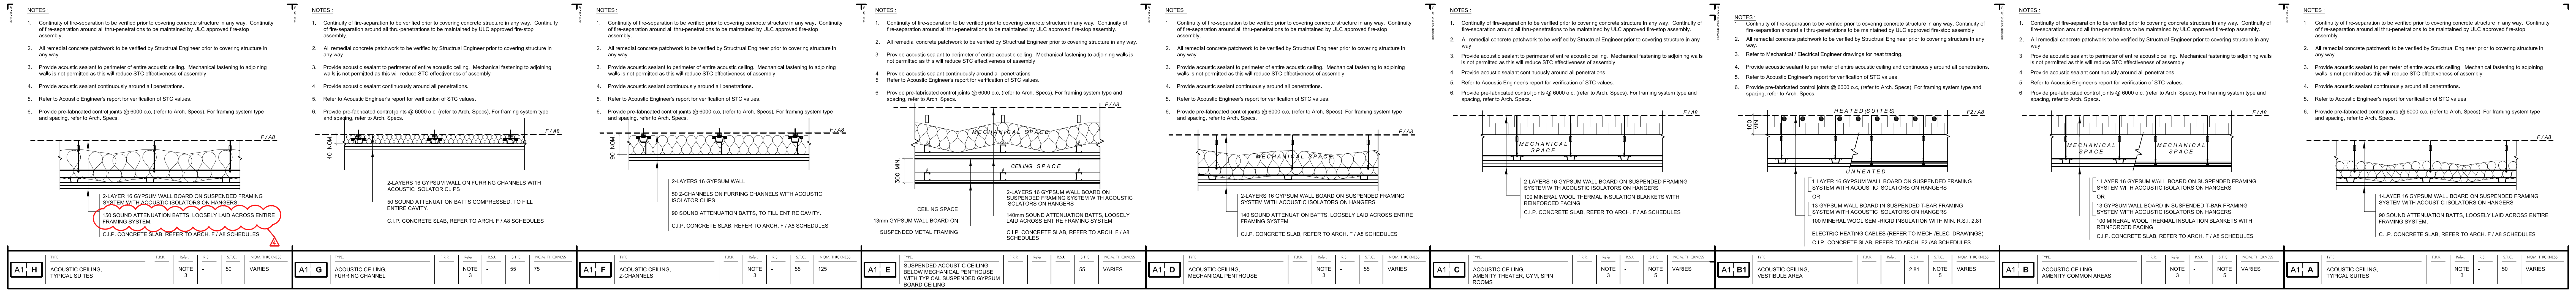
A1 H ACOUSTIC CEILING, TYPICAL SUITES
A1 G ACOUSTIC CEILING, FURRING CHANNEL
A1 F ACOUSTIC CEILING, Z-CHANNELS
A1 E SUSPENDED ACOUSTIC CEILING BELOW MECHANICAL PENTHOUSE
A1 D ACOUSTIC CEILING, MECHANICAL PENTHOUSE
A1 C ACOUSTIC CEILING, AMENITY THEATER, GYM, SPIN ROOMS
A1 B1 ACOUSTIC CEILING, VESTIBULE AREA
A1 B ACOUSTIC CEILING, AMENITY COMMON AREAS
A1 A ACOUSTIC CEILING, TYPICAL SUITES
MECHANICAL SPACE
CEILING SPACE
HEATED (SUITES)
UNHEATED

Acoustical Ceiling Construction A A8-02
SCALE N.T.S.

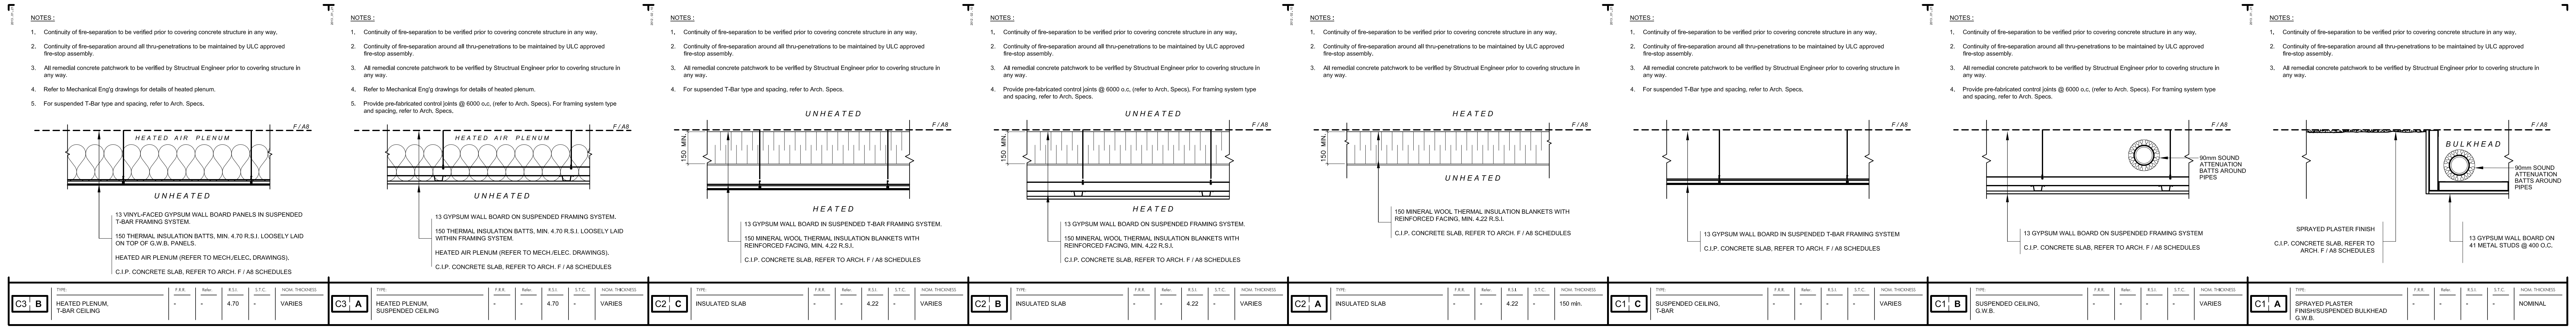
C3 B HEATED PLENUM, T-BAR CEILING
C3 A HEATED PLENUM, SUSPENDED CEILING
C2 C INSULATED SLAB
C2 B INSULATED SLAB
C2 A INSULATED SLAB
C1 C SUSPENDED CEILING, T-BAR
C1 B SUSPENDED CEILING, G.W.B.
C1 A SPRAYED PLASTER FINISH/SUSPENDED BULKHEAD G.W.B.
HEATED AIR PLENUM
UNHEATED
HEATED
BULKHEAD

Ceiling Construction C A8-02
SCALE N.T.S.

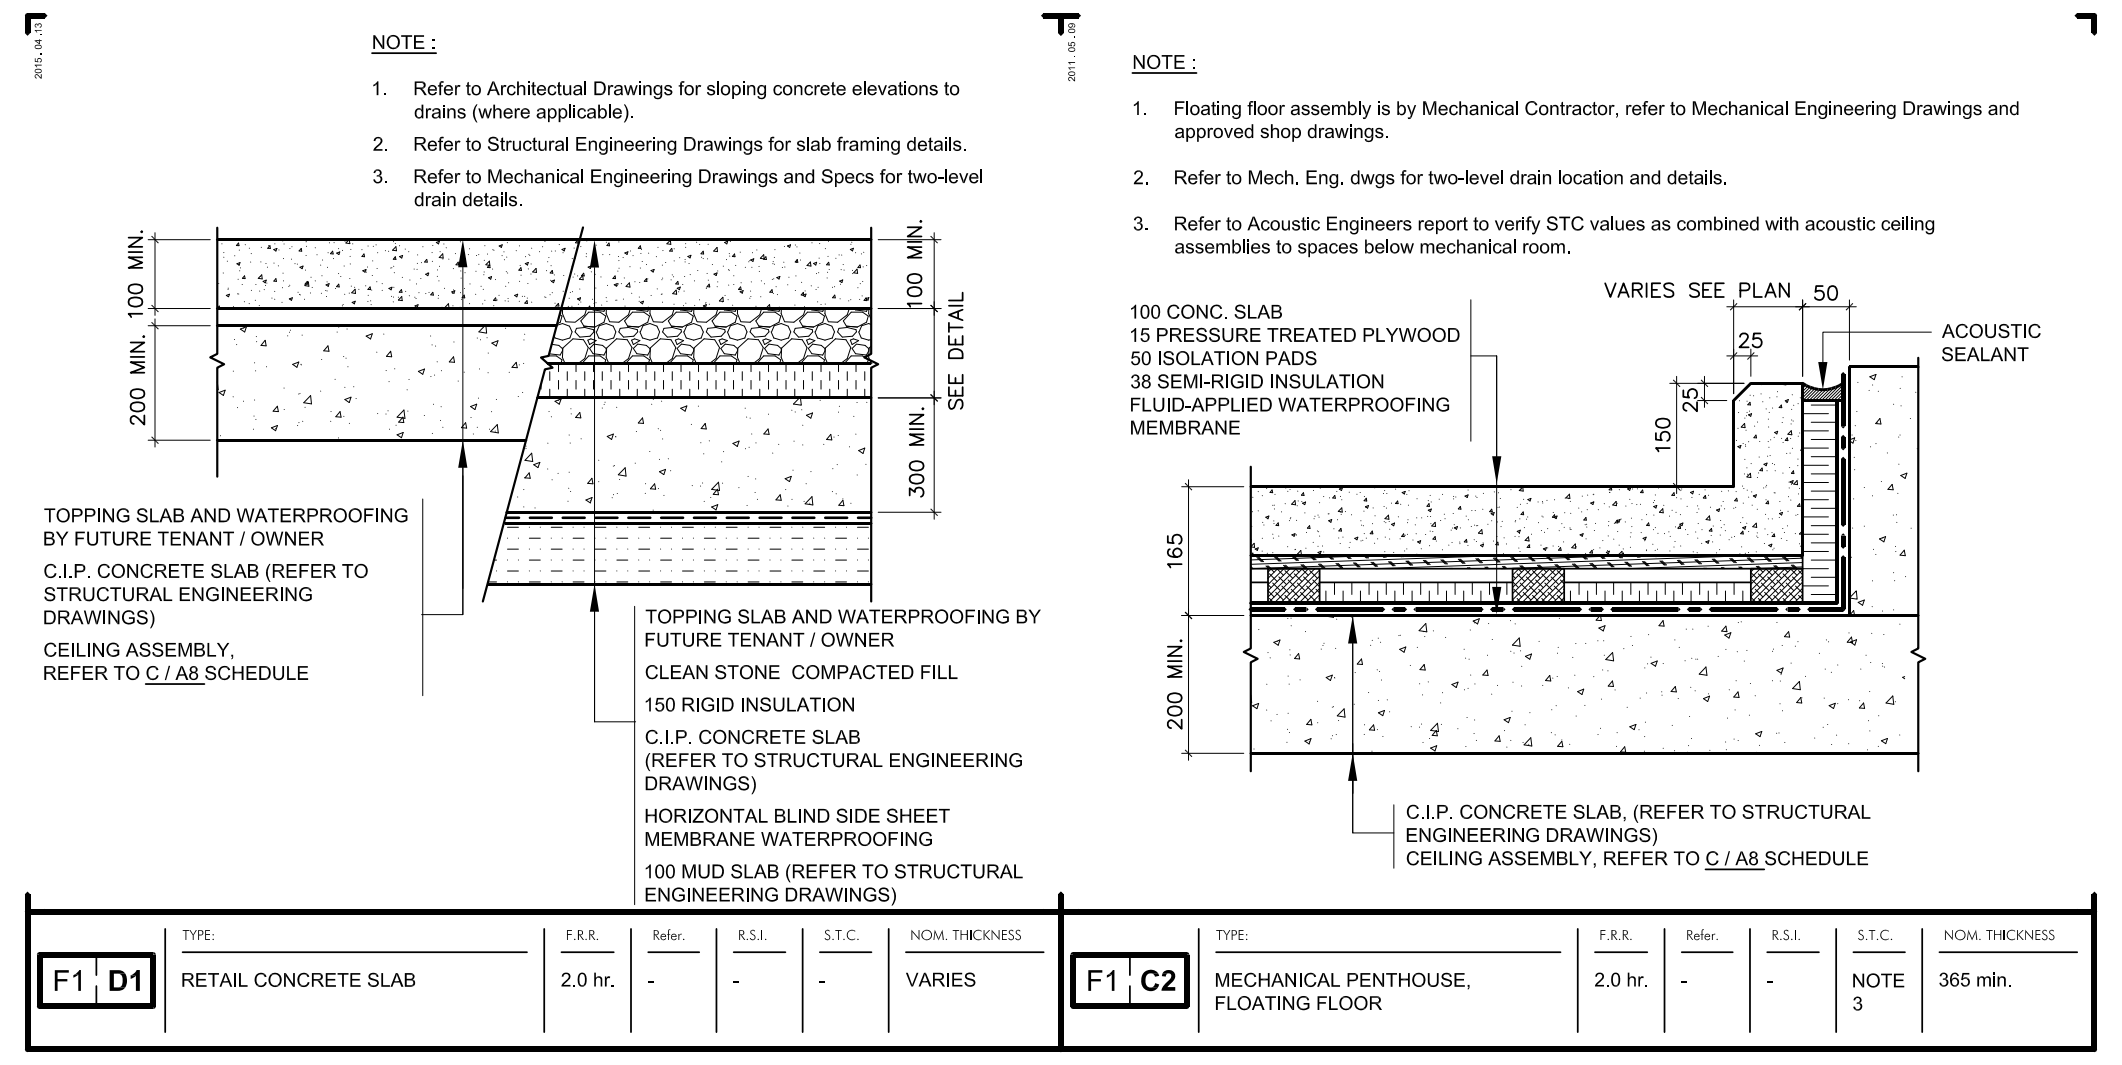
F1 D1 RETAIL CONCRETE SLAB
F1 C2 MECHANICAL PENTHOUSE, FLOATING FLOOR
ACOUSTIC SEALANT
365 min.

Floor Construction F A8-02
SCALE N.T.S.

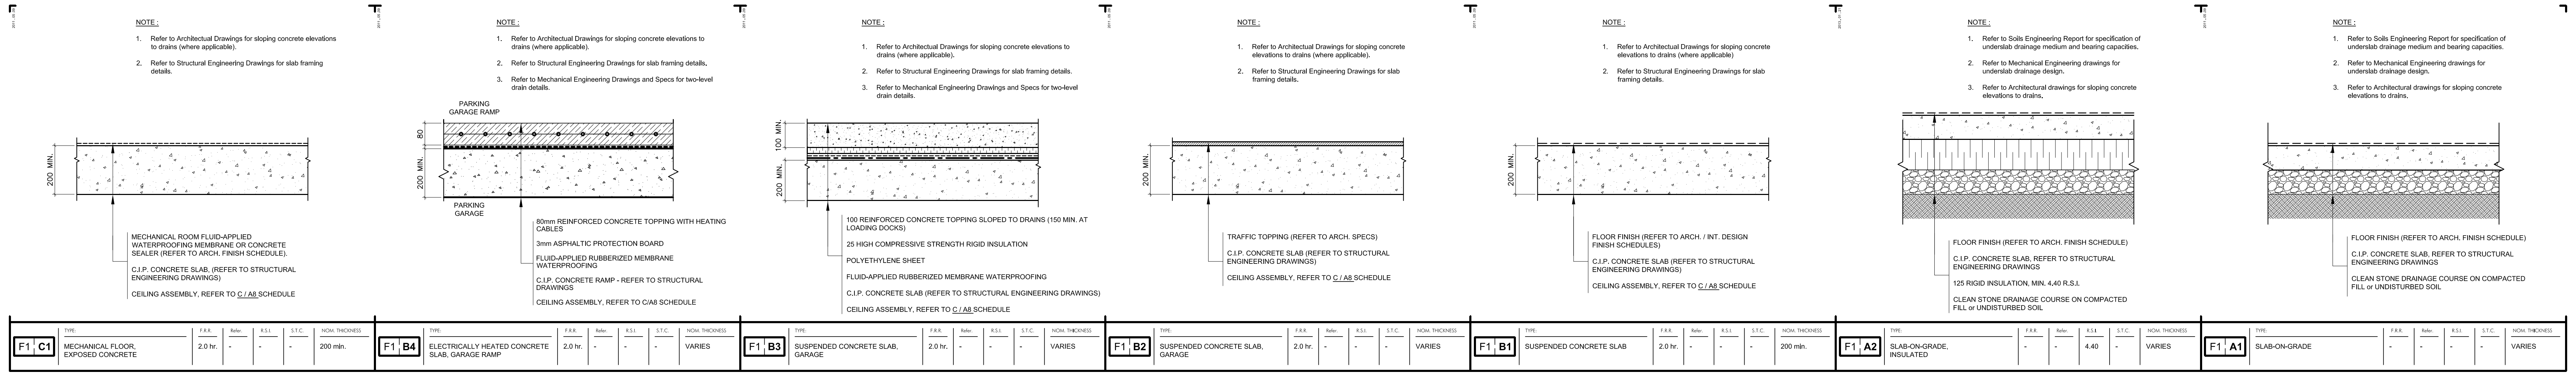
F1 C1 MECHANICAL FLOOR, EXPOSED CONCRETE
F1 B4 ELECTRICALLY HEATED CONCRETE SLAB, GARAGE RAMP
F1 B3 SUSPENDED CONCRETE SLAB, GARAGE
F1 B2 SUSPENDED CONCRETE SLAB, GARAGE
F1 B1 SUSPENDED CONCRETE SLAB
F1 A2 SLAB-ON-GRADE, INSULATED
F1 A1 SLAB-ON-GRADE
PARKING GARAGE RAMP
PARKING GARAGE

Floor Construction F A8-02
SCALE N.T.S.

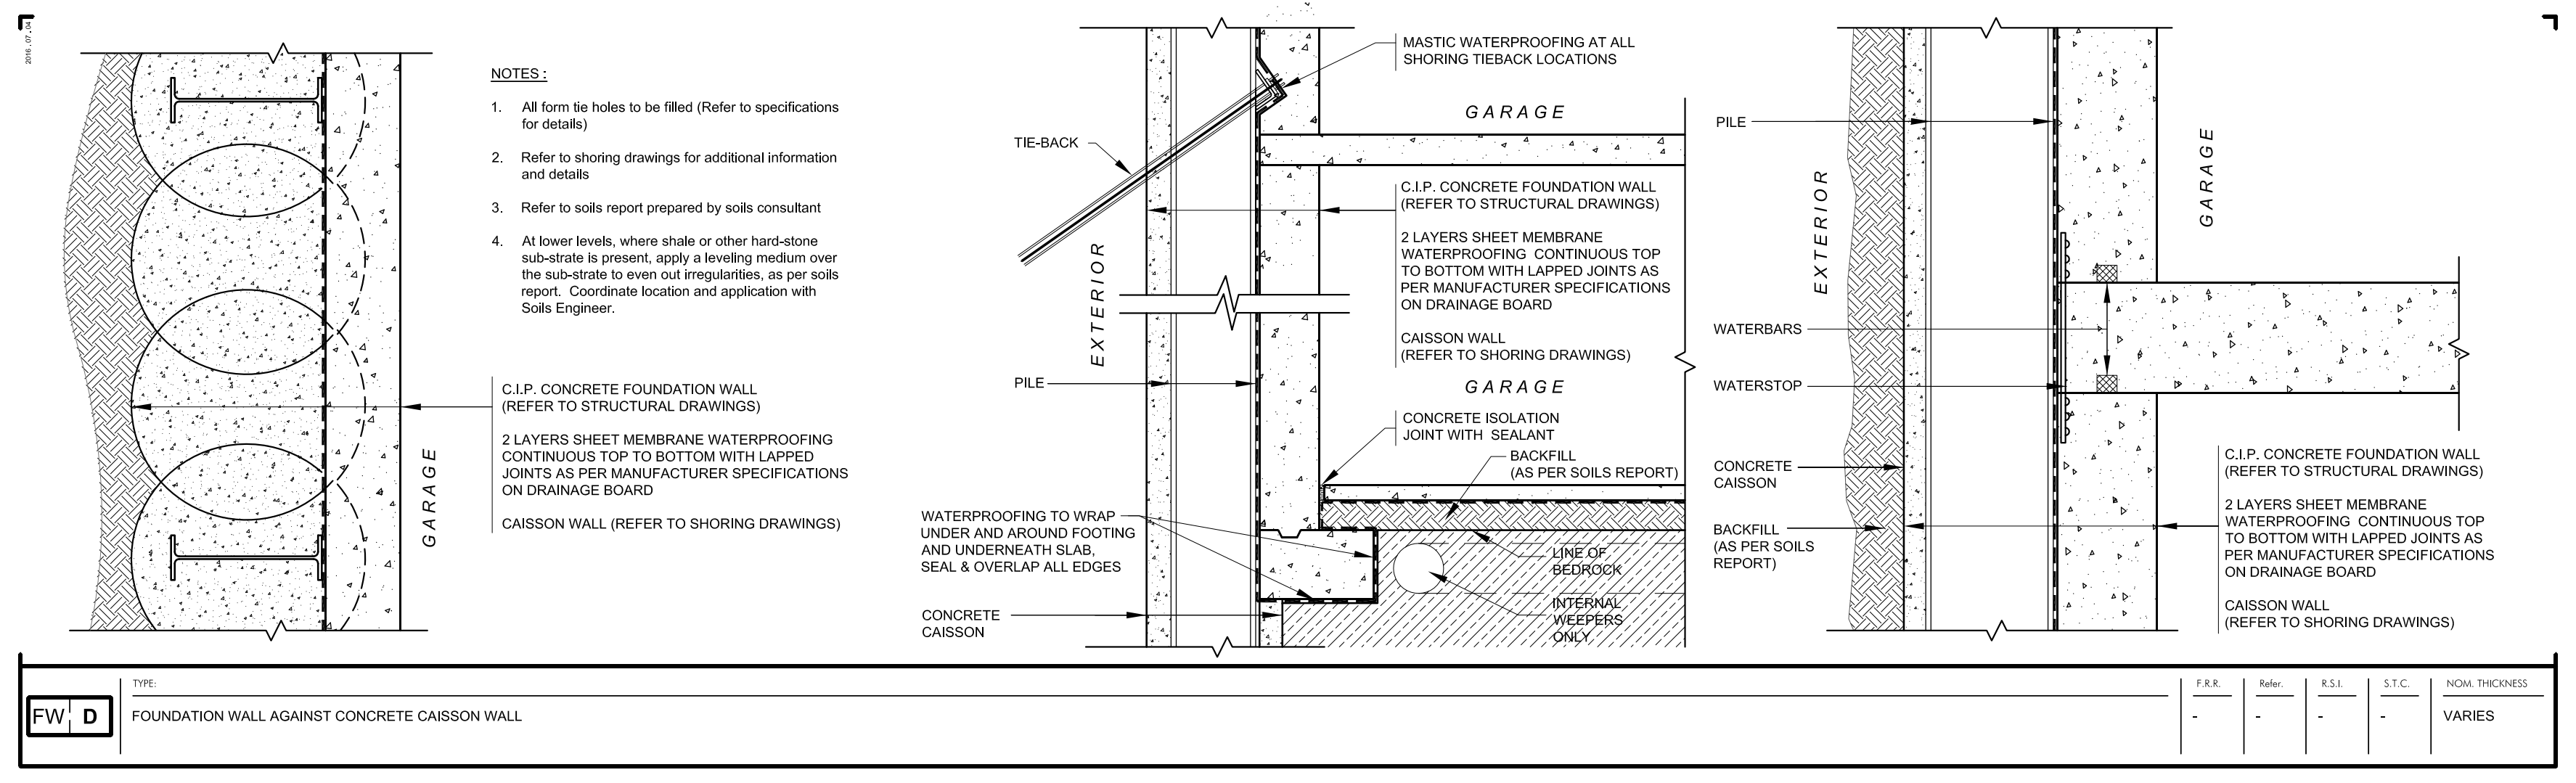

Foundation Wall Construction FW A8-02
SCALE N.T.S.

Contractor Must Check And Verify All Dimensions On The Job.

Do Not Scale The Drawings.

All Drawings, Specifications And Related Documents Are The Copyright Of The Architect And Must Be Returned Upon Request.

Reproduction Of Drawings, Specifications And Related Documents In Part Or Whole Is Forbidden Without The Architects Written Permission.

This Drawing Is Not To Be Used For Construction Until Signed ByThe Architect.

Date: November 4, 2016

ONTARIO ASSOCIATION OF ARCHITECTS
CARLOS ANTUNES
LICENCE
4890
SEAL MUST BE SIGNED TO BE VALID
Construction

KIRKOR ARCHITECTS + PLANNERS
20 Martin Ross Avenue, Toronto, Ontario, M3J 2K8
T(416) 665-6060, F(416) 665-1234, www.kirkorarchitects.com

No.:	Revision	Date
1	Site Instruction #02	Mar. 03, 2017
2	Site Instruction #11	Sept. 07, 2017
3	Site Instruction #26	June 29, 2018
4	Site Instruction #30	Oct. 01, 2018
4	Site Instruction #31	Oct. 19, 2018

6.	Building Permit Resubmission	Nov. 1, 2017
5.	Construction	Nov. 4, 2016
4.	Roofing Tender	Feb. 8, 2016
3.	Tender	Oct. 15, 2015
2.	Building Permit	June 12, 2015
1.	Waterfront Toronto Review	May 1, 2015
No	Issued For	Date

AQUAVISTA
AT BAYSIDE TORONTO

Drawing Title
Wall Types
Foundation Wall, Floor, Ceiling, Shaft Wall, Soffit & Roof Assemblies

Project
Hines TRIDEL
AQUAVISTA
Block 3 - R3 & R4
263 Queens Quay East
Toronto, ON

Scale
N.T.S.
Drawn by
M.N.
Checked by
C.A.
Project No.
13148
Date
November 4, 2016
Drawing No.
A8-02