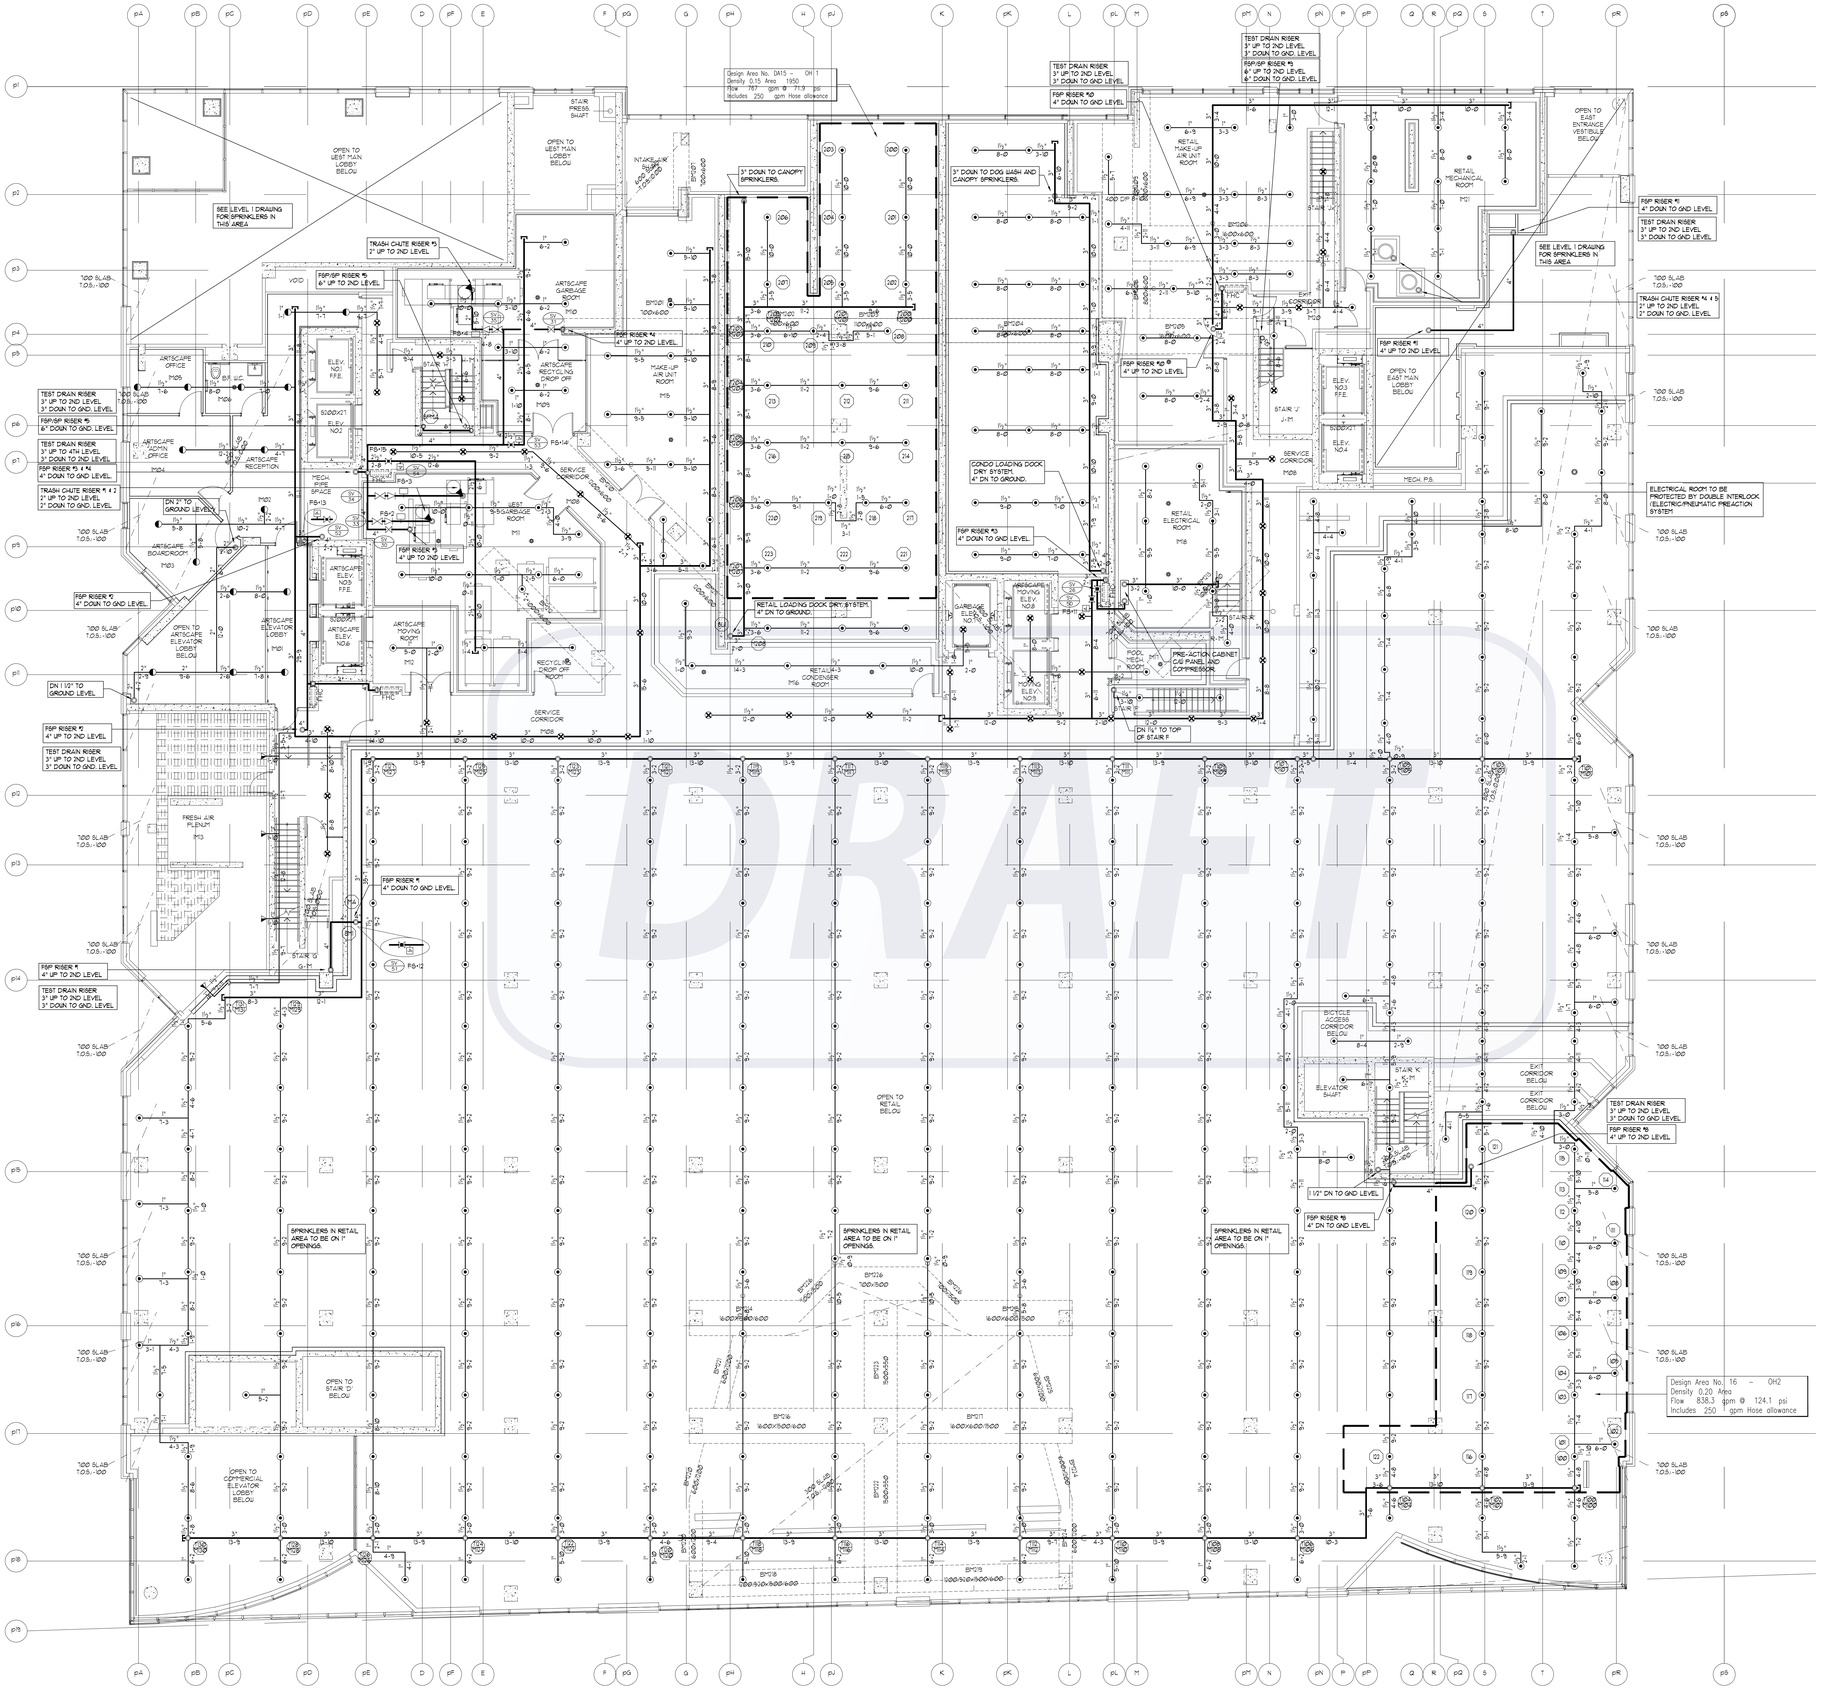

MEZZ. LEVEL SPRINKLER LAYOUT

SCALE: 1/8"=1'-0"

REVISIONS

1.0	ISSUED FOR TENDER	10/15/15
2.0	ISSUED FOR TENDER ADDENDUM #1	10/23/15
3.0	ISSUED FOR CONSTRUCTION	11/27/15

NOTES

SPRINKLER LEGEND

1/2" 165°F SC QR DRY HORIZONTAL SIDEWALL SPRINKLER K= 5.6	4
1/2" 165°F SC SR SIDEWALL SPRINKLER K= 5.6 OH	3
1/2" 165°F SC QR BRASS UPRIGHT SPRINKLER K= 5.6	41
1/2" 165°F SC QR CONCEALED PENDENT SPRINKLER K= 5.6 LH	16
1/2" 165°F SC SR BRASS UPRIGHT SPRINKLER K= 5.6 OH	392
FIRE HOSE CABINET SEE DETAIL SHEET SP1	5

TRIDEL BUILT FOR LIFE
4800 Dufferin St
Toronto, Ontario M3H 5S9
(tel): 416-661-9290

MIRENDA INCORPORATED
15171 Yonge Street Suite 202
Aurora Ontario L4G 1M1
(tel): 905-727-0092
(fax): 905-727-5517

NORTH

STAMP

LICENSED PROFESSIONAL ENGINEER RABE VERINI 11/27/15 PROVINCE OF ONTARIO

PROJECT

AQUAVISTA

MERCHANTS WHARF
TORONTO, ONTARIO

DWG TITLE

MEZZ. LEVEL
SPRINKLER LAYOUT

DATE 11/27/2015	PROJECT NO. 15–678
SCALE 1/8"=1'-0"	
DWN BY R.S.	DWG NO. SP7
ISSUED FOR REVISION NO. 3.0	OF SP21