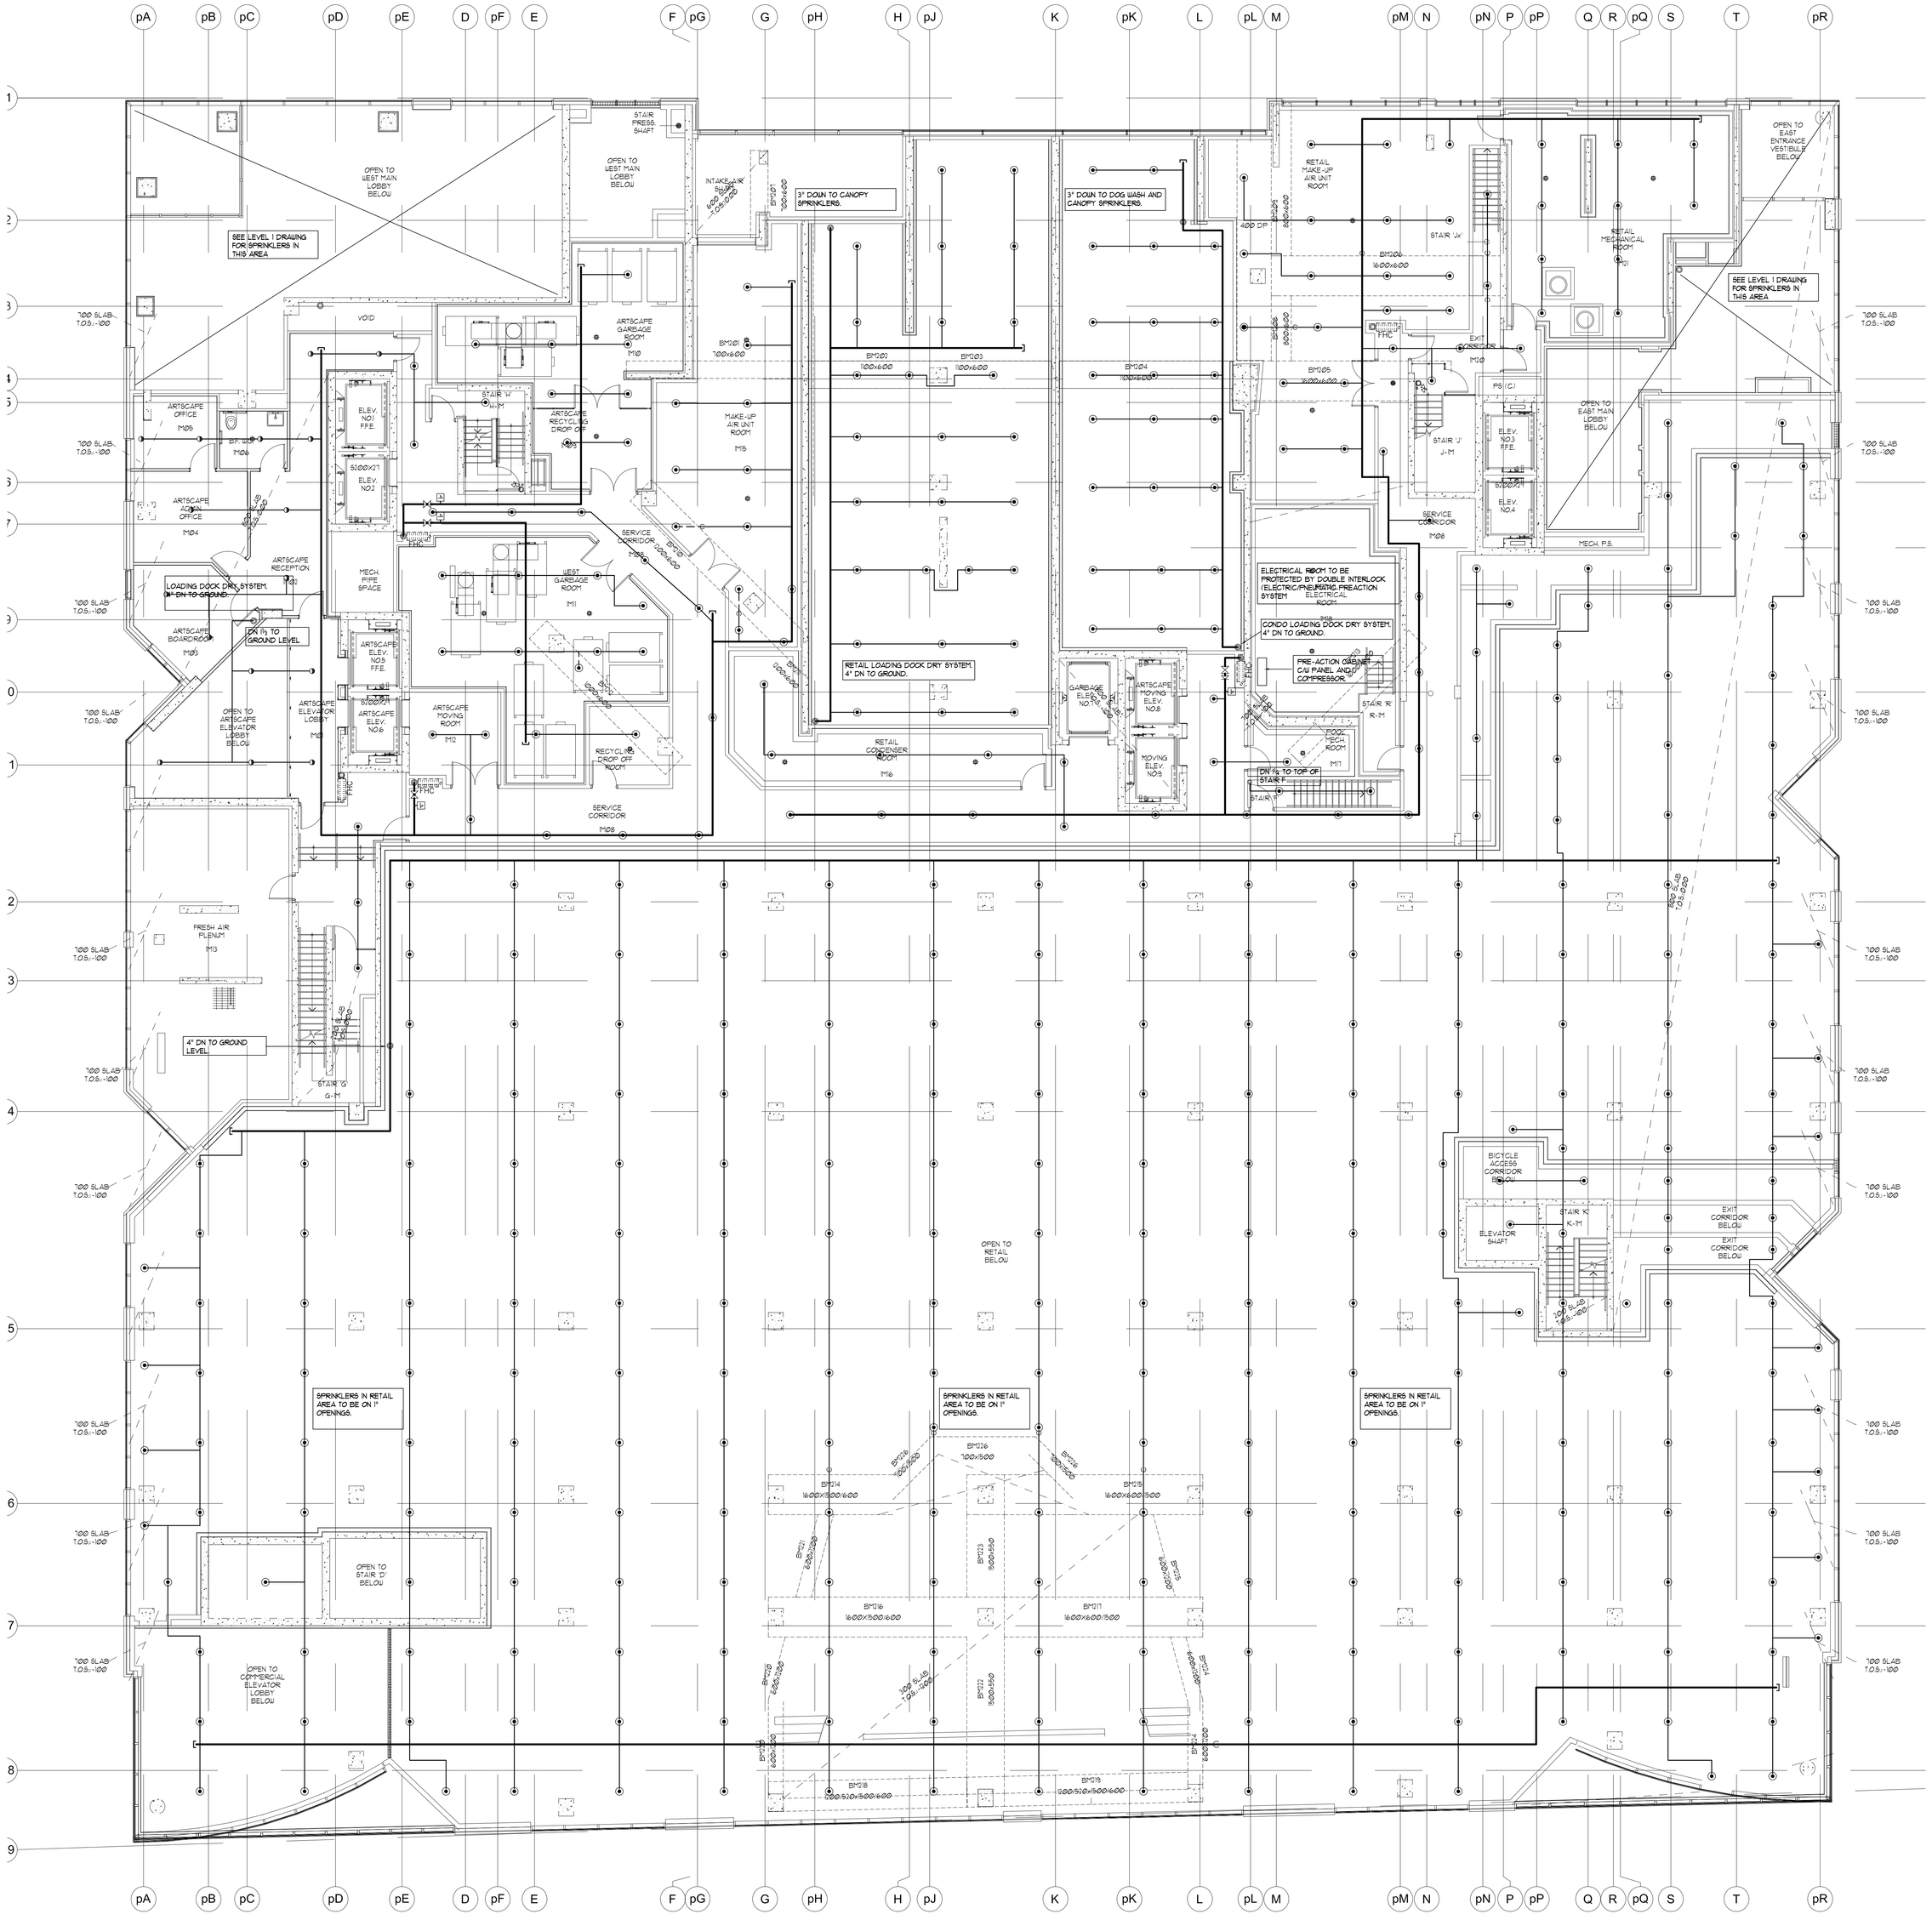

MEZZ. LEVEL SPRINKLER LAYOUT
SCALE: ½"=1'-0"

REVISIONS		
1.0	ISSUED FOR TENDER	10/15/15

NOTES

SPRINKLER LEGEND

1/2" 165°F SC QR CONCEALED PENDENT SPRINKLER K= 5.6 LH	00
1/2" 165°F SC SR BRASS UPRIGHT SPRINKLER K= 5.6 OH	00
FIRE HOSE CABINET SEE DETAIL SHEET SP1	

TRIDEL BUILT FOR LIFE
4800 Dufferin St
Toronto, Ontario M3H 5S9
(tel): 416-661-9290

MIRENDA INCORPORATED
15171 Yonge Street Suite 202
Aurora Ontario L4G 1M1
(tel): 905-727-0092
(fax): 905-727-5517

NORTH

STAMP

LICENSED PROFESSIONAL ENGINEER
R.A. VERINI
15/20
PROVINCE OF ONTARIO

PROJECT
AQUAVISTA
MERCHANTS WHARF
TORONTO, ONTARIO

DWG TITLE
MEZZ. LEVEL
SPRINKLER LAYOUT

DATE 10/15/2015	PROJECT NO. 15-678
SCALE 1/8"=1'-0"	
DWN BY R.S.	DWG NO. SP7
ISSUED FOR REVISION NO. 1.0	OF SP20