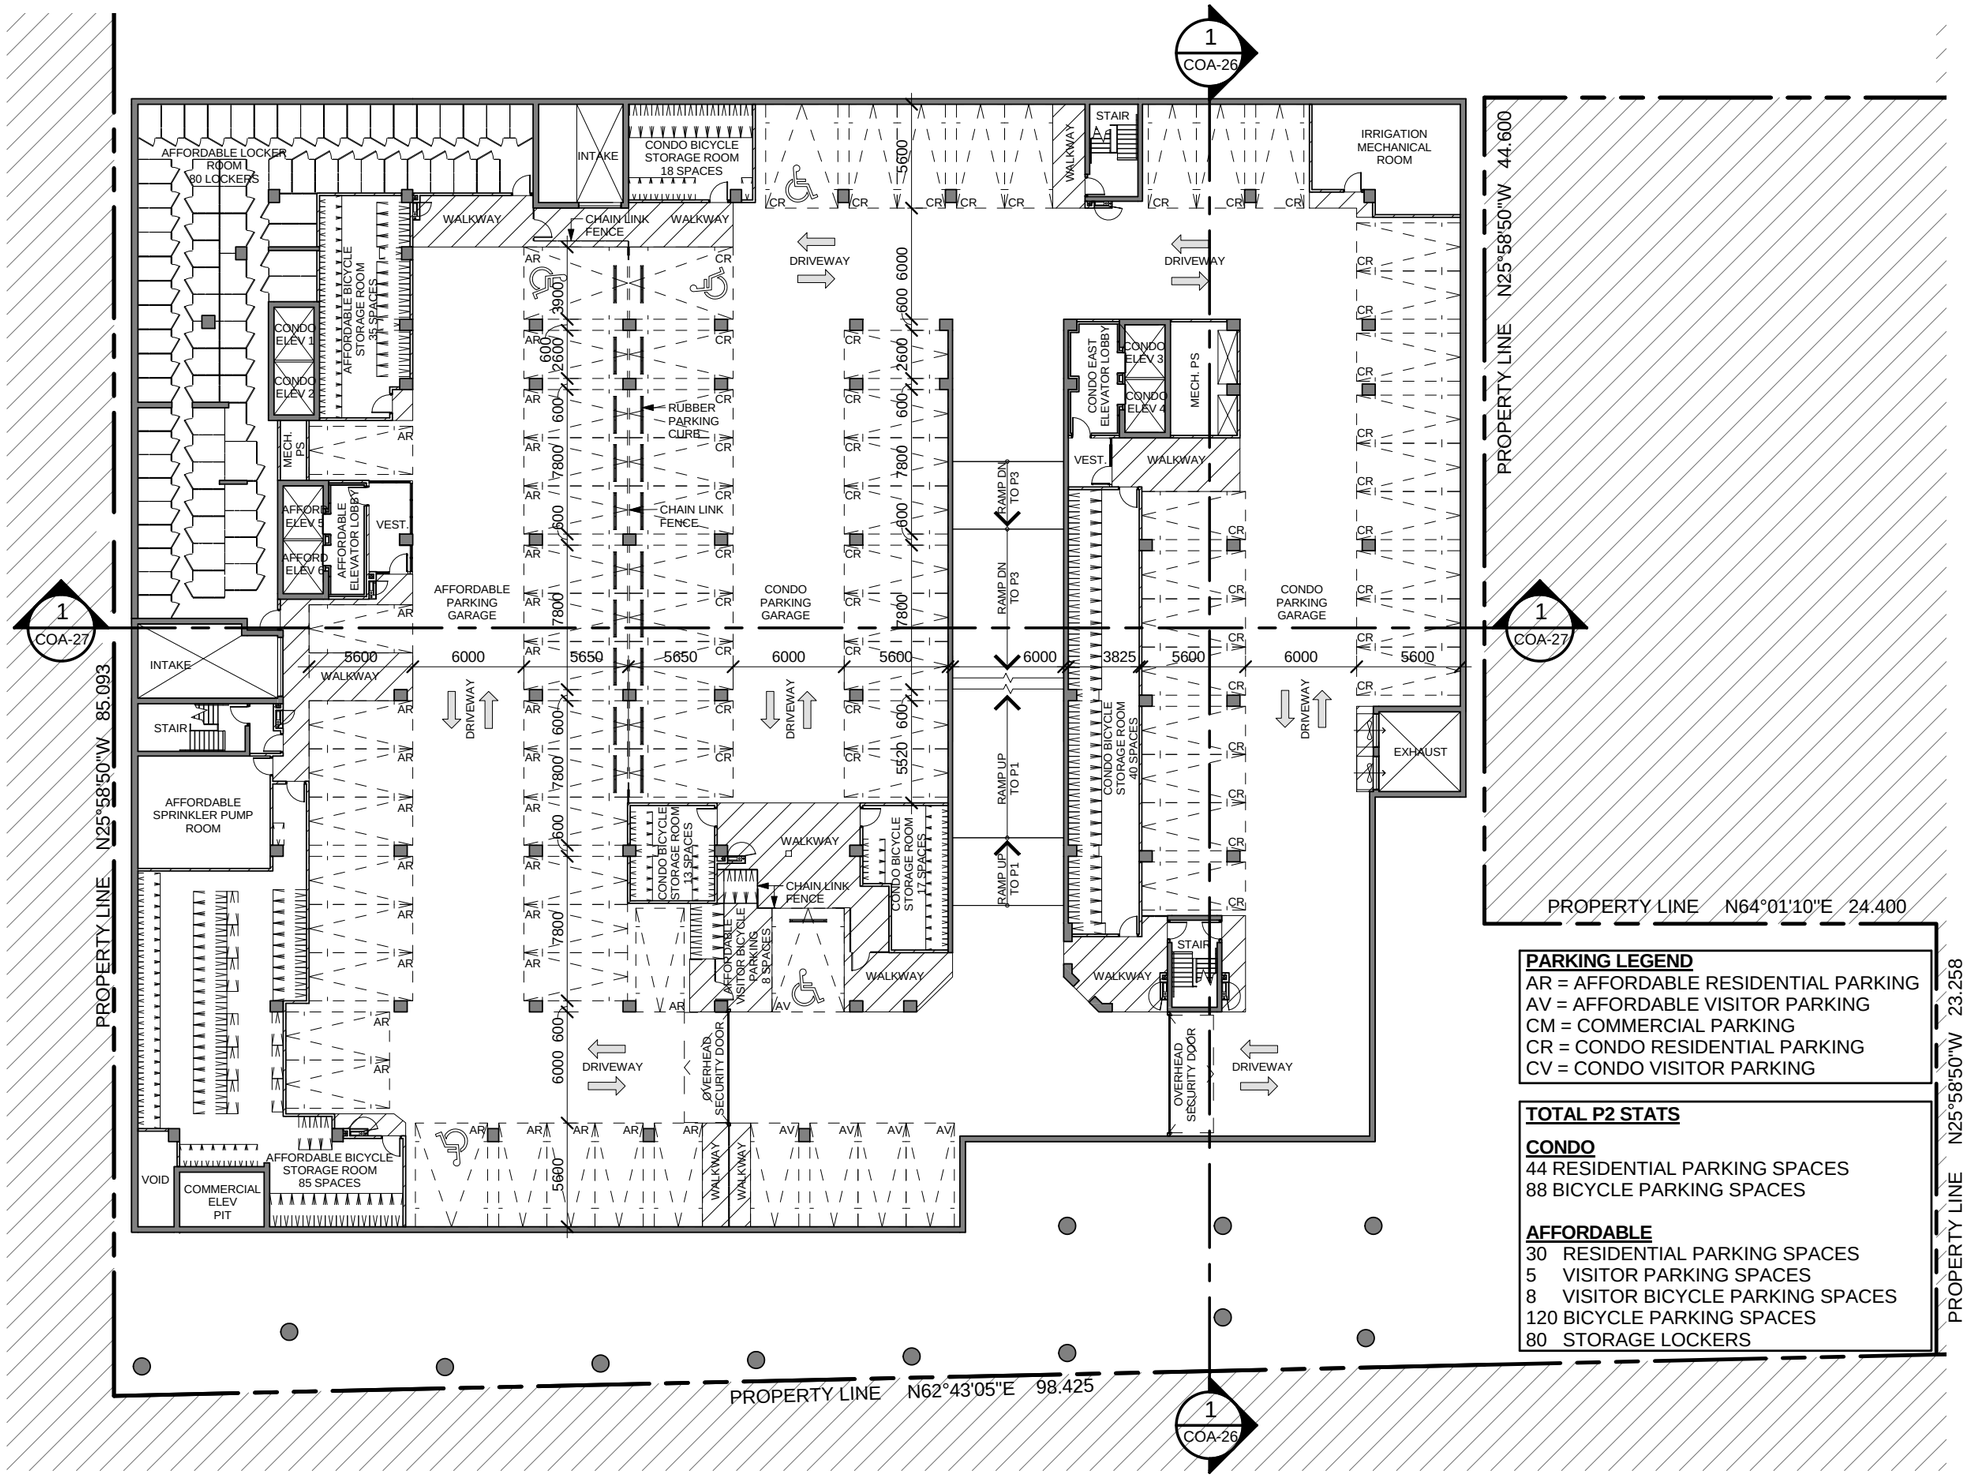

PARKING LEGEND

AR = AFFORDABLE RESIDENTIAL PARKING
AV = AFFORDABLE VISITOR PARKING
CM = COMMERCIAL PARKING
CR = CONDO RESIDENTIAL PARKING
CV = CONDO VISITOR PARKING

TOTAL P2 STATS

CONDO
44 RESIDENTIAL PARKING SPACES
88 BICYCLE PARKING SPACES

AFFORDABLE
30 RESIDENTIAL PARKING SPACES
5 VISITOR PARKING SPACES
8 VISITOR BICYCLE PARKING SPACES
120 BICYCLE PARKING SPACES
80 STORAGE LOCKERS

Contractor Must Check And Verify All Dimensions On The Job.

Do Not Scale The Drawings.

All Drawings, Specifications And Related Documents Are The Copyright Of The Architect And Must Be Returned Upon Request.

Reproduction Of Drawings, Specifications And Related Documents In Part Or Whole Is Forbidden Without The Architects Written Permission.

This Drawing Is Not To Be Used For Construction Until Signed ByThe Architect.

Date:

KIRKOR | architects & planners
20 Martin Ross Avenue, Toronto, Ontario, M3J 2K8
T(416) 665-6060, F(416) 665-1234, www.kirkorarchitects.com

No.:	Revision	Date
01	COMMITTEE OF ADJUSTMENT	June 4, 2015

No	Issued For	Date

AQUAVISTA AT BAYSIDE TORONTO

Drawing Title

P2 FLOOR PLAN

Project

AQUAVISTA
263 Queens Quay East

Scale: 1 : 300
Drawn by: E.V.
Checked by: C.L.
Project No.: 13148
Date: June 4, 2015
Drawing No.: COA-06

Plot Date: 6/4/2015 4:00:22 PM File Path: C:\Users\eveiledal\Documents\REVIT 2015 WORKING FILES\13148- SPA & COA Model-Building R3-R4_eveiledal.rvt