

EXTERIOR RAILING TYPE LEGEND

13148 - AQUAVISTA
 UPDATED: MARCH 23, 2015

- R1 ALUMINUM BALCONY RAILING WITH SLAB COVER**
 METAL: ALUMINUM
 COLOR: PRO-TECTANT, DURANUM XL, STEEL CITY SILVER
 GLASS: CLEAR HEAT SOAKED TEMPERED GLASS
 REFER TO DETAIL: X/A7-XX
- R1A ALUMINUM BALCONY RAILING WITH SLAB COVER**
 BIRD FRIENDLY / FRIE PATTERN
 METAL: ALUMINUM
 COLOR: PRO-TECTANT, DURANUM XL, STEEL CITY SILVER
 GLASS: CLEAR HEAT SOAKED TEMPERED GLASS
 FRIE PATTERN: WHITE FRIE AND DAWGTEH DOTS IN 100 SQUARE PATTERN
 REFER TO DETAIL: X/A7-XX
 NOTE: REFER TO LANDSCAPE DRAWINGS FOR LOCATION OF FRIE PATTERN
- R2 ALUMINUM TERRACE RAILING WITH SLAB COVER - ON CONCRETE**
 METAL: ALUMINUM
 COLOR: PRO-TECTANT, DURANUM XL, STEEL CITY SILVER
 GLASS: CLEAR HEAT SOAKED TEMPERED GLASS
 REFER TO DETAIL: X/A7-XX
- R2A ALUMINUM TERRACE RAILING WITH SLAB COVER - ON CONCRETE**
 BIRD FRIENDLY / FRIE PATTERN
 METAL: ALUMINUM
 COLOR: PRO-TECTANT, DURANUM XL, STEEL CITY SILVER
 GLASS: CLEAR HEAT SOAKED TEMPERED GLASS
 FRIE PATTERN: WHITE FRIE AND DAWGTEH DOTS IN 100 SQUARE PATTERN
 REFER TO DETAIL: X/A7-XX
 NOTE: REFER TO LANDSCAPE DRAWINGS FOR LOCATION OF FRIE PATTERN


- R3 ALUMINUM BALCONY DIVIDER**
 METAL: ALUMINUM
 COLOR: PRO-TECTANT, DURANUM XL, STEEL CITY SILVER
 GLASS: CLEAR HEAT SOAKED TEMPERED GLASS
 REFER TO DETAIL: X/A7-XX
- R4 ALUMINUM TERRACE DIVIDER - ON CONCRETE**
 METAL: ALUMINUM
 COLOR: PRO-TECTANT, DURANUM XL, STEEL CITY SILVER
 GLASS: CLEAR HEAT SOAKED TEMPERED GLASS
 REFER TO DETAIL: X/A7-XX
- R5 ALUMINUM AMENITY TERRACE RAILING**
 METAL: ALUMINUM
 COLOR: PRO-TECTANT, DURANUM XL, STEEL CITY SILVER
 GLASS: CLEAR HEAT SOAKED TEMPERED GLASS
 NOTE: REFER TO LANDSCAPE DRAWINGS FOR DETAILS
- R5A ALUMINUM AMENITY TERRACE RAILING**
 BIRD FRIENDLY / FRIE PATTERN
 METAL: ALUMINUM
 COLOR: PRO-TECTANT, DURANUM XL, STEEL CITY SILVER
 GLASS: CLEAR HEAT SOAKED TEMPERED GLASS
 FRIE PATTERN: WHITE FRIE AND DAWGTEH DOTS IN 100 SQUARE PATTERN
 NOTE: REFER TO LANDSCAPE DRAWINGS FOR DETAILS

- R6 ALUMINUM BALCONY RAILING WITH SLAB COVER - GLASS SPANDREL PANEL**
 METAL: ALUMINUM
 COLOR: PRO-TECTANT, DURANUM XL, STEEL CITY SILVER
 GLASS: CLEAR HEAT SOAKED TEMPERED GLASS
 LOCATION: REFER TO DETAIL: X/A7-XX

BUILDING SECTION KEY NOTES

- CONCRETE COLUMN (REFER TO STRUCTURAL DRAWING)
- CONCRETE COLUMN BEYOND (REFER TO STRUCTURAL DRAWING)
- STRUCTURAL BEAM (REFER TO STRUCTURAL DRAWING)
- STRUCTURAL BEAM BEYOND (REFER TO STRUCTURAL DRAWING)
- CONCRETE BLOCK WALL (REFER TO PLANS)
- ALUMINUM WINDOW WALL SYSTEM (REFER TO WINDOW SCHEDULE)
- CURTAIN WALL WINDOW SYSTEM (REFER TO WINDOW SCHEDULE)
- PRE-FINISHED METAL LOUVER

- ARCHITECTURAL METAL LOUVER
- OVERHEAD GARAGE DOOR
- RAILING SYSTEM
- METAL SLOTTED CANOPY

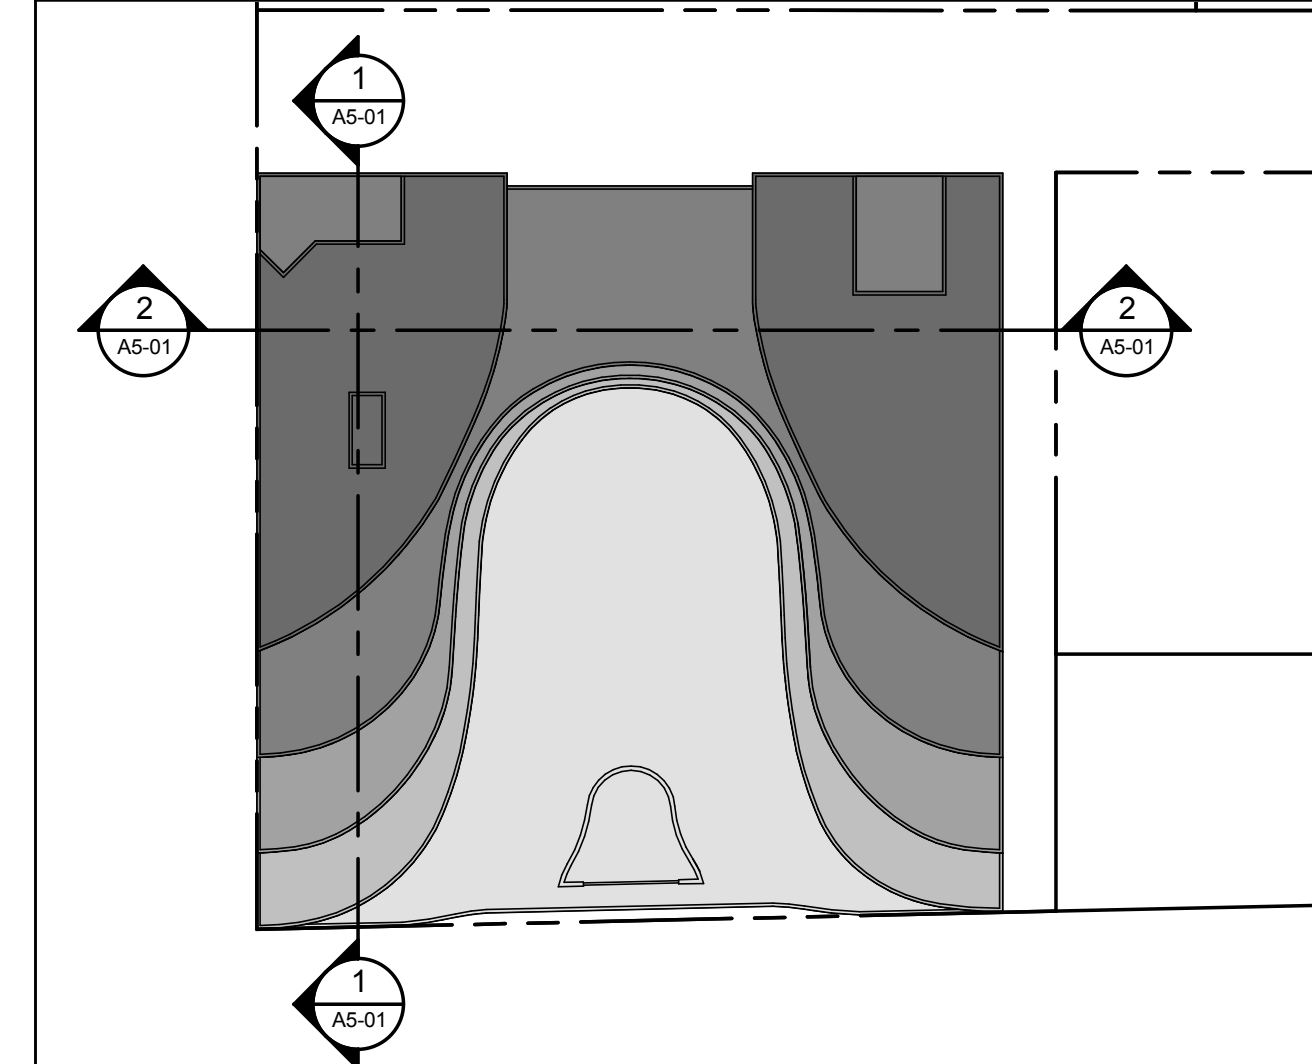

Exterior Railing Type Legend 5
 A5-01

Building Section Key Notes 4
 A5-01


Building Section Key Plan 3
 A5-01



East - West Building Section Along Gridline p6 2
 Scale: 1 : 100
 A5-01



North - South Building Section Along Gridline pD 1
 Scale: 1 : 100
 A5-01

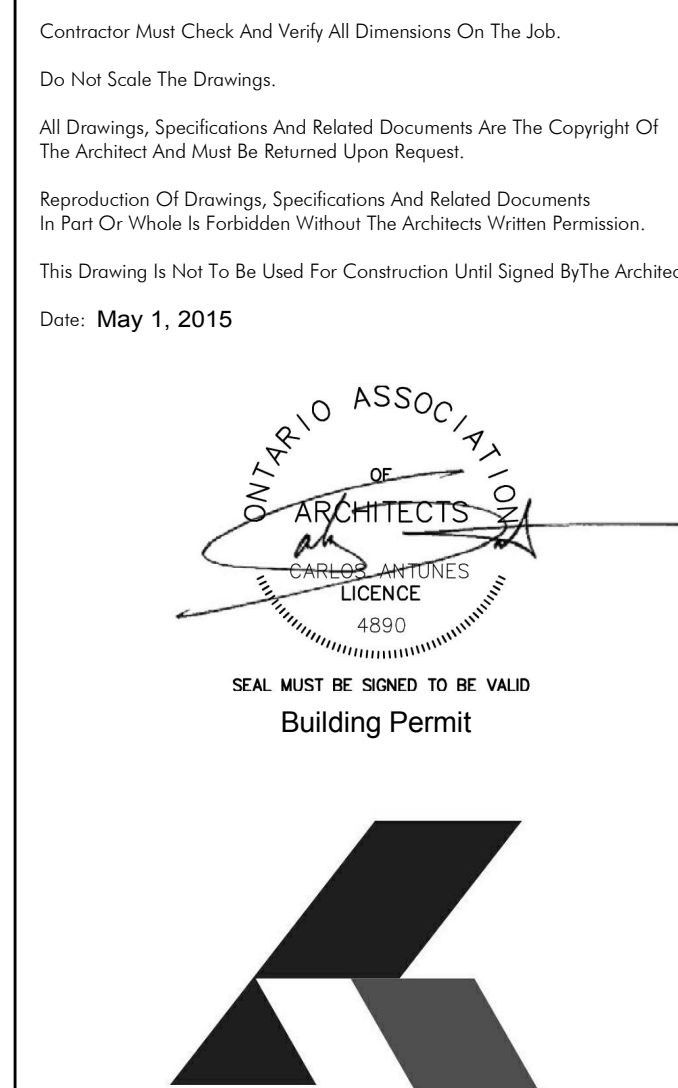

KIRKOR ARCHITECTS + PLANNERS
 20 Martin Road Avenue, Toronto, Ontario, M3J 2K9
 Tel: 416-593-0500, Fax: 416-593-1234, www.kirkorarchitects.com
 No.: Revision Date

1. Building Permit: May 1, 2015
 No. Issued For: Date

AQUAVISTA
 AT BAYSIDE TORONTO

Drawing Title
 Building Section
 Building Sections

Project
Hines TRIDEL
AQUAVISTA
 Block 3 - R3 & R4
 263 Queens Quay East
 Toronto, ON
 Scale

As indicated
 Drawn by: C.A.
 Checked by: C.A.
 Project No.: 13148
 Date: May 1, 2015
 Drawing No.: A5-01