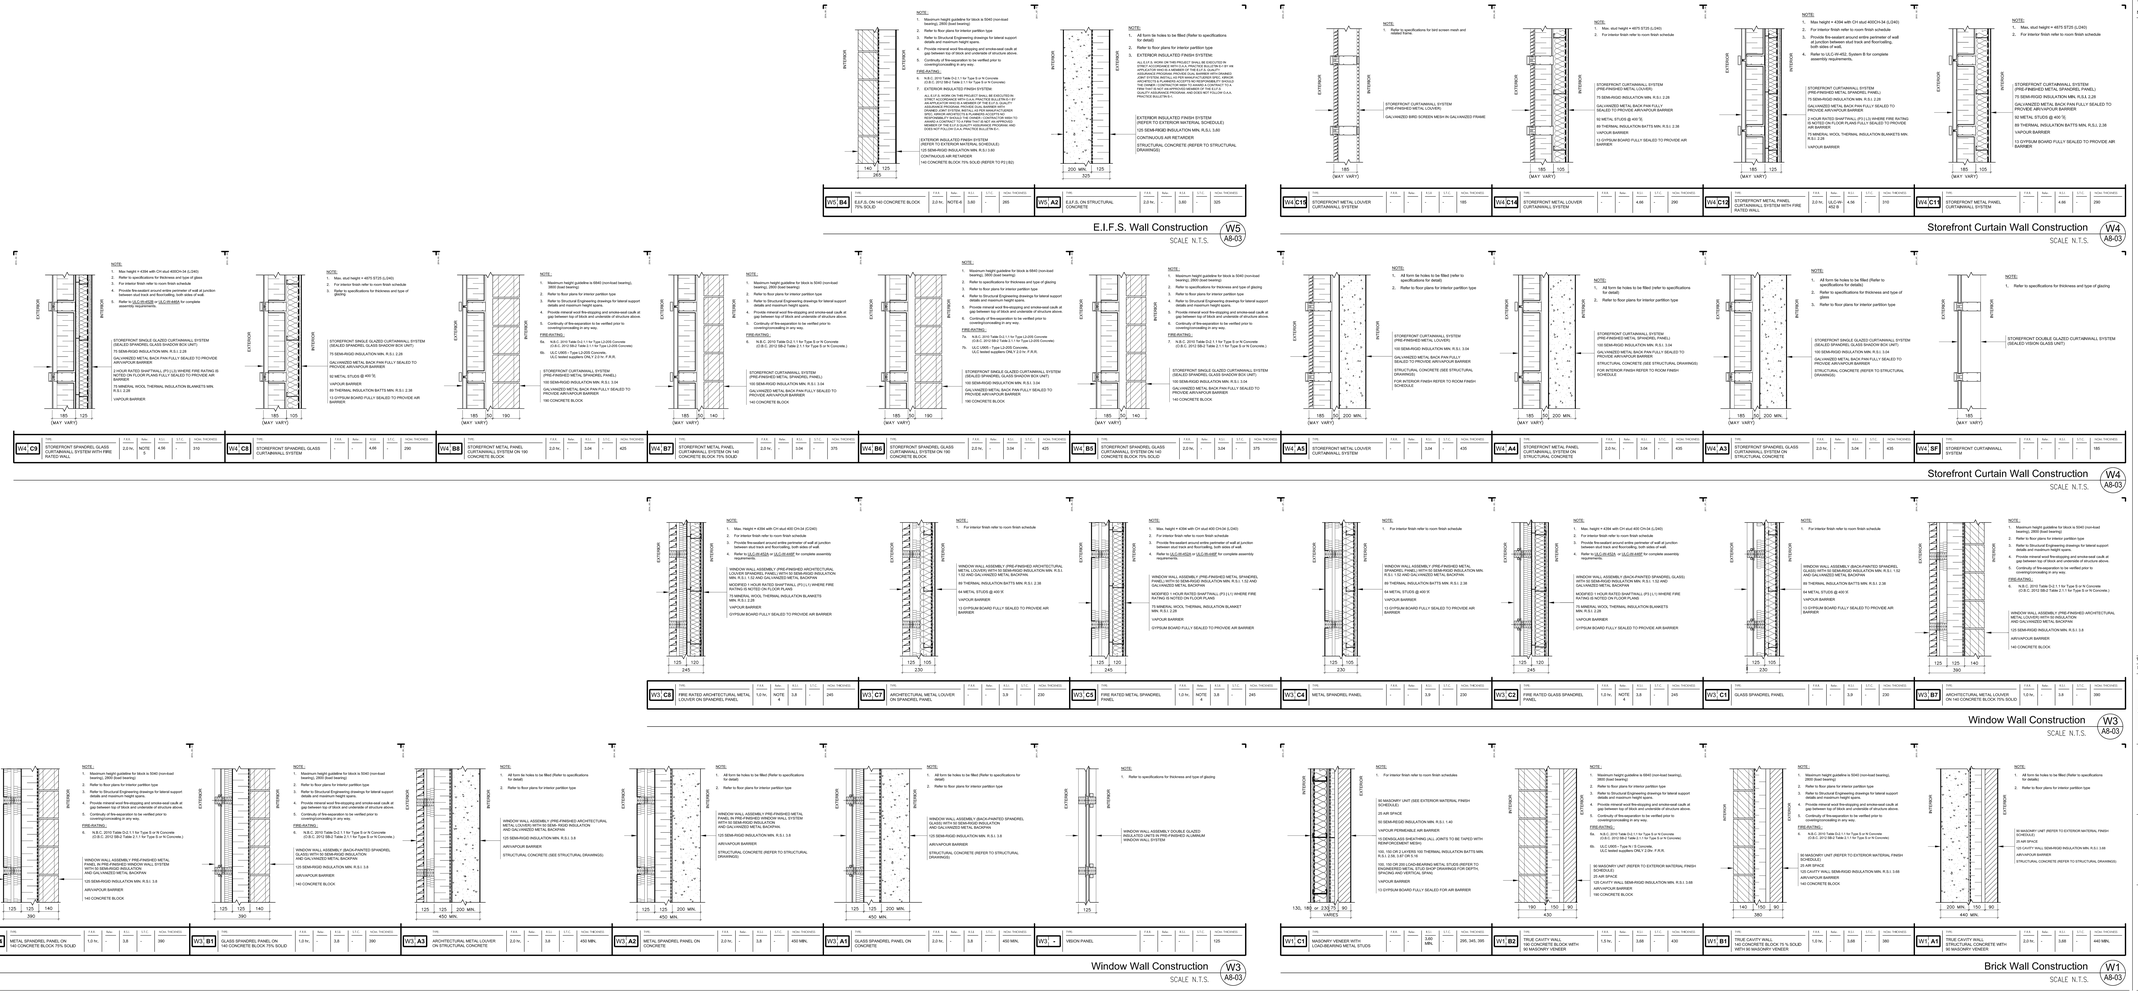


Contractor Must Check And Verify All Dimensions On The Job.

Do Not Scale The Drawings.

All Drawings, Specifications And Related Documents Are The Copyright Of The Architect And Must Be Returned Upon Request.

Reproduction Of Drawings, Specifications And Related Documents In Part Or Whole Is Forbidden Without The Architect's Written Permission.

The Drawing Is Not To Be Used For Construction Until Signed By The Architect.

Date May 1, 2015

SEAL NOT BE SIGNED TO BE VALID

Building Permit

KIRKOR ARCHITECTS + PLANNERS
20 Martin Ross Avenue, Toronto, Ontario, M3J 2K8
Tel (416) 630-0065 Fax (416) 665-1234 www.kirkorarchitects.com

| No. | Revision | Date |
|---|---|---|
| 1 | Building Permit | May 1, 2015 |

| No. | Issued For | Date |
|---|---|---|

AQUAVISTA AT BAYSIDE TORONTO

Drawing Title
Wall Types
Exterior Wall Assemblies

Project
Hines TRIDEL
AQUAVISTA
Block 3 - R3 & R4
263 Queens Quay East
Toronto, ON

Scale N.T.S.
Drawn by M.N.
Checked by C.A.
Project No. 13148
Date May 1, 2015
Drawing No. A8-03