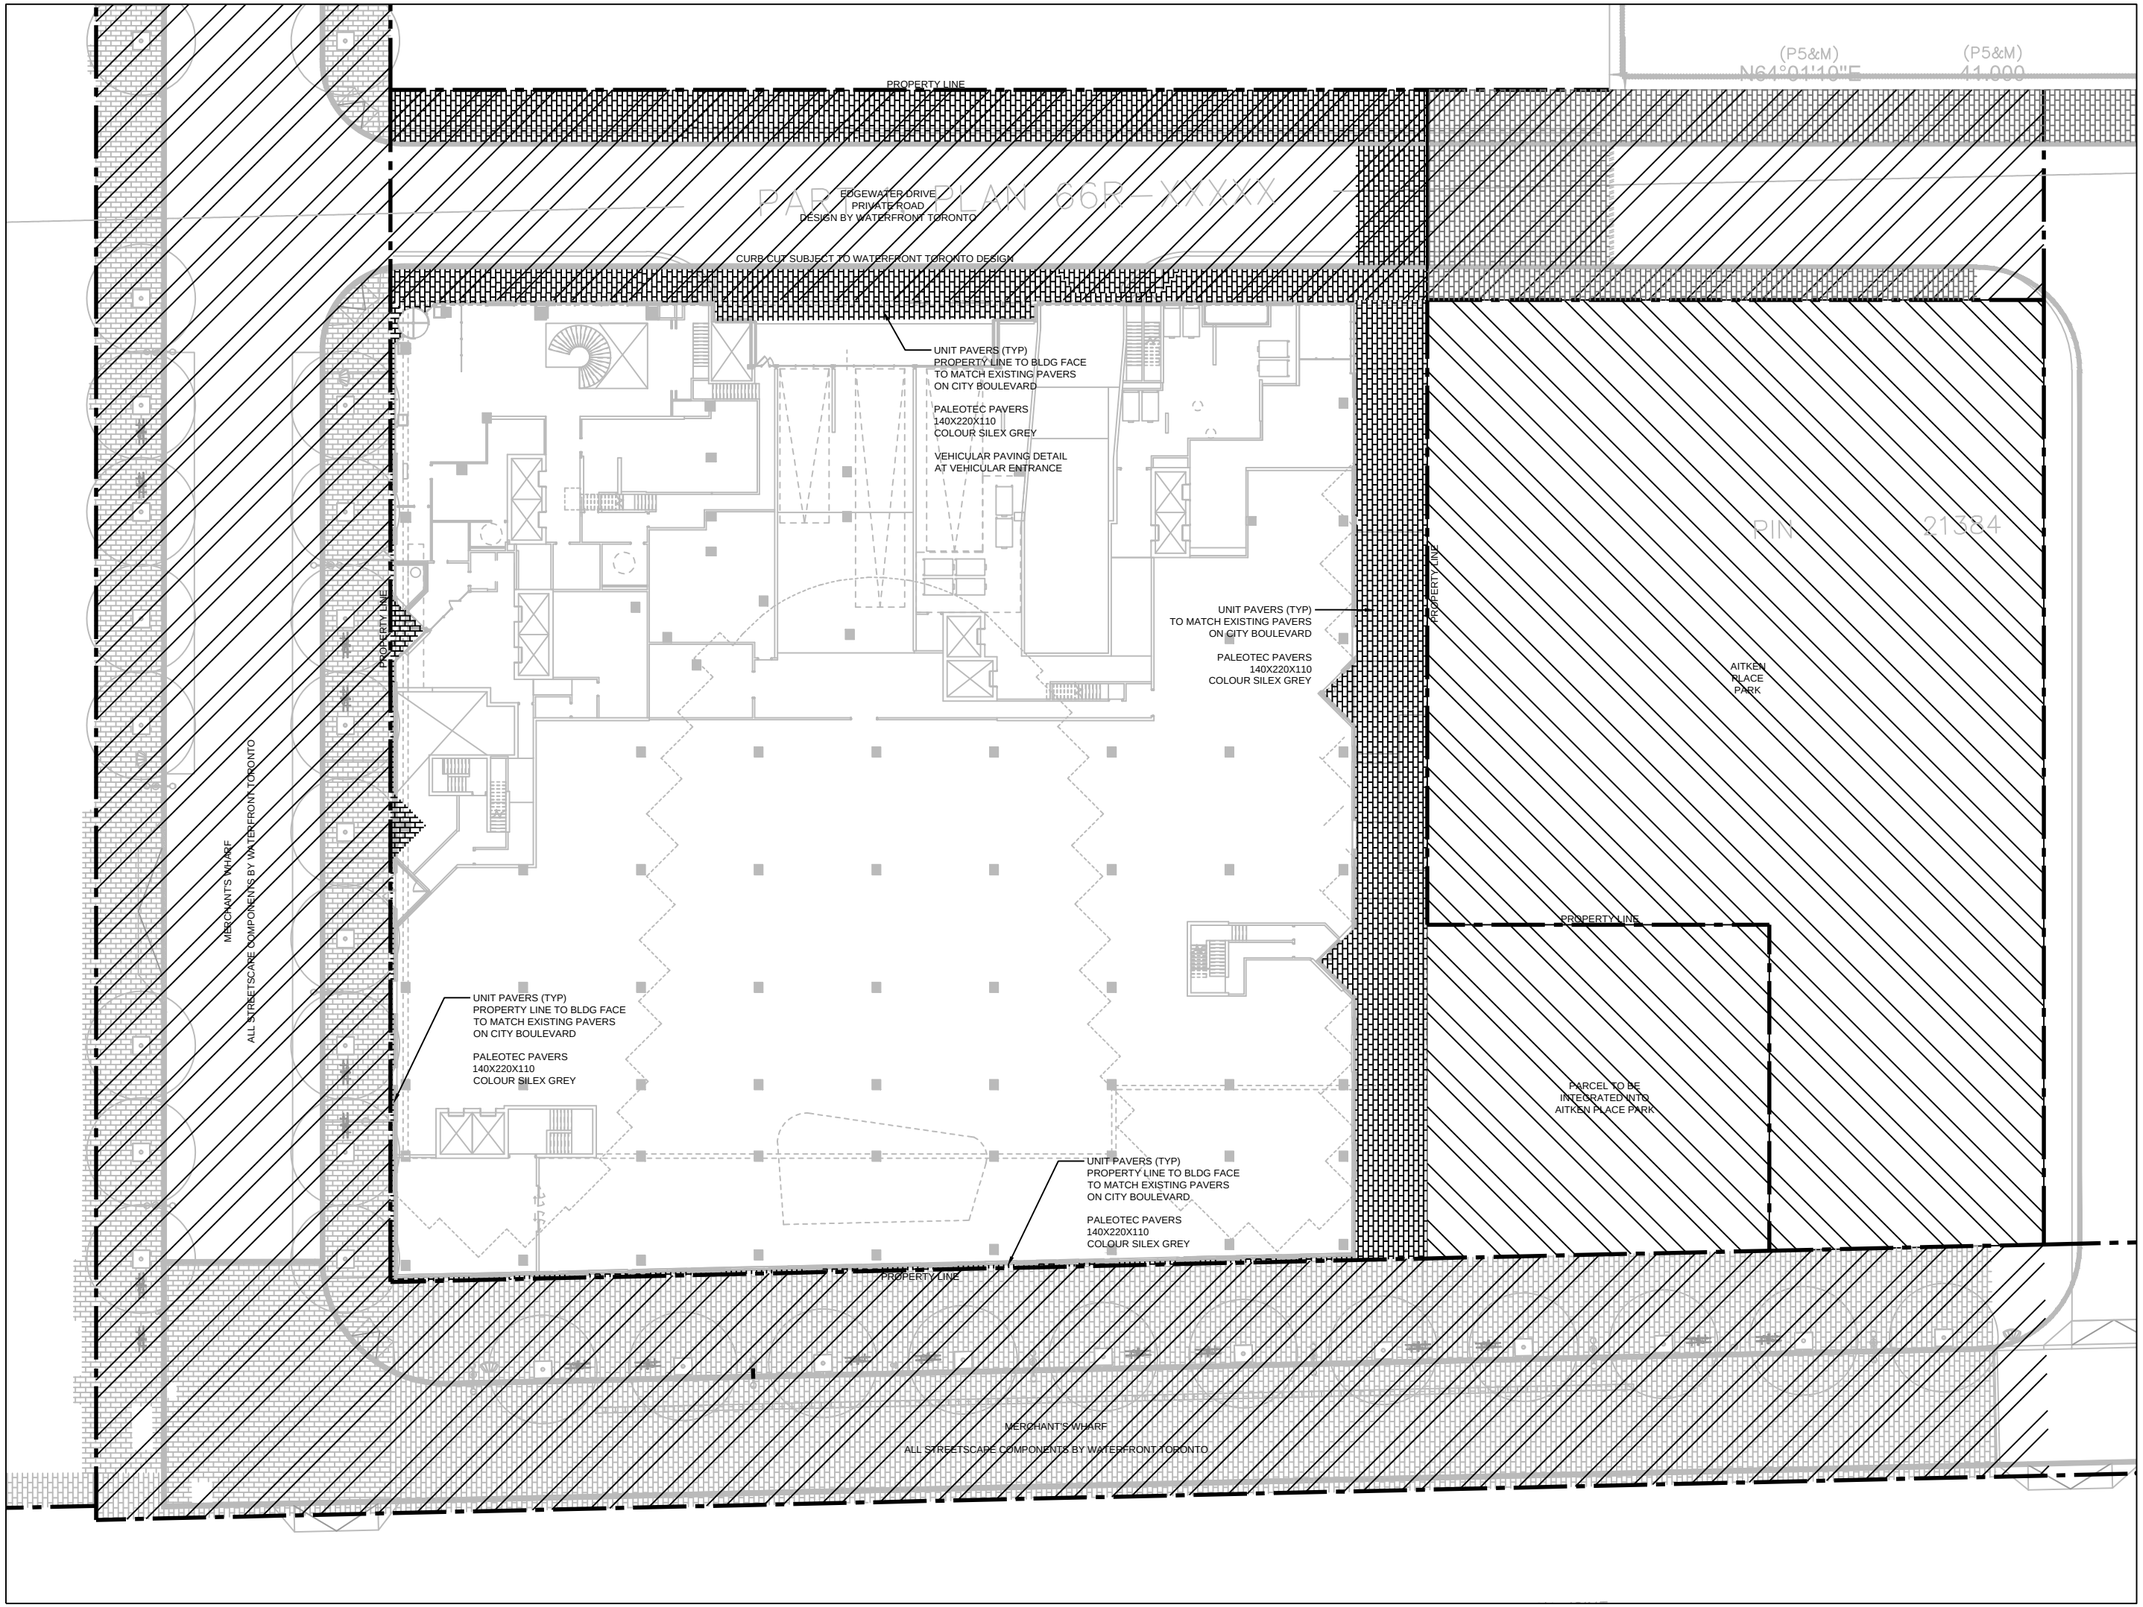

Contractor Must Check And Verify All Dimensions On The Job.

Do Not Scale The Drawings.

All Drawings, Specifications And Related Documents Are The Copyright Of The Architect And Must Be Returned Upon Request.

Reproduction Of Drawings, Specifications And Related Documents In Part Or Whole Is Forbidden Without The Architects Written Permission.

This Drawing Is Not To Be Used For Construction Until Signed ByThe Architect.

Date:

KIRKOR | architects & planners

20 Martin Ross Avenue, Toronto, ON M3J 2K8
T(416) 665-6060, F(416) 665-1234

www.kirkorarchitects.com

Janet Rosenberg & Studio
Landscape Architecture and Urban Design
t 416 656 6665 f 416 656 5756 www.jrstudio.ca
148 Kenwood Avenue, Toronto Ontario M6C 2S3 Canada

WATERFRONT TORONTO JURISDICTION

AITKEN PARK DESIGN TBD

No.:	Revision	Date
1.	Issued for Site Plan Approval to WT	15.01.30

ONTARIO ASSOCIATION OF LANDSCAPE ARCHITECTS
JANET ROSENBERG
OALA
MEMBER

Drawing Title

Landscape Layout
Ground Floor

Project

Hines TRIDEL

Aquavista

BAYSIDE, TORONTO

Scale	1:200
Drawn by	LP/ CP
Checked by	RB
Project No.	14-117
Date	06/03/14
Drawing No.	L-201