ASI-04 NOTES:
CEILING & BULKHEADS REVISED WITH
ASI-04 REVISIONS NOT CLOUDED

CEILING NOTES:

1. TYPICAL GYPSUM BULKHEAD W/O ACOUSTIC INSULATION
2. CEILING TYPE C1 W/ ACOUSTIC INSULATION AT BATHROOMS AND LAUNDRY CLOSETS TYP.
3. KITCHEN BULKHEAD @ 2450mm AFF TYP. U.N.O. (@ 2290mm AFF ON LEVELS 3 AND 4)
4. ALL PLUMBING PENETRATING SLAB ABOVE TO BE WRAPPED W/ 38mm ACOUSTIC BATT EXCEPT IN BATHROOM CEILINGS.
5. PARTITIONS AROUND C1 CEILINGS TO BE FILLED W/ ACOUSTIC BATT ABOVE THE CEILING. EXTEND GYPSUM TO U/S SLAB ABOVE ON ONE SIDE OF PARTITION MIN.
6. WHERE PLUMBING FROM ABOVE IS LOCATED OVER A ROOM BELOW OTHER THAN A BATHROOM, PROVIDE AN INSULATED C1 CEILING, PLUS WRAP THE PLUMBING IN ACOUSTIC BATT.

PLAN DRAWING LEGEND

DENOTES PAINTED C1A GYPSUM BULKHEAD AT 2290 AFF UNLESS NOTED
MTL3 — YELLOW METAL PANEL CLADDING
W1A — EXTERIOR WALL ASSEMBLIES W1A UNLESS NOTED OTHERWISE
DENOTES BARRIER-FREE DESIGNATED RESIDENTIAL SUITE
RD X.X% — DENOTES ROOF DRAIN AND ROOF DRAINAGE LAYOUT; REFER ALSO TO SLAB EDGE PLANS FOR SLOPES AND SLAB ELEVATIONS

REFER TO DWG. A620 FOR DETAILS OF WINDOW WASHING SYSTEMS

AP — ANCHOR POINT
DB — DAVIT BASE
RDB — RECESSED DAVIT BASE
RRA — RECESSED ROOF ANCHOR
RA — ROOF ANCHOR
RA — ROOF ANCHOR - WALL MOUNTED
RS — WINDOW WASHING RIGGING SLEEVE

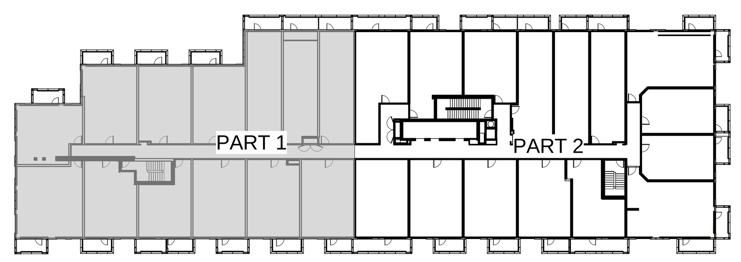

SQ
SPADINA QUEEN
TRIDEL

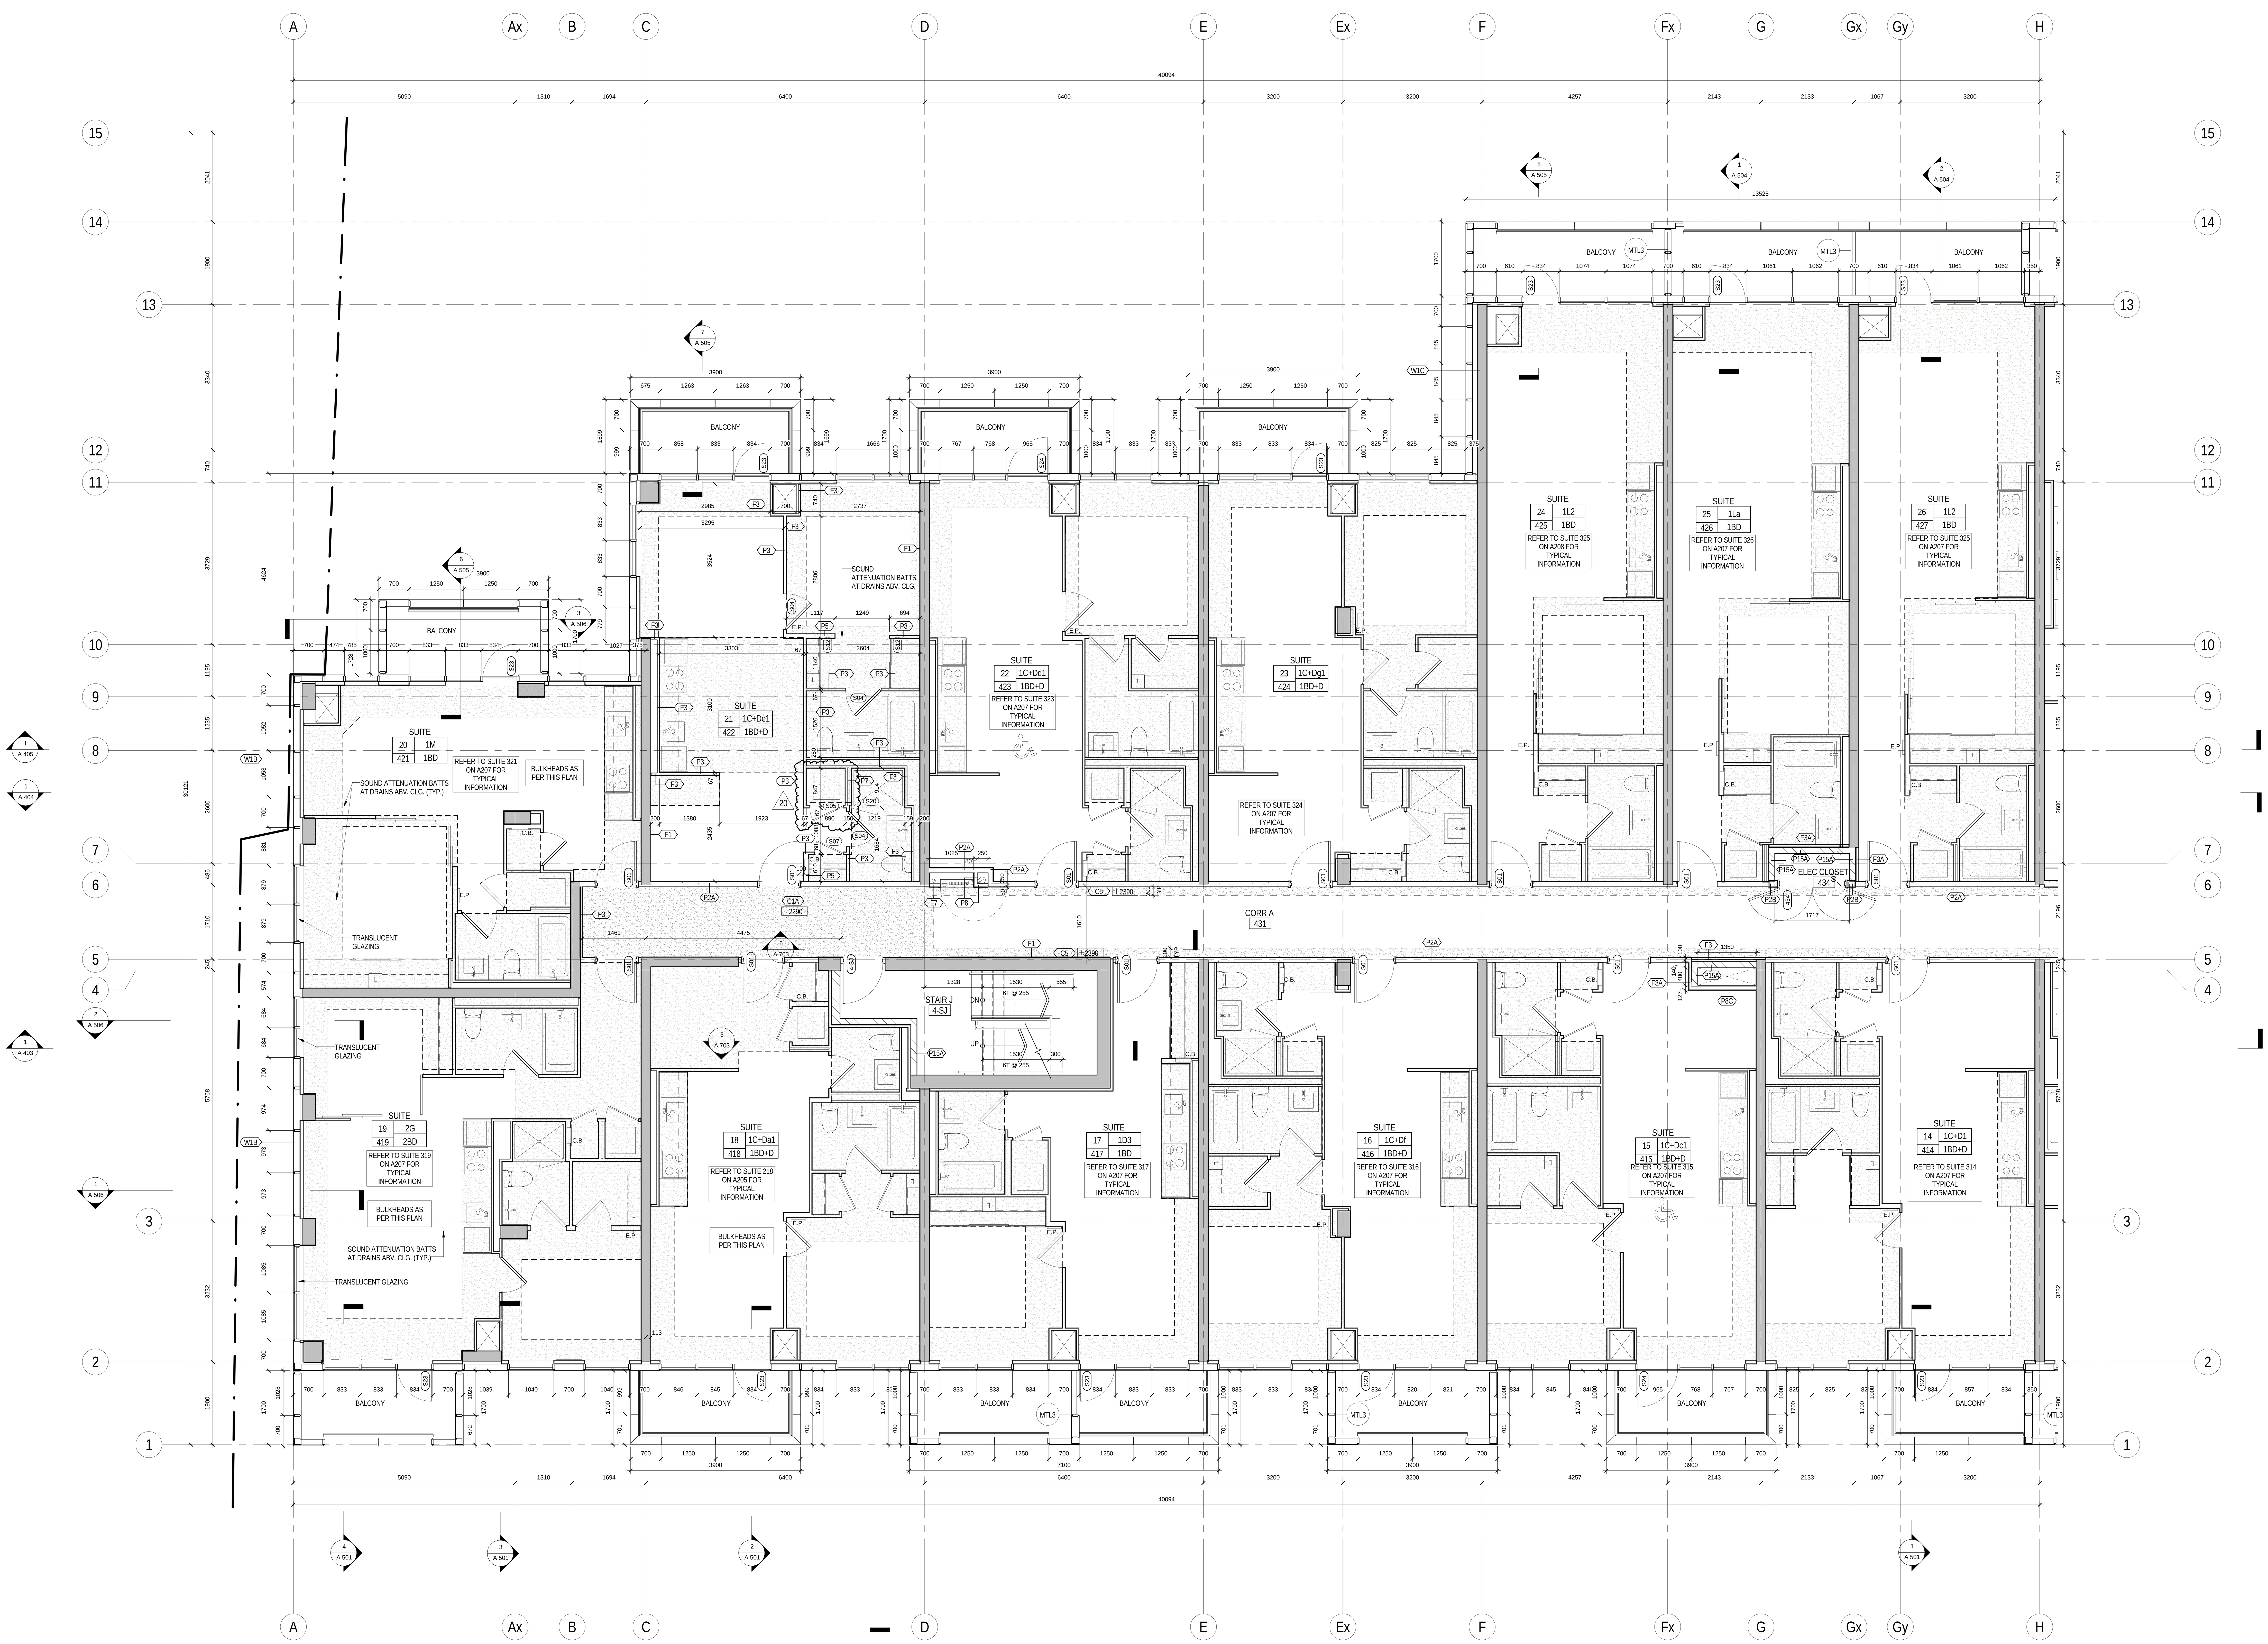

METRIC SCALE DRAWING
FIRST FLOOR ELEV. +93.60m

No.	ISSUED / REVISED FOR:	DATE:
1	Issued for SPA	2013-03-26
2	Issued for Coordination	2013-04-11
3	Issued for Coordination	2013-04-17
4	Reissued for SPA	2014-01-10
5	Issued for Coordination	2014-03-28
6	Issued for Elevator Tender	2014-04-07
7	Issued for Coordination	2014-05-02
8	Issued for 50% Completion	2014-05-23
9	Issued for Permit	2014-05-30
10	Issued for Coordination	2014-06-23
11	Reissued for Permit	2014-07-10
12	Reissued for Permit	2014-08-22
13	Issued for Tender	2014-08-26
14	Issued for Tender	2014-09-22
15	Issued for Flooring Tender	2015-03-10
16	Issued for Tender	2015-05-05
17	Issued for ASI 04	2015-06-17
18	Issued for Drywall Tender	2015-08-19
19	Issued for Drywall Tender Add #1	2015-09-16
20	Issued for ASI 20	2015-11-23

SQ ALEXANDRA PARK - BLOCK 11
38 CAMERON ST, TORONTO, ONTARIO M5T 2H2

project no:	12-115
scale:	As indicated
drawn by:	TAI
reviewed by:	JH
date:	2014-09-22

Teeple Architects INC
5 CAMDEN STREET TORONTO, ONTARIO
416-598-0554-TEL INFO@TEEPLEARCH.COM FAX-416-598-1705

LEVEL 4 PLAN SOUTH

1 — 1 /A227 — LEVEL 4 PLAN SOUTH — 1 : 50

A 209