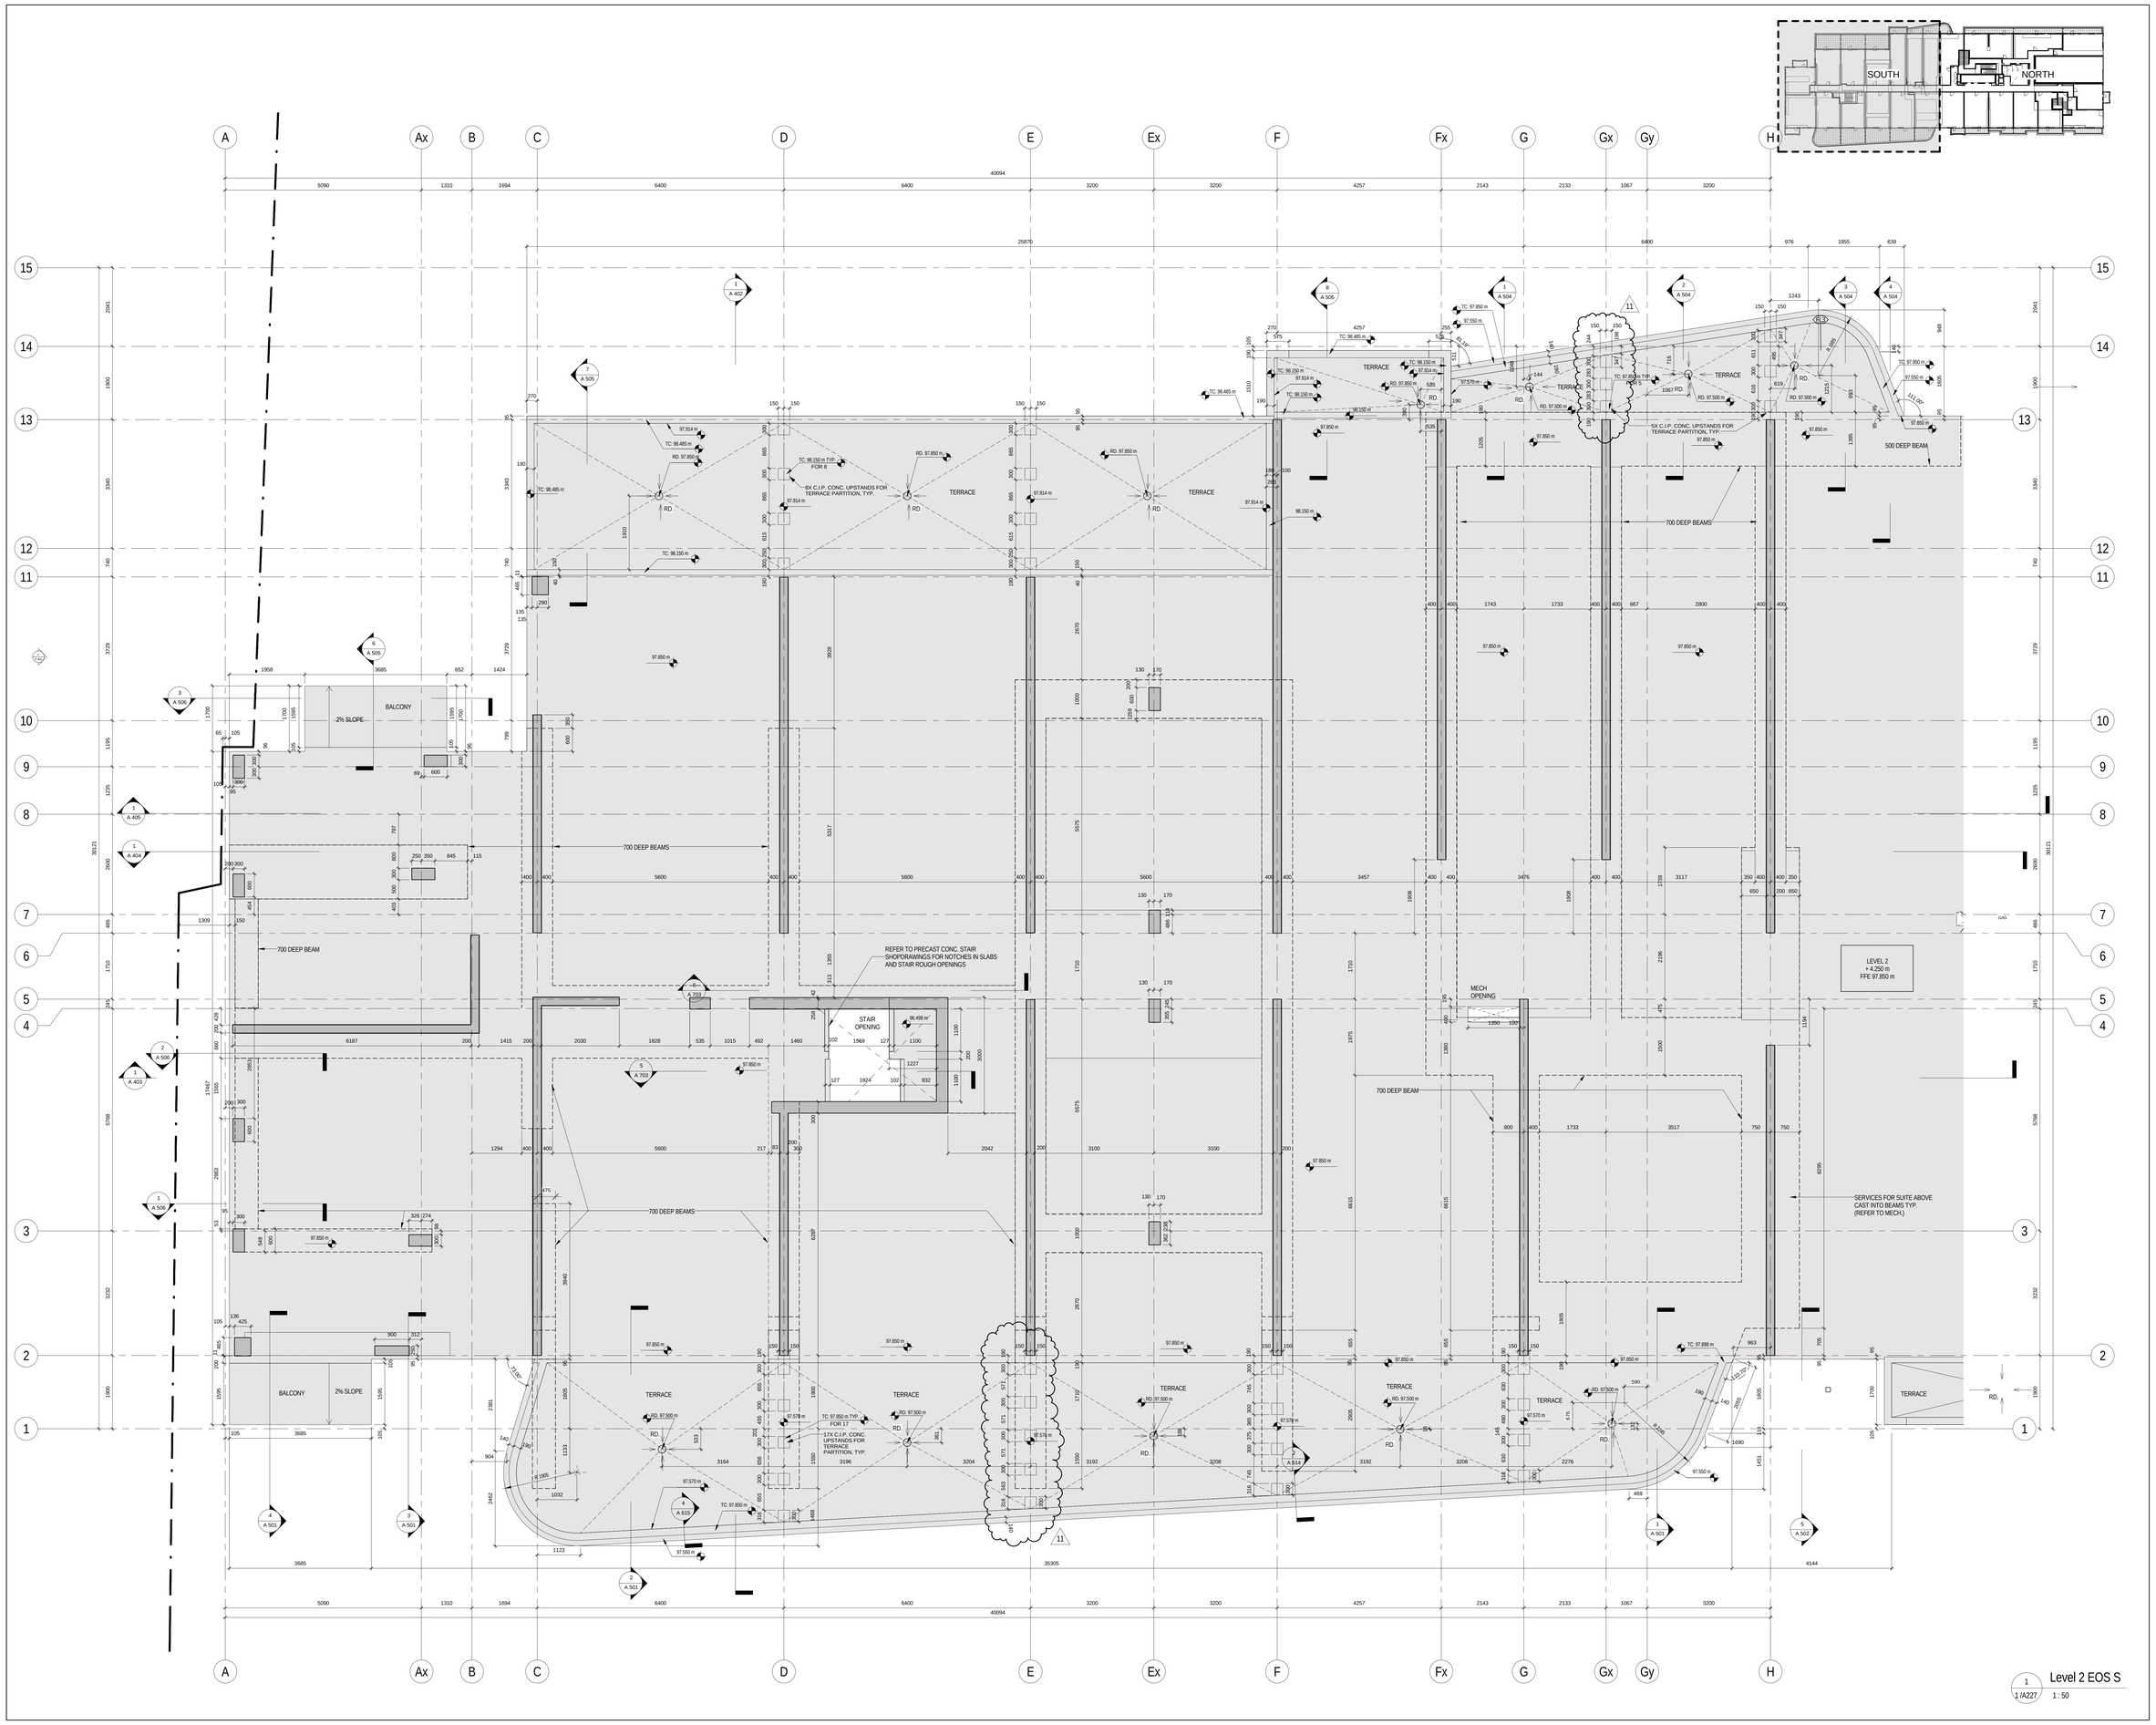

Level 2 EOS S

1 / A227 1 : 50

All drawings, specifications, related documents and design are the property of Teeple Architects Inc. and are protected by copyright. Reproduction of the drawings, specifications, related documents and design in whole or in part is strictly forbidden without the architects written consent.

This drawing, as an instrument of service, is provided to and is the property of Teeple Architects Inc. and shall be used only for the project shown and in accordance with the agreement between Teeple Architects and its client. The contractor is responsible for the coordination and verification of all dimensions contained herein and all measurements and conditions on the job shall be reported to Teeple Architects Inc. in writing prior to the fulfillment of any discrepancies in the consultant in writing prior to the commencement of any work.

DO NOT SCALE THIS DRAWING

This drawing shall not be used for construction purposes unless countersigned

Teeple Architects Inc.

SPADINA QUEEN

TRIDEL

METRIC SCALE DRAWING

FIRST FLOOR ELEV. +93.60m

No.	ISSUED / REVISED FOR:	DATE:
1	Issued for Coordination	2014-05-02
2	Issued for Coordination	2014-06-23
3	Issued for Tender	2014-08-26
4	Issued for Tender	2014-09-22
5	Issued for Tender	2015-05-05
6	Issued for ASI 08	2015-07-29
7	Issued for SI 08 R1	2015-08-26
8	Issued for Drywall Tender Add #1	2015-09-16
9	Issued for ASI 12 R1	2015-09-17
10	Issued for ASI 13	2015-09-21
11	Issued for ASI 18	2015-01-06
12	Issued for ASI 19	2015-10-23

SQ ALEXANDRA PARK - BLOCK 11

38 CAMERON ST, TORONTO, ONTARIO M5T 2H2

project no:	12-115
scale:	As indicated
drawn by:	TAI
reviewed by:	JH
date:	2014-09-22

Teeple Architects

5 CAMERON STREET
416-598-0594 TEL
INFO@TEEPLEARCH.COM
TORONTO, ONTARIO
FAX 416-598-1705

LEVEL 2 EOS PLAN SOUTH

A 252