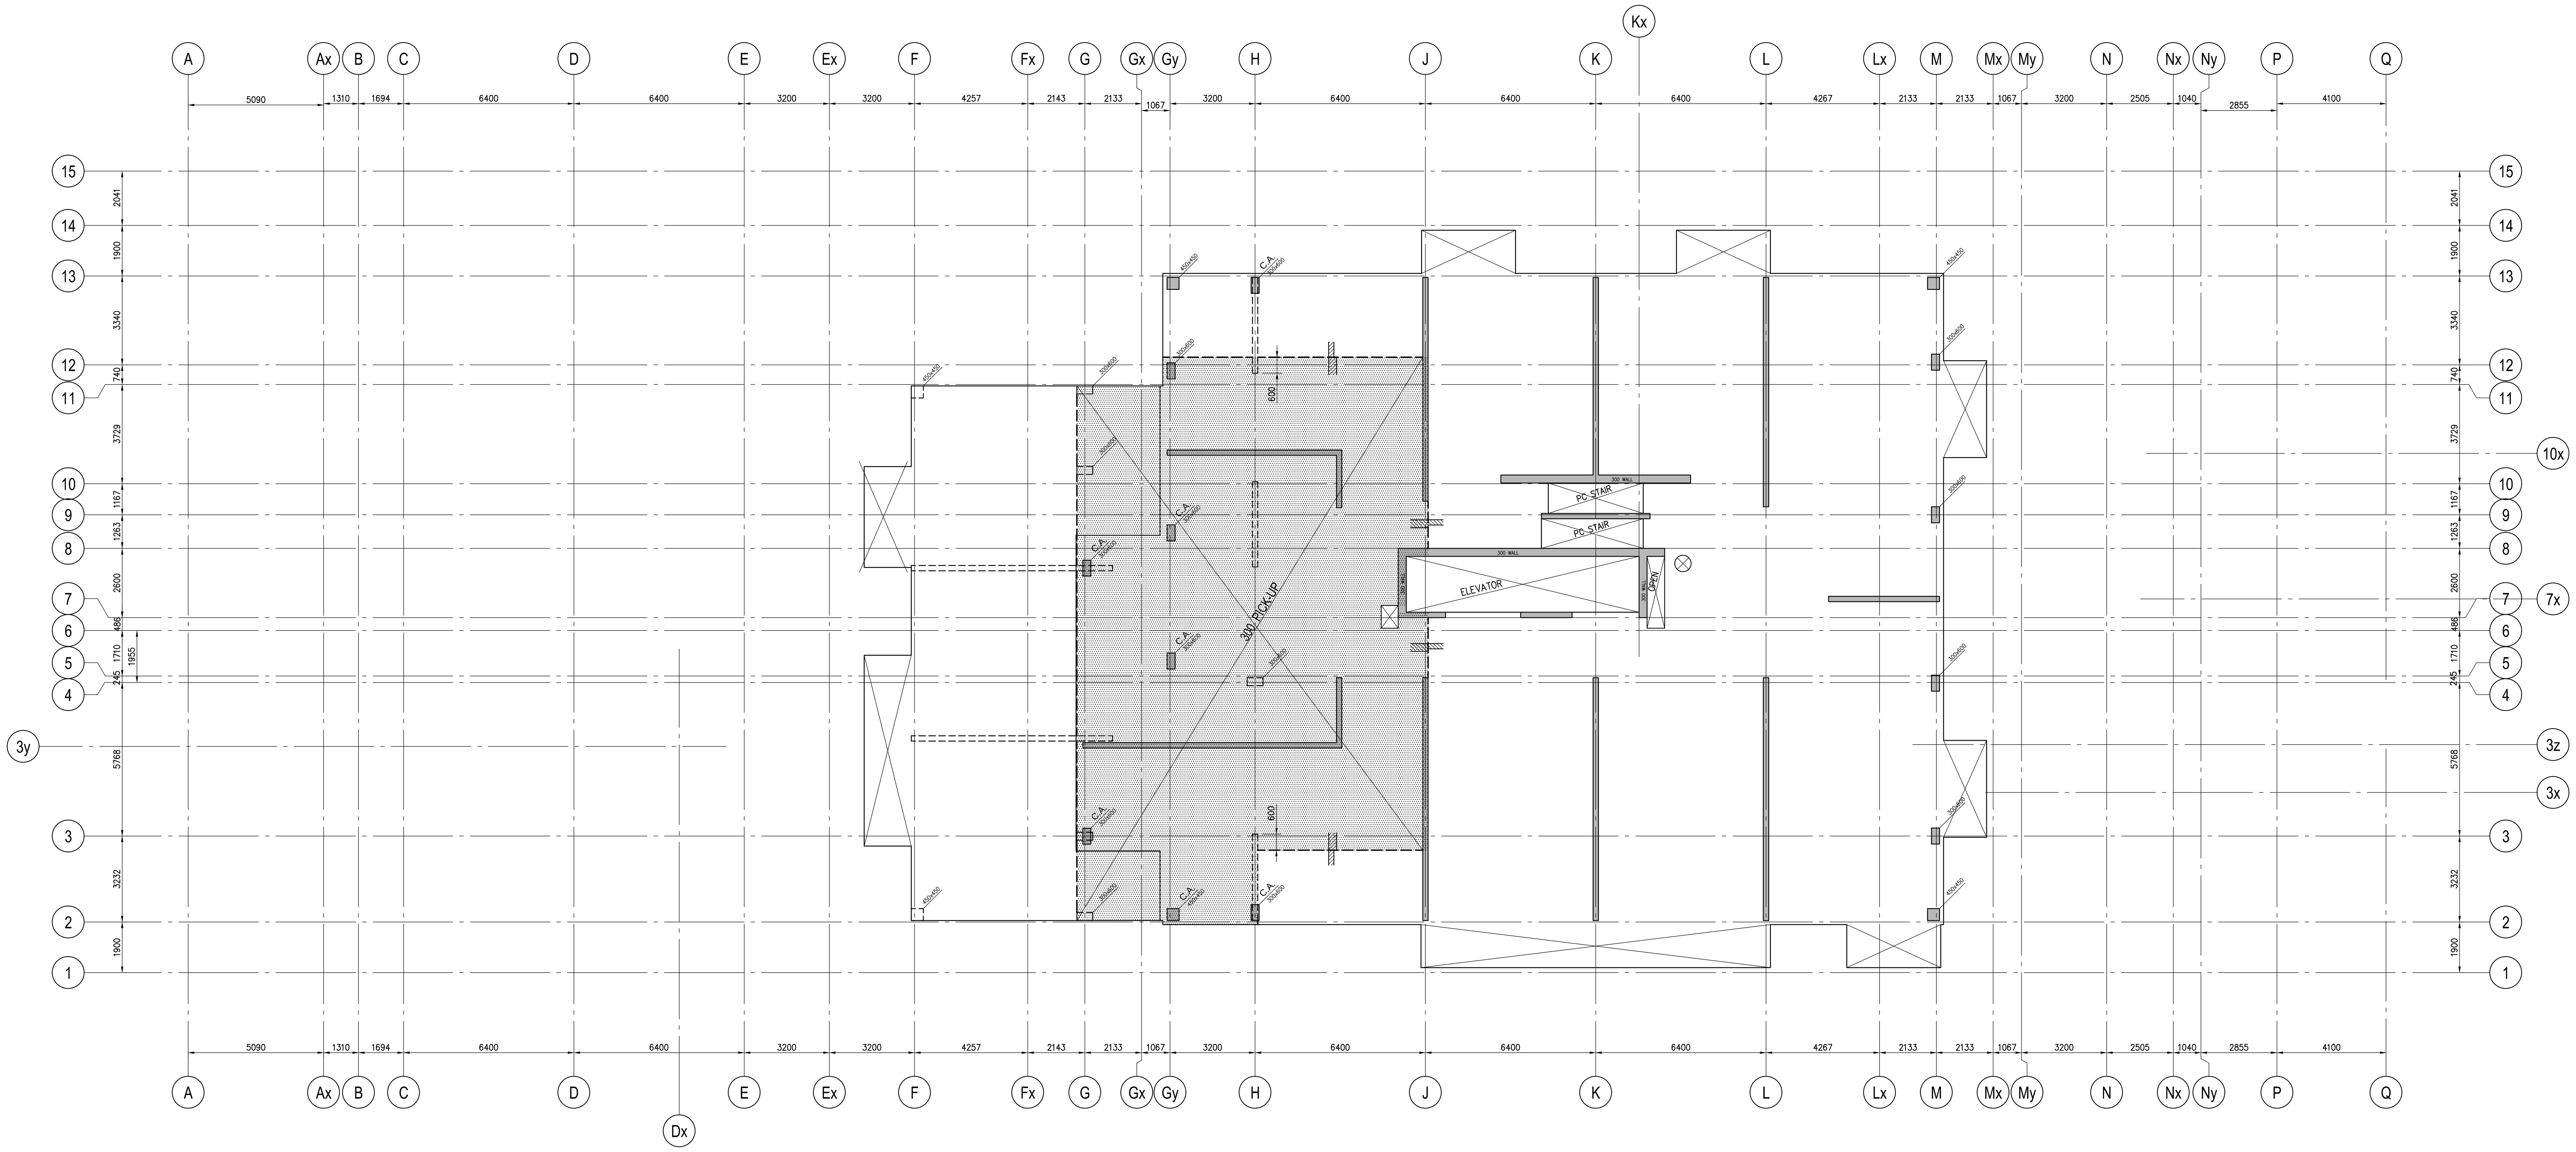

12th FLOOR FRAMING PLAN

SCALE 1 : 100

1. TOP OF ROUGH SLAB IS 0mm BELOW FINISHED FLOOR EXCEPT AS CROSSED AND NOTED ON PLAN.
2. FOR LIVE LOADS SEE GENERAL NOTES ON DRAWING S–001.
3. CONCRETE STRENGTH AT 28 DAYS SHALL BE 30 MPa. CONCRETE AT BALCONIES AND TERRACES EXPOSED TO WEATHER SHALL BE 30 MPa (MIN.) WITH 6% to 8% ENTRAINED AIR.
4. MINIMUM YIELD STRESS FOR REINFORCING STEEL SHALL BE 400 MPa.
5. TEMPERATURE REINFORCING FOR : 200 SLAB IS 10@250.
6. NO OPENINGS LARGER THAN 300x300 ARE ALLOWED IN SLAB OTHER THAN THOSE SHOWN ON DRAWINGS.
7. SEE COLUMN & WALL SCHEDULE ON DRAWING SERIES S–400.
8. SEE TYPICAL DETAILS ON DRAWINGS S–001 TO S–003.
9. SEE GENERAL NOTES ON DRAWINGS S–001.
10. EXTEND TEMPERATURE REINFORCING TO END OF BALCONIES/OVERHANGS.

Jablonsky, Ast and Partners
CONSULTING ENGINEERS
1129 LESLIE STREET
DON MILLS, ON., M3C 2K5
TEL. 416–447 7405
FAX 416–447 2771
E–mail jap@astint.on.ca

REGISTERED PROFESSIONAL ENGINEER
P.F. AST
13015
PROVINCE OF ONTARIO

IMPERIAL SCALE DRAWING
FIRST FLOOR ELEV. 93.60m

no.	issued / revised	date:

ALEXANDRA PARK - BLOCK 11
TORONTO, ONTARIO

project no:	13015
scale:	AS NOTED
drawn by:	NAME
reviewed by:	NAME
date started:	MARCH 2014

Teeple Architects

5 CAMDEN STREET 416-598-0554-TEL INFO@TEEPLEARCH.COM TORONTO, ONTARIO FAX-416-598-1705

12th FLOOR FRAMING PLAN

S-114

2014-04-14

D:\PROJECTS–CURRENT\13015 ALEXANDRA PARK BLOCK–11\STRUCT\S–114–12TH FLR.dwg, 2014–04–14 10:31am

1219x914