

EXTERIOR RAILING TYPE LEGEND

13148 - AQUAVISTA
 UPDATED: MARCH 23, 2015

- R1 ALUMINUM BALCONY RAILING WITH SLAB COVER**
 METAL: ALUMINUM
 COLOR: PRO-LOCUTORY, DURANUM XL, STEEL, CITY SILVER
 GLASS: CLEAR HEAT SOAKED TEMPERED GLASS
 REFER TO DETAIL: X1-A7-XX
- R1A ALUMINUM BALCONY RAILING WITH SLAB COVER - BRID FRENCH / FIRST PATTERN**
 METAL: ALUMINUM
 COLOR: PRO-LOCUTORY, DURANUM XL, STEEL, CITY SILVER
 GLASS: CLEAR HEAT SOAKED TEMPERED GLASS
 FIRST PATTERN: WHITE FIRST FINE DAWGERS DOT IN 10CM SQUARE PATTERN
 NOTE: REFER TO ELEVATION FOR LOCATION OF FIRST PATTERN
- R2 ALUMINUM TERRACE RAILING WITH SLAB COVER - ON CONCRETE**
 METAL: ALUMINUM
 COLOR: PRO-LOCUTORY, DURANUM XL, STEEL, CITY SILVER
 GLASS: CLEAR HEAT SOAKED TEMPERED GLASS
 REFER TO DETAIL: X1-A7-XX
- R2A ALUMINUM TERRACE RAILING WITH SLAB COVER - ON CONCRETE - BRID FRENCH / FIRST PATTERN**
 METAL: ALUMINUM
 COLOR: PRO-LOCUTORY, DURANUM XL, STEEL, CITY SILVER
 GLASS: CLEAR HEAT SOAKED TEMPERED GLASS
 FIRST PATTERN: WHITE FIRST FINE DAWGERS DOT IN 10CM SQUARE PATTERN
 NOTE: REFER TO ELEVATION FOR LOCATION OF FIRST PATTERN



- R3 ALUMINUM BALCONY DIVIDER**
 METAL: ALUMINUM
 COLOR: PRO-LOCUTORY, DURANUM XL, STEEL, CITY SILVER
 GLASS: CLEAR HEAT SOAKED TEMPERED GLASS
 REFER TO DETAIL: X1-A7-XX
- R4 ALUMINUM TERRACE DIVIDER - ON CONCRETE**
 METAL: ALUMINUM
 COLOR: PRO-LOCUTORY, DURANUM XL, STEEL, CITY SILVER
 GLASS: CLEAR HEAT SOAKED TEMPERED GLASS
 REFER TO DETAIL: X1-A7-XX
- R5 ALUMINUM AMENITY TERRACE RAILING**
 METAL: ALUMINUM
 COLOR: PRO-LOCUTORY, DURANUM XL, STEEL, CITY SILVER
 GLASS: CLEAR HEAT SOAKED TEMPERED GLASS
 NOTE: REFER TO LANDSCAPE DRAWINGS FOR DETAILS
- R5A ALUMINUM AMENITY TERRACE RAILING - BRID FRENCH / FIRST PATTERN**
 METAL: ALUMINUM
 COLOR: PRO-LOCUTORY, DURANUM XL, STEEL, CITY SILVER
 GLASS: CLEAR HEAT SOAKED TEMPERED GLASS
 FIRST PATTERN: WHITE FIRST FINE DAWGERS DOT IN 10CM SQUARE PATTERN
 NOTE: REFER TO LANDSCAPE DRAWINGS FOR DETAILS

- R6 ALUMINUM BALCONY RAILING WITH SLAB COVER - GLASS SPANDREL PANEL**
 METAL: ALUMINUM
 COLOR: PRO-LOCUTORY, DURANUM XL, STEEL, CITY SILVER
 GLASS: CLEAR HEAT SOAKED TEMPERED GLASS
 LOCATION: REFER TO DETAIL: X1-A7-XX

BUILDING SECTION KEY NOTES

- CONCRETE SLAB (REFER TO STRUCTURAL DRAWING)
- CONCRETE COLUMN (REFER TO STRUCTURAL DRAWING)
- STRUCTURAL BEAM (REFER TO STRUCTURAL DRAWING)
- STRUCTURAL SLAB (REFER TO STRUCTURAL DRAWING)
- CONCRETE BLOCK WALL (REFER TO PLAN)
- ALUMINUM WINDOW WALL SYSTEM (REFER TO WINDOW SCHEDULE)
- CURTAIN WALL WINDOW SYSTEM (REFER TO WINDOW SCHEDULE)
- PRE-FINISHED METAL LOUVER


- ARCHITECTURAL METAL LOUVER
- OVERHEAD GARAGE DOOR
- RAILING SYSTEM
- METAL SLOTTED CANOPY

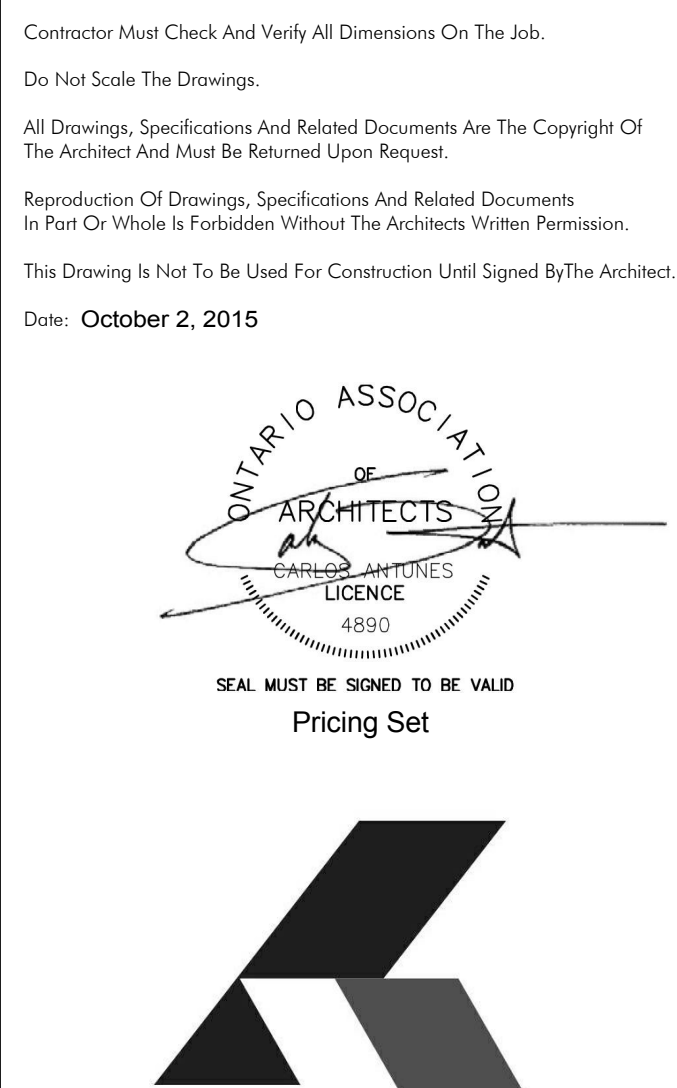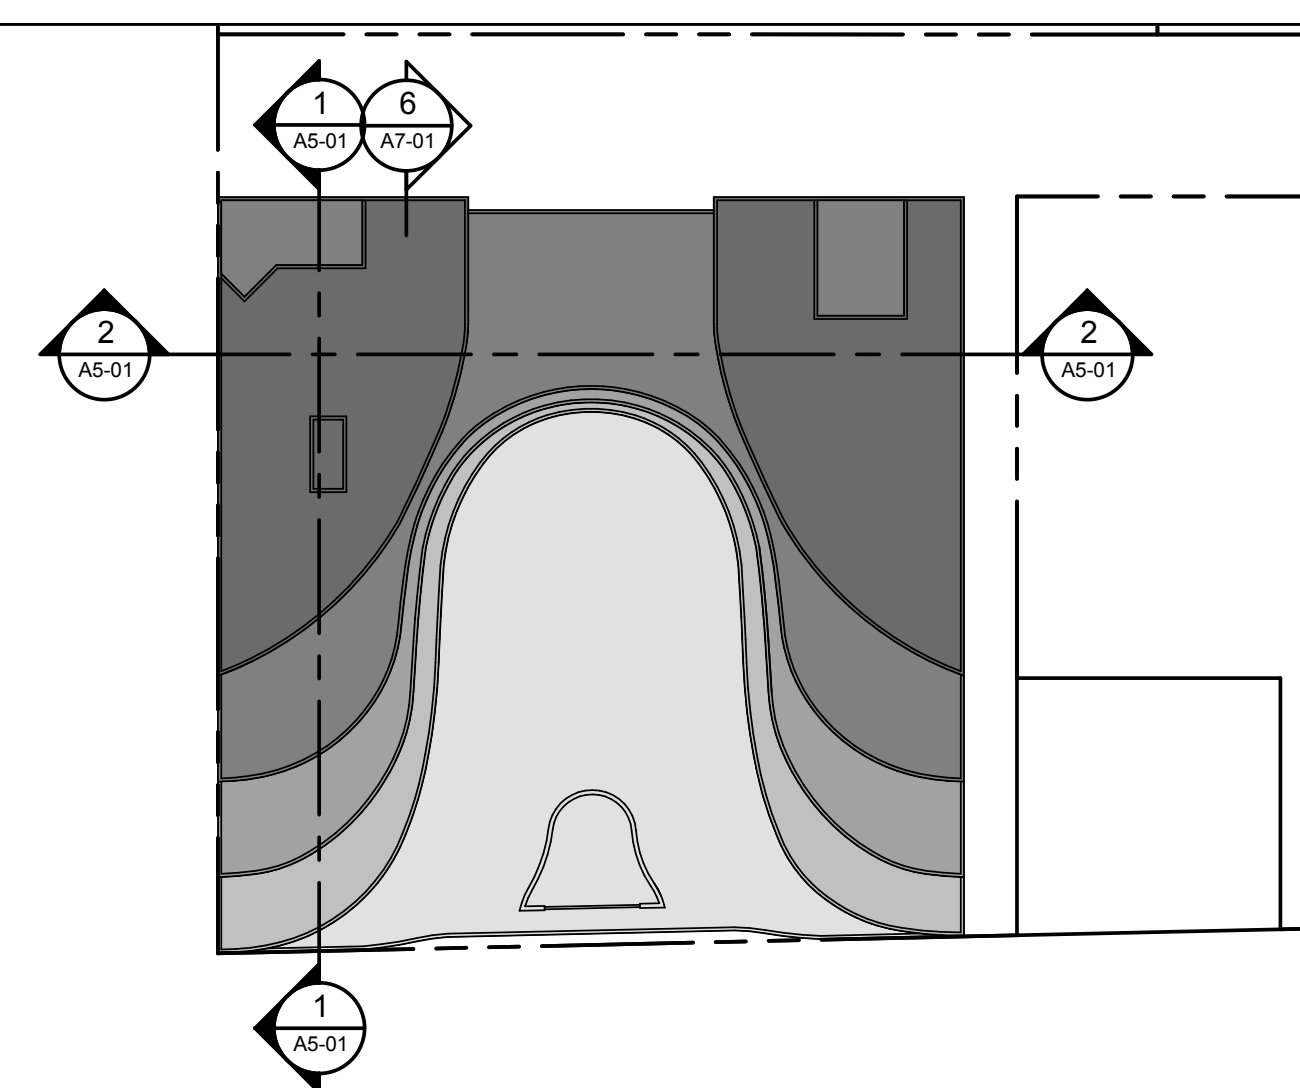


Exterior Railing Type Legend 5
 A5-01

Building Section Key Notes 4
 A5-01

Building Section Key Plan 3
 A5-01

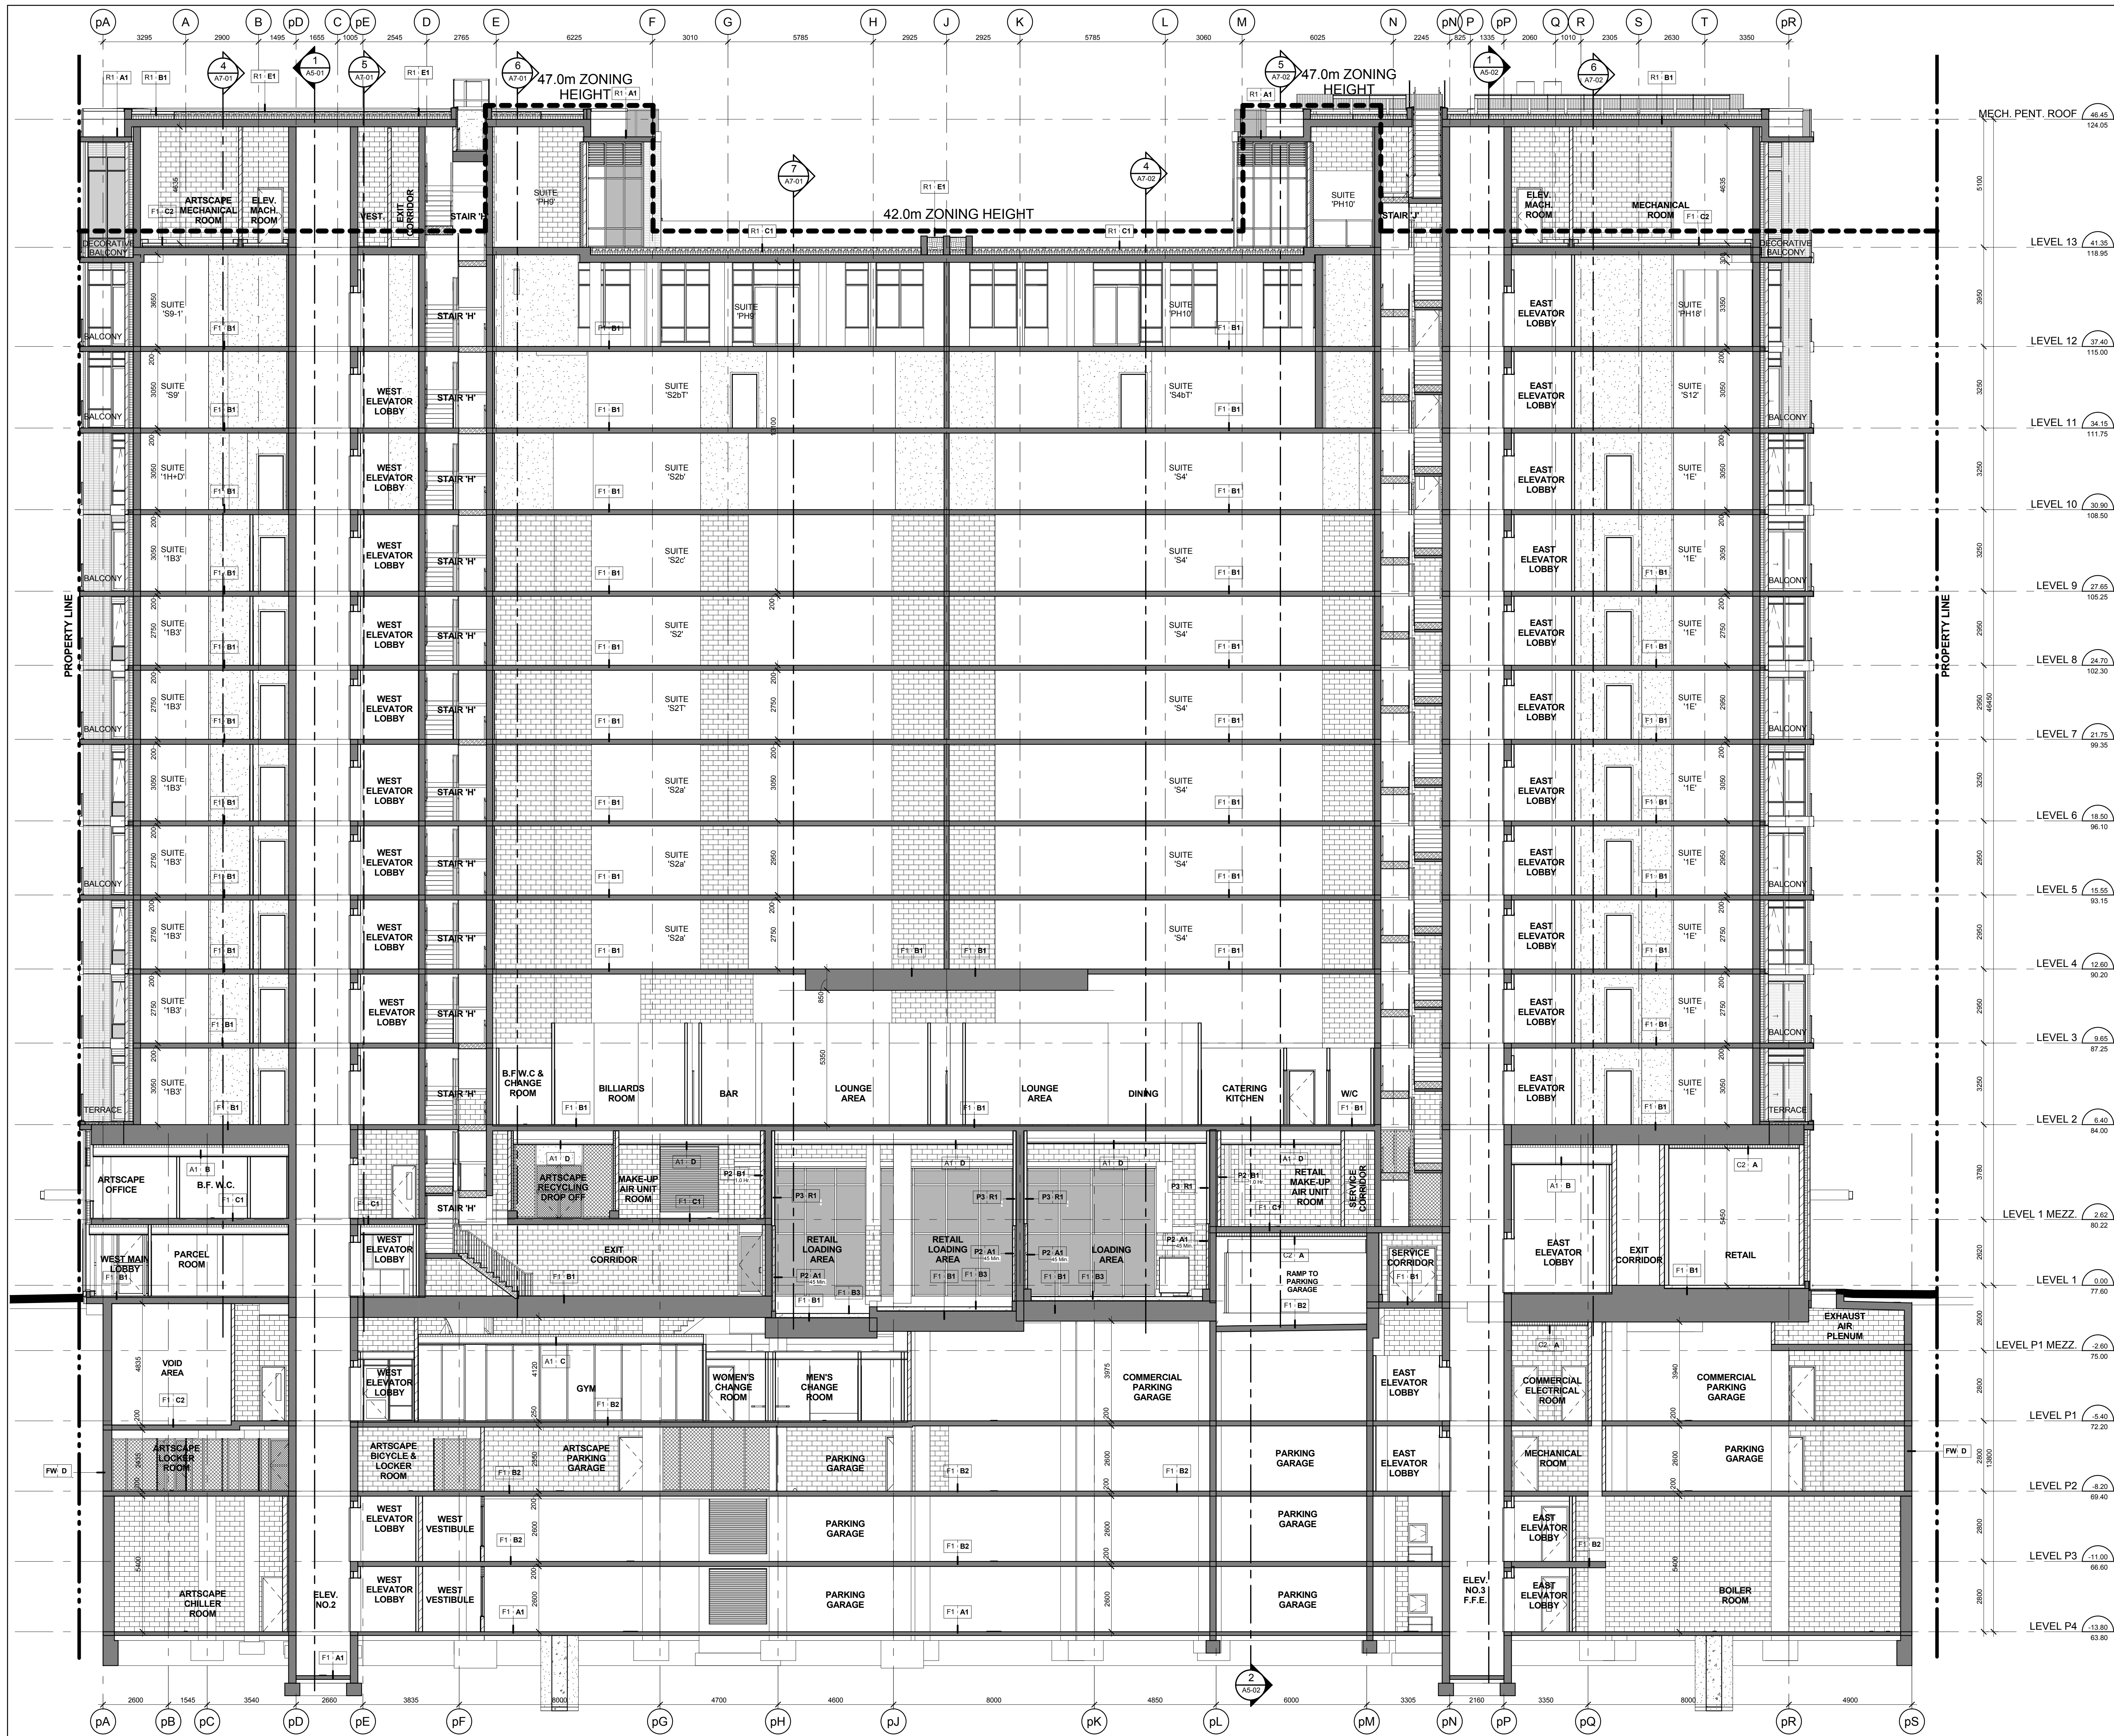

East - West Building Section Along Gridline p6 2
 A5-01
 Scale: 1 : 100

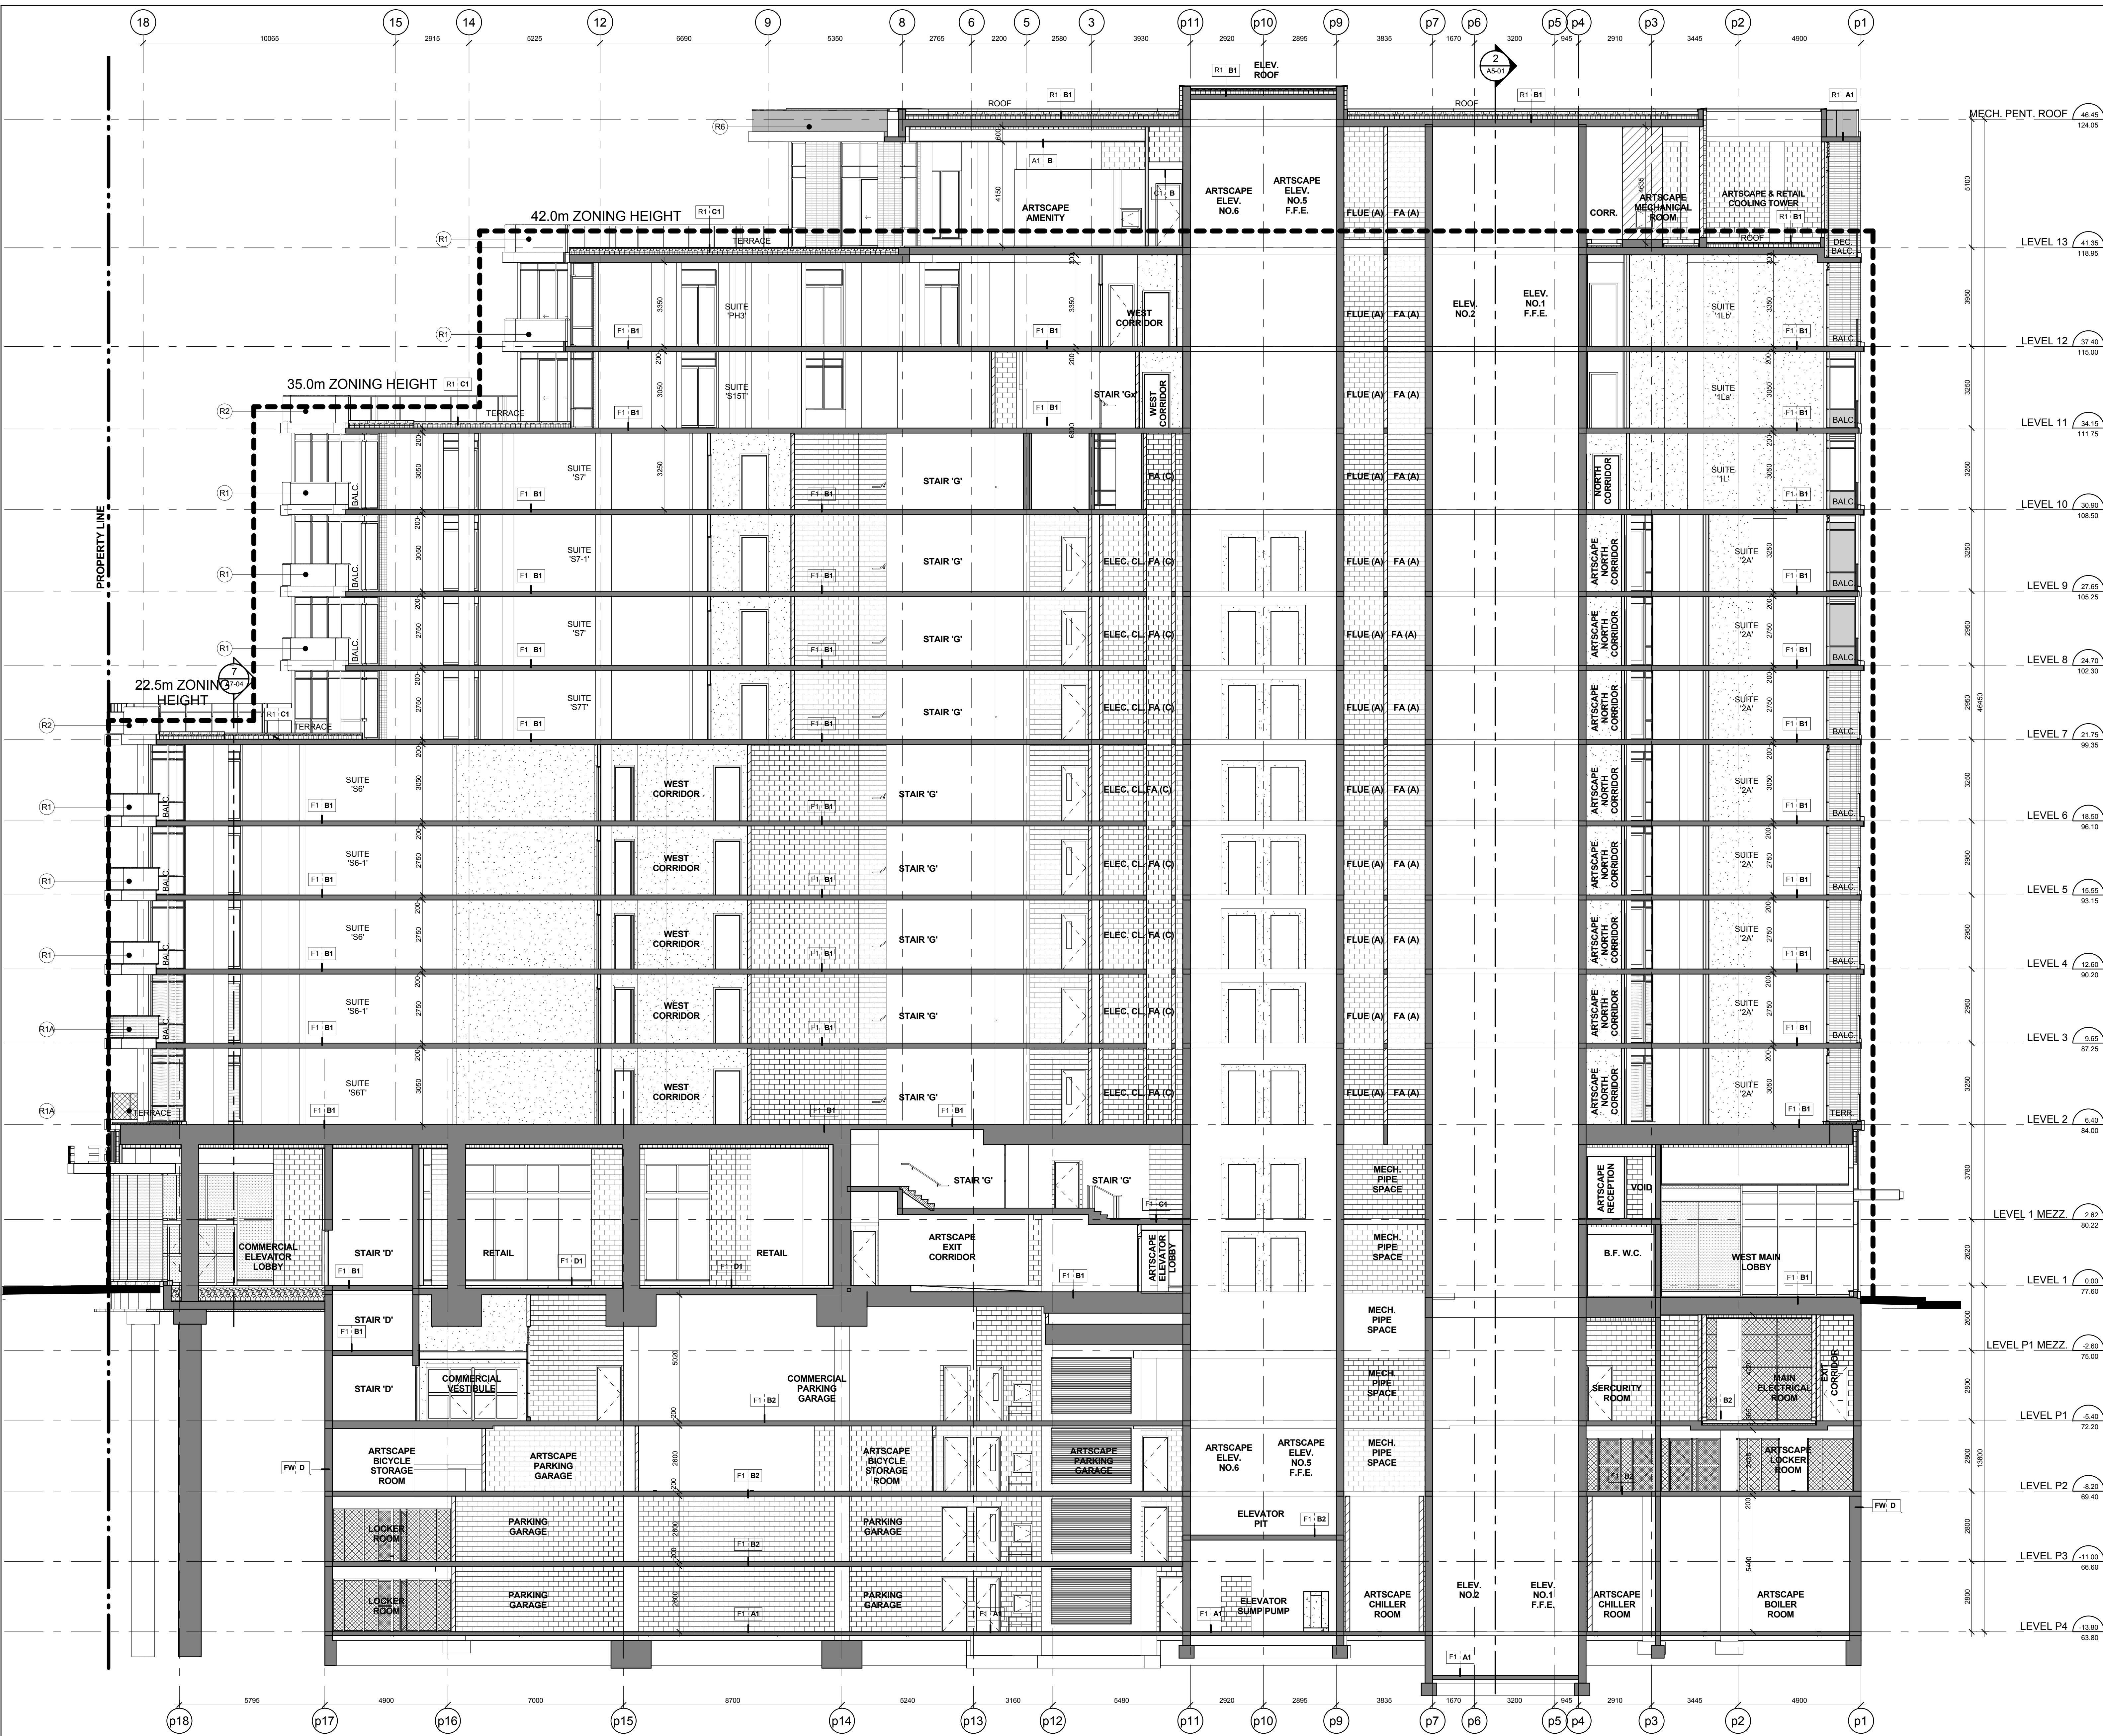

North - South Building Section Along Gridline pD 1
 A5-01
 Scale: 1 : 100

PRICING SET
 October 2, 2015

4. Artscap Change Notice	Aug. 25, 2015
3. Building Permit Resubmission	July 14, 2015
2. Building Permit	June 12, 2015
1. Watermark Toronto Review	May 1, 2015

AQUAVISTA
 AT BAYSIDE TORONTO

Drawing Title
 Building Section
 Building Sections

Hines TRIDEL
 AQUAVISTA
 Block 3 - R3 & R4
 263 Queens Quay East
 Toronto, ON

As indicated
 Checked by
 C.A.
 13148
 October 2, 2015
 Date
 Drawing No.

A5-01