


[illegible][illegible]

Door and Frame Schedule - Level 5																						
Door				Frame		Fire Rating																
Door Number	Number of Door Panels	Width	Height	Thickness	Door Type	Panel Material	Panel Finish	Frame Type	Frame Material	Frame Finish	Fire Rating (Door)	Fire Rating (Wall)	Temperature Rise Label	Panic Hardware	Self Closure	Threshold	Insulated	Weather Stripping	Auto Open	Lock Hardware	Comments	
S03	-	965	2160	45	A1	15A	PF1	F1	18P	PF1	45 MIN.	1-18H	-	-	-	■	-	-	-	-	-	REFER TO E-DRAWINGS FOR FINISHES
S04	2x	710	2160	45	A2	15B	PF1	F1	18P	PF1	50 MIN.	2-18H	-	-	-	■	-	-	-	-	-	REFER TO E-DRAWINGS FOR FINISHES
S05	2x	610	2160	45	A2	15B	PF1	F1	18P	PF1	50 MIN.	2-18H	-	-	-	■	-	-	-	-	-	REFER TO E-DRAWINGS FOR FINISHES
S06	2x	610	2160	45	A2	15B	PF1	F1	18P	PF1	50 MIN.	2-18H	-	-	-	■	-	-	-	-	-	REFER TO E-DRAWINGS FOR FINISHES
S07	2x	610	2160	45	A1	15A	PF1	F1	18P	PF1	45 MIN.	1-18H	-	-	-	■	-	-	-	-	-	REFER TO E-DRAWINGS FOR FINISHES
S08	2x	610	2160	45	A1	15A	PF1	F1	18P	PF1	45 MIN.	1-18H	-	-	-	■	-	-	-	-	-	REFER TO E-DRAWINGS FOR FINISHES
S09	2x	610	2160	45	B1	15B	PF1	F1	18P	PF1	50 MIN.	2-18H	-	-	-	■	-	-	-	-	-	REFER TO E-DRAWINGS FOR FINISHES SECURITY
S10A	2x	610	2160	45	A2	15B	PF1	F1	18P	PF1	50 MIN.	2-18H	-	-	-	■	-	-	-	-	-	REFER TO ATTACHE C-DRAWING FOR FINISHES SECURITY
S10B	2x	610	2160	45	A2	15B	PF1	F1	18P	PF1	50 MIN.	2-18H	-	-	-	■	-	-	-	-	-	REFER TO ATTACHE C-DRAWING FOR FINISHES SECURITY
S11	2x	610	2160	45	B1	15B	PF1	F1	18P	PF1	50 MIN.	2-18H	-	-	-	■	-	-	-	-	-	REFER TO ATTACHE C-DRAWING FOR FINISHES SECURITY
S12	2x	610	2160	45	B1	15B	PF1	F1	18P	PF1	50 MIN.	2-18H	-	-	-	■	-	-	-	-	-	REFER TO ATTACHE C-DRAWING FOR FINISHES SECURITY
S13	2x	610	2160	45	A2	15B	PF1	F1	18P	PF1	50 MIN.	2-18H	-	-	-	■	-	-	-	-	-	REFER TO ATTACHE C-DRAWING FOR FINISHES SECURITY
S14	2x	610	2160	45	A2	15B	PF1	F1	18P	PF1	50 MIN.	2-18H	-	-	-	■	-	-	-	-	-	REFER TO ATTACHE C-DRAWING FOR FINISHES SECURITY
S15	2x	610	2160	45	B1	15B	PF1	F1	18P	PF1	50 MIN.	2-18H	-	-	-	■	-	-	-	-	-	REFER TO ATTACHE C-DRAWING FOR FINISHES SECURITY
S16A	2x	610	2160	45	B1	15B	PF1	F1	18P	PF1	50 MIN.	2-18H	-	-	-	■	-	-	-	-	-	REFER TO ATTACHE C-DRAWING FOR FINISHES SECURITY
S16B	2x	610	2160	45	B1	15B	PF1	F1	18P	PF1	50 MIN.	2-18H	-	-	-	■	-	-	-	-	-	REFER TO ATTACHE C-DRAWING FOR FINISHES SECURITY

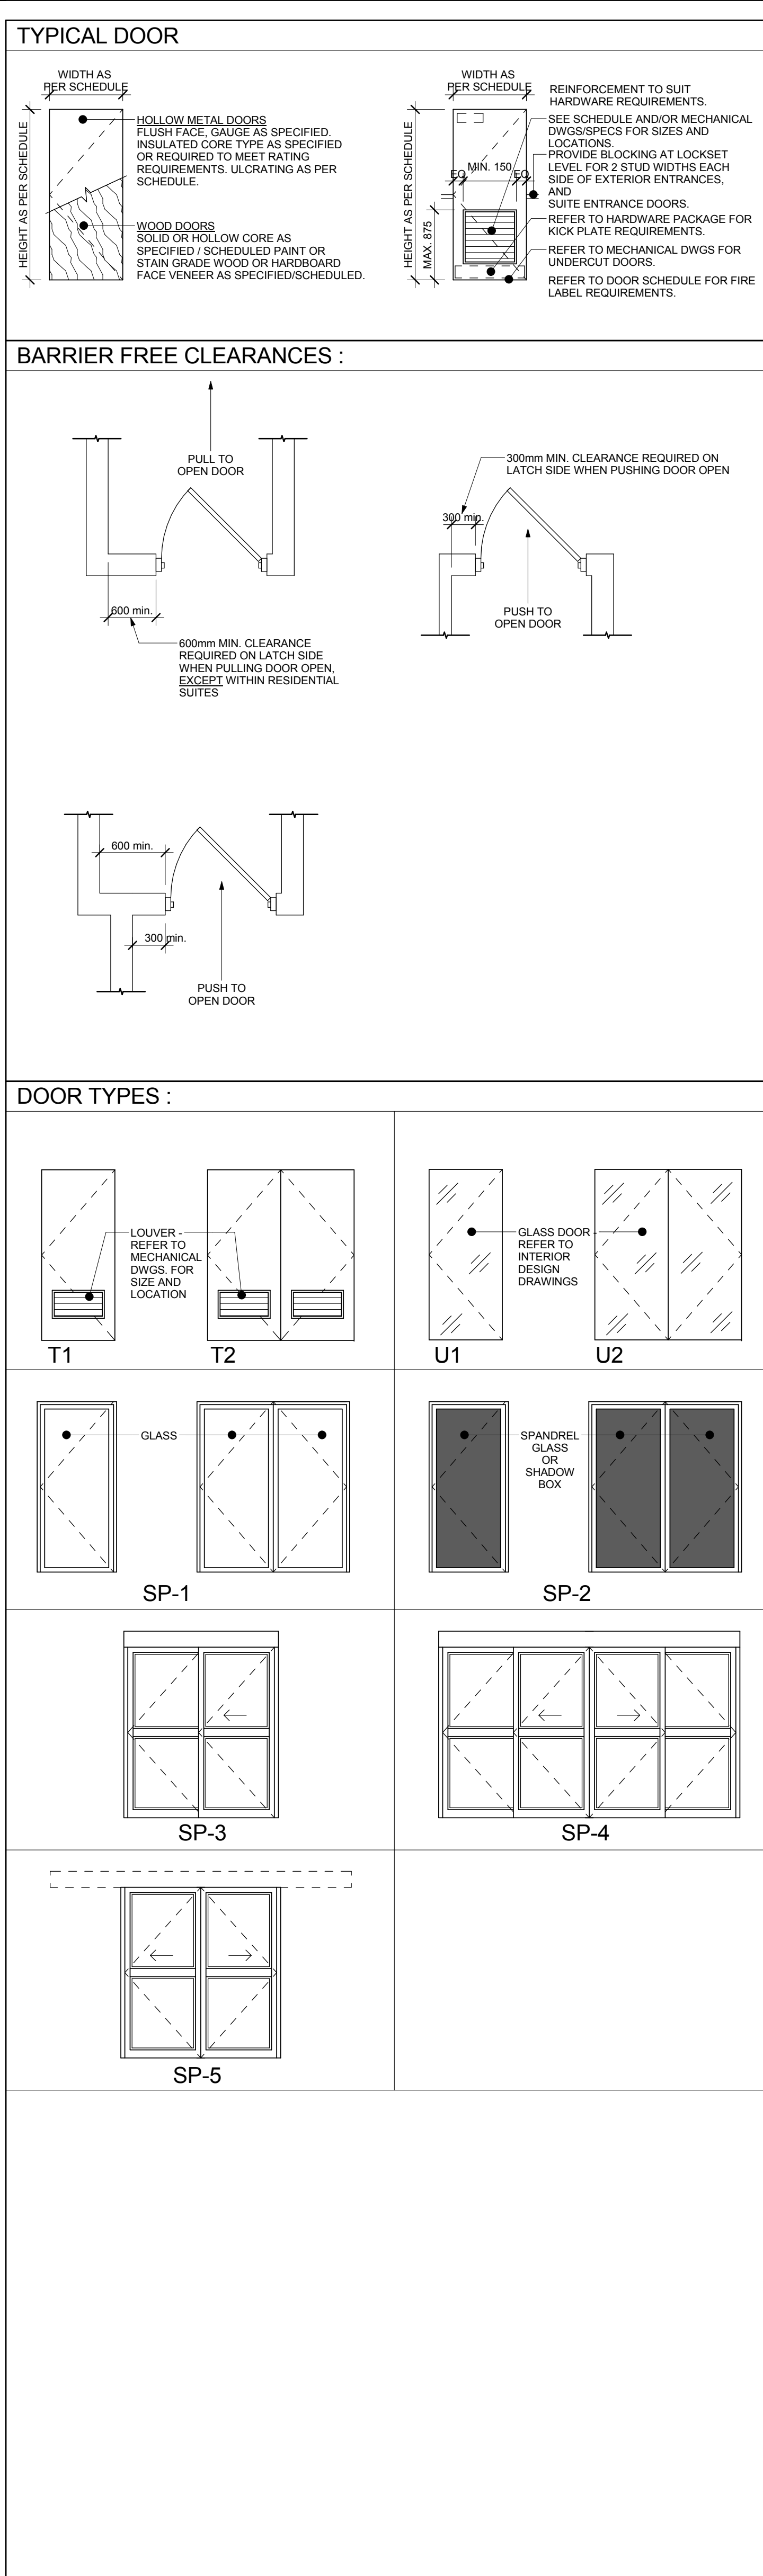

DOOR GENERAL NOTES			
1	ALL DOORS WITH REQUIRED FIRE SEPARATIONS TO BE PROVIDED WITH POSITIVE LATCHING DEVICES AND 20" x 40" MIN. MUST HAVE APPROPRIATE LABELING CODE, FRAME AND HARDWARE. ODC REFERENCE 3. IS TO UL AND 1.5.2		
2	DOORS WITH SELF-CLOSING HARDWARE WITHIN THE REQUIRED FIRE SEPARATION TO CONFORM TO D.G. TABLE 3.5.1		
3	DOORS WITH TEMPERATURE RISE RATINGS (T.R.) INDICATING THAT THE DOOR HAS A MAXIMUM TEMPERATURE RISE OF 250 AFTER 15 MIN OF EXPOSURE (D.G. TABLE 3.5.1) ARE TO BE PROVIDED DOORS TO LIST TRANSFER FROM THE FRAMING CHANNEL LOCOS LOCATED WITHIN THE RAIL AND DOORS THAT ARE LOCATED WITHIN FRAMING CHANNELS		
4	ALL FRAMES OF DOORS WITH CONCRETE OR CONCRETE BLOCK 2" IN FIRE SEPARATIONS AND FIRE WALLS ARE TO BE SEALED TO THE WALL WITH EITHER 2" MINIMUM OR CONCRETE 4" MIN.		
5	ALL THRESHOLDS TO BE ALUMINUM ALSEDS OR BRASS/INSET		
6	ALL INSULATED GLASS TO BE DOUBLE GLAZED		
7	SEE ELECTRICAL DRAWINGS AND SPECIFICATIONS FOR LOCATION OF MANDATORY LOCKING DEVICES AND AUTOMATIC DOORS TO OPERATE ACTIVATION OF FIRE ALARM		
8	CONVOLUTIONAL SECURITY REQUIREMENTS & DOOR ENTRY BY OTHERS		
LEGEND:			
TYPE	FINISHES & MATERIALS	NOTES & REMARKS	
FRAME TYPES:			
F1	HOLLOW METAL IN BLOCK OR CONCRETE/OTWALL		
F2	ALUMINUM		
F3	WOOD IN STUDS: SIZE VERNALLY TO PARTITION		
F4	HOLLOW METAL VERNALLY BROKEN		
F5	METAL - READY FRAME		
DOOR TYPES:			
A1		A2	
B1		B2	
C1		C2	
D1		D2	
E1		E2	
F		F	
G1		G2	
H		H	
J1		J2	
K1		K2	
L		M1	
N1		N1	