

EXTERIOR RAILING TYPE LEGEND

13148 - AQUAVISTA
 UPDATED: JANUARY 14, 2016

- R1 ALUMINUM BALCONY RAILING WITH SLAB COVER - PROFILE 100x420mm**
 METAL: ALUMINUM
 COLOR: PPG INTERPOL DURALUM XL STEEL CITY SILVER
 GLASS: CLEAR HEAT SOAKED TEMPERED GLASS
 REFER TO DETAIL: 1 AT 13
- R1A ALUMINUM BALCONY RAILING WITH SLAB COVER - PROFILE 100x420mm**
 BRID FRIENDLY FRST PATTERN
 METAL: ALUMINUM
 COLOR: PPG INTERPOL DURALUM XL STEEL CITY SILVER
 GLASS: CLEAR HEAT SOAKED TEMPERED GLASS
 FRST PATTERN: WHITE FRST PATTERN DAMEN DOTS IN 100mm SQUARE PATTERN
 REFER TO DETAIL: 1 AT 13
 NOTE: REFER TO ELEVATIONS FOR LOCATION OF FRST PATTERN
- R2 ALUMINUM BALCONY RAILING WITH SLAB COVER - PROFILE 100x420mm**
 METAL: ALUMINUM
 COLOR: PPG INTERPOL DURALUM XL STEEL CITY SILVER
 GLASS: CLEAR HEAT SOAKED TEMPERED GLASS
 REFER TO DETAIL: 3 AT 13
- R3 ALUMINUM BALCONY RAILING WITH SLAB COVER - PROFILE 100x420mm**
 METAL: ALUMINUM
 COLOR: PPG INTERPOL DURALUM XL STEEL CITY SILVER
 GLASS: CLEAR HEAT SOAKED TEMPERED GLASS
 REFER TO DETAIL: 4 AT 13

- R3A ALUMINUM BALCONY RAILING WITH SLAB COVER - PROFILE 100x420mm**
 BRID FRIENDLY FRST PATTERN
 METAL: ALUMINUM
 COLOR: PPG INTERPOL DURALUM XL STEEL CITY SILVER
 GLASS: CLEAR HEAT SOAKED TEMPERED GLASS
 FRST PATTERN: WHITE FRST PATTERN DAMEN DOTS IN 100mm SQUARE PATTERN
 REFER TO DETAIL: 4 AT 13
 NOTE: REFER TO ELEVATIONS FOR LOCATION OF FRST PATTERN
- R4 ALUMINUM BALCONY RAILING WITH SLAB COVER - PROFILE 265x420mm**
 METAL: ALUMINUM
 COLOR: PPG INTERPOL DURALUM XL STEEL CITY SILVER
 GLASS: CLEAR HEAT SOAKED TEMPERED GLASS
 REFER TO DETAIL: 5 AT 13
- R5 ALUMINUM BALCONY RAILING WITH SLAB COVER - PROFILE 100x420mm**
 METAL: ALUMINUM
 COLOR: PPG INTERPOL DURALUM XL STEEL CITY SILVER
 GLASS: CLEAR HEAT SOAKED TEMPERED GLASS
 REFER TO DETAIL: 5 AT 13
- R5A ALUMINUM BALCONY RAILING WITH SLAB COVER - PROFILE 100x420mm**
 BRID FRIENDLY FRST PATTERN
 METAL: ALUMINUM
 COLOR: PPG INTERPOL DURALUM XL STEEL CITY SILVER
 GLASS: CLEAR HEAT SOAKED TEMPERED GLASS
 FRST PATTERN: WHITE FRST PATTERN DAMEN DOTS IN 100mm SQUARE PATTERN
 REFER TO DETAIL: 5 AT 13
 NOTE: REFER TO ELEVATIONS FOR LOCATION OF FRST PATTERN

- R6 ALUMINUM TERRACE RAILING WITH SLAB COVER - PROFILE 200x420mm**
 BRID FRIENDLY FRST PATTERN
 METAL: ALUMINUM
 COLOR: PPG INTERPOL DURALUM XL STEEL CITY SILVER
 GLASS: CLEAR HEAT SOAKED TEMPERED GLASS
 FRST PATTERN: WHITE FRST PATTERN DAMEN DOTS IN 100mm SQUARE PATTERN
 REFER TO DETAIL: 7 AT 13
 NOTE: REFER TO ELEVATIONS FOR LOCATION OF FRST PATTERN
- R7 ALUMINUM TERRACE RAILING WITH SLAB COVER - PROFILE 265x420mm**
 BRID FRIENDLY FRST PATTERN
 METAL: ALUMINUM
 COLOR: PPG INTERPOL DURALUM XL STEEL CITY SILVER
 GLASS: CLEAR HEAT SOAKED TEMPERED GLASS
 FRST PATTERN: WHITE FRST PATTERN DAMEN DOTS IN 100mm SQUARE PATTERN
 REFER TO DETAIL: 7 AT 13
 NOTE: REFER TO ELEVATIONS FOR LOCATION OF FRST PATTERN
- R8 ALUMINUM TERRACE RAILING WITH SLAB COVER - PROFILE 100x420mm**
 BRID FRIENDLY FRST PATTERN
 METAL: ALUMINUM
 COLOR: PPG INTERPOL DURALUM XL STEEL CITY SILVER
 GLASS: CLEAR HEAT SOAKED TEMPERED GLASS
 FRST PATTERN: WHITE FRST PATTERN DAMEN DOTS IN 100mm SQUARE PATTERN
 REFER TO DETAIL: 7 AT 13
 NOTE: REFER TO ELEVATIONS FOR LOCATION OF FRST PATTERN

- R9 ALUMINUM BALCONY RAILING WITH SLAB COVER - PROFILE 100x420mm**
 METAL: ALUMINUM
 COLOR: PPG INTERPOL DURALUM XL STEEL CITY SILVER
 GLASS: CLEAR HEAT SOAKED TEMPERED GLASS
 REFER TO DETAIL: 10 AT 13
- R10 ALUMINUM BALCONY RAILING WITH SLAB COVER - PROFILE 100x420mm**
 METAL: ALUMINUM
 COLOR: PPG INTERPOL DURALUM XL STEEL CITY SILVER
 GLASS: CLEAR HEAT SOAKED TEMPERED GLASS
 REFER TO DETAIL: 11 AT 13
- R11 ALUMINUM BALCONY RAILING WITH SLAB COVER - PROFILE 100x420mm**
 METAL: ALUMINUM
 COLOR: PPG INTERPOL DURALUM XL STEEL CITY SILVER
 GLASS: CLEAR HEAT SOAKED TEMPERED GLASS
 REFER TO DETAIL: 12 AT 13
- R12 ALUMINUM TERRACE RAILING WITH SLAB COVER - PROFILE 100x420mm**
 BRID FRIENDLY FRST PATTERN
 METAL: ALUMINUM
 COLOR: PPG INTERPOL DURALUM XL STEEL CITY SILVER
 GLASS: CLEAR HEAT SOAKED TEMPERED GLASS
 FRST PATTERN: WHITE FRST PATTERN DAMEN DOTS IN 100mm SQUARE PATTERN
 REFER TO DETAIL: 13 AT 13
 NOTE: REFER TO ELEVATIONS FOR LOCATION OF FRST PATTERN


- R12A ALUMINUM TERRACE RAILING WITH SLAB COVER - PROFILE 100x420mm**
 BRID FRIENDLY FRST PATTERN
 METAL: ALUMINUM
 COLOR: PPG INTERPOL DURALUM XL STEEL CITY SILVER
 GLASS: CLEAR HEAT SOAKED TEMPERED GLASS
 FRST PATTERN: WHITE FRST PATTERN DAMEN DOTS IN 100mm SQUARE PATTERN
 REFER TO DETAIL: 13 AT 13
 NOTE: REFER TO ELEVATIONS FOR LOCATION OF FRST PATTERN
- R13 ALUMINUM TERRACE RAILING WITH SLAB COVER - PROFILE 100x420mm**
 BRID FRIENDLY FRST PATTERN
 METAL: ALUMINUM
 COLOR: PPG INTERPOL DURALUM XL STEEL CITY SILVER
 GLASS: CLEAR HEAT SOAKED TEMPERED GLASS
 FRST PATTERN: WHITE FRST PATTERN DAMEN DOTS IN 100mm SQUARE PATTERN
 REFER TO DETAIL: 13 AT 13
 NOTE: REFER TO ELEVATIONS FOR LOCATION OF FRST PATTERN
- R13A ALUMINUM TERRACE RAILING WITH SLAB COVER - PROFILE 100x420mm**
 BRID FRIENDLY FRST PATTERN
 METAL: ALUMINUM
 COLOR: PPG INTERPOL DURALUM XL STEEL CITY SILVER
 GLASS: CLEAR HEAT SOAKED TEMPERED GLASS
 FRST PATTERN: WHITE FRST PATTERN DAMEN DOTS IN 100mm SQUARE PATTERN
 REFER TO DETAIL: 13 AT 13
 NOTE: REFER TO ELEVATIONS FOR LOCATION OF FRST PATTERN
- R14 ALUMINUM BALCONY OR TERRACE DIVIDER - ON CONCRETE**
 METAL: ALUMINUM
 COLOR: PPG INTERPOL DURALUM XL STEEL CITY SILVER
 GLASS: CLEAR HEAT SOAKED TEMPERED GLASS
 REFER TO DETAIL: 14 AT 13

Exterior Railing Type Legend 5
 A5-01

BUILDING SECTION KEY NOTES


- CONCRETE SLAB (REFER TO STRUCTURAL DRAWING)
- CONCRETE COLUMN (REFER TO STRUCTURAL DRAWING)
- CONCRETE COLUMN BEYOND (REFER TO STRUCTURAL DRAWING)
- STRUCTURAL BEAM (REFER TO STRUCTURAL DRAWING)
- STRUCTURAL BEAM BEYOND (REFER TO STRUCTURAL DRAWING)
- CONCRETE FOOTING (REFER TO STRUCTURAL DRAWING)
- CONCRETE BLOCK WALL (REFER TO PLAN)
- ALUMINUM WINDOW WALL SYSTEM (REFER TO WINDOW SCHEDULE)
- CURTAIN WALL WINDOW SYSTEM (REFER TO WINDOW SCHEDULE)
- PRE-FINISHED METAL LOUVER

- ARCHITECTURAL METAL LOUVER
- OVERHEAD GARAGE DOOR
- RAILING SYSTEM
- METAL SLOTTED CANOPY

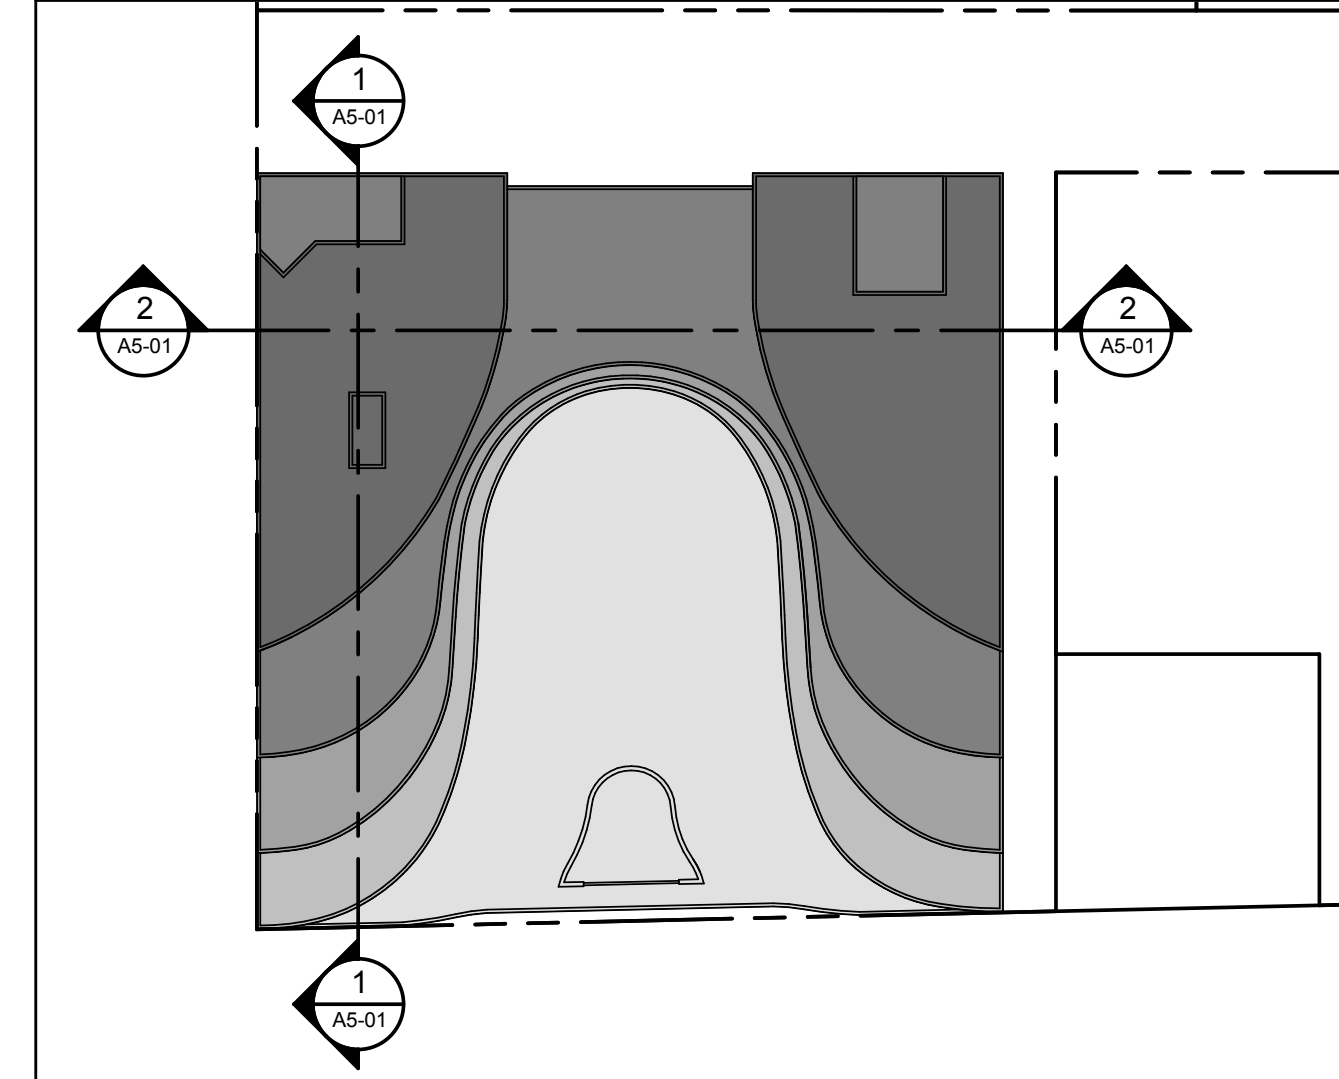


Building Section Key Notes 4
 A5-01

Building Section Key Plan 3
 A5-01

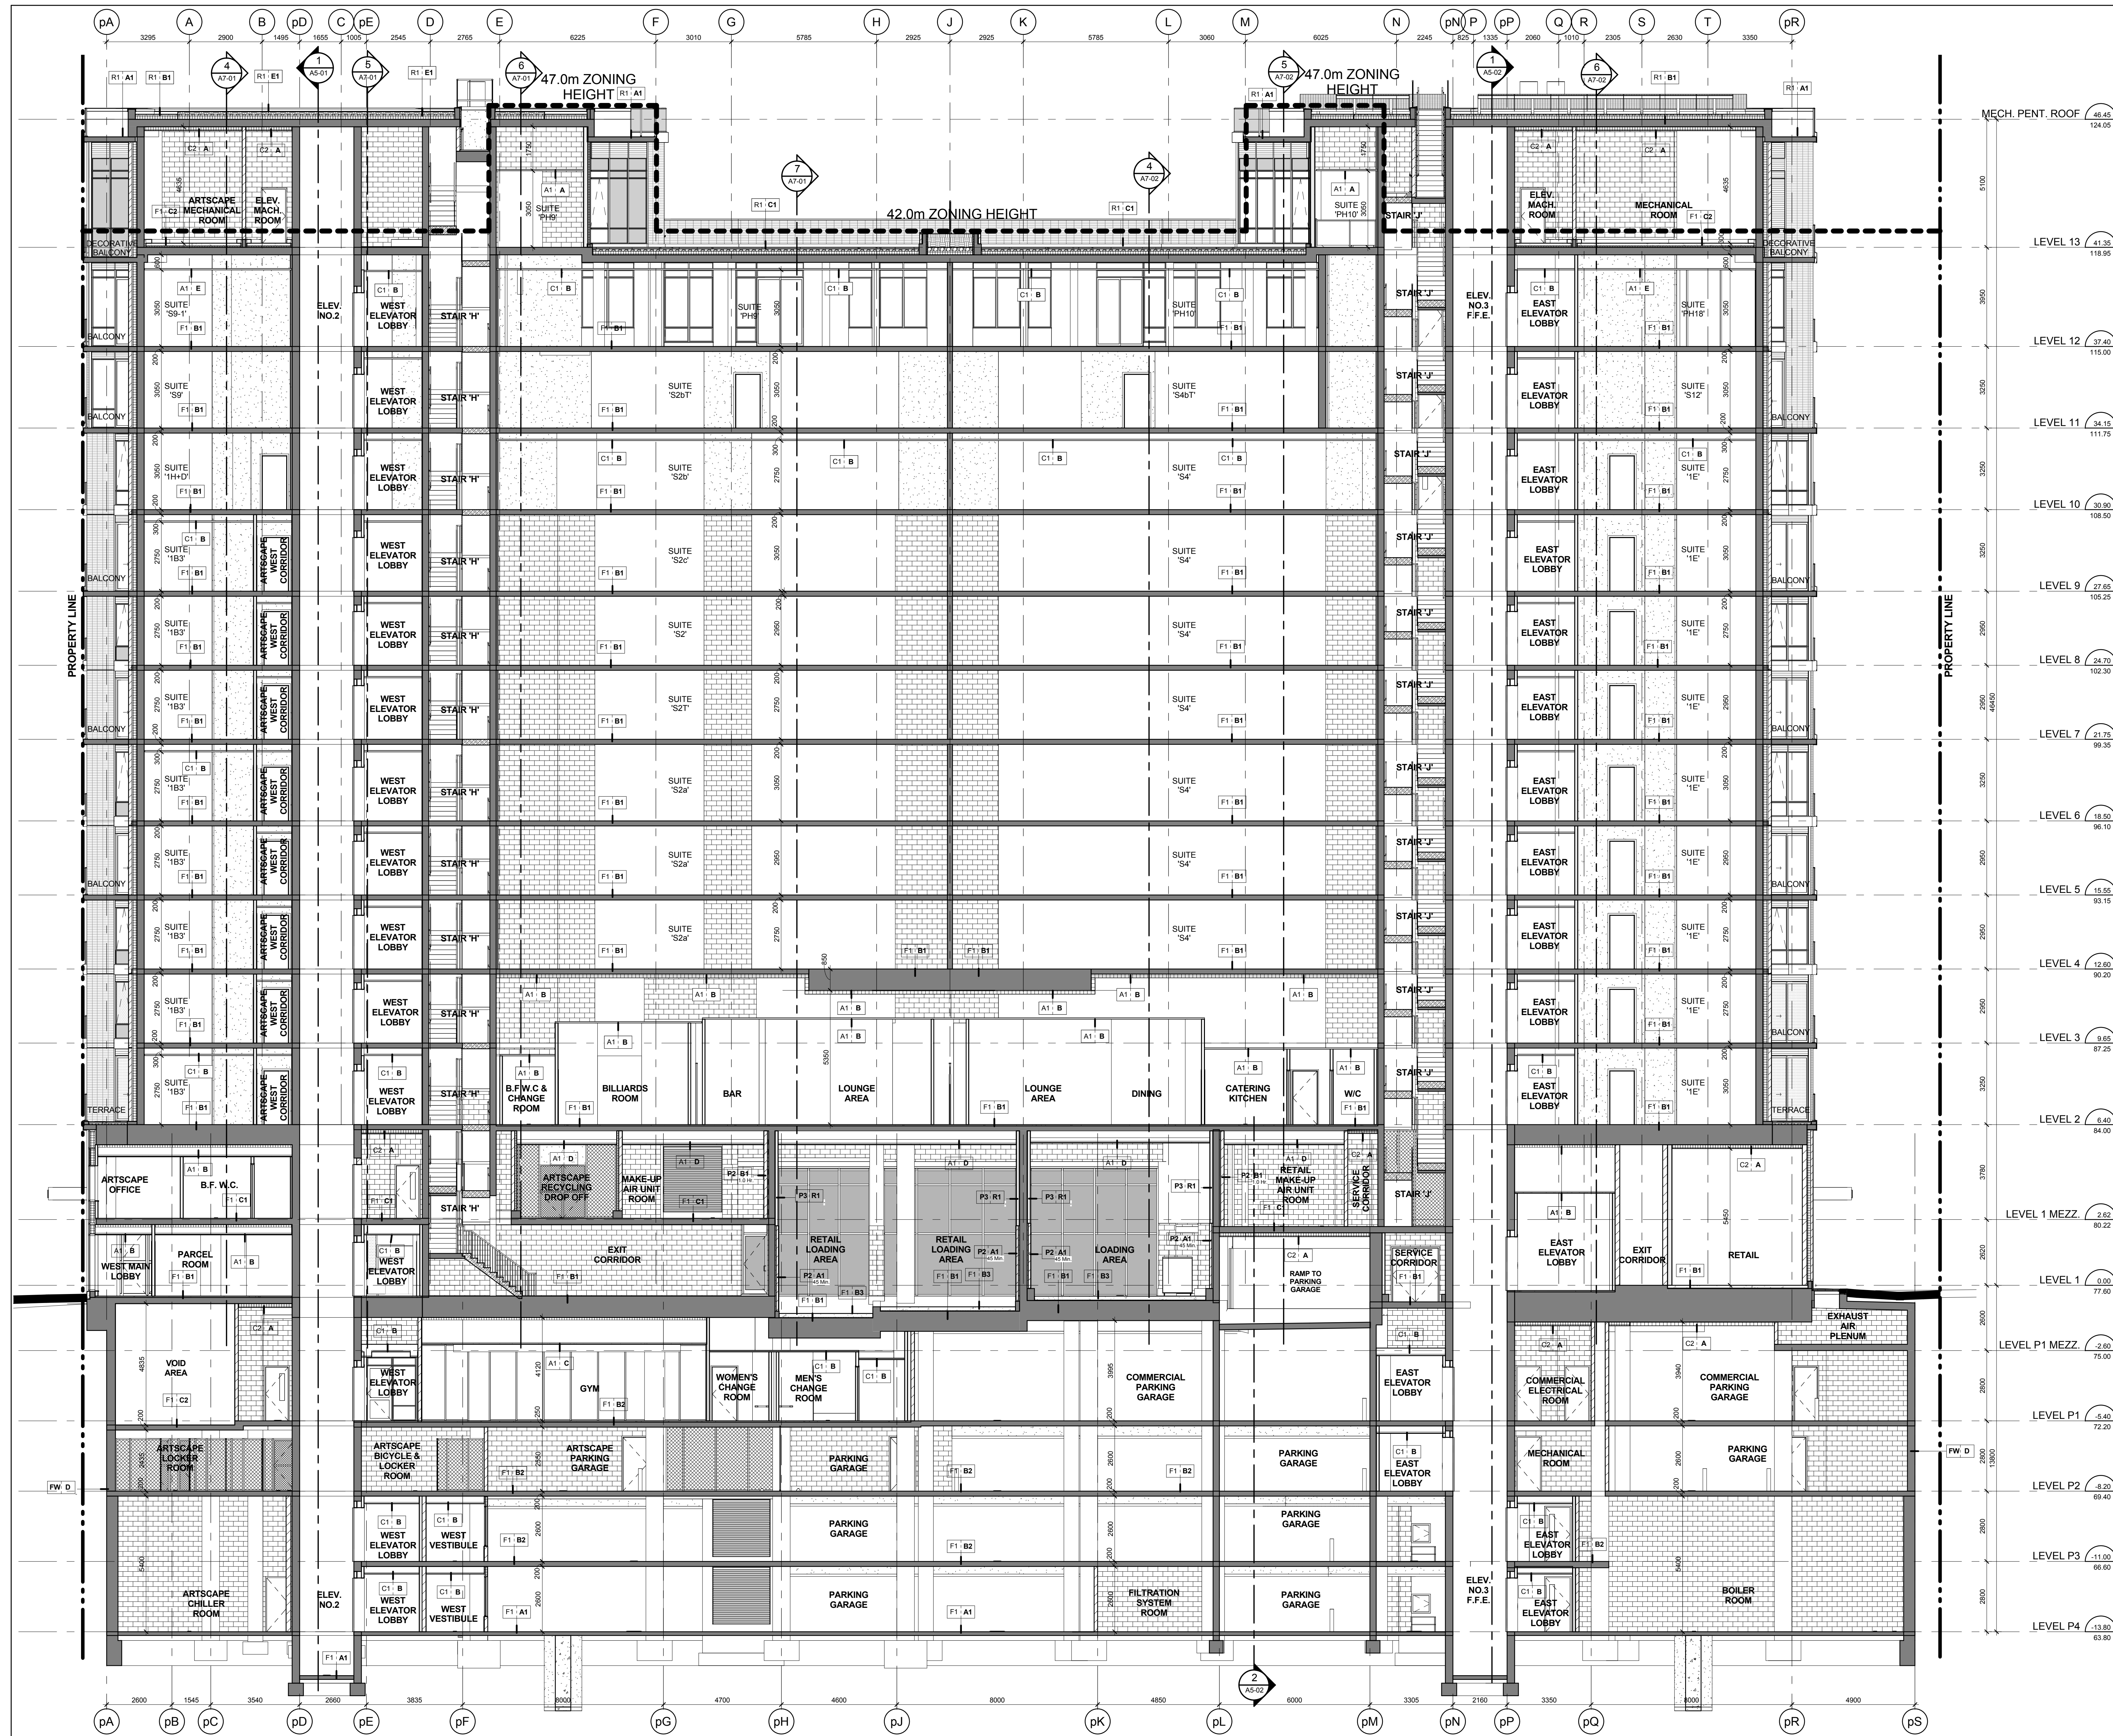

East - West Building Section Along Gridline p6 2
 A5-01
 Scale: 1 : 100

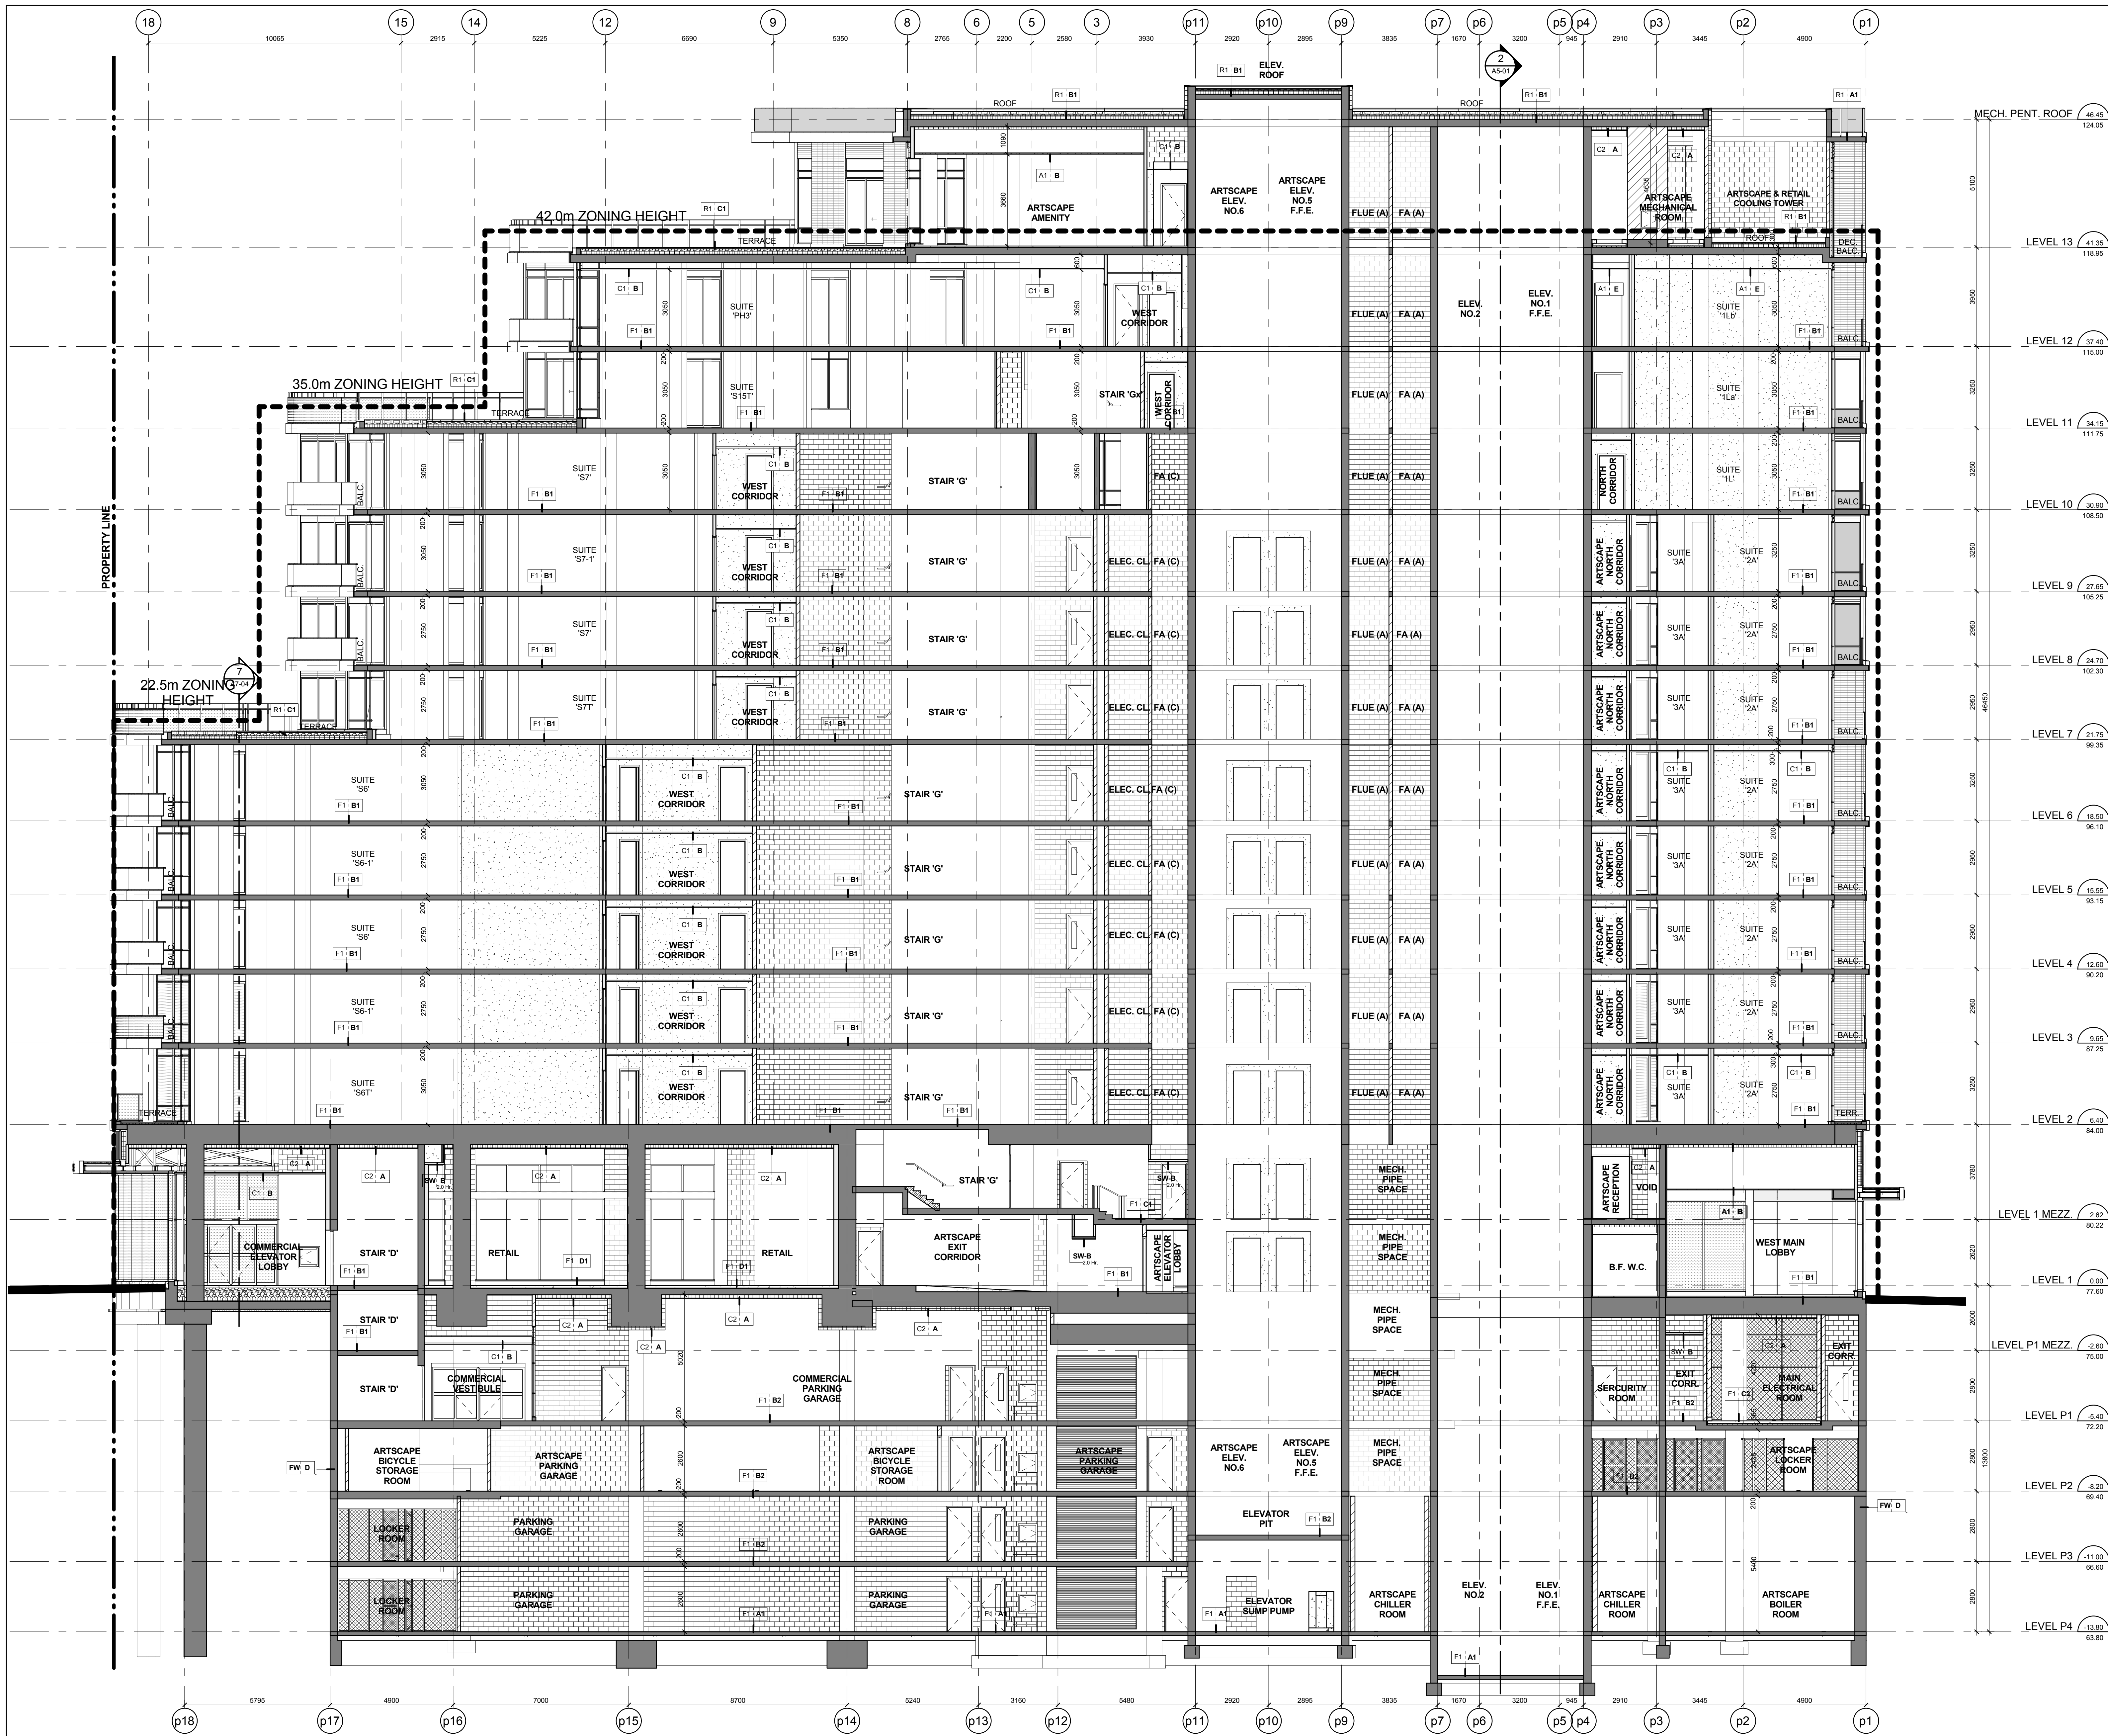

North - South Building Section Along Gridline pD 1
 A5-01
 Scale: 1 : 100

Constructor Must Check And Verify All Dimensions On The Job.
 Do Not Scale The Drawing.
 All Drawings, Specifications And Related Documents Are The Copyright Of
 KIRKOR ARCHITECTS + PLANNERS
 Reproduction Of Drawing, Specification And Related Documents
 In Part Or Whole Is Forbidden Without The Written Permission
 Of KIRKOR ARCHITECTS + PLANNERS
 The Drawing Is Not To Be Used For Construction Unless Signed By The Architect
 Date: February 8, 2016

KIRKOR ARCHITECTS + PLANNERS
 20 Martin Road Avenue, Toronto, Ontario, M3J 2K6
 TEL: (416) 593-0500, FAX: (416) 593-1234, www.kirkorarchitects.com

No.: Revision Date
 1: Approved For Construction Aug. 25, 2015

1: Approved For Construction Aug. 25, 2015

AQUAVISTA
 AT BAYSIDE TORONTO

Drawing Title: Building Section
 Building Sections

Project:
Hines TRIDEL
AQUAVISTA
 Block 3 - R3 & R4
 263 Queens Quay East
 Toronto, ON

As indicated
 A.B. Checked by
 C.A. Prepped by
 13148
 February 8, 2016
 Date
 Drawing No.

A5-01