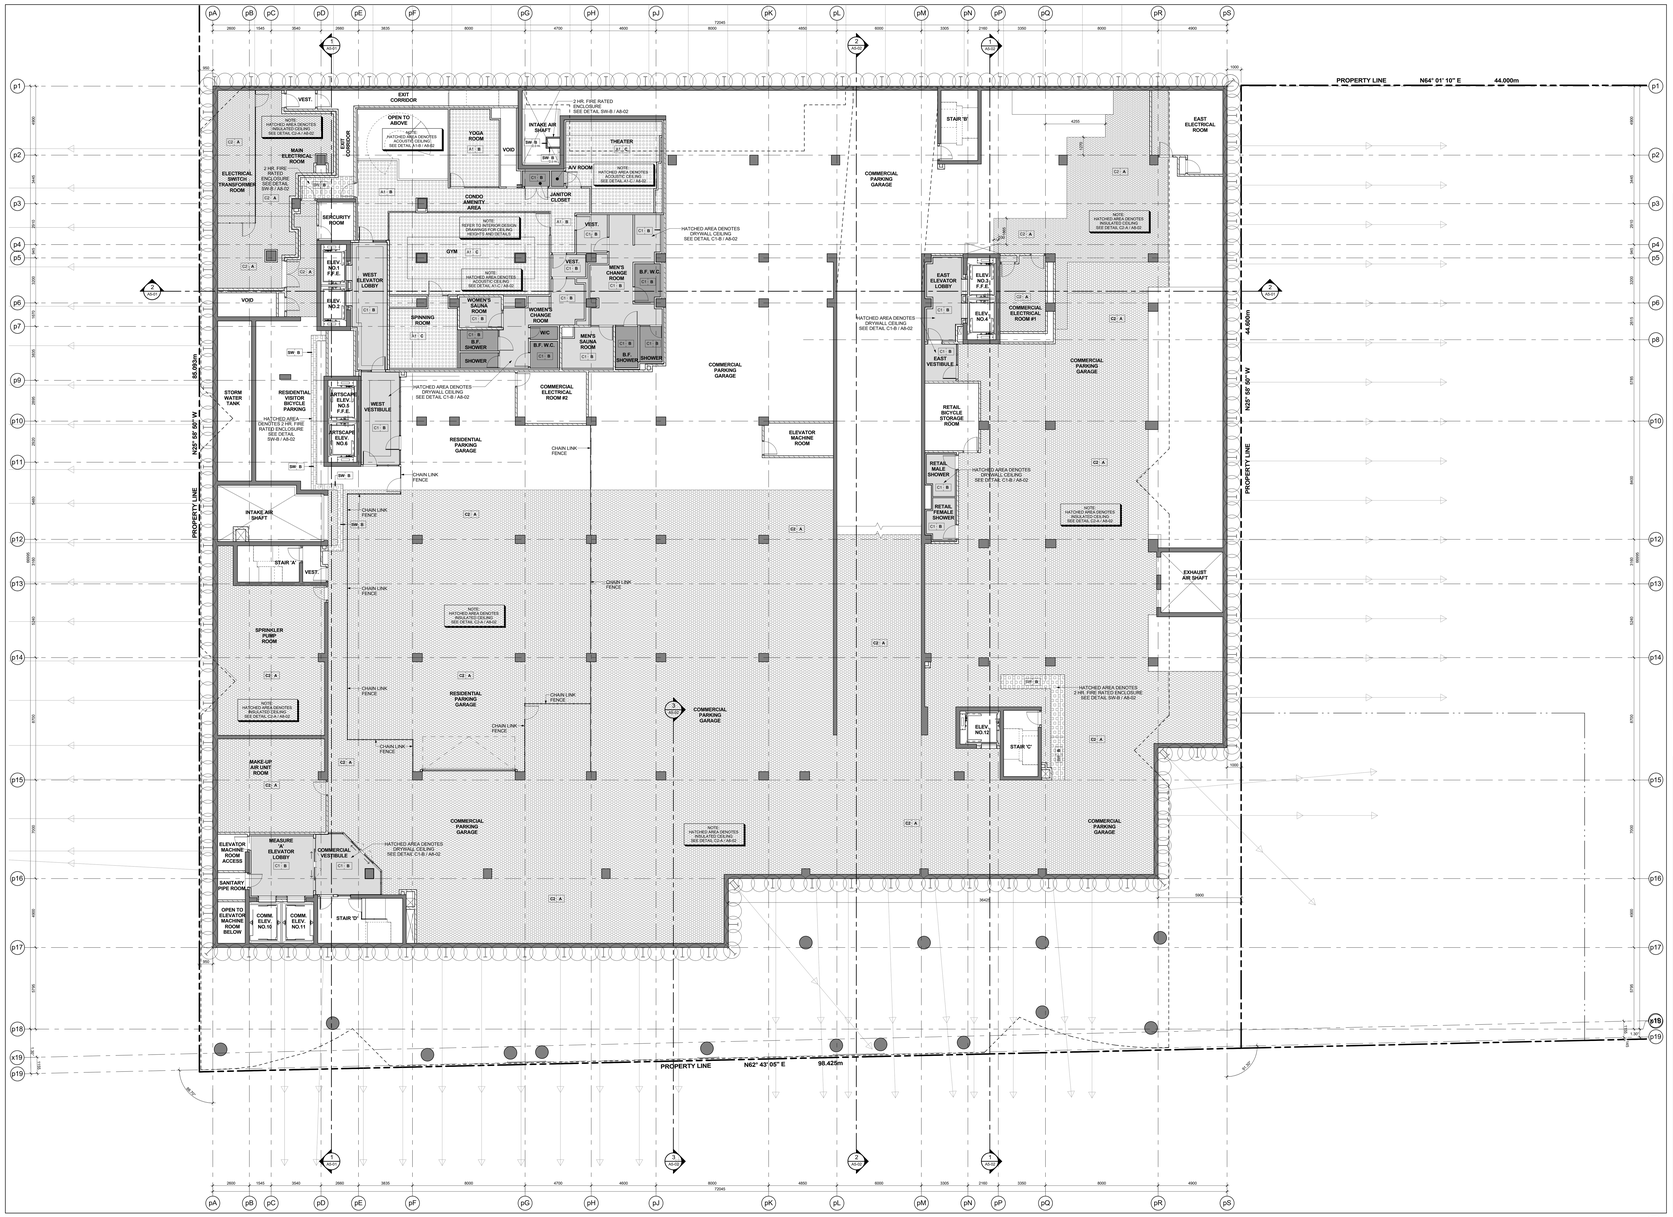
PROPERTY LINE N64° 01' 10" E 44.000m
PROPERTY LINE N62° 43' 05" E 98.425m
PROPERTY LINE N25° 58' 30" W 65.993m
PROPERTY LINE N25° 58' 30" W 44.600m
EXIT CORRIDOR
OPEN TO ABOVE
YOGA ROOM
VOID
INTAKE AIR SHAFT
THEATER
AV ROOM
JANITOR CLOSET
CONDO AMENITY AREA
GYM
SPINNING ROOM
WOMEN'S SAUNA ROOM
MEN'S SAUNA ROOM
WOMEN'S CHANGE ROOM
MEN'S CHANGE ROOM
B.F. W.C.
B.F. SHOWER
WEST ELEVATOR LOBBY
WEST VESTIBULE
ELEV. NO.1 F.F.E.
ELEV. NO.2
ARTSCAPE ELEV. NO.8
ARTSCAPE ELEV. NO.9
RESIDENTIAL VISITOR BICYCLE PARKING
STORM WATER TANK
ELECTRICAL SWITCH TRANSFORMER ROOM
MAIN ELECTRICAL ROOM
SECURITY ROOM
COMMERCIAL ELECTRICAL ROOM #2
RESIDENTIAL PARKING GARAGE
COMMERCIAL PARKING GARAGE
ELEVATOR MACHINE ROOM
STAIR 'B'
STAIR 'A'
STAIR 'C'
STAIR 'D'
EAST ELEVATOR LOBBY
EAST VESTIBULE
COMMERCIAL ELECTRICAL ROOM #1
RETAIL BICYCLE STORAGE ROOM
RETAIL MALE SHOWER
RETAIL FEMALE SHOWER
EAST ELECTRICAL ROOM
EXHAUST AIR SHAFT
SPRINKLER PUMP ROOM
MAKE-UP AIR UNIT ROOM
ELEVATOR MACHINE ROOM ACCESS
MEASURE 'A' ELEVATOR LOBBY
COMMERCIAL VESTIBULE
SANITARY PIPE ROOM
OPEN TO ELEVATOR MACHINE ROOM BELOW
COMM ELEV. NO.10
COMM ELEV. NO.11
CHAIN LINK FENCE
HATCHED AREA DENOTES DRYWALL CEILING SEE DETAIL C1-B / A8-02
HATCHED AREA DENOTES 2 HR. FIRE RATED ENCLOSURE SEE DETAIL S9-B / A8-02
NOTE: HATCHED AREA DENOTES INSULATED CEILING SEE DETAIL C2-A / A8-02
NOTE: HATCHED AREA DENOTES ACOUSTIC CEILING SEE DETAIL A1-C / A8-02
NOTE: REFER TO INTERIOR DESIGN DRAWINGS FOR HEIGHTS AND DETAILS
NOTE: HATCHED AREA DENOTES INSULATED CEILING SEE DETAIL C2-A / A8-02
NOTE: HATCHED AREA DENOTES 2 HR. FIRE RATED ENCLOSURE SEE DETAIL S9-B / A8-02
NOTE: HATCHED AREA DENOTES DRYWALL CEILING SEE DETAIL C1-B / A8-02
NOTE: HATCHED AREA DENOTES DRYWALL CEILING SEE DETAIL C1-B / A8-02
NOTE: HATCHED AREA DENOTES DRYWALL CEILING SEE DETAIL C1-B / A8-02
NOTE: HATCHED AREA DENOTES DRYWALL CEILING SEE DETAIL C1-B / A8-02
NOTE: HATCHED AREA DENOTES INSULATED CEILING SEE DETAIL C2-A