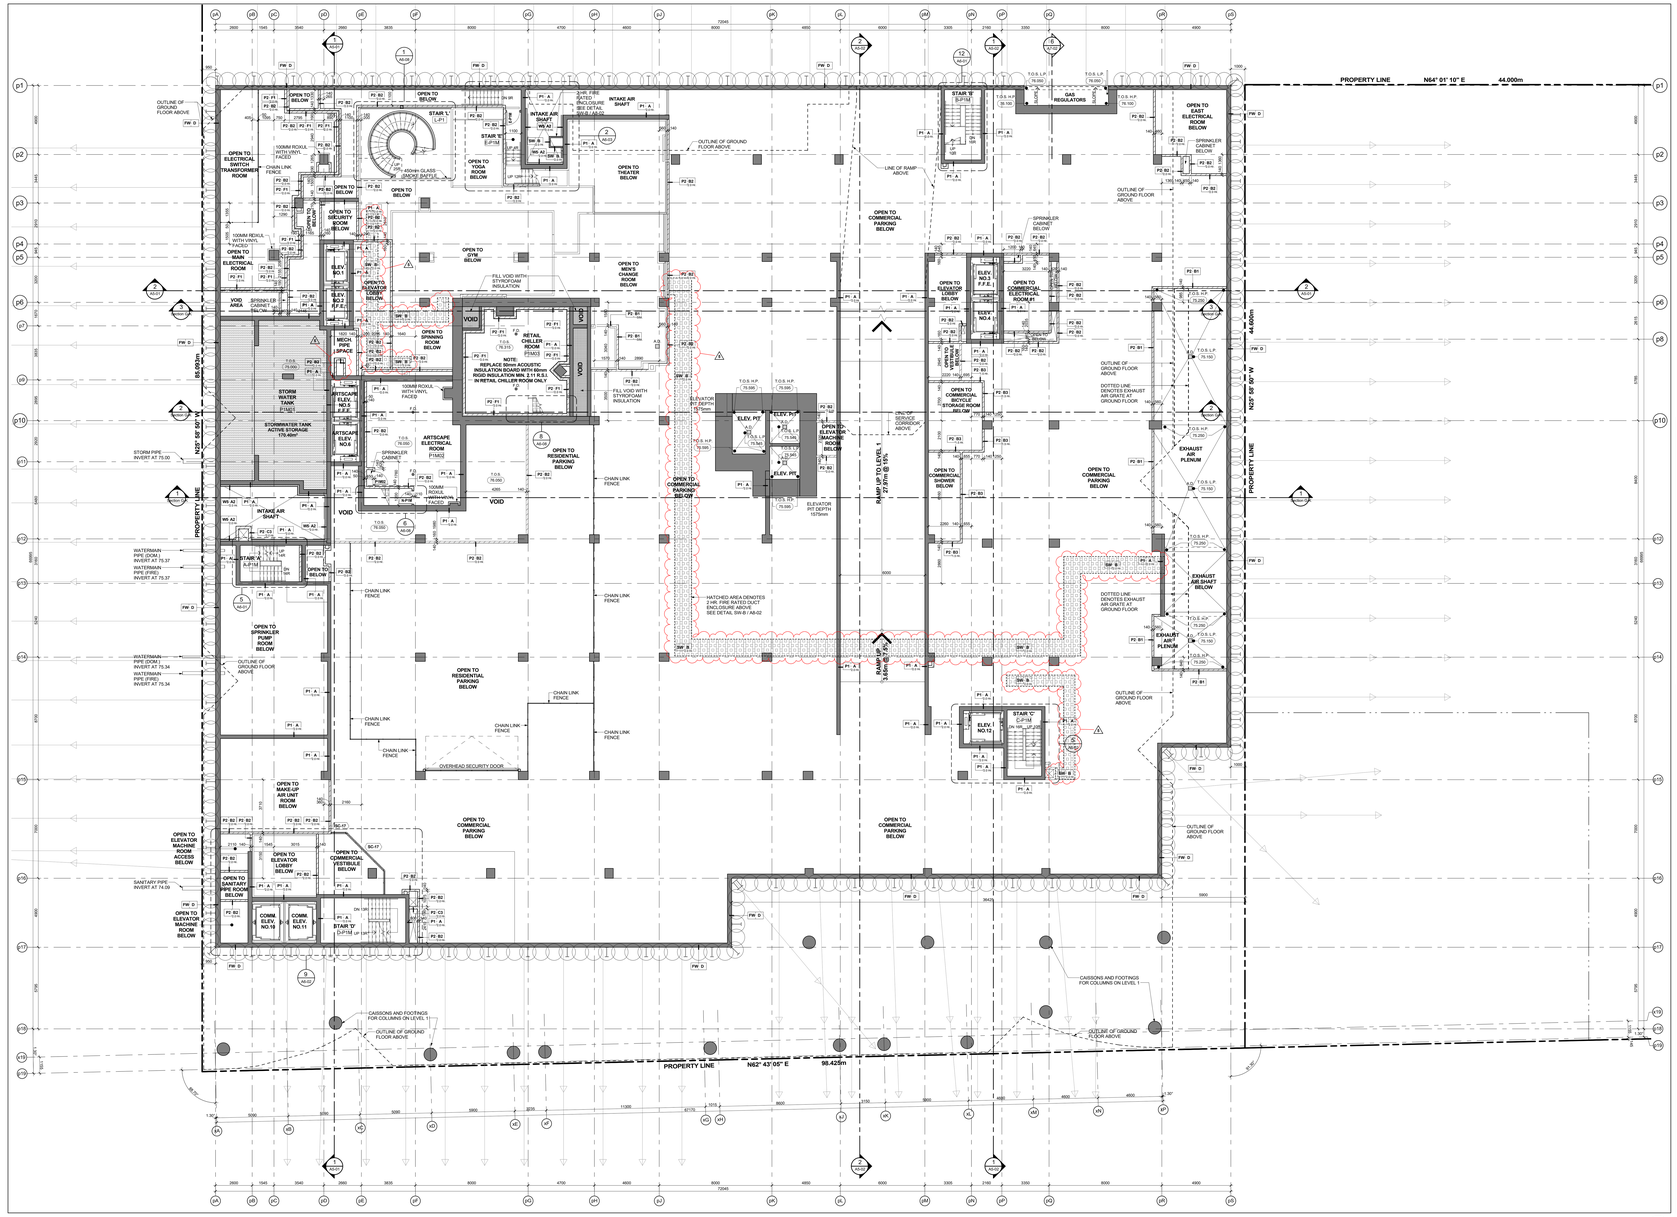
PROPERTY LINE N64° 01' 10" E 44.000m
PROPERTY LINE N52° 43' 05" E 98.425m
PROPERTY LINE S65°05'00" W
PROPERTY LINE N25° 58' 00" W
44.600m
OPEN TO ELECTRICAL SWITCH TRANSFORMER ROOM
OPEN TO MAIN ELECTRICAL ROOM
OPEN TO SECURITY ROOM BELOW
OPEN TO GYM BELOW
OPEN TO THEATER BELOW
OPEN TO MEN'S CHANGE ROOM BELOW
OPEN TO COMMERCIAL PARKING BELOW
OPEN TO ELEVATOR MACHINE ROOM BELOW
OPEN TO COMMERCIAL BICYCLE STORAGE ROOM BELOW
OPEN TO EAST ELECTRICAL ROOM BELOW
OPEN TO RESIDENTIAL PARKING BELOW
OPEN TO MAKE-UP AIR UNIT ROOM BELOW
OPEN TO SPRINKLER PUMP ROOM BELOW
OPEN TO SANITARY PUMP ROOM BELOW
OPEN TO ELEVATOR MACHINE ROOM ACCESS BELOW
OPEN TO COMMERCIAL VESTIBULE BELOW
OPEN TO ELEVATOR LOBBY BELOW
OPEN TO ELEVATOR MACHINE ROOM BELOW
OPEN TO YOGA ROOM BELOW
OPEN TO SPRINKLER ROOM BELOW
OPEN TO RESIDENTIAL SHOWER ROOM BELOW
OPEN TO COMMERCIAL SHOWER ROOM BELOW
OPEN TO COMMERCIAL PARKING BELOW SHOWER
OPEN TO COMMERCIAL PARKING BELOW ELEVATOR
OPEN TO ELEVATOR MACHINE ROOM BELOW
OPEN TO COMMERCIAL PARKING BELOW ELEVATOR
OPEN TO COMMERCIAL PARKING BELOW
OPEN TO COMMERCIAL PARKING BELOW
OPEN TO COMMERCIAL PARKING BELOW