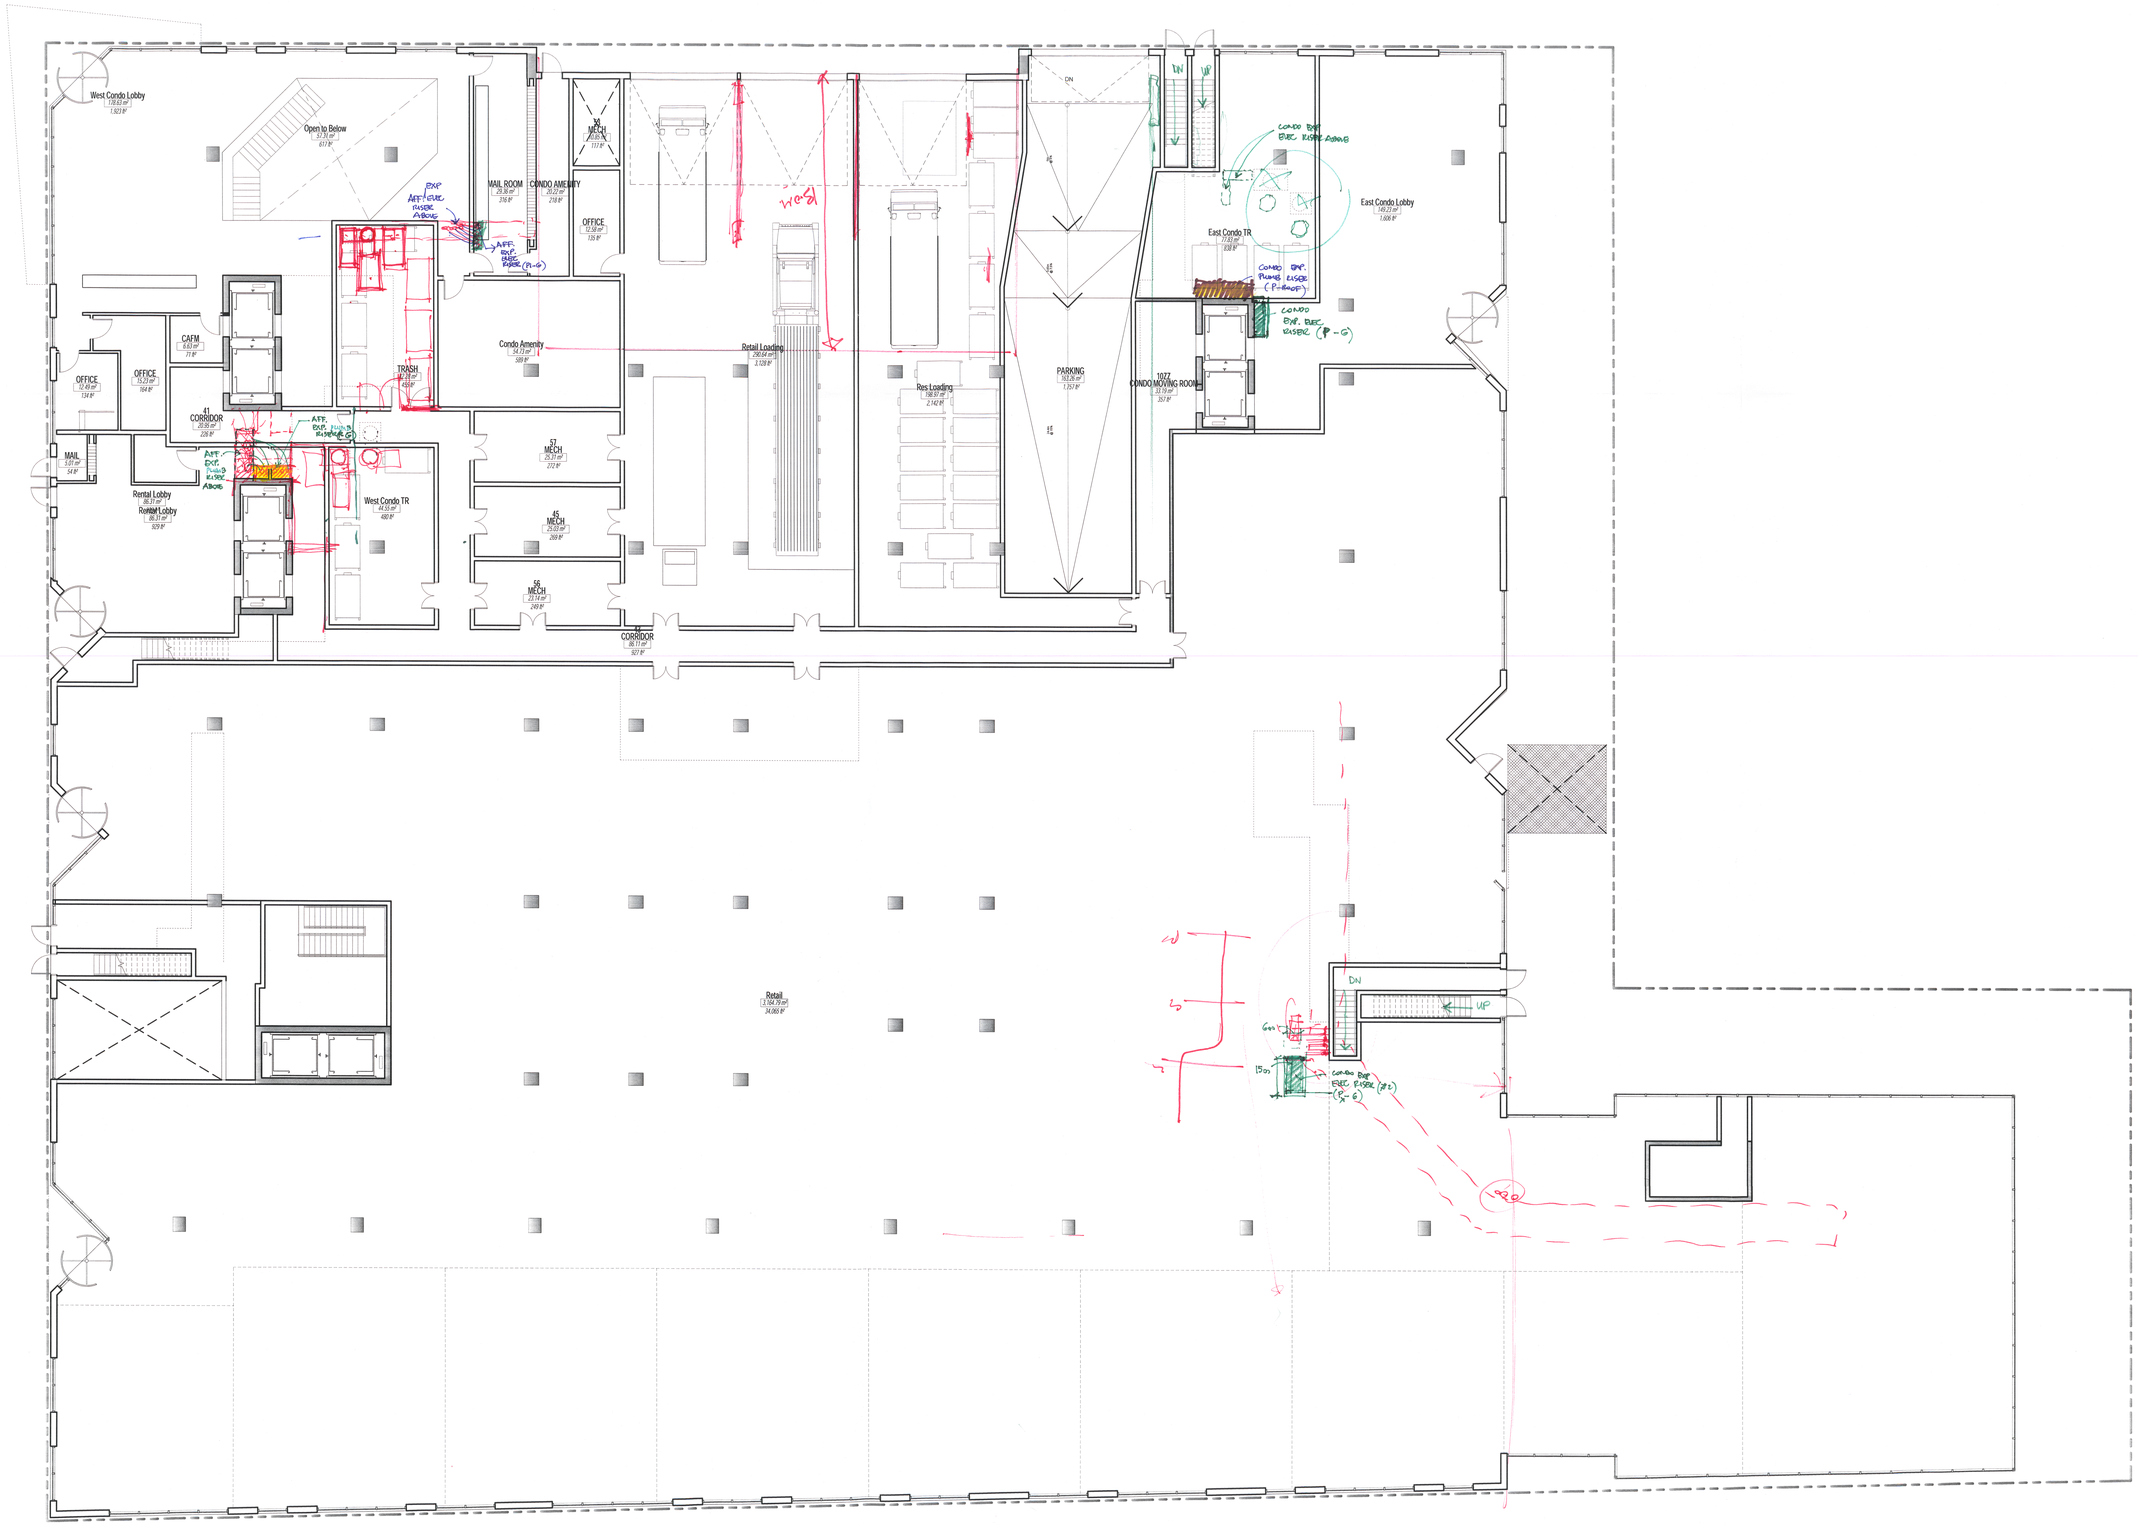

Hines TRIDEL® | ARQUITECTONICA | LEVEL 01 OVERALL FLOOR PLAN | SCALE: 1 : 100 | Bayside R3R4 | PO.01